



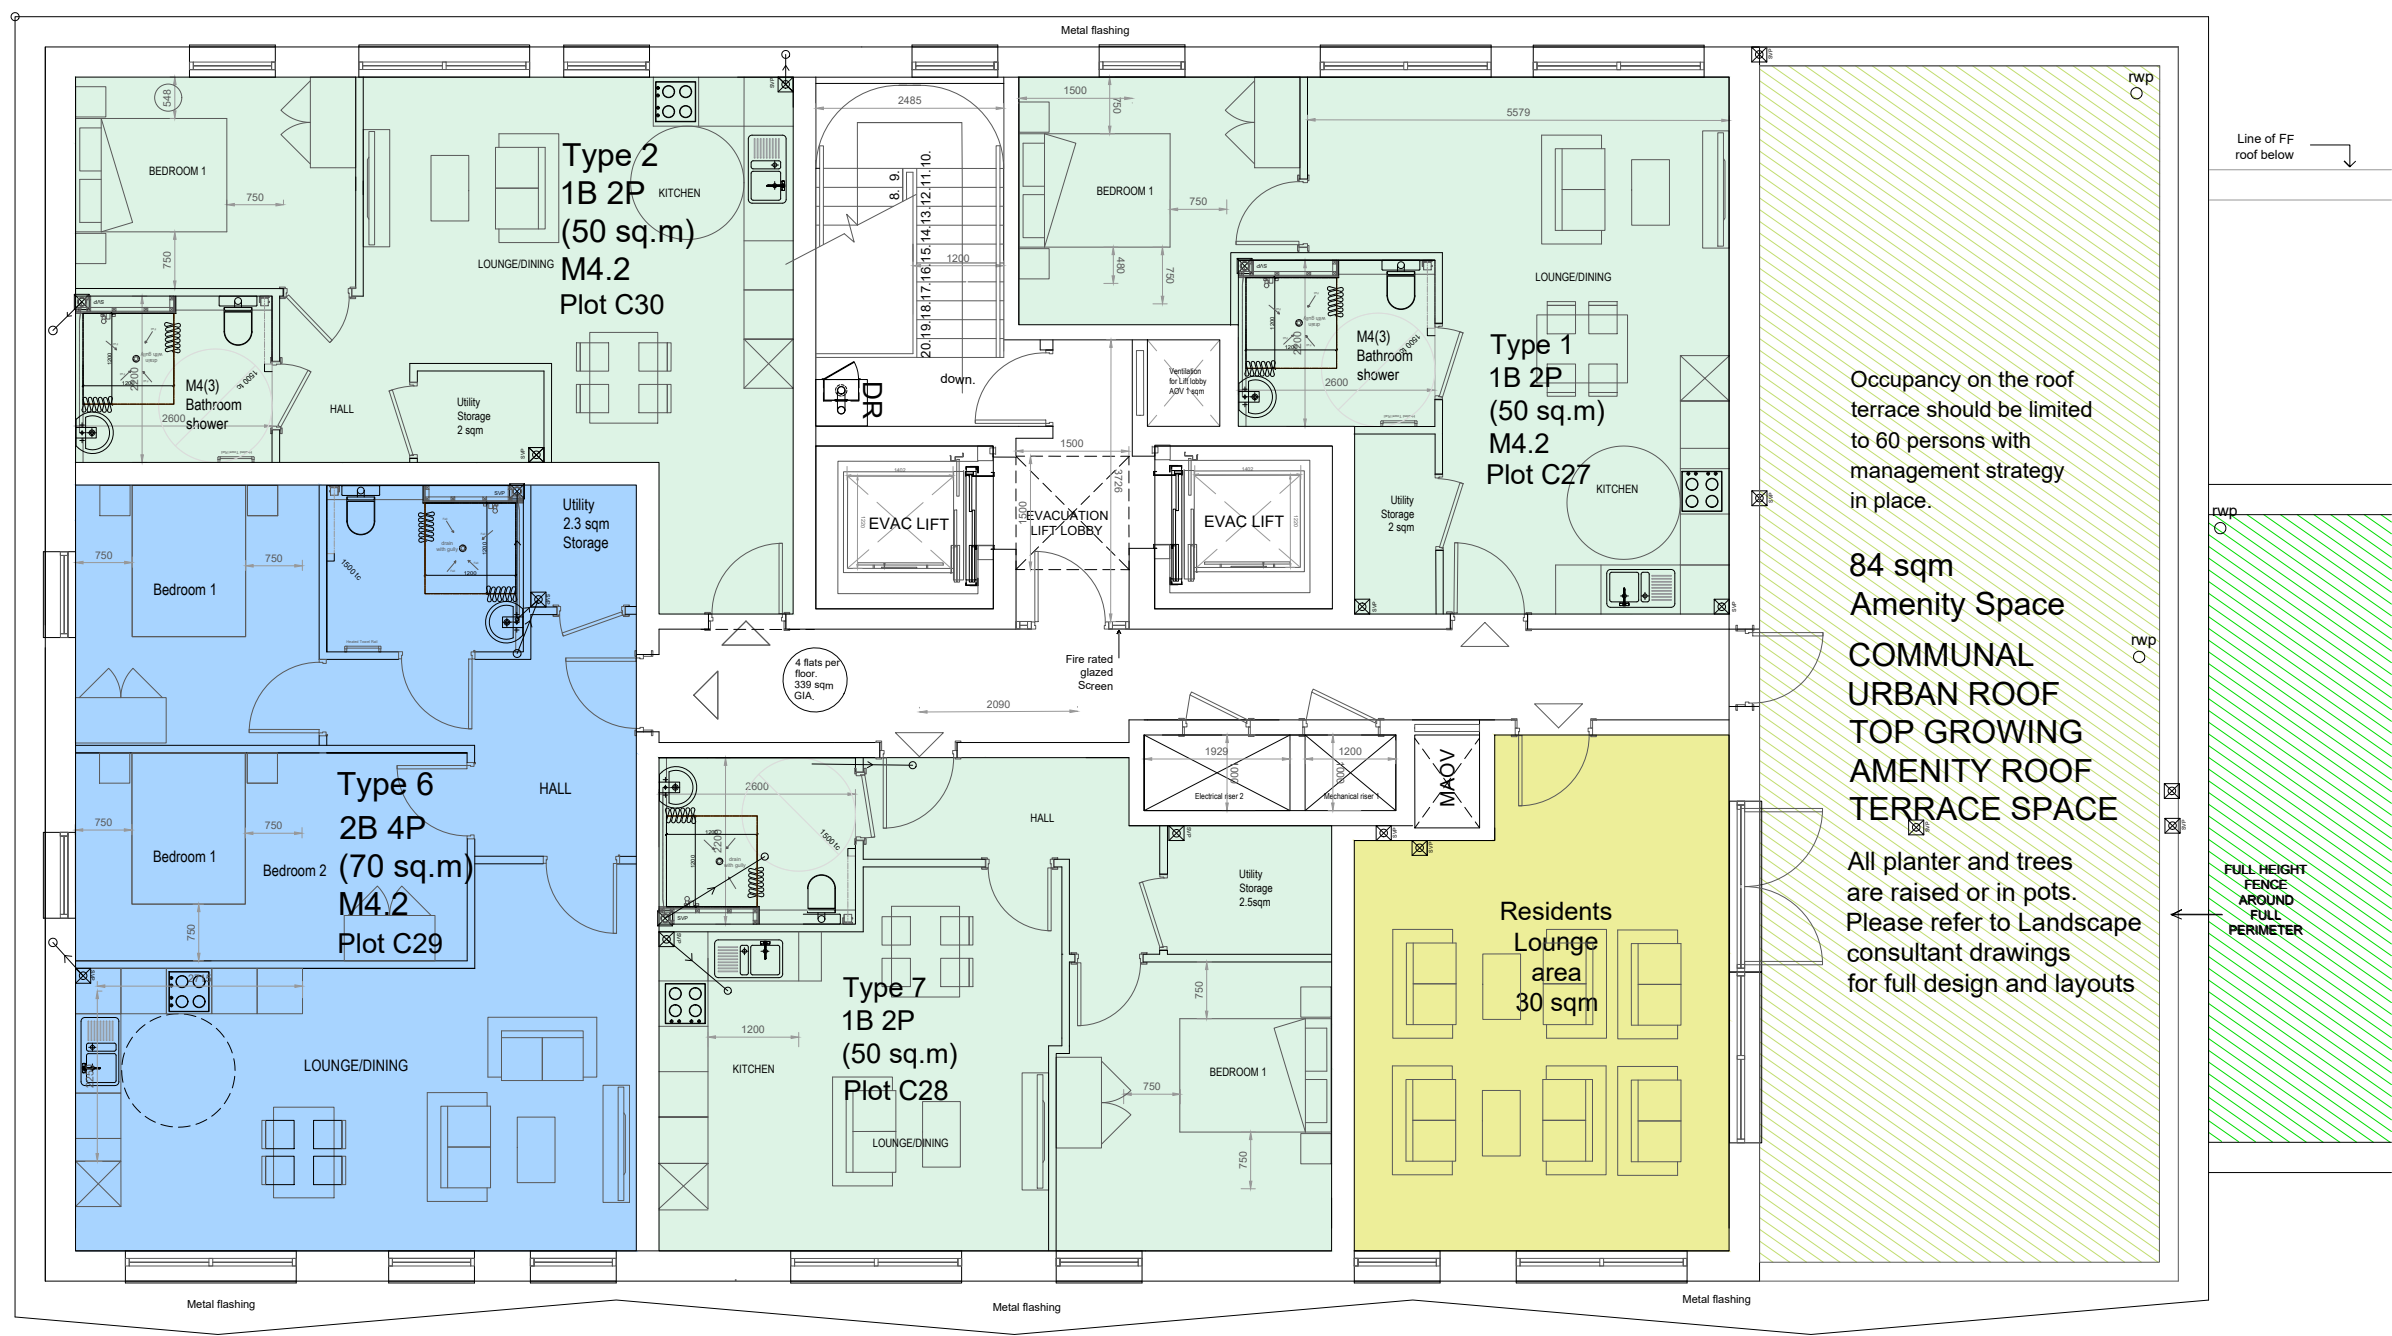

Attic Fifth Floor Plan Block C

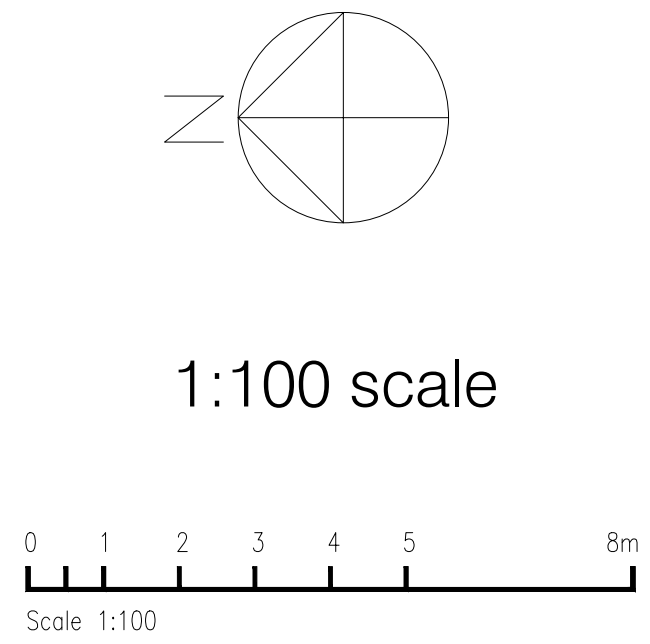

MC
AU

**Modern City
Architecture & Urbanism**

2 Commercial Street
Castlefield
Manchester
M15 4RQ

t: 0161 974 7203
e: info@mcau.co.uk
www.mcau.co.uk

Client
MSV

Project
**Land at Barnhill Street/Raby Street
Moss Side**

Description
**Proposed
ATTIC 5TH FLR PLAN BLK C**

Status	Drawn By
Stage 3 - Planning	PJS/JT/SR
Job Number	Date
1215-MCAU	1.100@A1
Drawing Number	Revision
03-03-BLKC	P10