
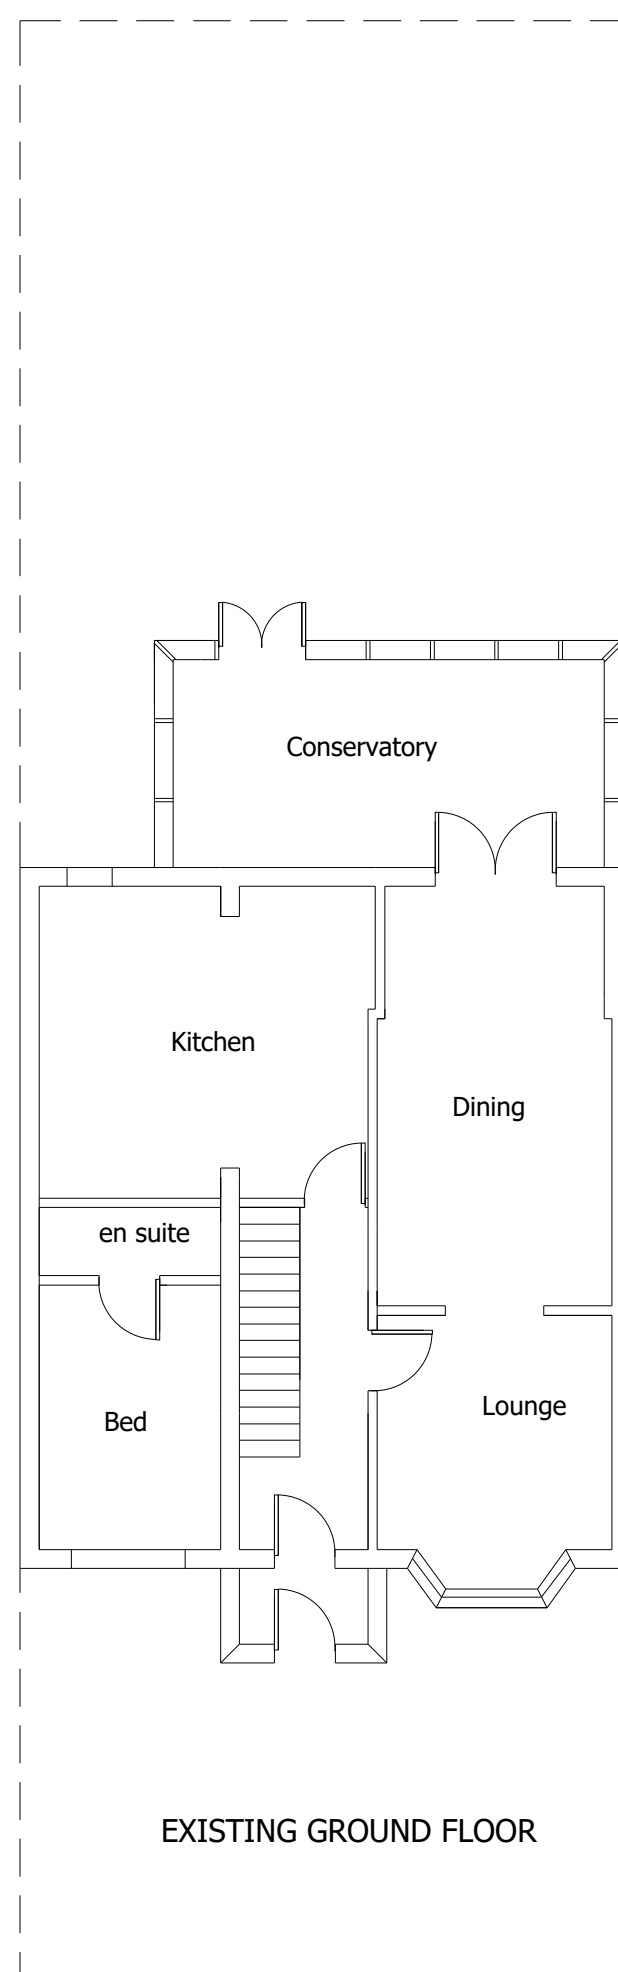
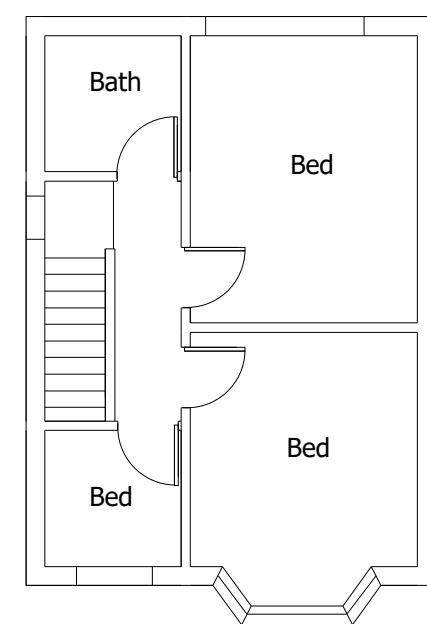
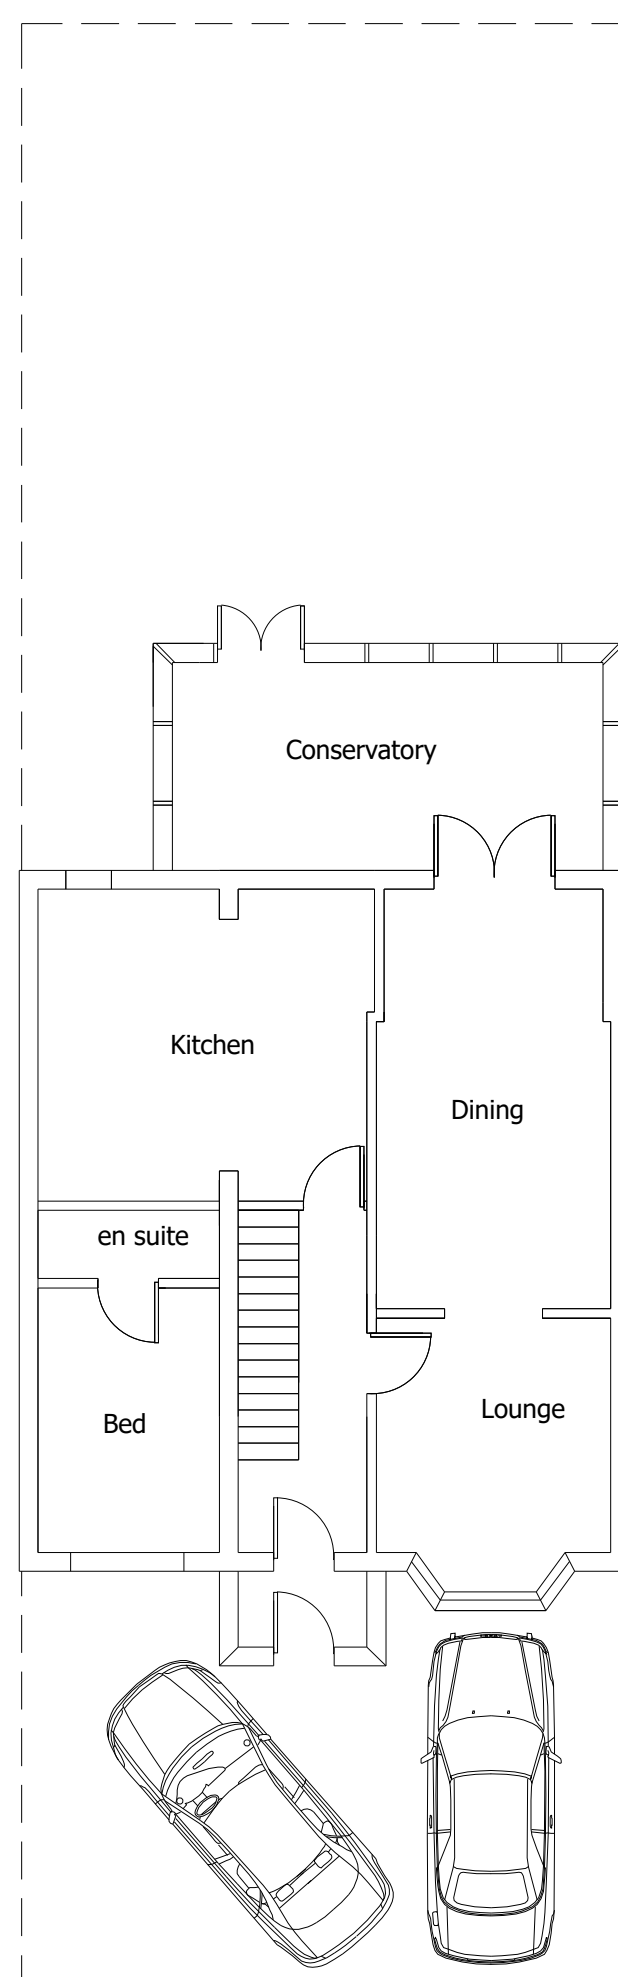
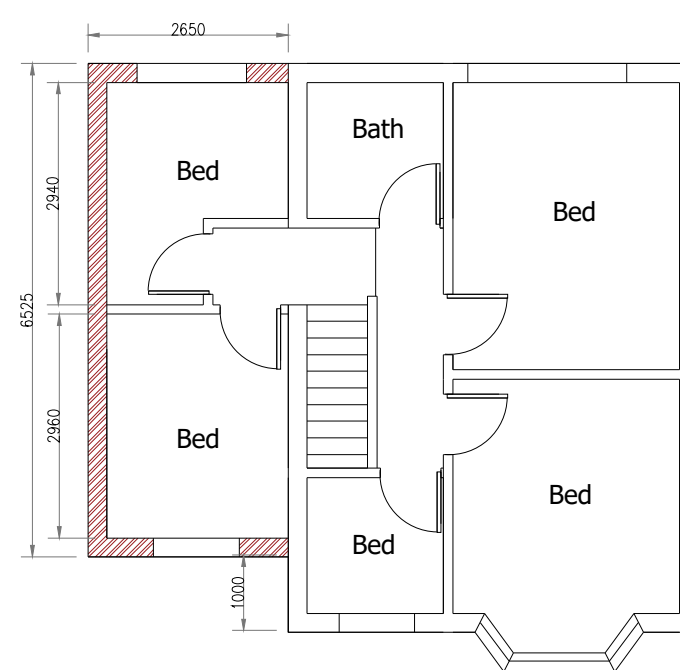
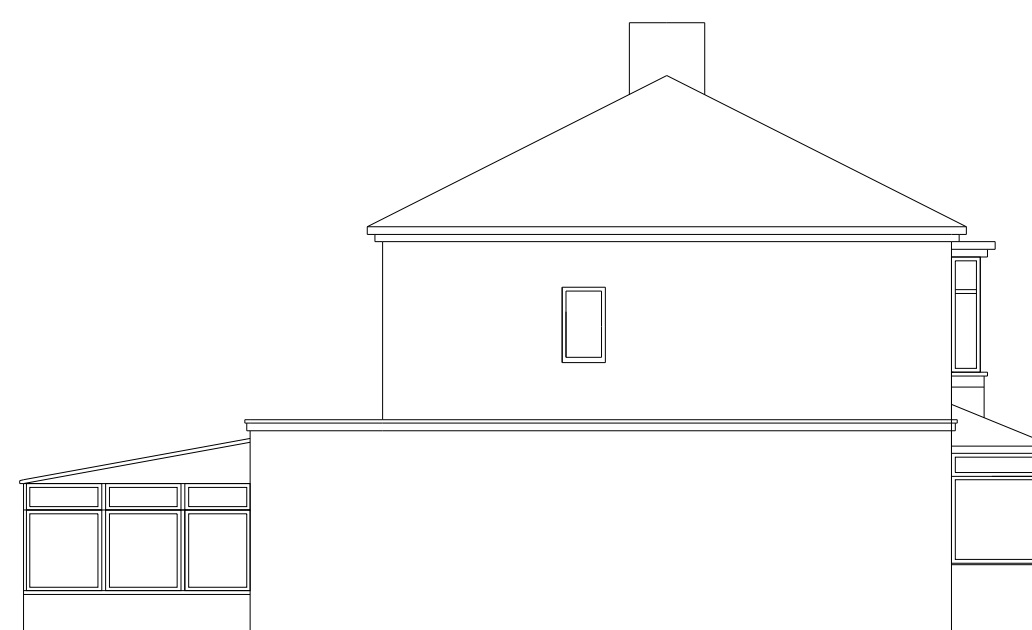
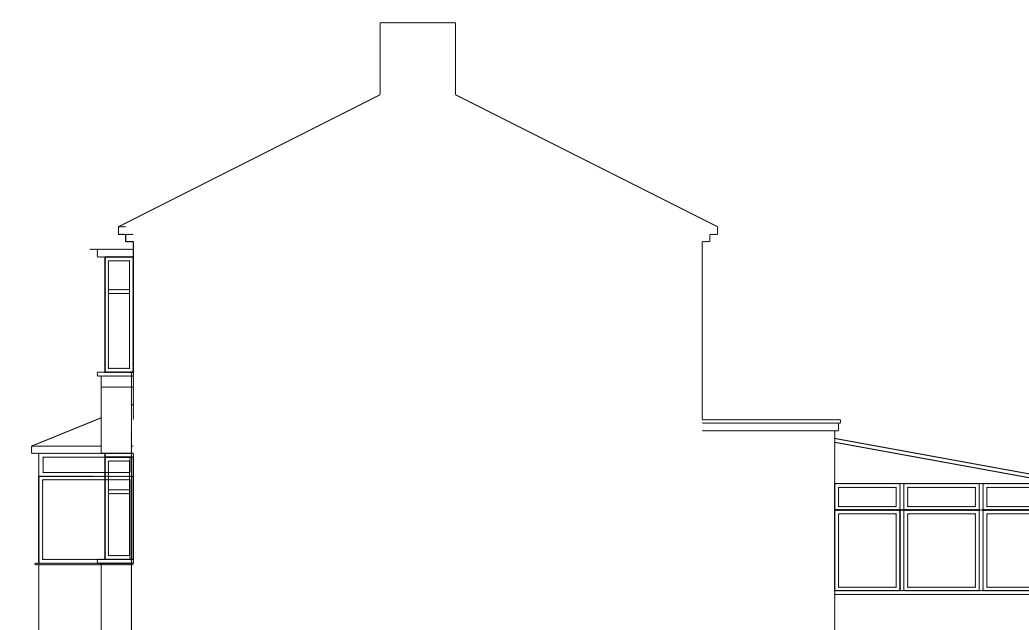
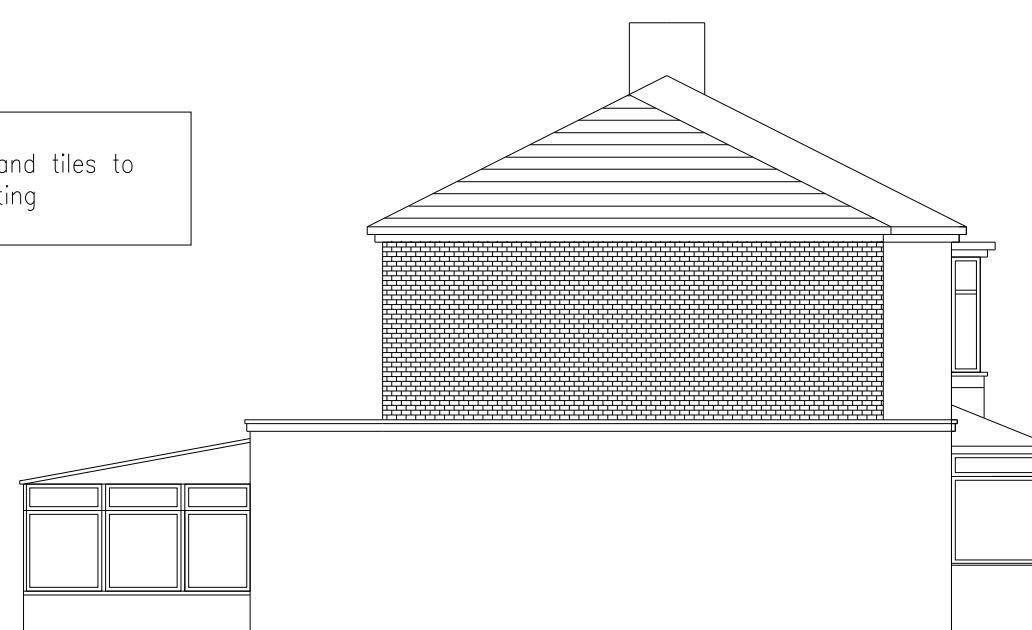


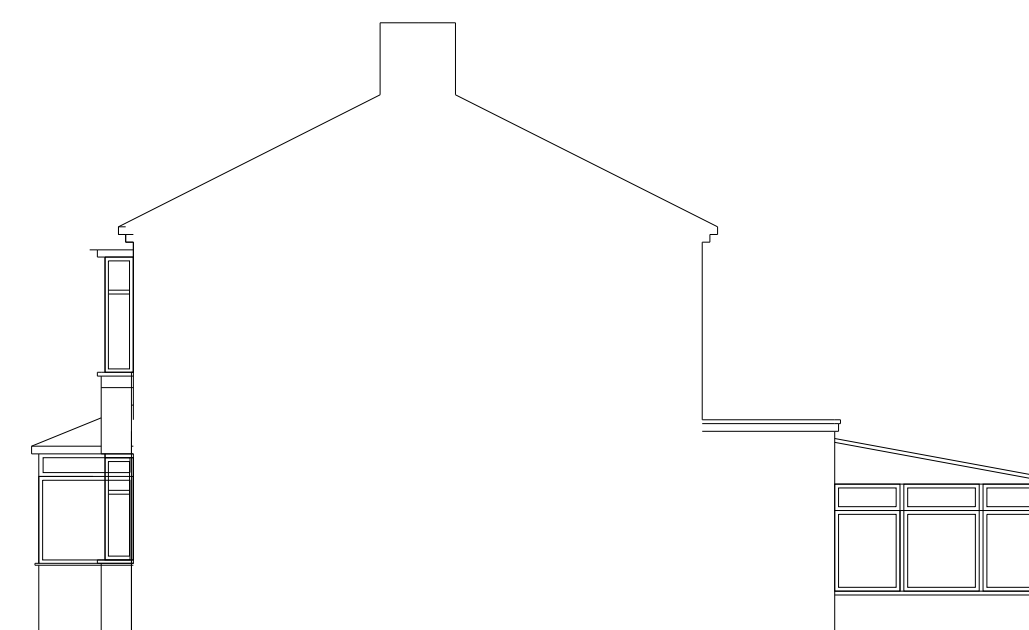

LOCATION PLAN (1:1250)
© Crown copyright and database rights 2025
Ordnance Survey 0100031673

© Crown copyright and database rights 2025
Ordnance Survey 0100031673

© Crown copyright and database
Ordnance Survey 0100031673

PROPOSED FRONT ELEVATION

PROPOSED REAR ELEVATION

PROPOSED SIDE ELEVATION

PROPOSED SIDE ELEVATION

BLOCK PLAN (1:500)

A horizontal scale bar with alternating black and white segments. Below the bar, numerical labels are placed at regular intervals: 2m, 0, 2m, 4m, 6m, 8m, and 10m. The '0' is centered under the first white segment, and subsequent labels are centered under the boundaries of the segments.

[illegible]

This drawing is subject to copyright and is not to be reproduced in part or whole without approval.

Figured dimensions take precedence over scaled measurements from the drawing. All dimensions and drawings to be checked by Client and Contractor and discrepancies clarified with the Client prior to commencement.

The whole of the works to comply with Planning Approval & Conditions and current Building Regulations. No work to commence without Planning & Building Regulations approval.

The Client must ensure this project complies with the Construction Design & Management Regulations 2015.

The Client should ensure consent from any landowner or interested party is obtained, as well as compliance with Party Wall Act 1996

Notes

RAD

The White House,
42-44 Chorley New Road,
Bolton
BL1 4AP

Tel : 01204 322196
Fax : 01204 214110
Mob: 07790 361104
Email: info@radesignprojects.co.uk

Project	24 FARLEY AVENUE MANCHESTER M18 7WA
Title	EXISTING & PROPOSED PLANS

Client	MUHAMMAD ZIA-UL-HAQ
Drawn	RA
Date	OCTOBER 2025
Scale	1:100 @ A1 / 1:200 @ A3
Drawing Number	RAD/3378/25/1/RevA