


Notes: COLOURS AND FINISHES ARE REPRESENTATIVE ONLY. DO NOT SCALE DRAWING. USE FIGURED DIMENSIONS ONLY. UNLESS OTHERWISE SPECIFIED, DIMENSIONS ARE IN MILLIMETRES. SETTING OUT DIMENSIONS TO BE CHECKED ON SITE BY CONTRACTOR PRIOR TO WORKS COMMENCING. REPORT ANY DISCREPANCIES IMMEDIATELY. DRAWING REMAINS COPYRIGHT OF PEARCE ARCHITECTURE. COPY / DISTRIBUTE ONLY WITH CONSENT OF AUTHOR.

Vegetation Removal
Nettles and brambles to be cleared and ground leveled out.

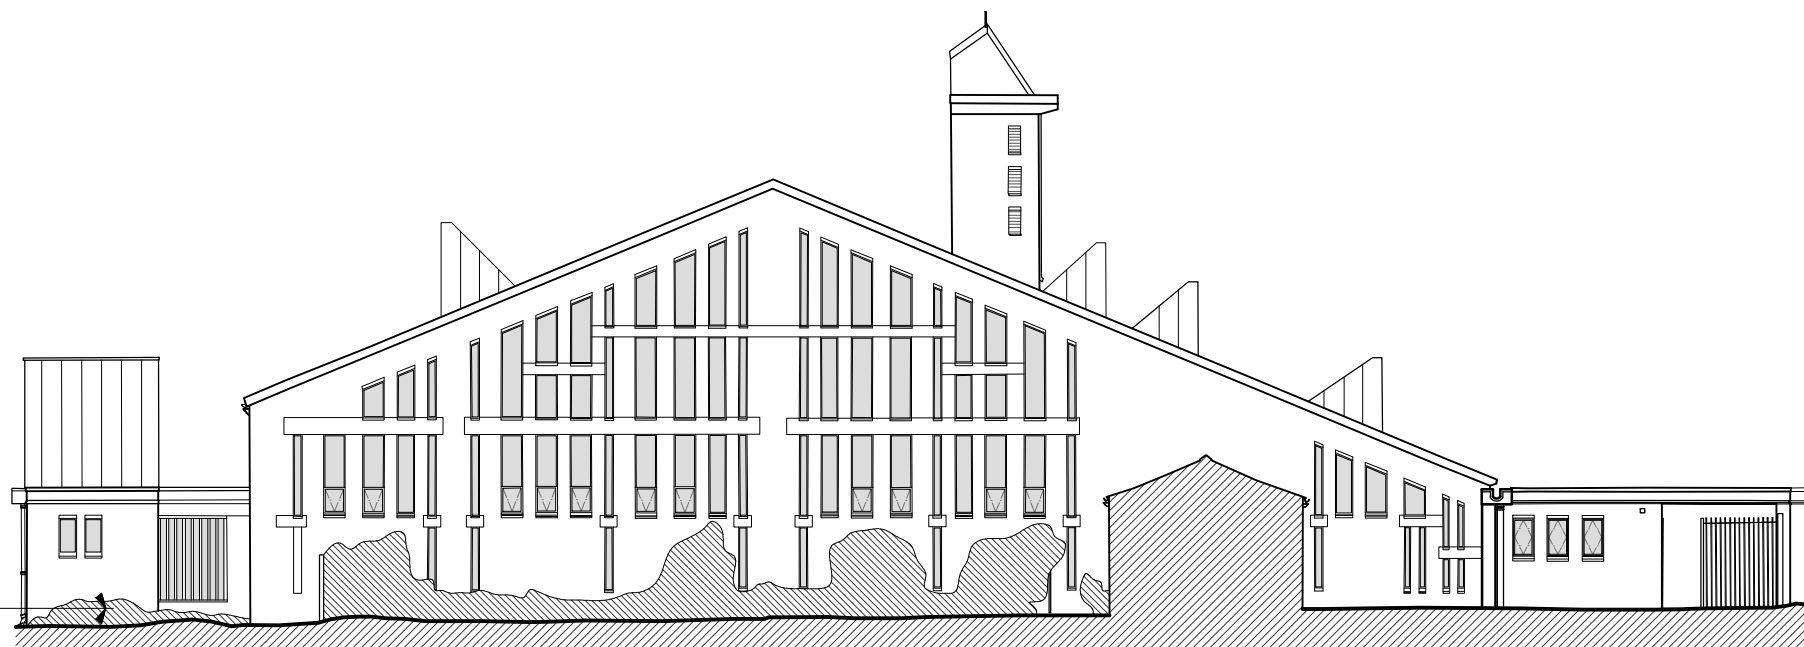


South Elevation as Existing



Relevant Area
View from South

New ASHP Enclosure
New ASHP enclosure to house two new ASHP units (DVM S2 45kW).

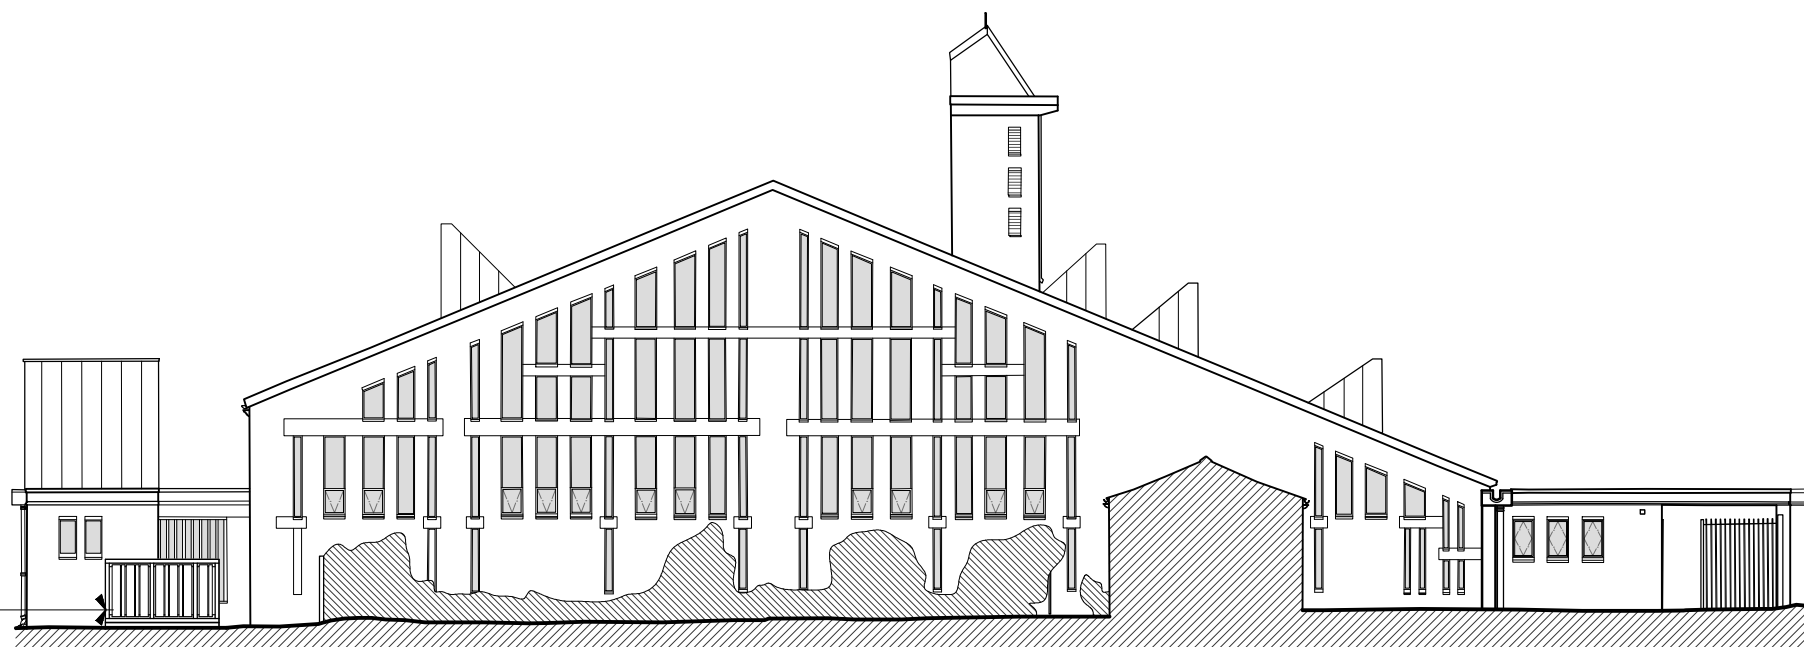


South Elevation as Proposed



Relevant Area
View from South-West

Rev A:	ASHP Enclosure 250814
No:	PP 01 Ex and Pro
Title:	South Elevation
Scale:	1:200 A3
Revision:	A
Drawn:	LMP
Date:	Jun 2025
File Ref:	2507-A
Job Title:	Phase I Works
Location:	William Temple Church, Robinswood Road, Wythenshawe M22 0BU
Client:	Diocese of Manchester

Pearce Architecture
47 Poplar Cottages, Chapel
Street, Rowarth, High Peak,
Derbyshire SK22 1EF

 

Scale Bar | 1:200

