





PROPOSED FRONT ELEVATION



PROPOSED REAR ELEVATION

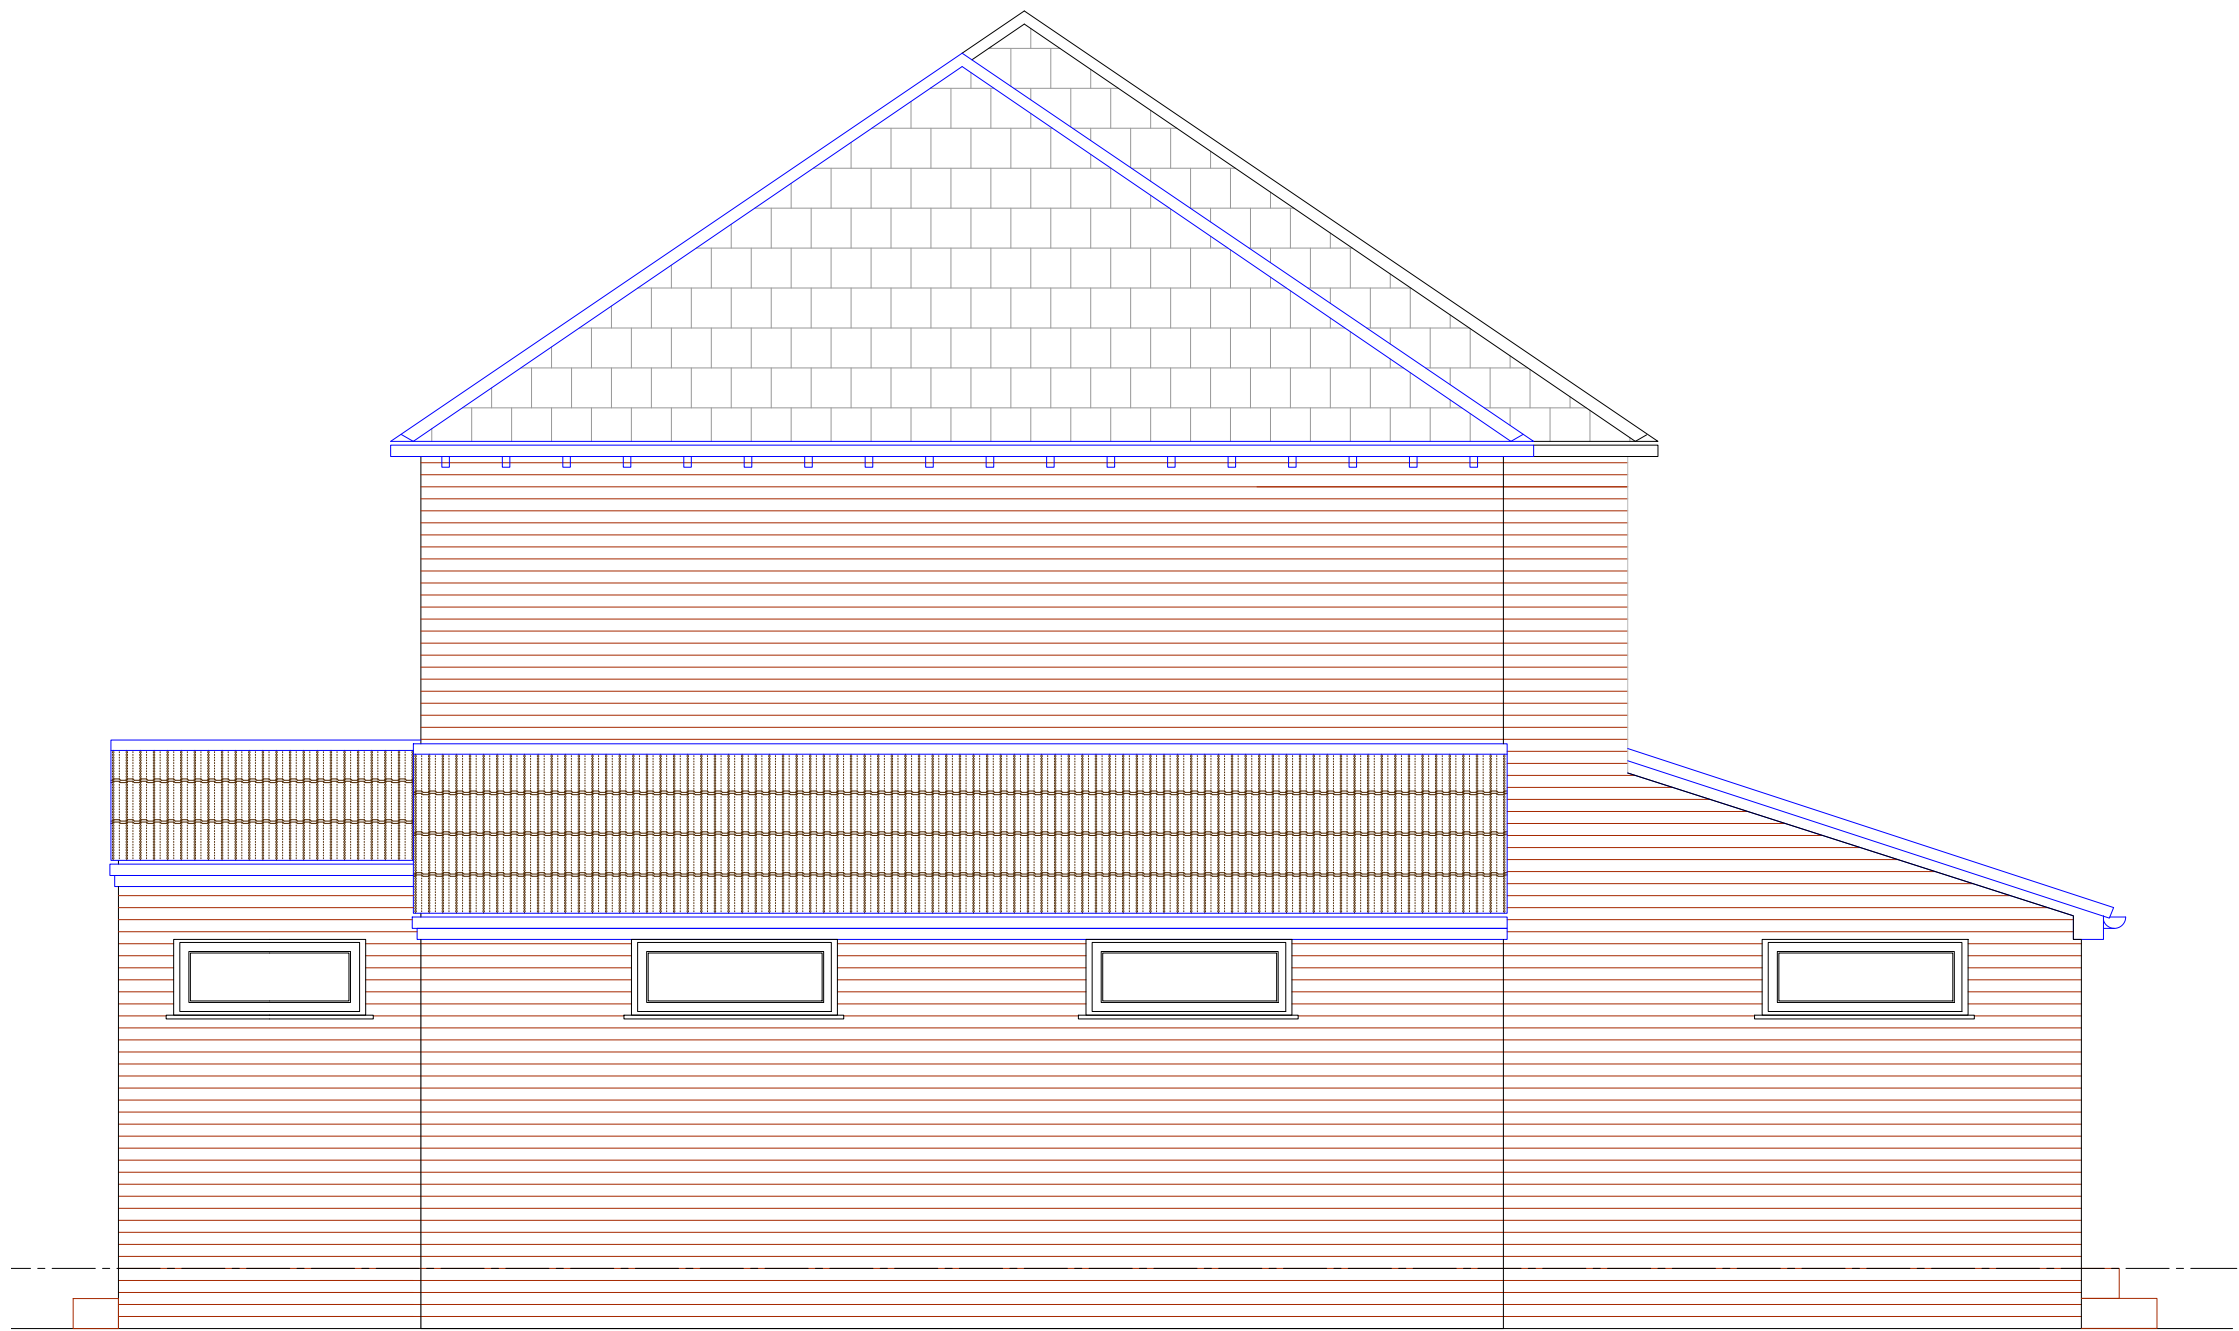

PROPOSED SIDE ELEVATION

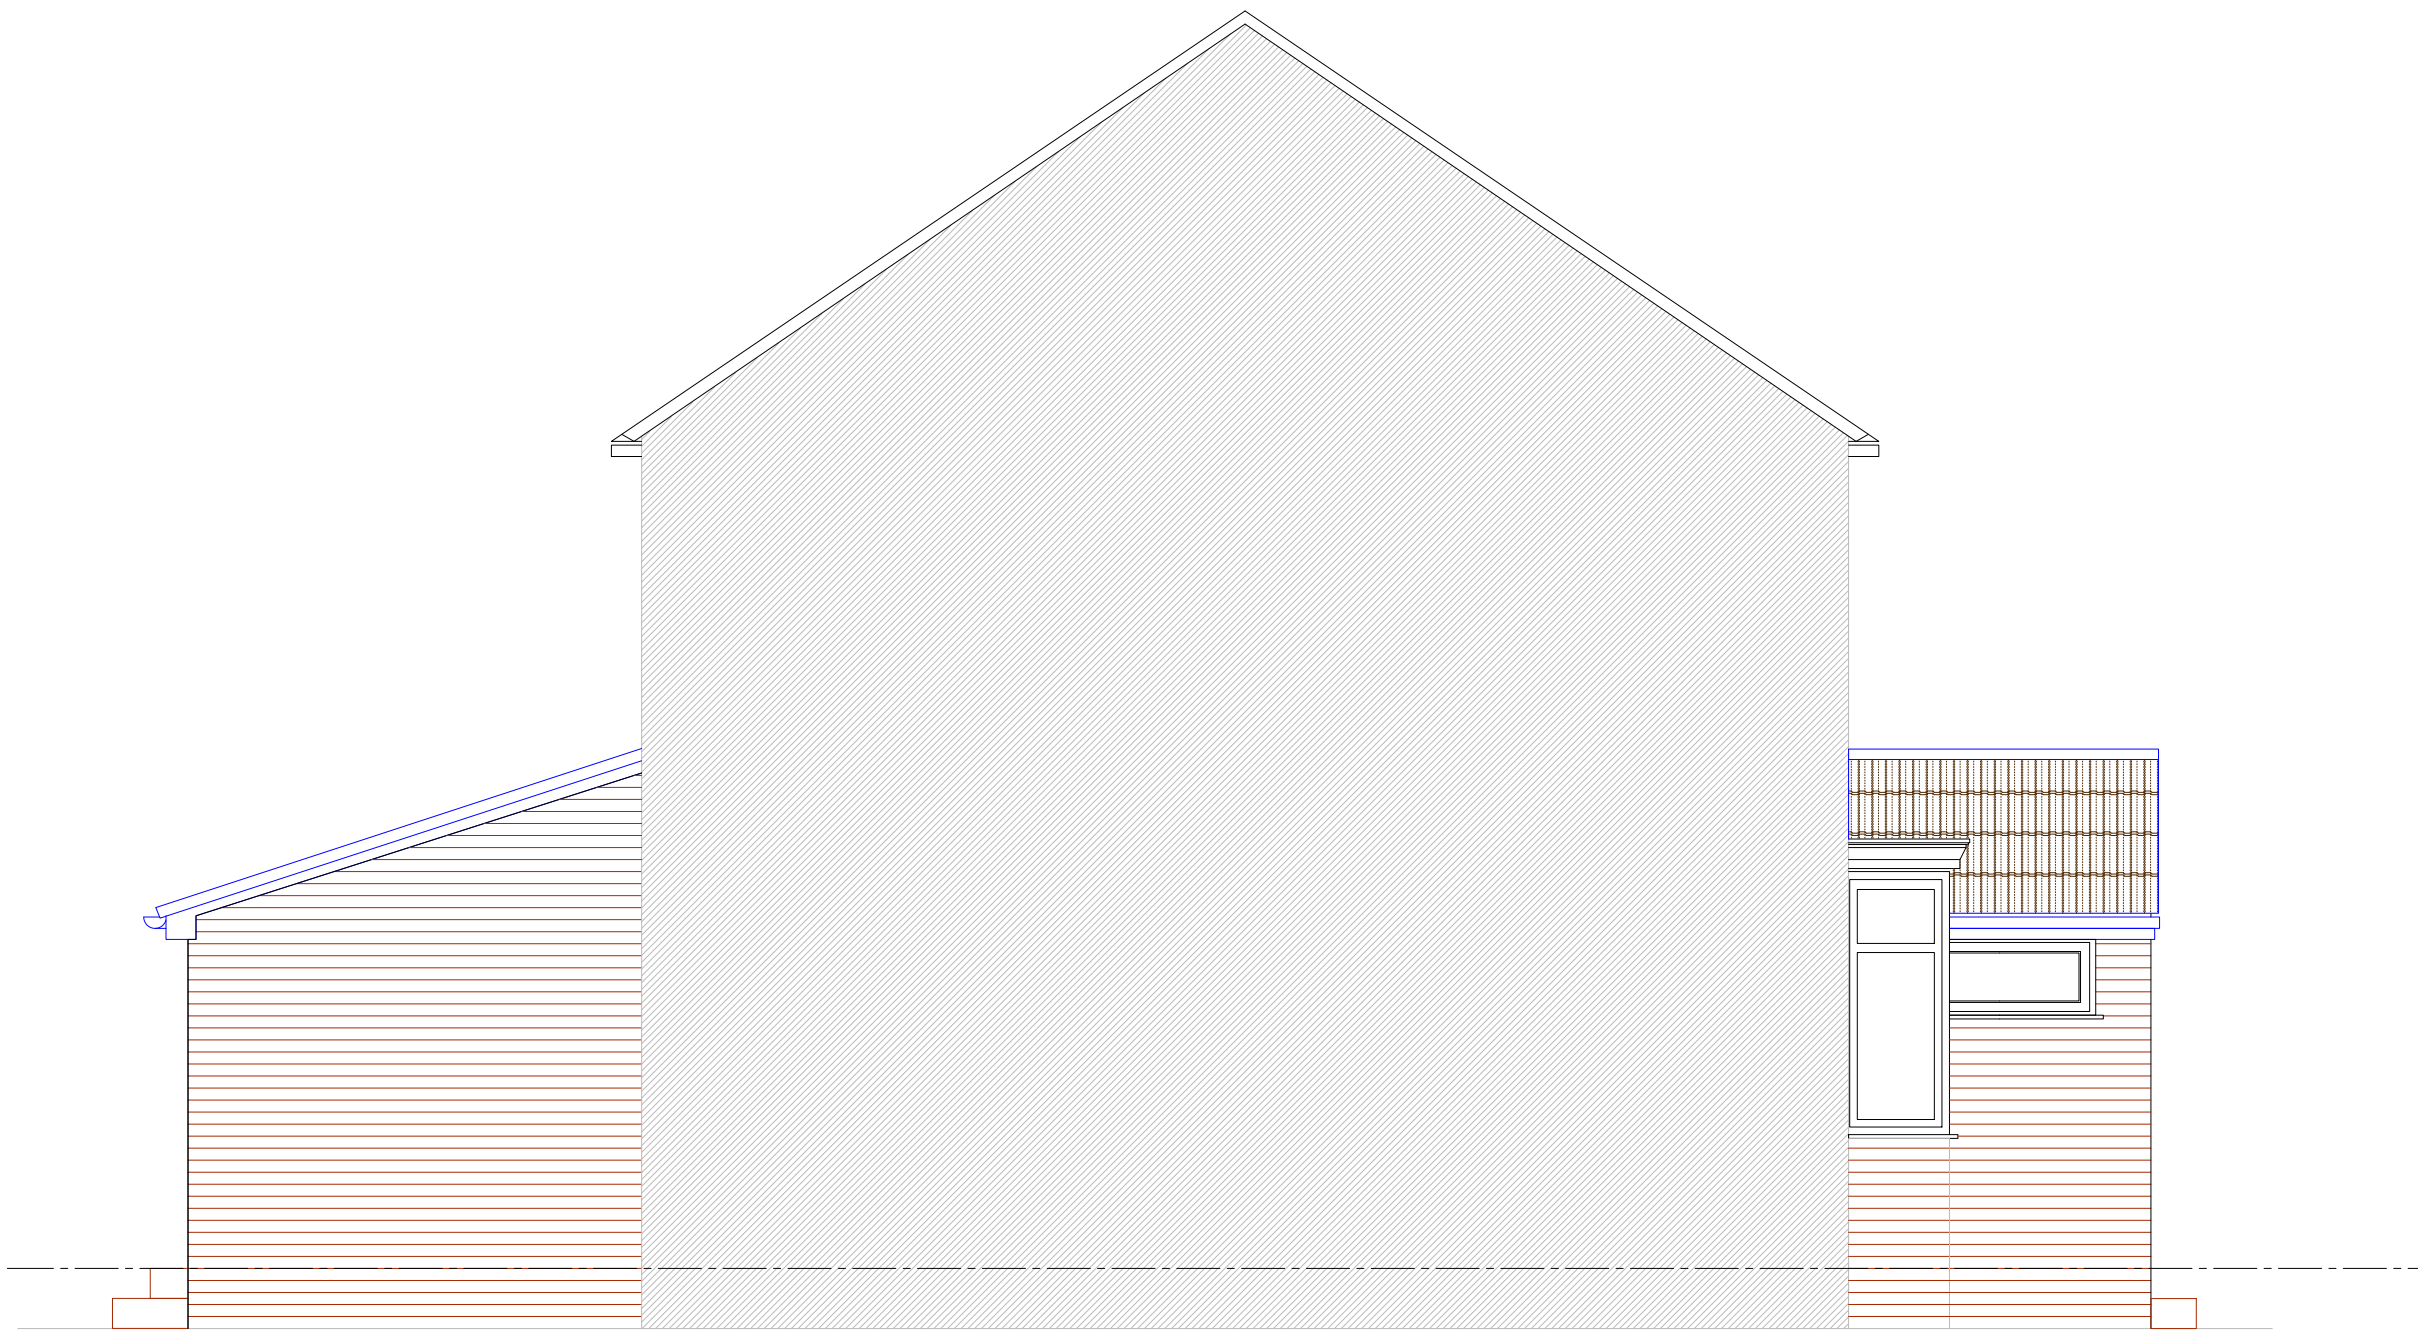

PROPOSED SIDE ELEVATION

Notes:

NOTES

REV	DESCRIPTION	BY	DATE
---	-----	---	----
---	-----	---	----



Arch Designs
*Don't just dream it,
let us design it!*
ARCH DESIGNS www.archdesigns.co.uk

CLIENT: **MR ZAFAR**
6 LYNTON DRIVE,
MANCHESTER,
M19 2LQ.

ARCHITECT: **MR REUBEN RAMELIZE**
ARCH DESIGNS, WILSONS PARK C/O MAS
MONSALL ROAD
MANCHESTER M40 8WN

DRAWN: **REUBEN** CHECKED: **checked** DATE: **NOV 2024** REVISION: **---**

PROJECT NAME: **TWO STORY SIDE AND REAR EXTENSION**

DRAWING TITLE: **PROPOSED ELEVATIONS**

SCALE: **1:50** SHEET SIZE: **A1** SHEET NO.: **04**

PROJECT NO.: **2024/007** STATUS: **FOR BUILDING REGS**

DRAWING NO.: **A1/04**