
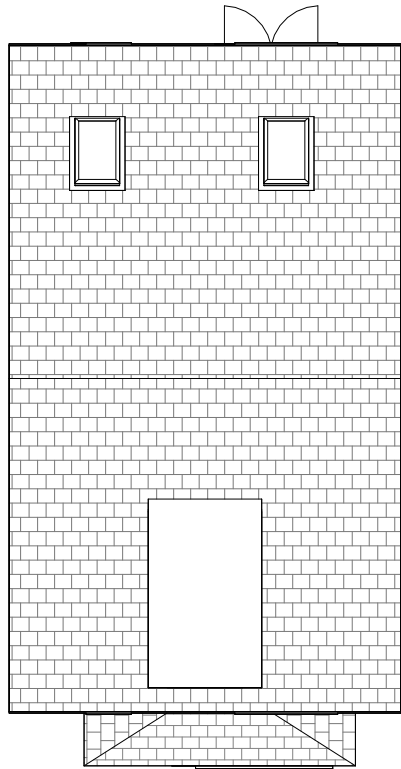
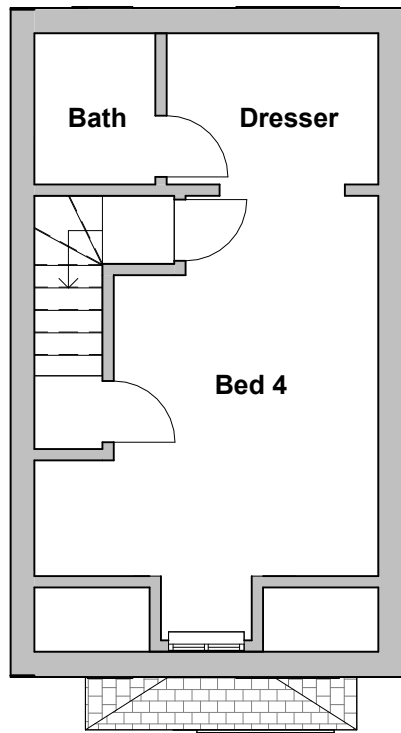
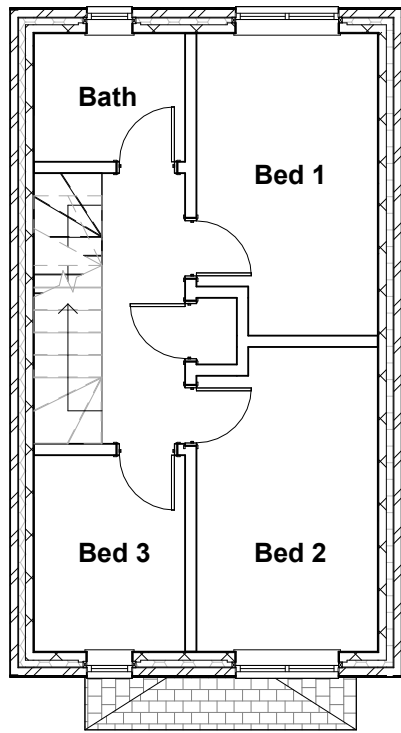


0m 1m 2m 3m 4m 5m

VISUAL SCALE 1:100 @ A3

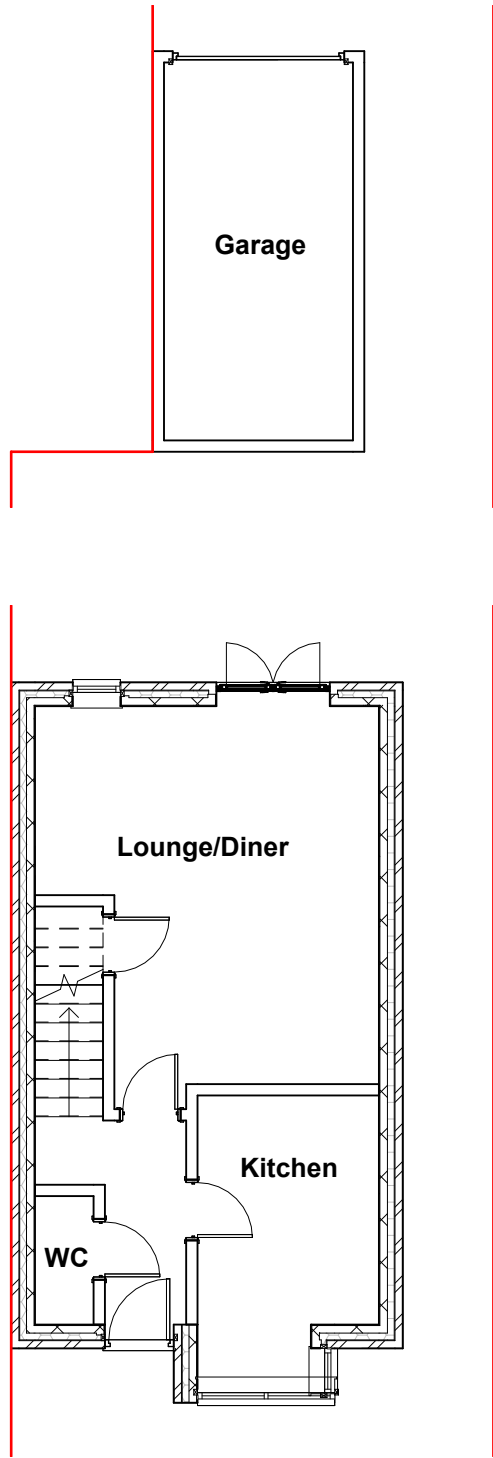

Ex Ground Floor
1 : 100

Ex First Floor
1 : 100

Ex Loft Floor
1 : 100

Ex Roof Plan
1 : 100

THIS DRAWING IS THE COPYRIGHT OF MD DESIGN CONSULTANCY. DO NOT SCALE FROM THESE DRAWINGS. ALL LEVELS/DIMENSIONS TO BE CHECKED ON SITE PRIOR TO WORKS COMMENCING. REPORT ALL DISCREPANCIES TO CLIENT/DESIGNER.

CIAT

affiliate



MD DESIGN
CONSULTANCY

07728417797
dabeer@mddesigns.co.uk

Proposed Change Of Use

131 Hazelbottom Rd, Manchester M8 0GQ

Existing Plans
(DR) A100

Project Number
0079

Client Name
Mohammed Sajjad


Drawn By
MDR

Rev
A

Description
Issue To Client


Date
02.10.25

Revision **A**

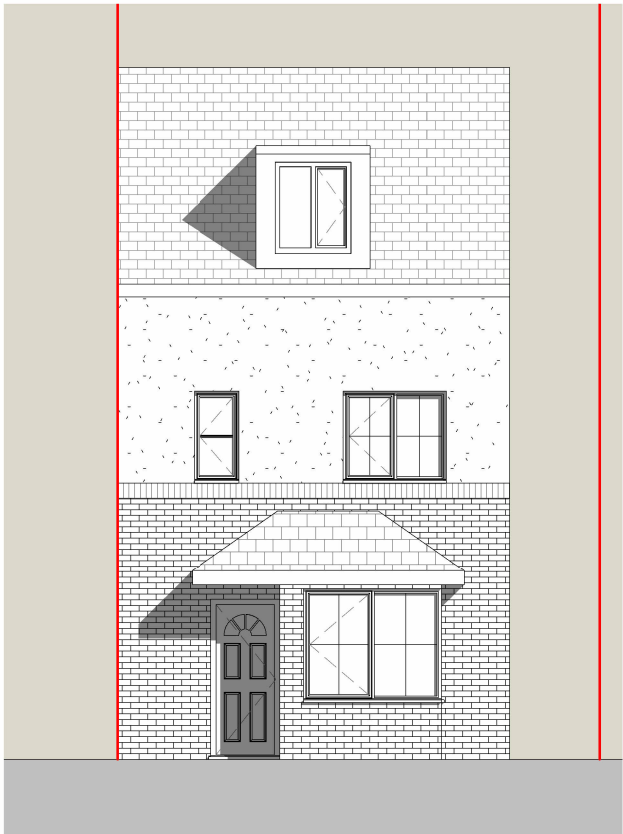


Ex Front Elevation

1 : 100

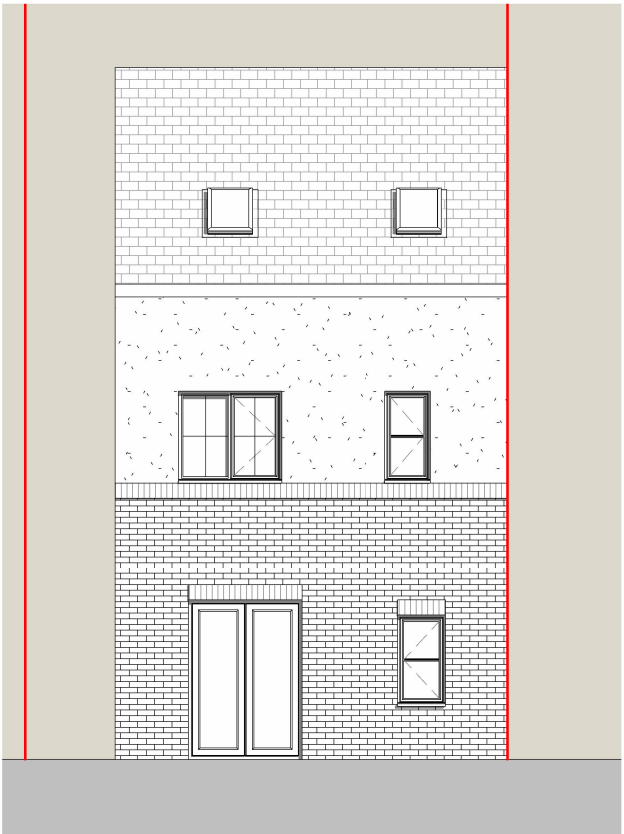

Ex Rear Elevation

1 : 100

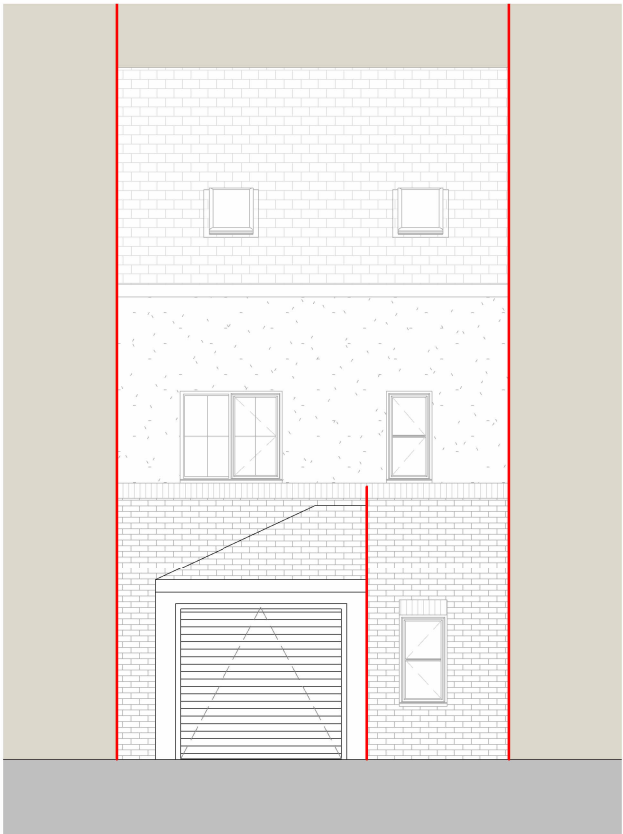

Garage Rear Elevation

1 : 100

THIS DRAWING IS THE COPYRIGHT OF MD DESIGN CONSULTANCY. DO NOT SCALE FROM THESE DRAWINGS. ALL LEVELS/DIMENSIONS TO BE CHECKED ON SITE PRIOR TO WORKS COMMENCING. REPORT ALL DISCREPANCIES TO CLIENT/DESIGNER.

CIAT affiliate	 MD DESIGN CONSULTANCY 07728417797 dabeer@mddesigns.co.uk	Proposed Change Of Use 131 Hazelbottom Rd, Manchester M8 0GQ	Existing Elevations (DR) A101	Client Name Mohammed Sajjad	Rev A Description Issue To Client Revision A	Date 02.10.25
			Project Number 0079	Drawn By MDR		


0m 1m 2m 3m 4m 5m



VISUAL SCALE 1:100 @ A3


Ex LHS Elevation

1 : 100

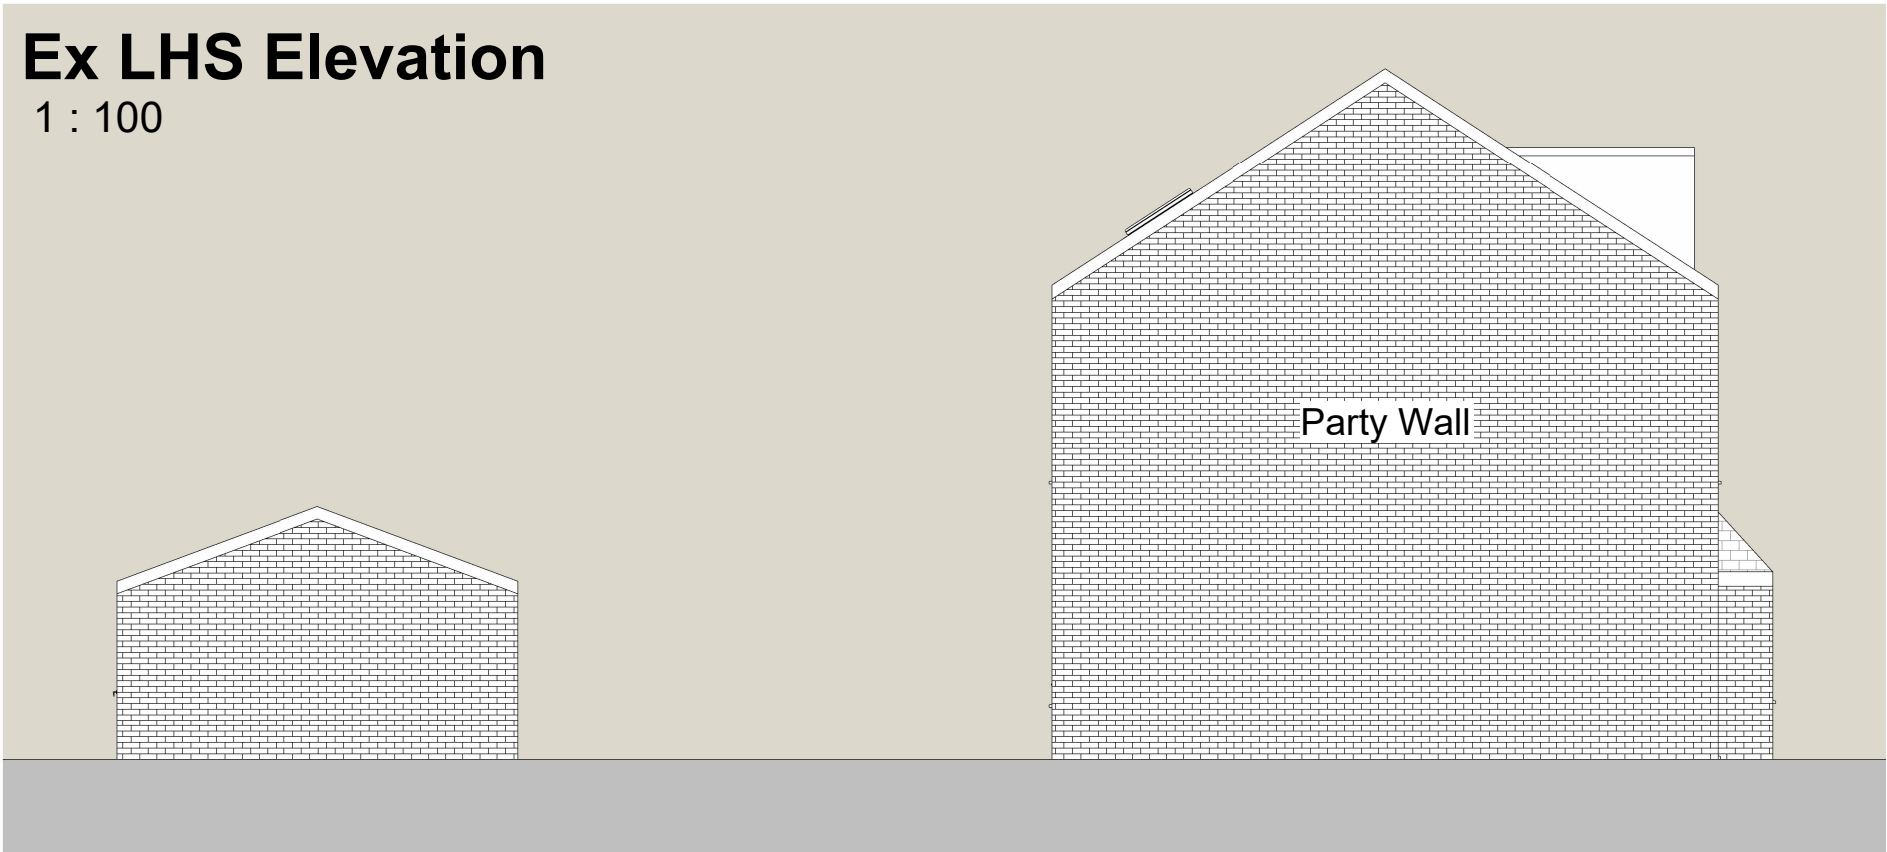

Ex RHS Elevation

1 : 100

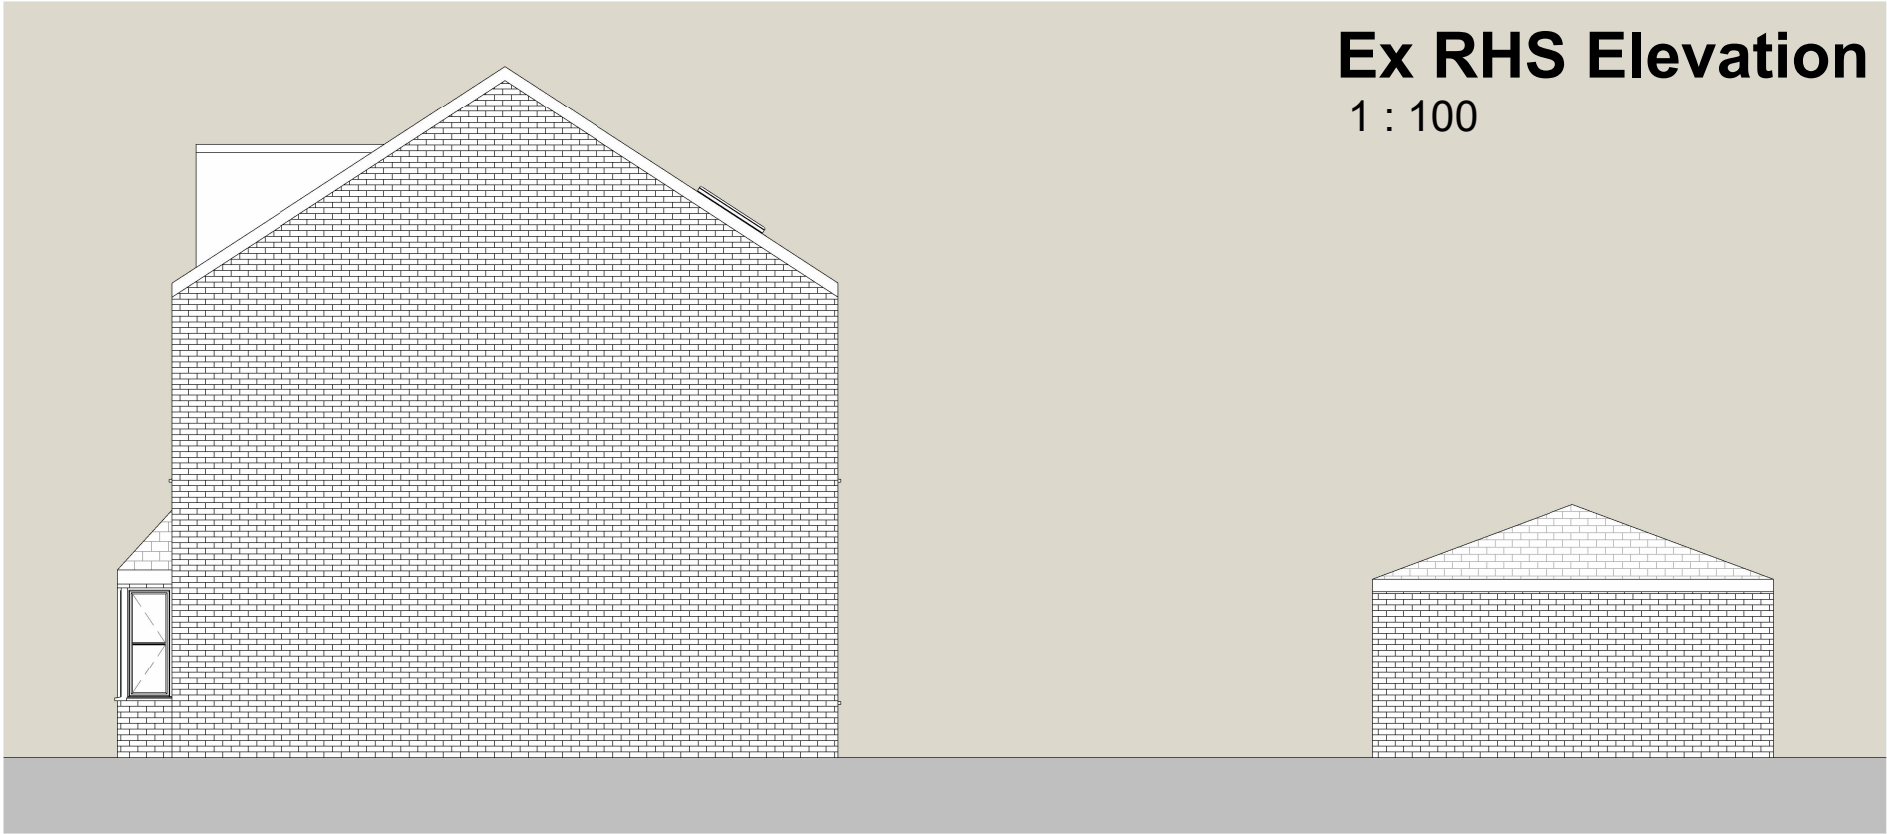

THIS DRAWING IS THE COPYRIGHT OF MD DESIGN CONSULTANCY. DO NOT SCALE FROM THESE DRAWINGS. ALL LEVELS/DIMENSIONS TO BE CHECKED ON SITE PRIOR TO WORKS COMMENCING. REPORT ALL DISCREPANCIES TO CLIENT/DESIGNER.

CIAT

affiliate



MD DESIGN
CONSULTANCY

07728417797
dabeer@mddesigns.co.uk

Proposed Change Of Use

131 Hazelbottom Rd, Manchester M8 0GQ

Existing Elevations
(DR) A102

Project Number
0079

Client Name
Mohammed Sajjad




Drawn By
MDR

Rev
A


Description
Issue To Client

Date
02.10.25


Revision **A**

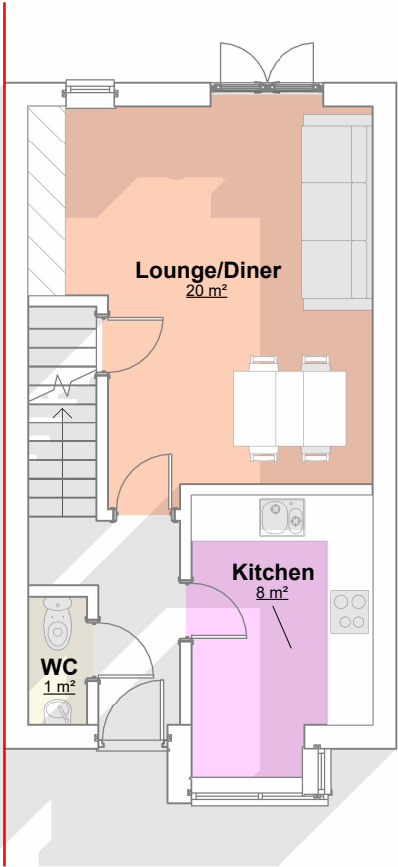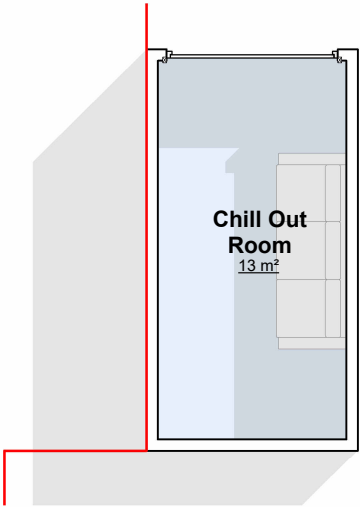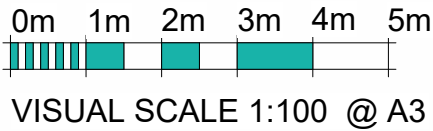

PP Ground Floor
1 : 100

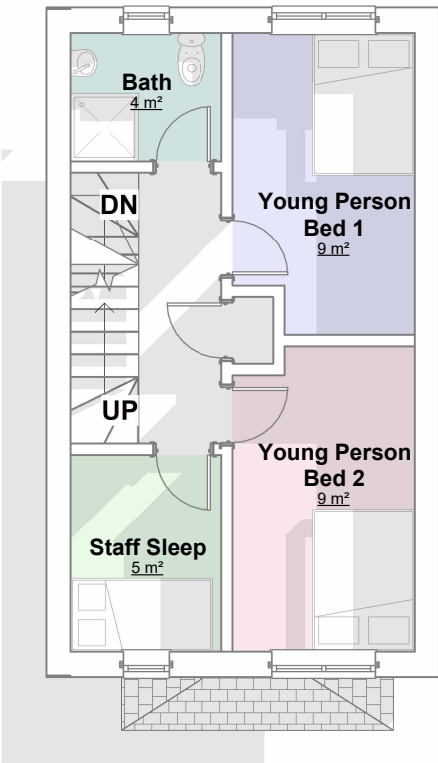

PP First Floor
1 : 100

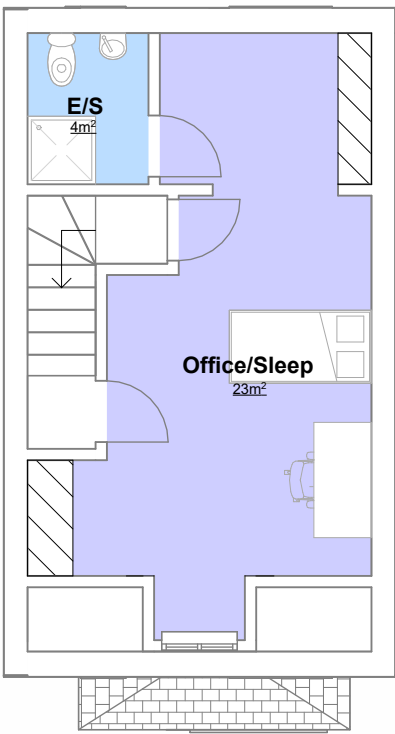

PP Loft Floor
1 : 100

THIS DRAWING IS THE COPYRIGHT OF MD DESIGN CONSULTANCY. DO NOT SCALE FROM THESE DRAWINGS. ALL LEVELS/DIMENSIONS TO BE CHECKED ON SITE PRIOR TO WORKS COMMENCING. REPORT ALL DISCREPANCIES TO CLIENT/DESIGNER.

Proposed Change Of Use

131 Hazelbottom Rd, Manchester M8 0GQ

Proposed Plans
(DR) A200

Project Number
0079

Client Name
Mohammed Sajjad

Drawn By
MDR



Rev	Description	Date
A	Issue To Client	02.10.25

Revision A

CIAT

affiliate

MD DESIGN
CONSULTANCY
07728417797
dabeer@mddesigns.co.uk

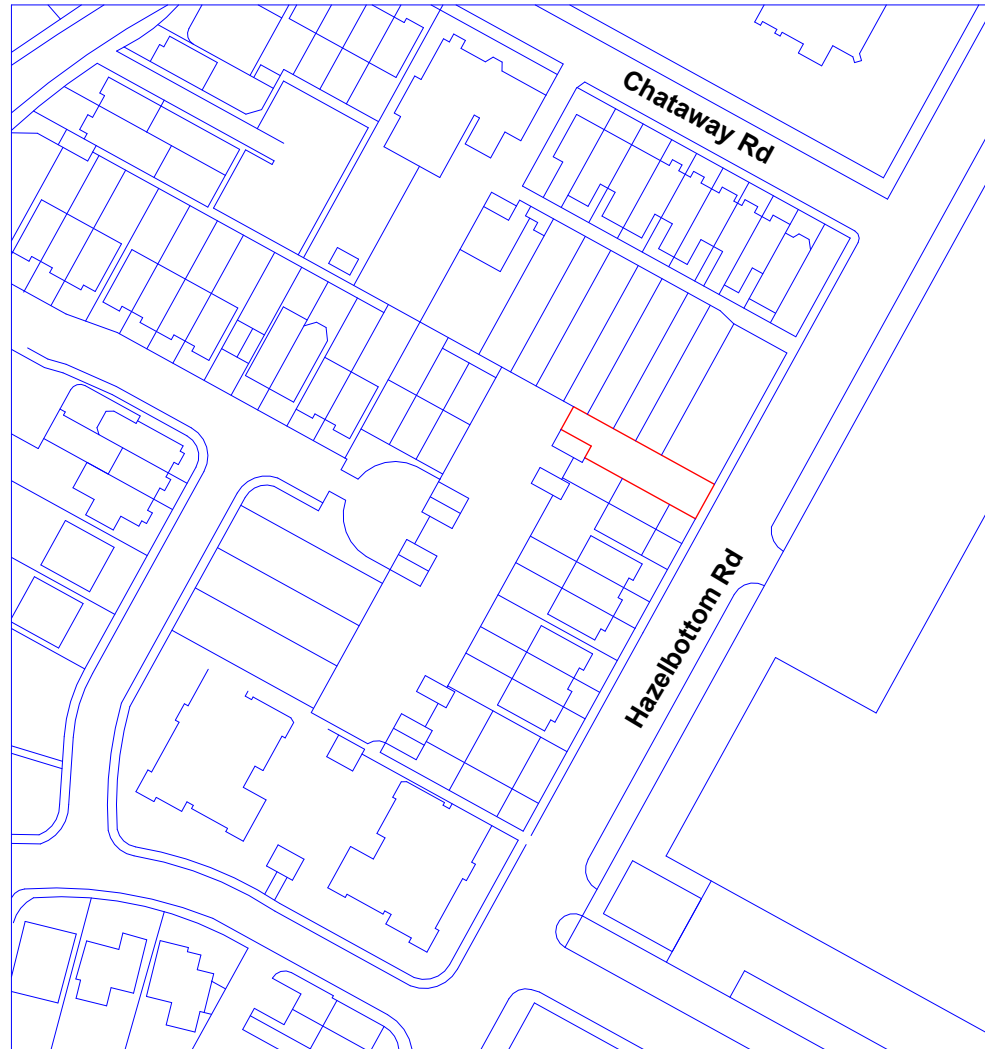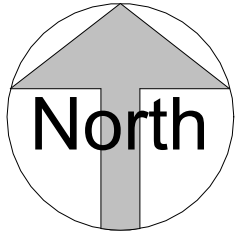

Location Plan



1 : 1250



VISUAL SCALE 1:1250 @ A3



VISUAL SCALE 1:200 @ A3

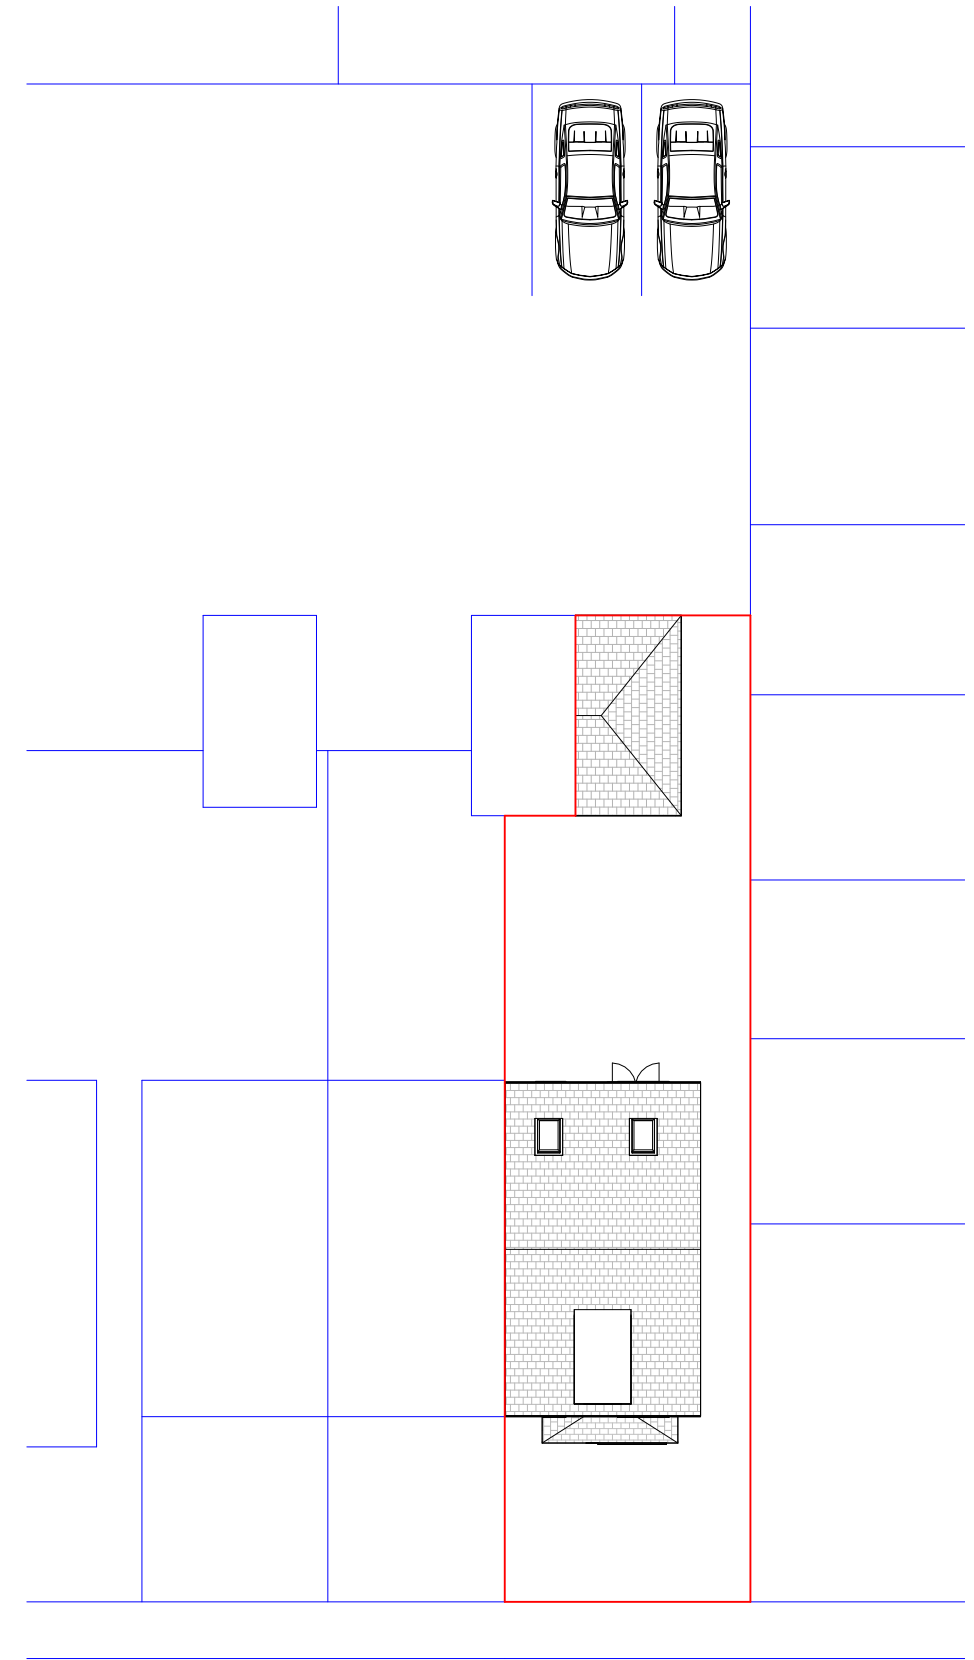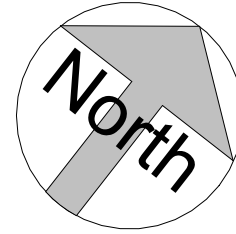

Site Plan

1 : 200

Hazelbottom Rd

THIS DRAWING IS THE COPYRIGHT OF MD DESIGN CONSULTANCY. DO NOT SCALE FROM THESE DRAWINGS. ALL LEVELS/DIMENSIONS TO BE CHECKED ON SITE PRIOR TO WORKS COMMENCING. REPORT ALL DISCREPANCIES TO CLIENT/DESIGNER.

CIAT

affiliate



MD DESIGN
CONSULTANCY

07728417797
dabeer@mddesigns.co.uk

Proposed Change Of Use

131 Hazelbottom Rd, Manchester M8 0GQ

Location & Site Plan
(DR) A201

Project Number
0079

Client Name
Mohammed Sajjad

Drawn By
MDR

Rev
A Description
Issue To Client

Date
02.10.25

Revision **A**