


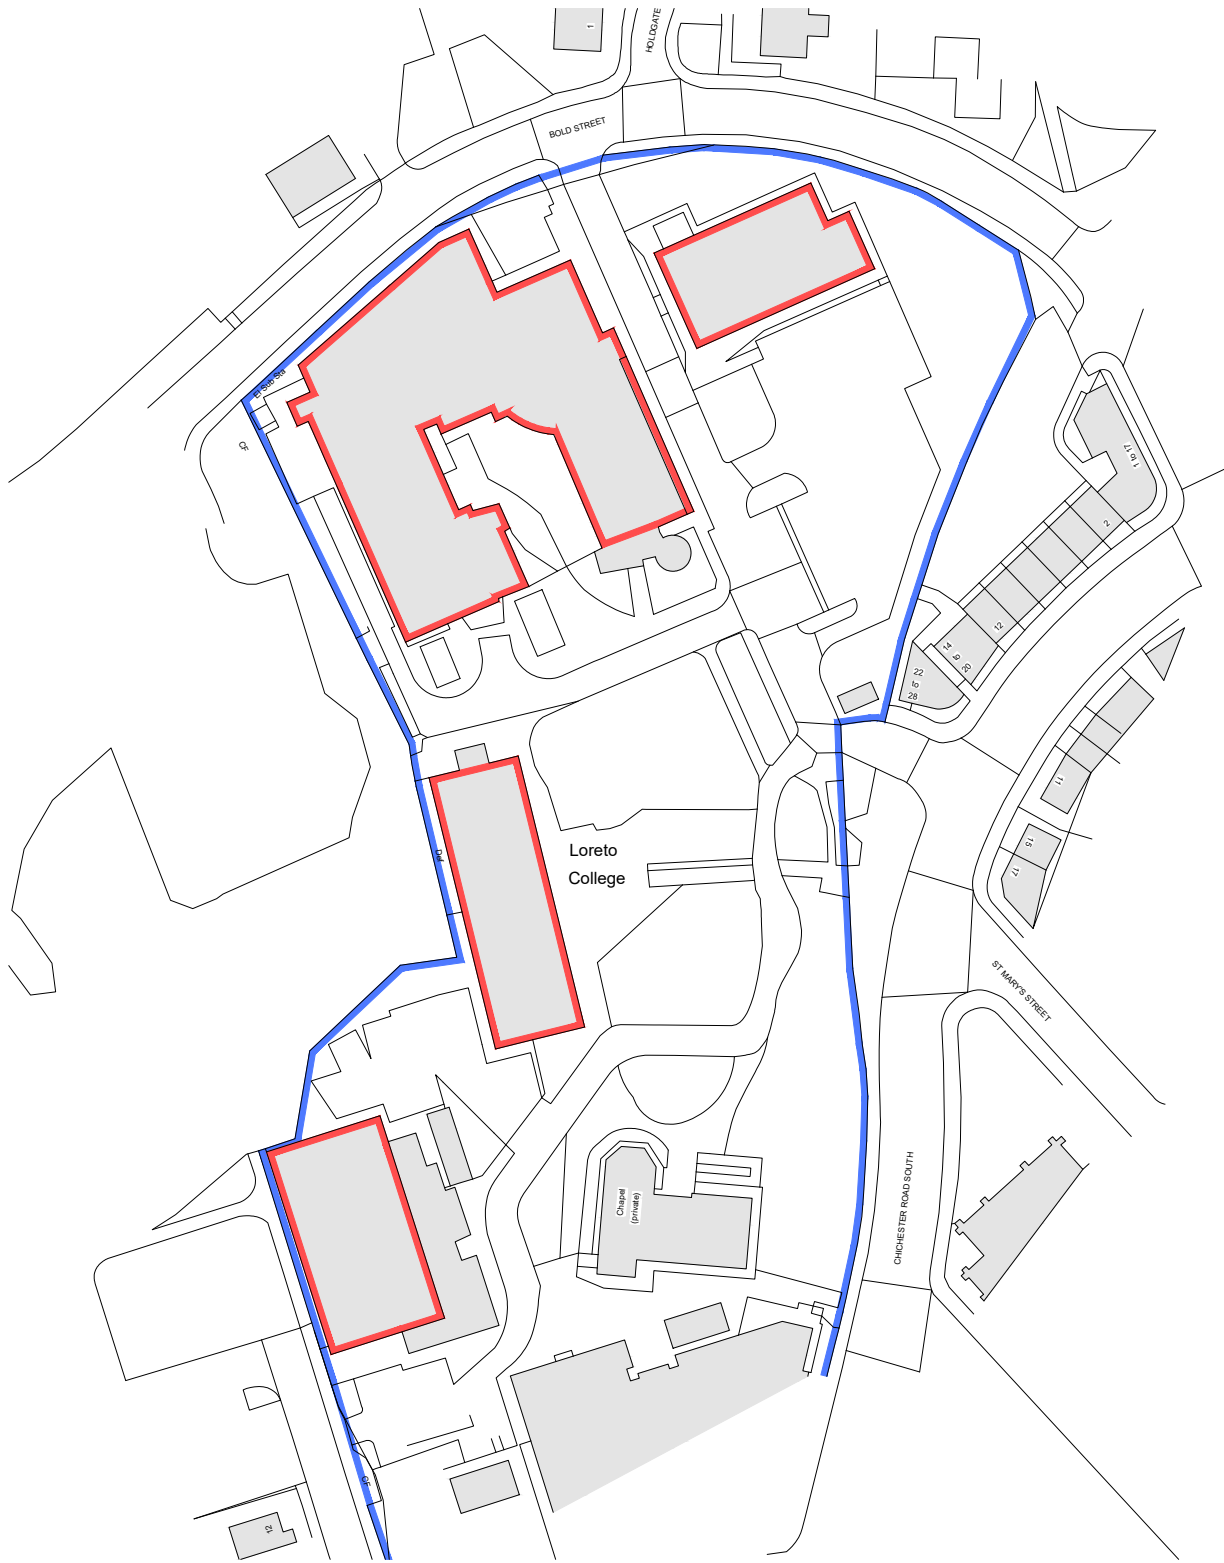

Site Location Plan
Scale: 1:1250@A3


Rev.	Description	Date	Chkd.
DO NOT SCALE FROM THIS DRAWING. THE CONTRACTOR SHALL CHECK AND VERIFY ALL DIMENSIONS ON SITE AND REPORT DISCREPANCIES IN WRITING TO LS ARCHITECTURE BEFORE PROCEEDING WORK. ALL DIMENSIONS IN MILLIMETERS UNLESS OTHERWISE STATED. DRAWING STATUS AS INDICATED BELOW.			
© COPYRIGHT. THE COPYRIGHT IN THIS DRAWING IS VESTED IN LS ARCHITECTURE. AND NO LICENSE OR ASSIGNMENT OF ANY KIND HAS BEEN, OR IS, GRANTED TO ANY THIRD PARTY WHETHER BY PROVISION OF COPIES OR ORIGINALS OR OTHERWISE UNLESS AGREED IN WRITING.			
Client: Loreto College C/O eEnergy Group Plc			
Project: Proposed Roof Mounted Solar Arrays			
Address: Loreto College Chichester Rd South Manchester M15 5PB			

Drawing Title: Site Location Plan

Drawn By :
Date : Aug 2025
Scale: 1:1250@A3

Luke Strange Ltd
Architectural Design
Email: luke@lukestrange.co.uk
Tel: 07849 770525

Drawing No: 796 / 01	Rev:
--------------------------------	-------------

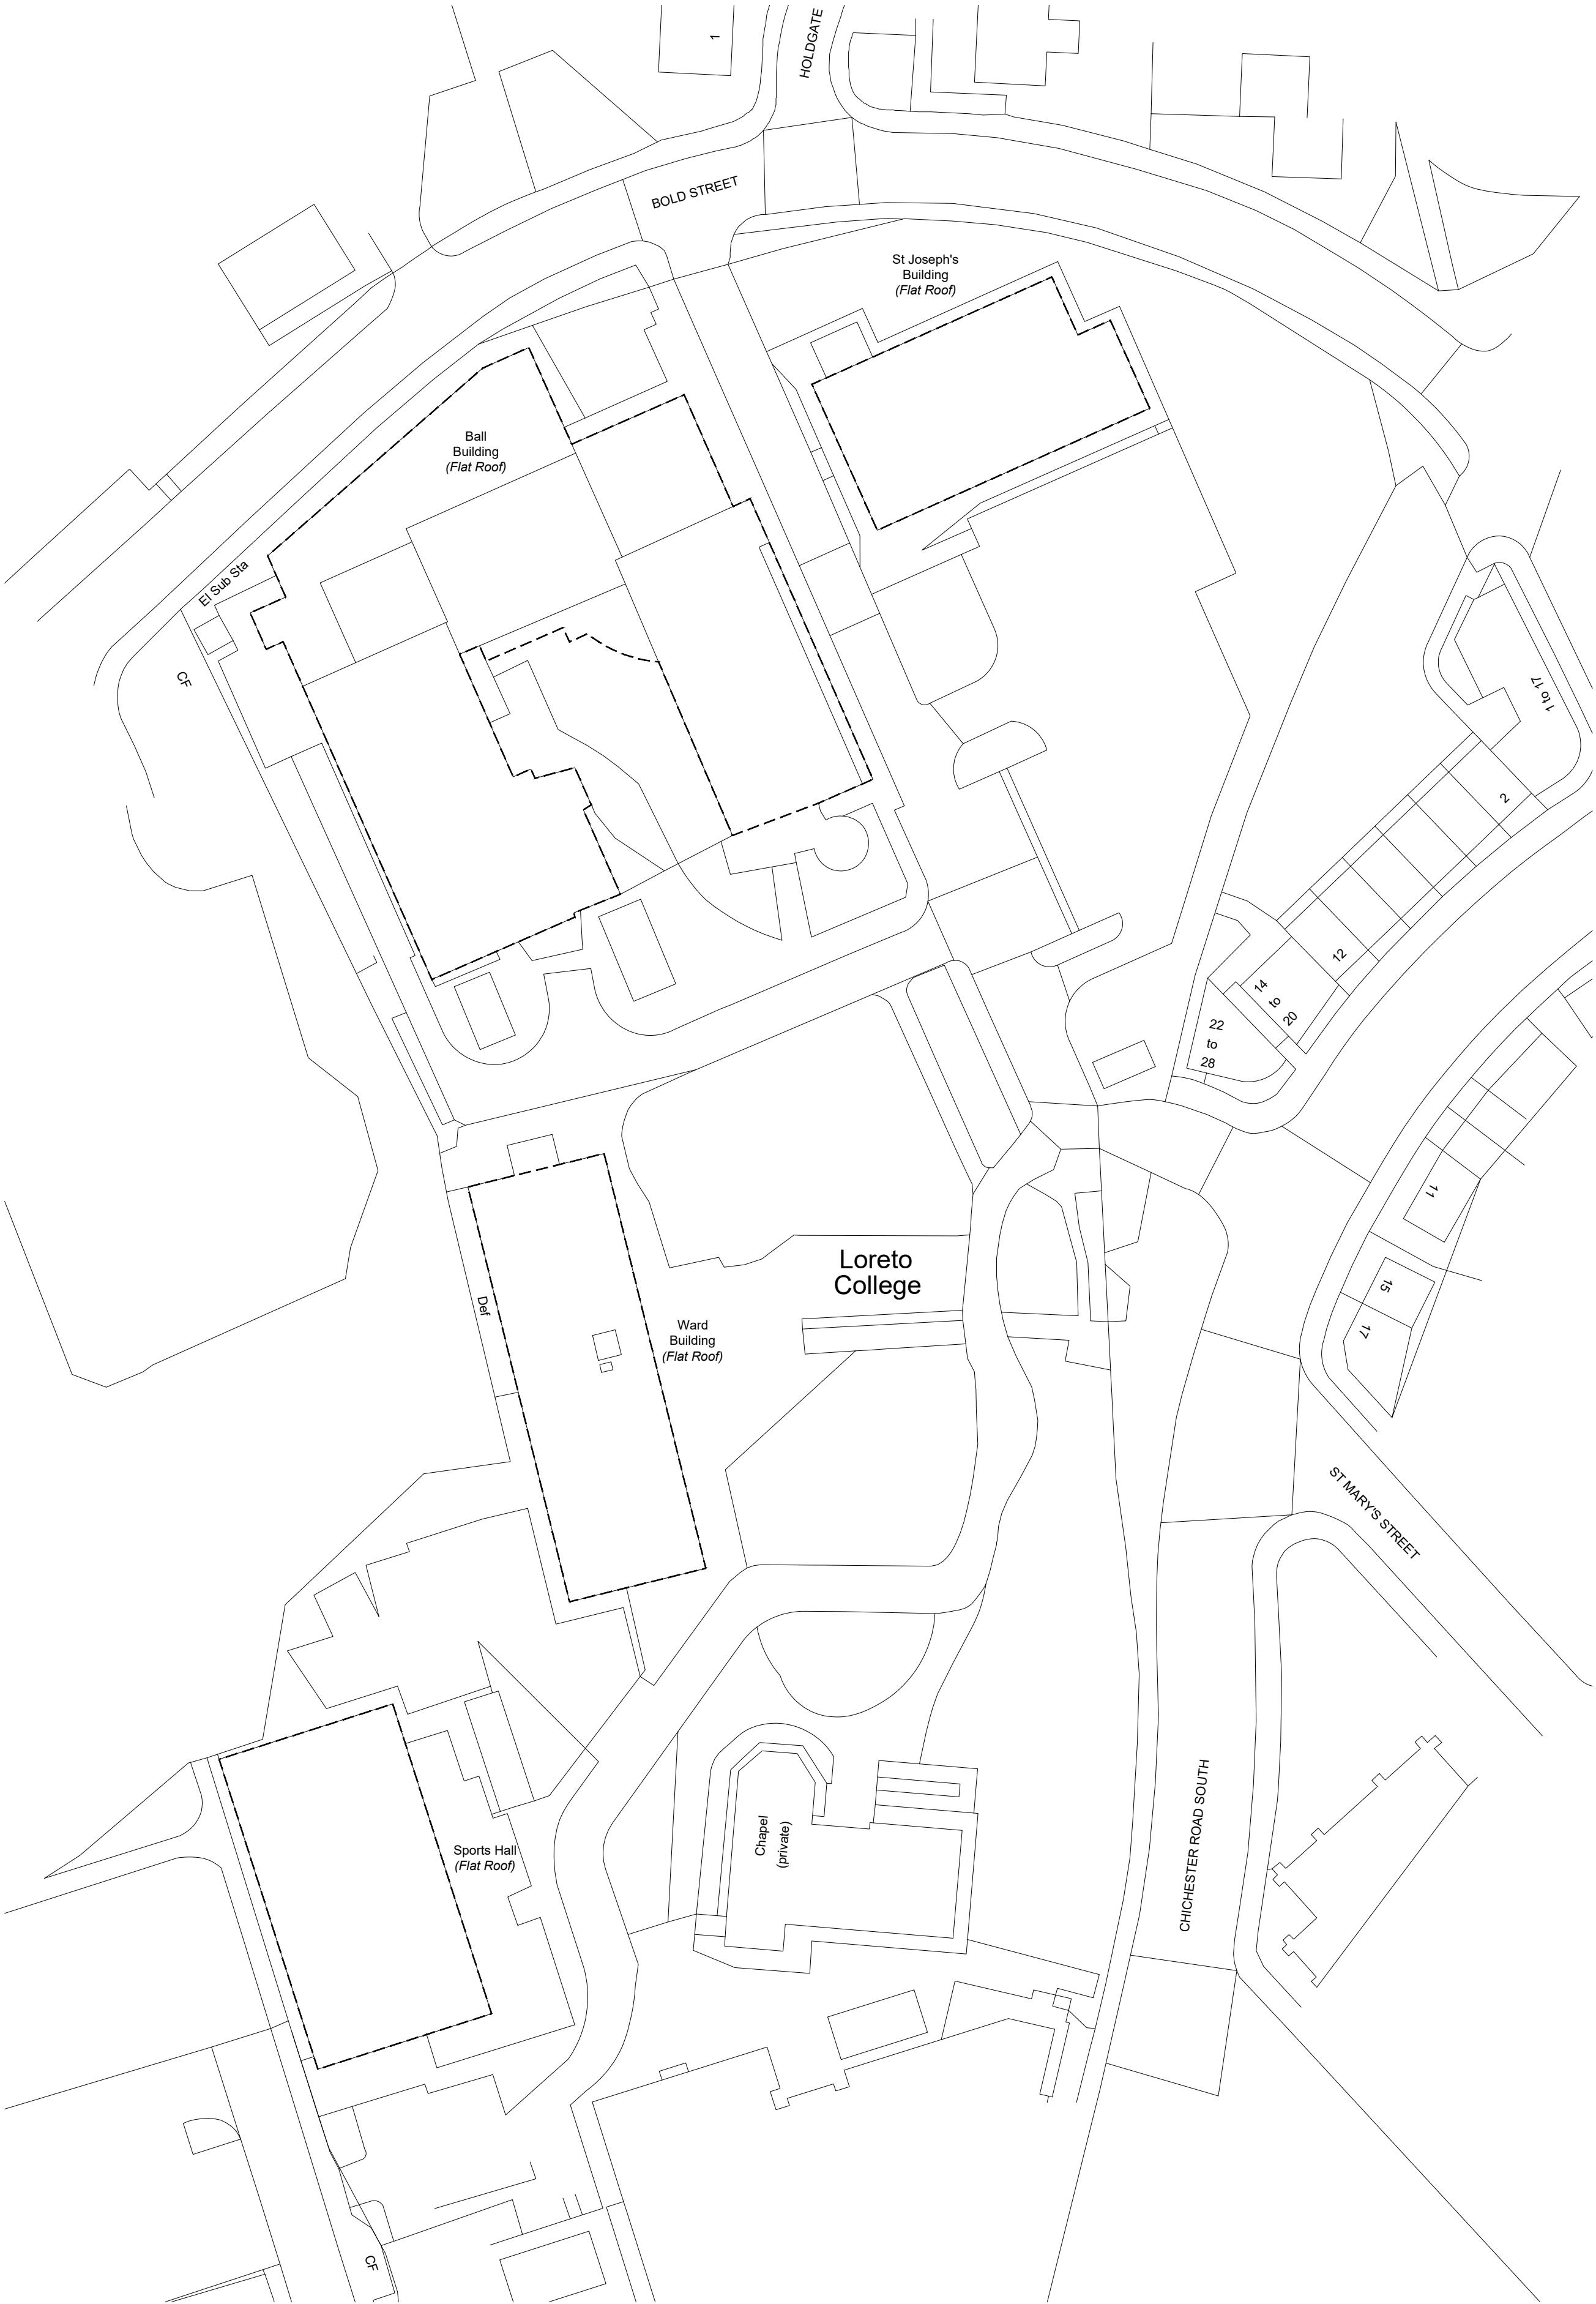

Existing Site & Roof Plan
Scale: 1:500@A1

Rev.	Description	Date	Chkd.
DO NOT SCALE FROM THIS DRAWING. THE CONTRACTOR SHALL CHECK AND VERIFY ALL DIMENSIONS ON SITE AND REPORT DISCREPANCIES IN WRITING TO LS ARCHITECTURE BEFORE PROCEEDING WORK. ALL DIMENSIONS IN MILLIMETERS UNLESS OTHERWISE STATED. DRAWING STATUS AS INDICATED BELOW.			
© COPYRIGHT. THE COPYRIGHT IN THIS DRAWING IS VESTED IN LS ARCHITECTURE. AND NO LICENSE OR ASSIGNMENT OF ANY KIND HAS BEEN, OR IS, GRANTED TO ANY THIRD PARTY WHETHER BY PROVISION OF COPIES OR ORIGINALS OR OTHERWISE UNLESS AGREED IN WRITING.			
Client: Loreto College C/O eEnergy Group Plc			
Project: Proposed Roof Mounted Solar Arrays			
Address: Loreto College Chichester Rd South Manchester M15 5PB			

Drawing Title: Existing Site & Roof Plan
--


Drawn By :
Date : Aug 2025
Scale: 1:500@A1

Luke Strange Ltd

Architectural Design

Email: luke@lukestrange.co.uk
Tel: 07849 770525

Drawing No: 796 / 02	Rev:
--------------------------------	-------------

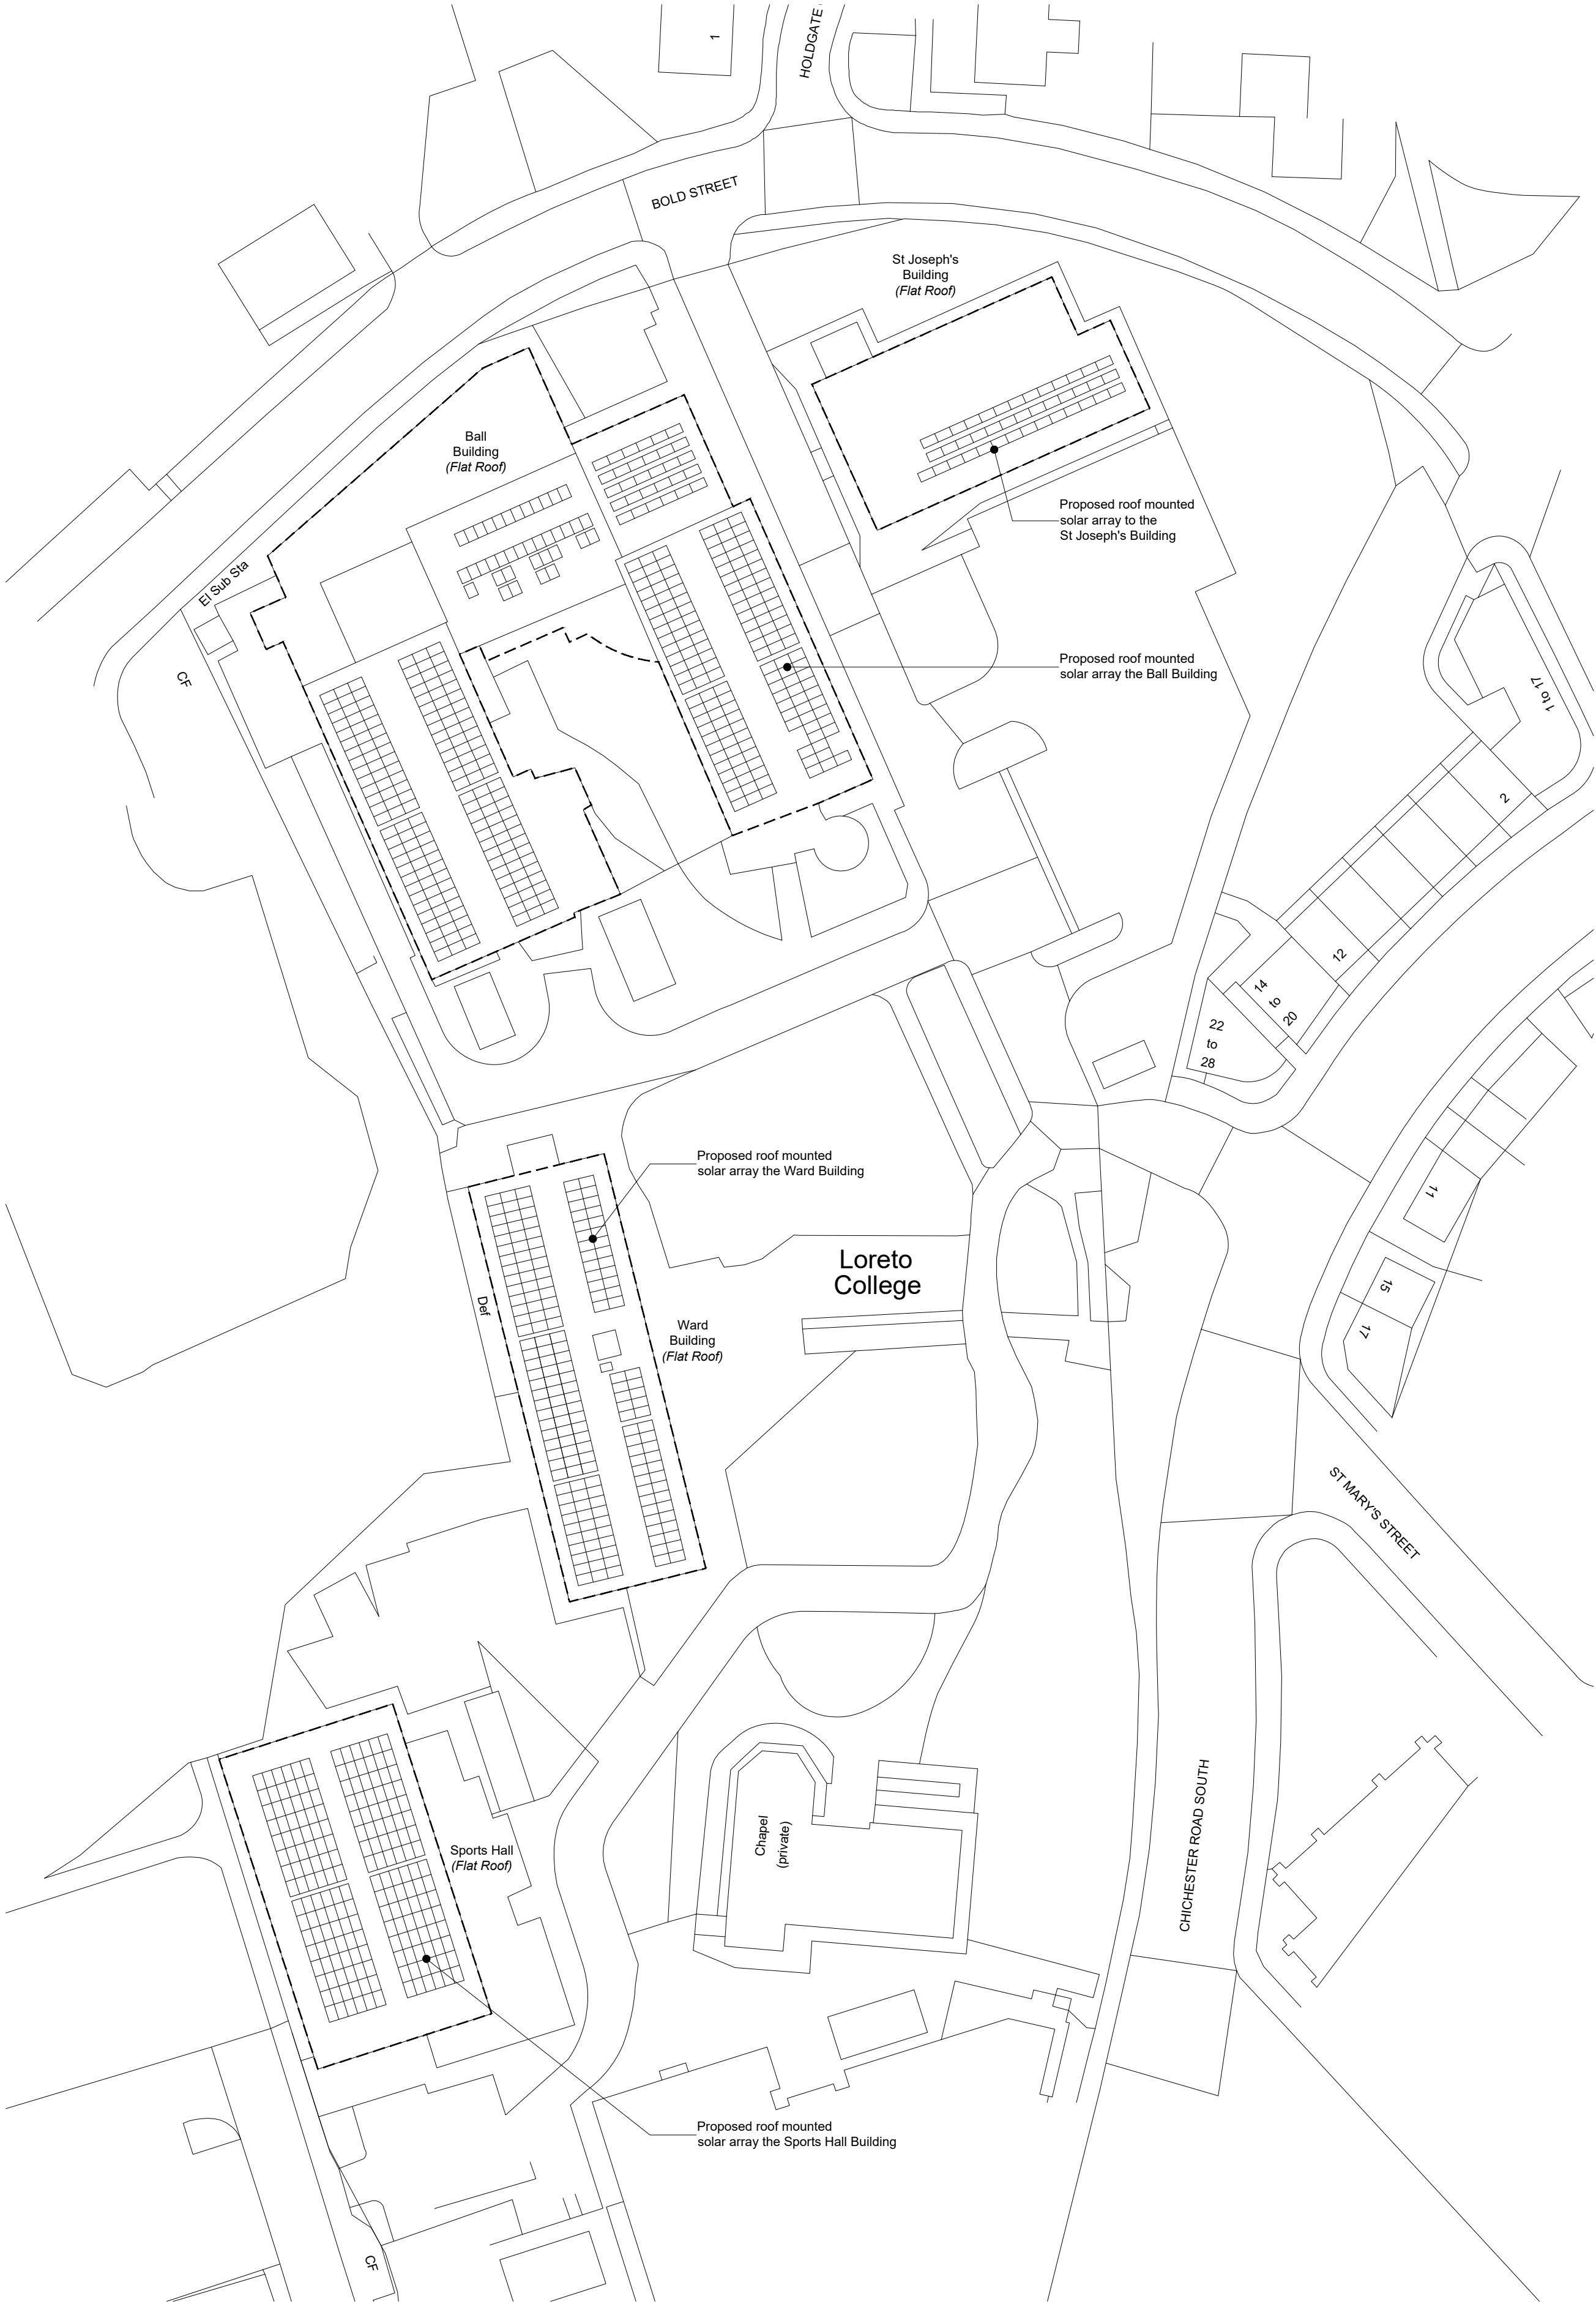

Proposed Site & Roof Plan
Scale: 1:500@A1

Rev.	Description	Date	Chkd.
------	-------------	------	-------

DO NOT SCALE FROM THIS DRAWING. THE CONTRACTOR SHALL CHECK AND VERIFY ALL DIMENSIONS ON SITE AND REPORT DISCREPANCIES IN WRITING TO LS ARCHITECTURE BEFORE PROCEEDING WORK. ALL DIMENSIONS IN MILLIMETERS UNLESS OTHERWISE STATED. DRAWING STATUS AS INDICATED BELOW.

© COPYRIGHT. THE COPYRIGHT IN THIS DRAWING IS VESTED IN LS ARCHITECTURE. AND NO LICENSE OR ASSIGNMENT OF ANY KIND HAS BEEN, OR IS, GRANTED TO ANY THIRD PARTY WHETHER BY PROVISION OF COPIES OR ORIGINALS OR OTHERWISE UNLESS AGREED IN WRITING.

Client:
Loreto College
C/O eEnergy Group Plc

Project:
Proposed Roof Mounted Solar Arrays


Address:
Loreto College
Chichester Rd South
Manchester
M15 5PB

Drawing Title:
Proposed Site & Roof Plan

Drawn By :
Date : Aug 2025
Scale: 1:500@A1

Luke Strange Ltd
Architectural Design
Email: luke@lukestrange.co.uk
Tel: 07849 770525

Drawing No: 796 / 03	Rev:
--------------------------------	-------------

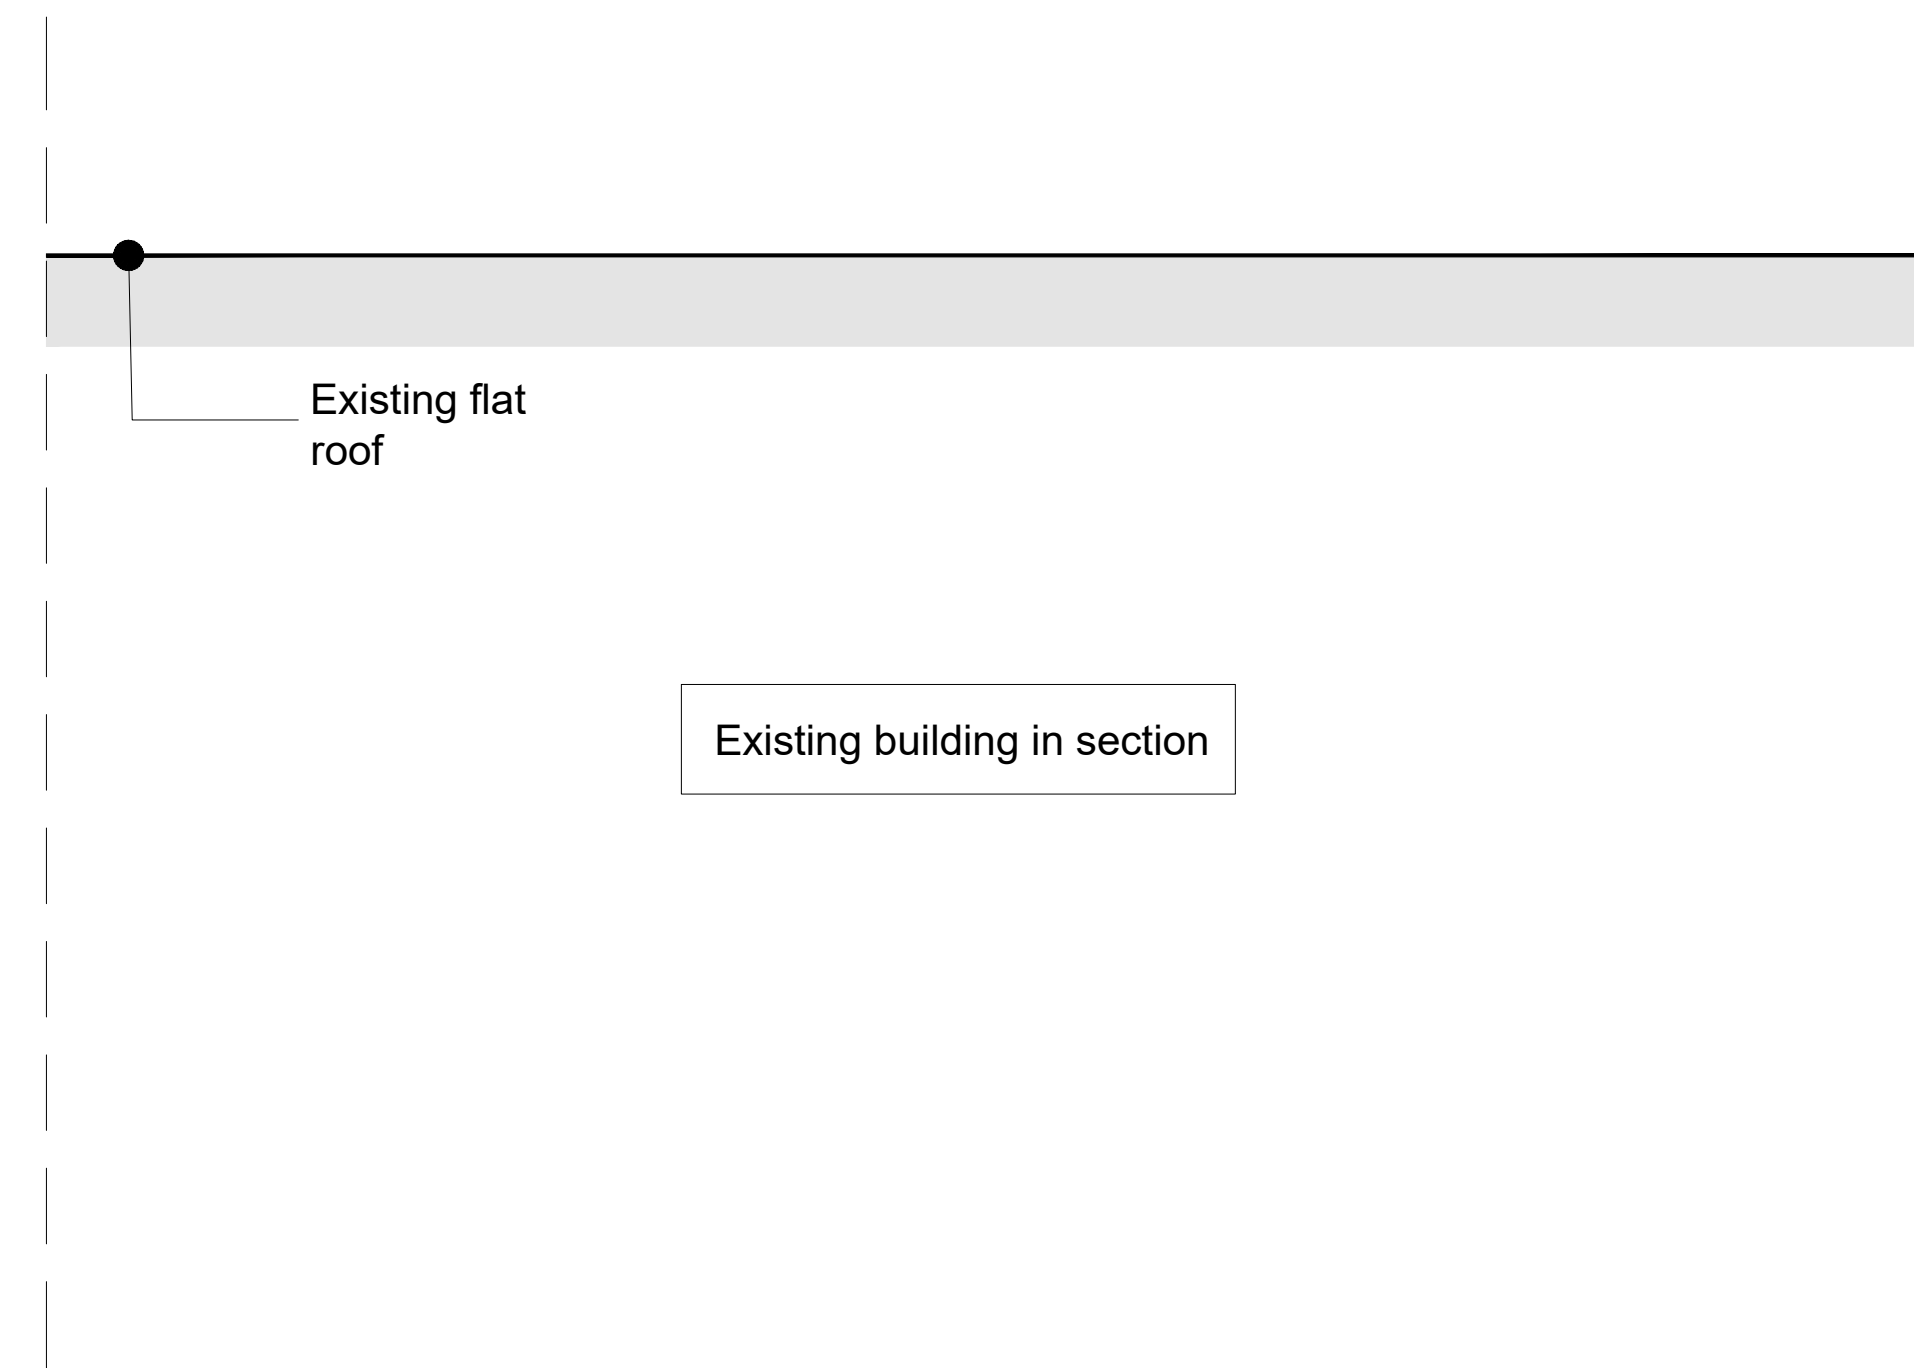

Existing flat roof

Proposed solar panels on flat roof.
(No. of rows indicative)

Existing building in section

210

Drawn By :		Scale: 1:25@A1	
Date: Aug 2025			
Luke Strange Ltd			
Architectural Design			
Email: luke@lukestrange.co.uk			
Tel: 07849 770525			
Drawing No:		Rev:	
796 / 04			