



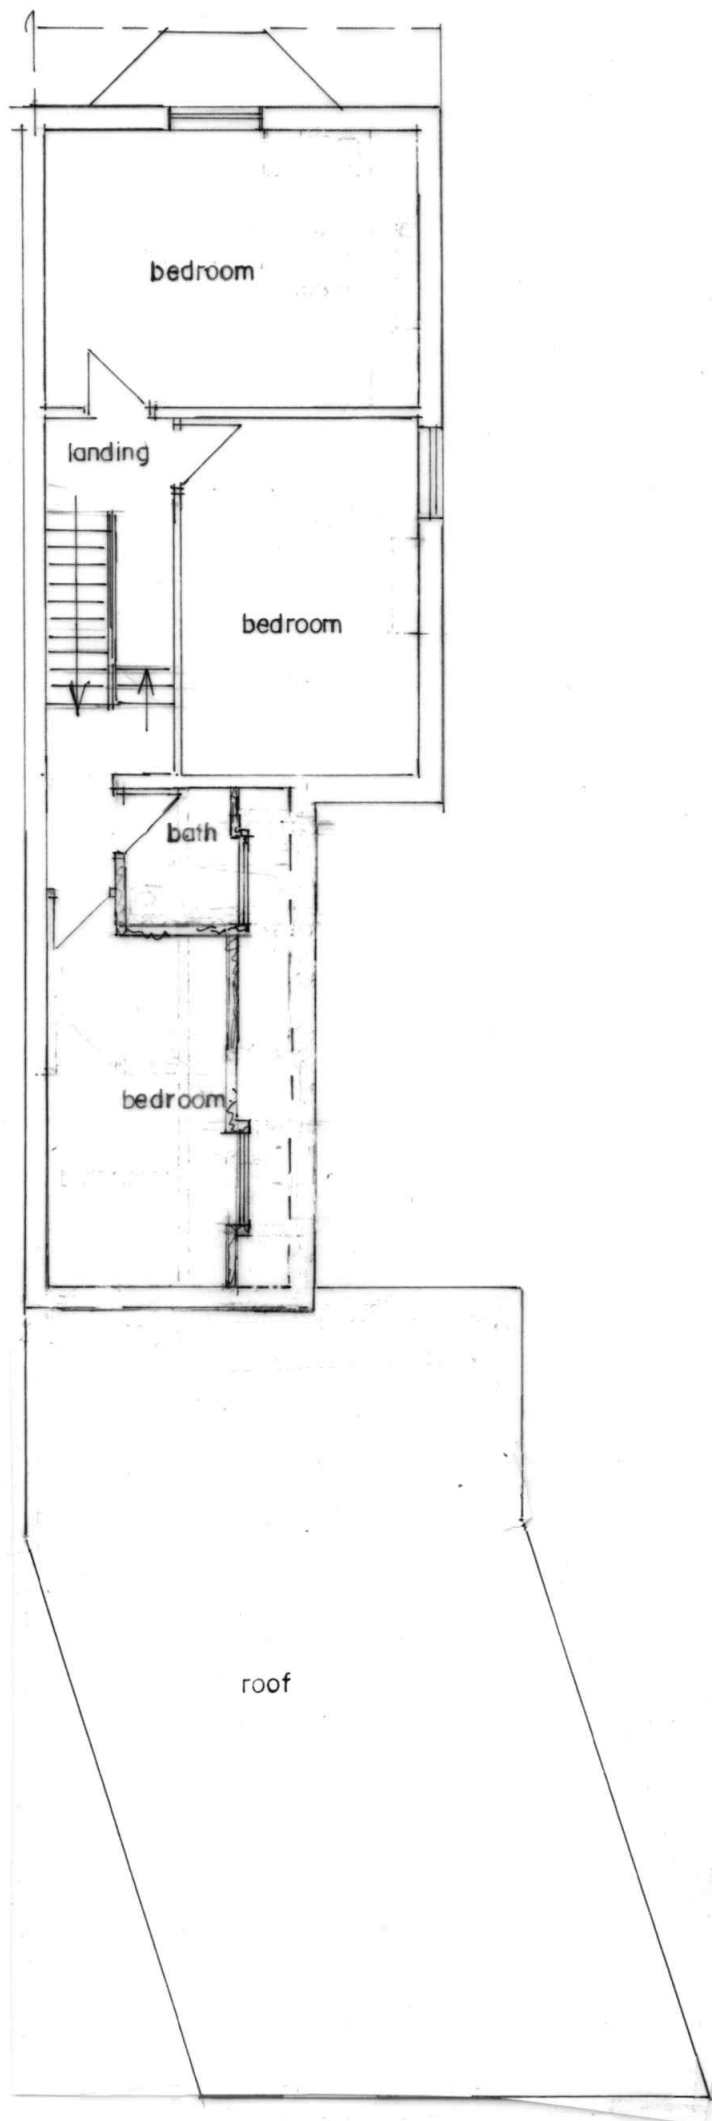

SECOND FLOOR PLAN
(PROPOSED)

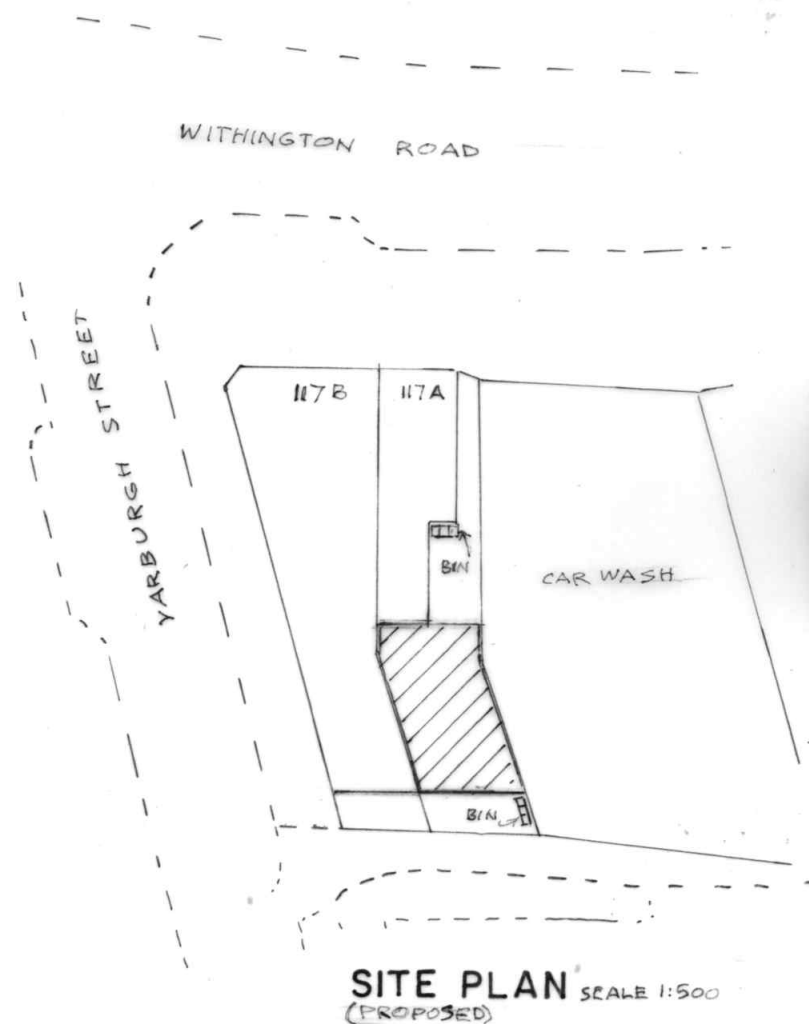

SITE PLAN SCALE 1:500
(PROPOSED)

BUILDING DESIGN SERVICES
M. FAROOQ
418 Bury Road Rochdale OL11 5EU.
Tel: 01706 712231 Mob: 07967605763

ERECTION OF A SECOND FLOOR REAR DORMER TO EXISTING OUTRIGGER AND TWO STOREY REAR EXTENSION TO FORM GROUND FLOOR OFFICE EXTENSION AND ONE FLAT ON FRIST FLOOR AT 117A WITHINGTON ROAD WHALLEY RANGE MANCHESTER M16 8EE

For: MR MIRZA IRFAN BAIG
Plan Scale 1:100

B-2081/4