


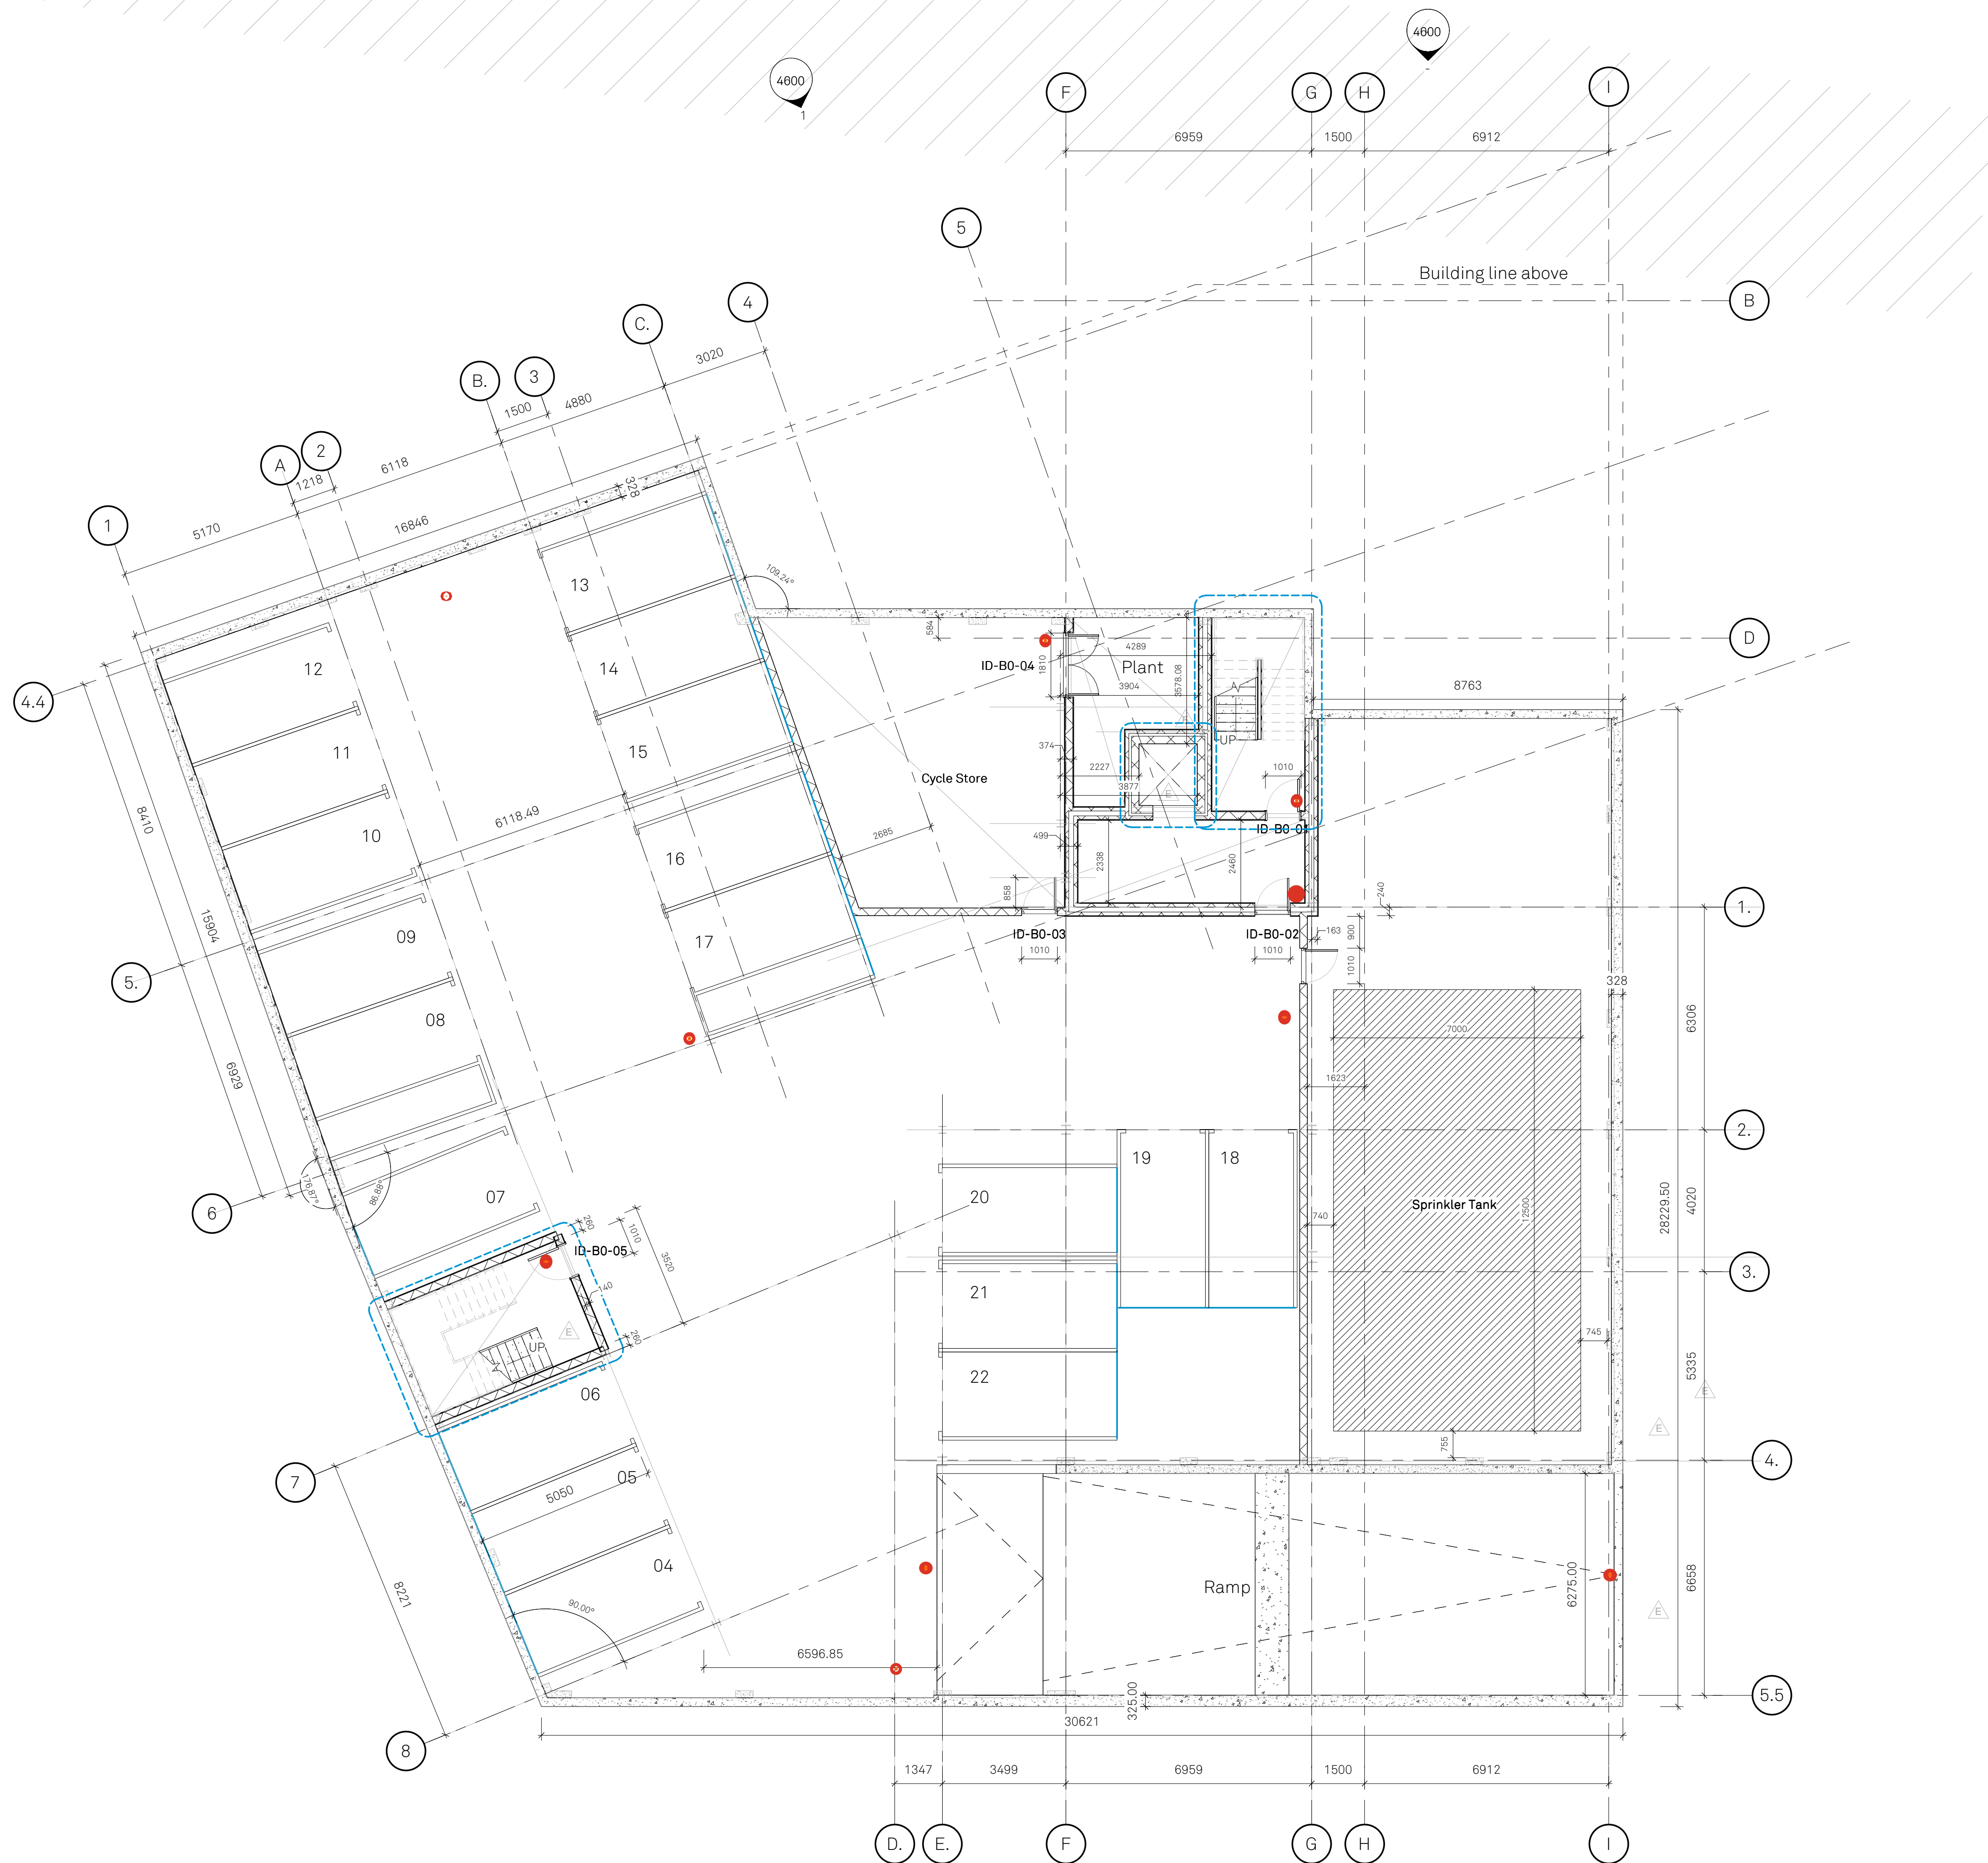

B Basement
Scale @ 1 : 100

Notes
This document is © Falconer Chester Hall Limited
All drawing measurements shall not be obtained by scaling. Any discrepancies on this document to be immediately reported to the Architect. Verify all dimensions and levels prior to construction. This Document shall be read in conjunction with related documents, specifications and associated models.
This drawing contains the following model files:
P19063-FCH-XX-XX-M3-A-0001 [P0.1] [S0]

P9	23.10.30	RE	ST	Dimension to stair walls included
P8	23.05.15	ST	ST	Door numbers indicated
P7	23.04.06	ST	ST	Design development. SVPs indicated
P6	23.03.27	ST	RE	Corridor walls revised to twin stud. Secondary stair width adjusted to suit s.eng design
P5	23.03.14	RE	ST	Block around lift adjusted.
P4	23.03.10	RE	ST	Updated to suit fire strategy comments.
P3	20.01.23	RE	ST	Updated in line with design development
P2	06.01.23	ST	RE	External brick reveals removed inline with NMA submission
P1	23.11.22	RE	RE	First Issue
Rev	Date	By	Chk	Description

**FALCONER
CHESTER
HALL**



London | Liverpool | Manchester | www.fcharchitects.com | Tel +44 (0)151 2435800

Project Title Greenwood Road, Wythenshaw				Revision	
Client Challenger Group				P9	
Drawing Title Basement B1 Floor Plan				Drawn By	
Drawing No. P19063-FCH-BA-B1-DR-A-3000				RE	
Status	Issue suitable for:	Date		Checked By	
S2	Comment	16.11.22		RE	
Job No.	Drawing Stage	Scale		Checked By	
P19-063	Stage 3	1 : 100 @ A1		RE	