




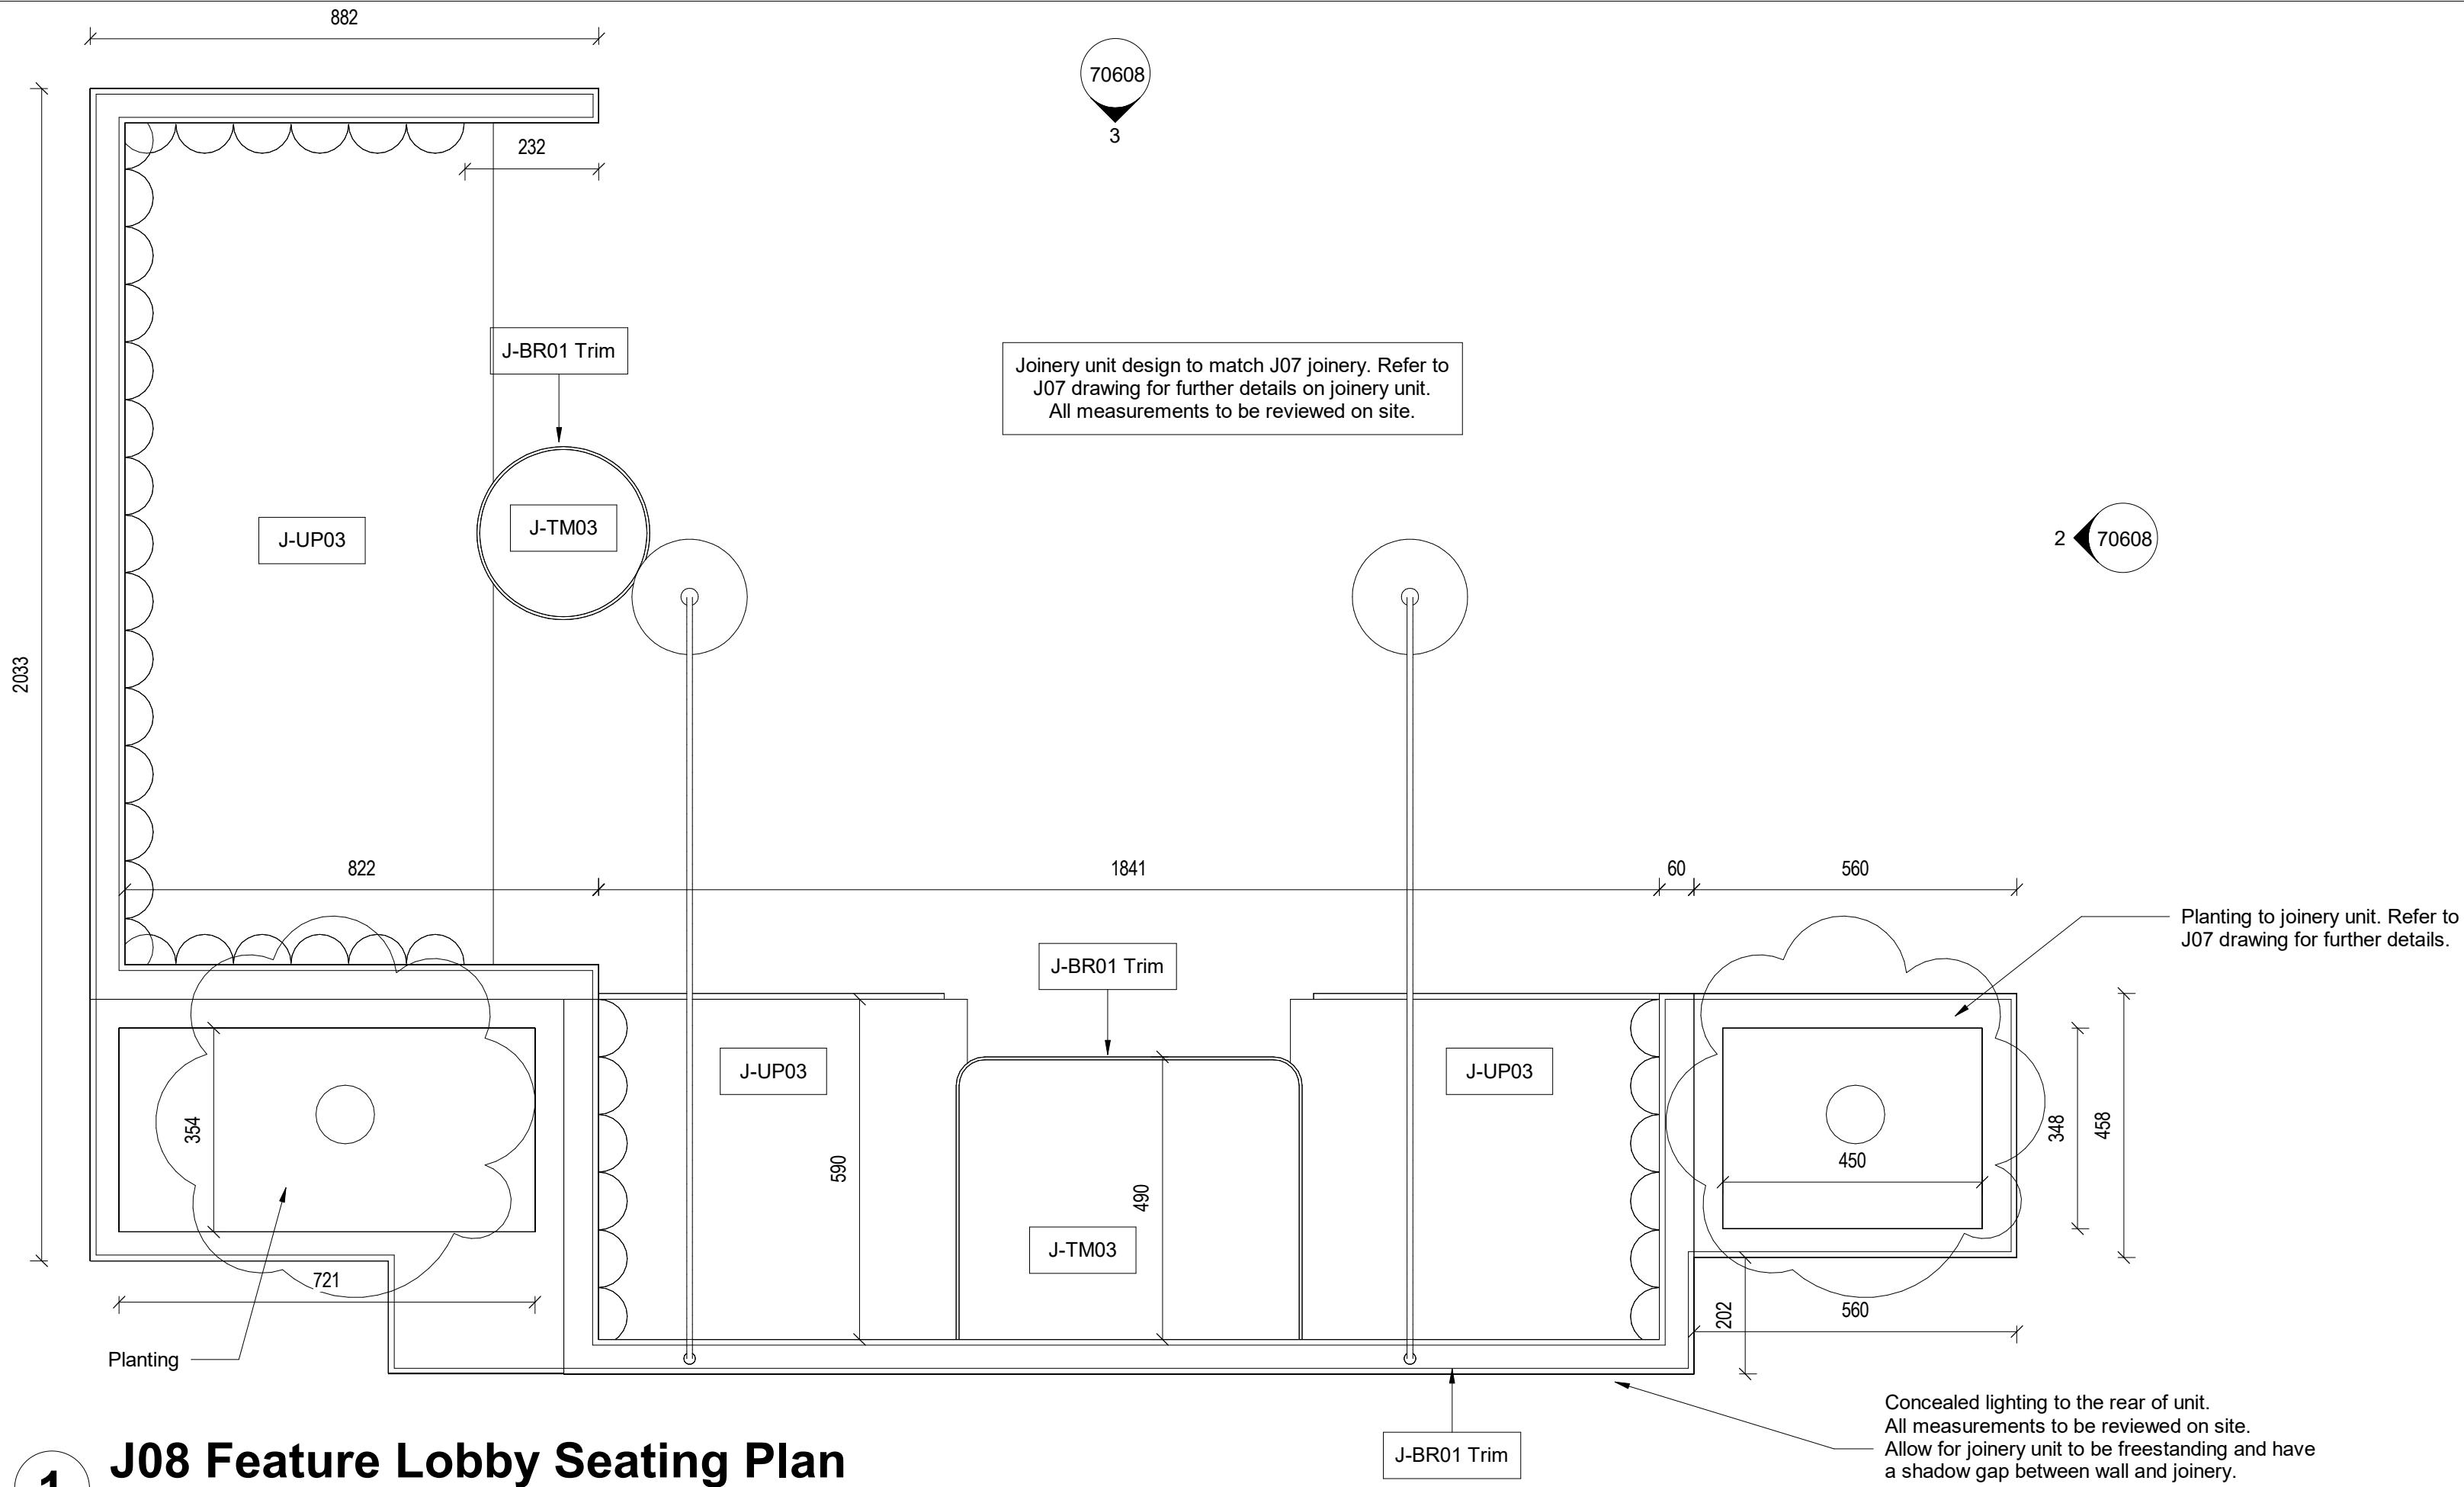

1 J08 Feature Lobby Seating Plan
1 : 10

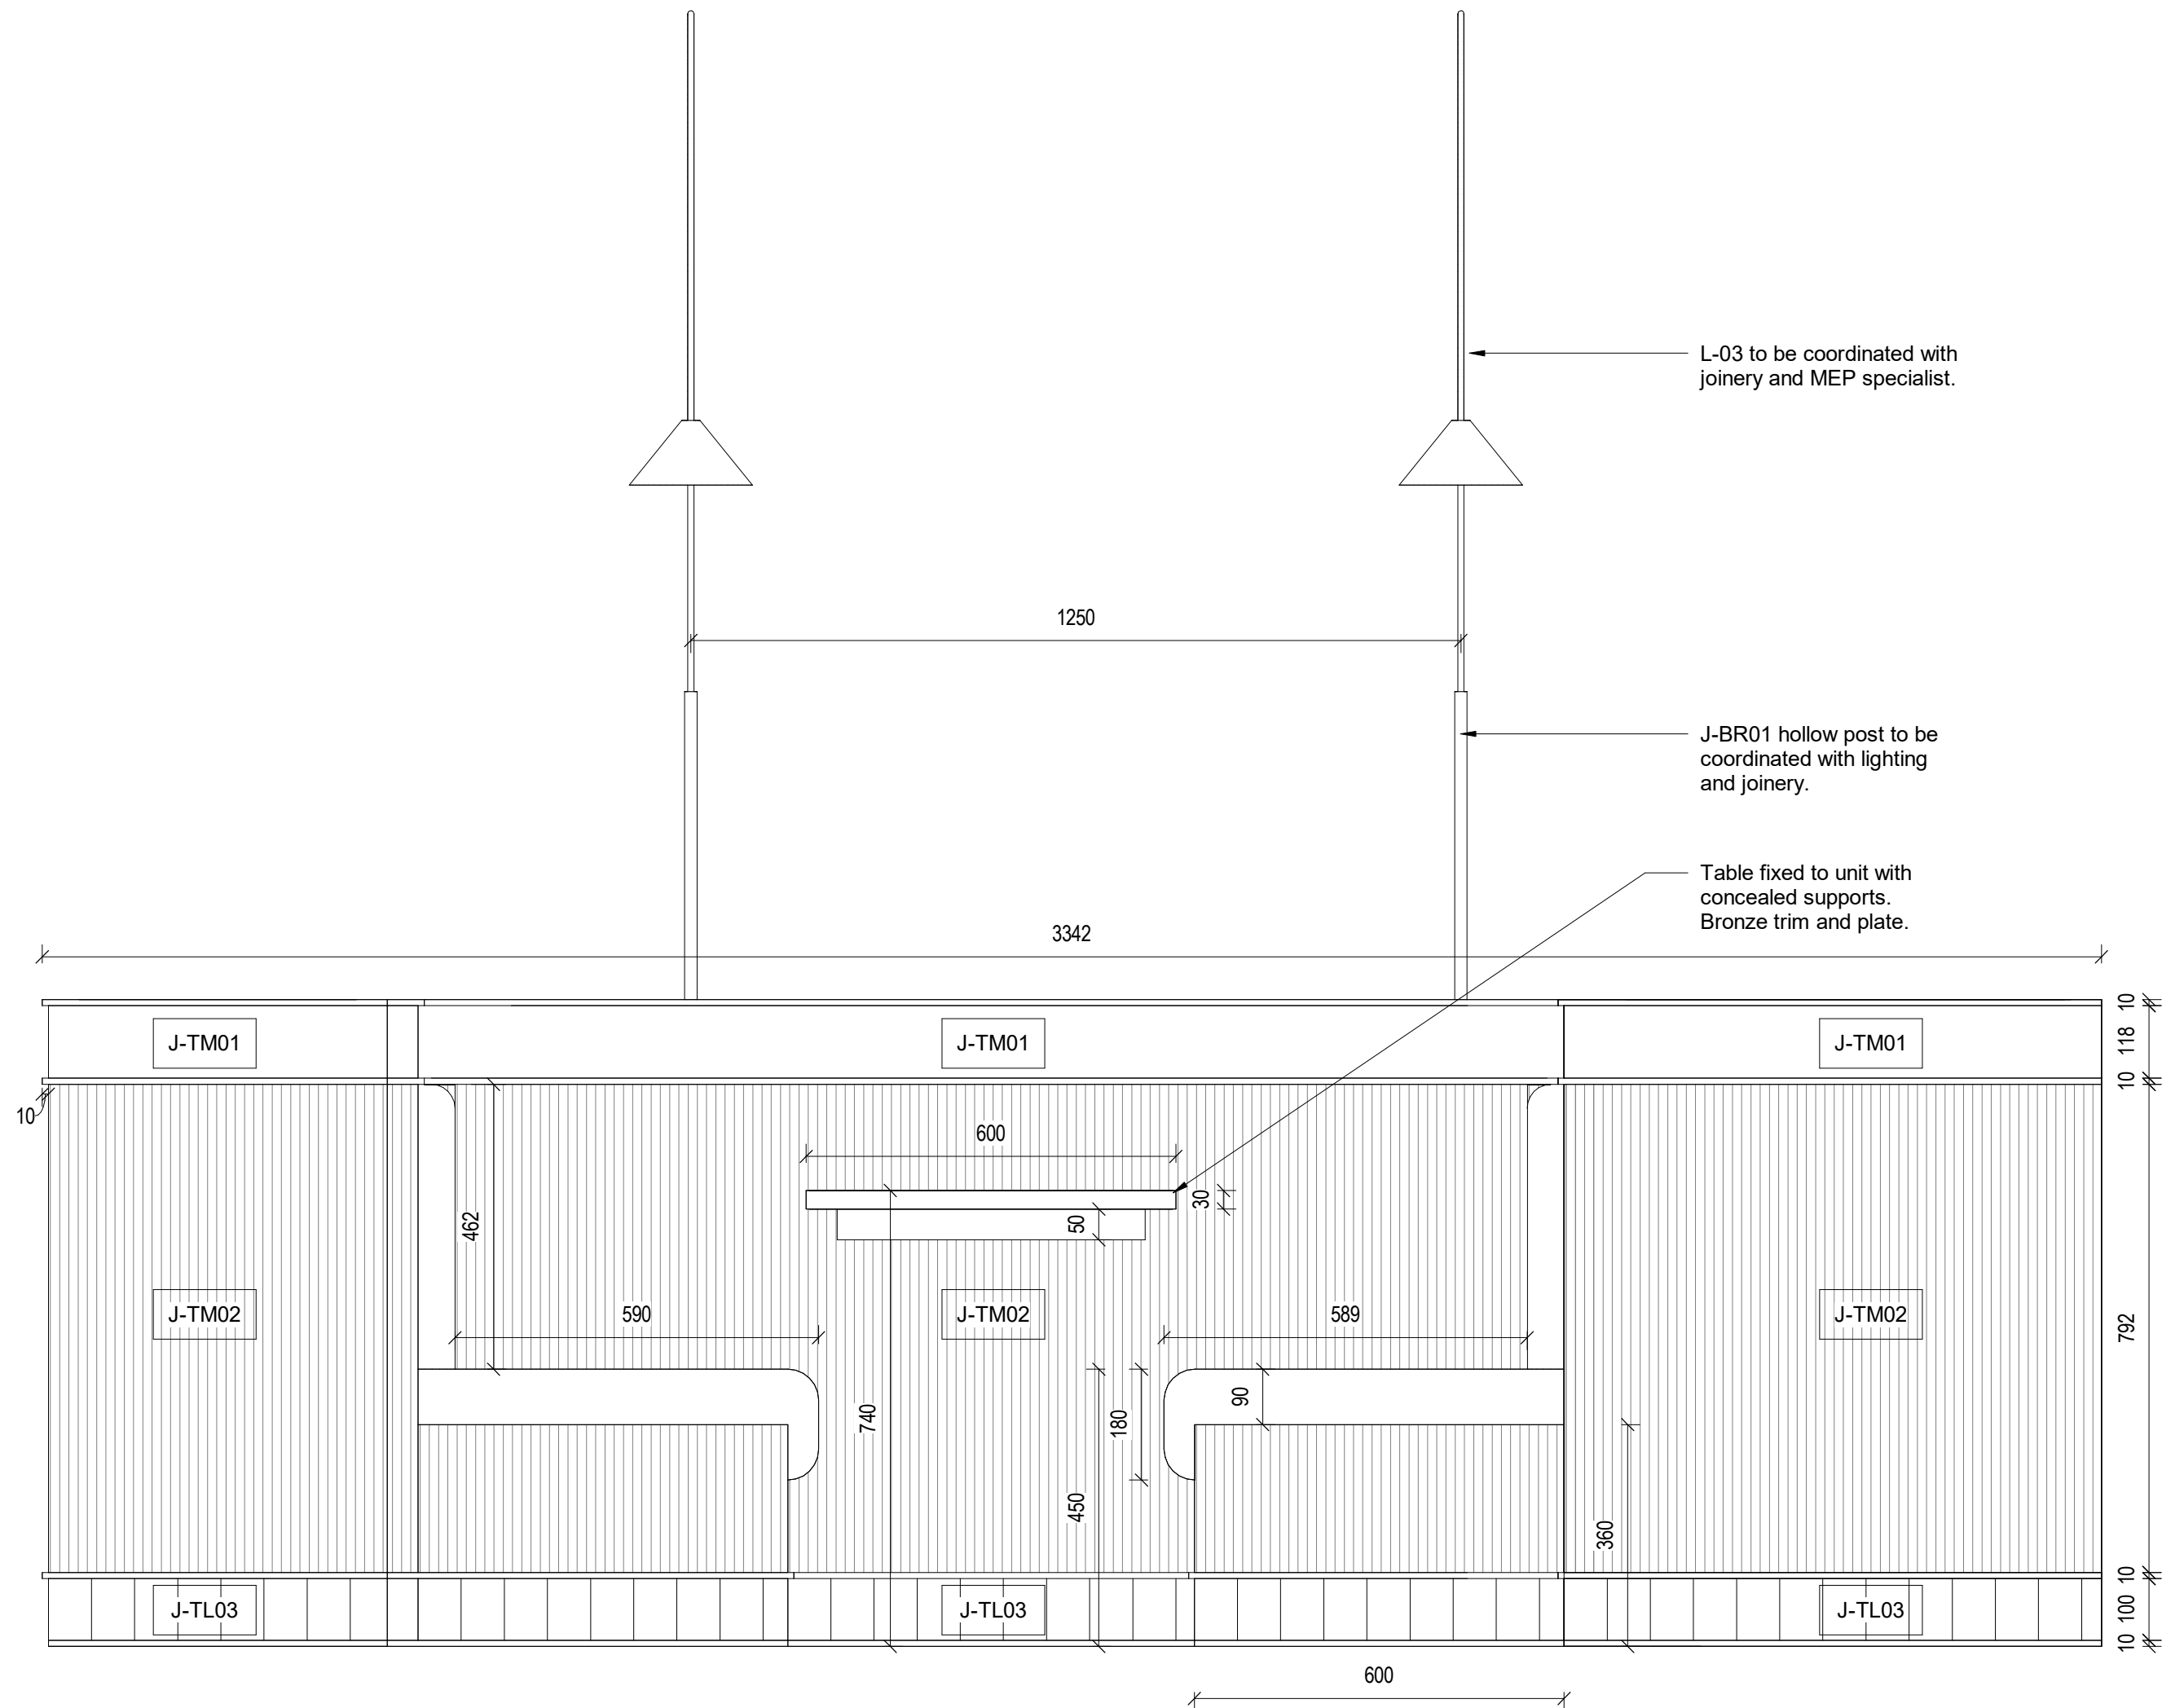

3 J08 Lobby Seating Front Elevation
1 : 10

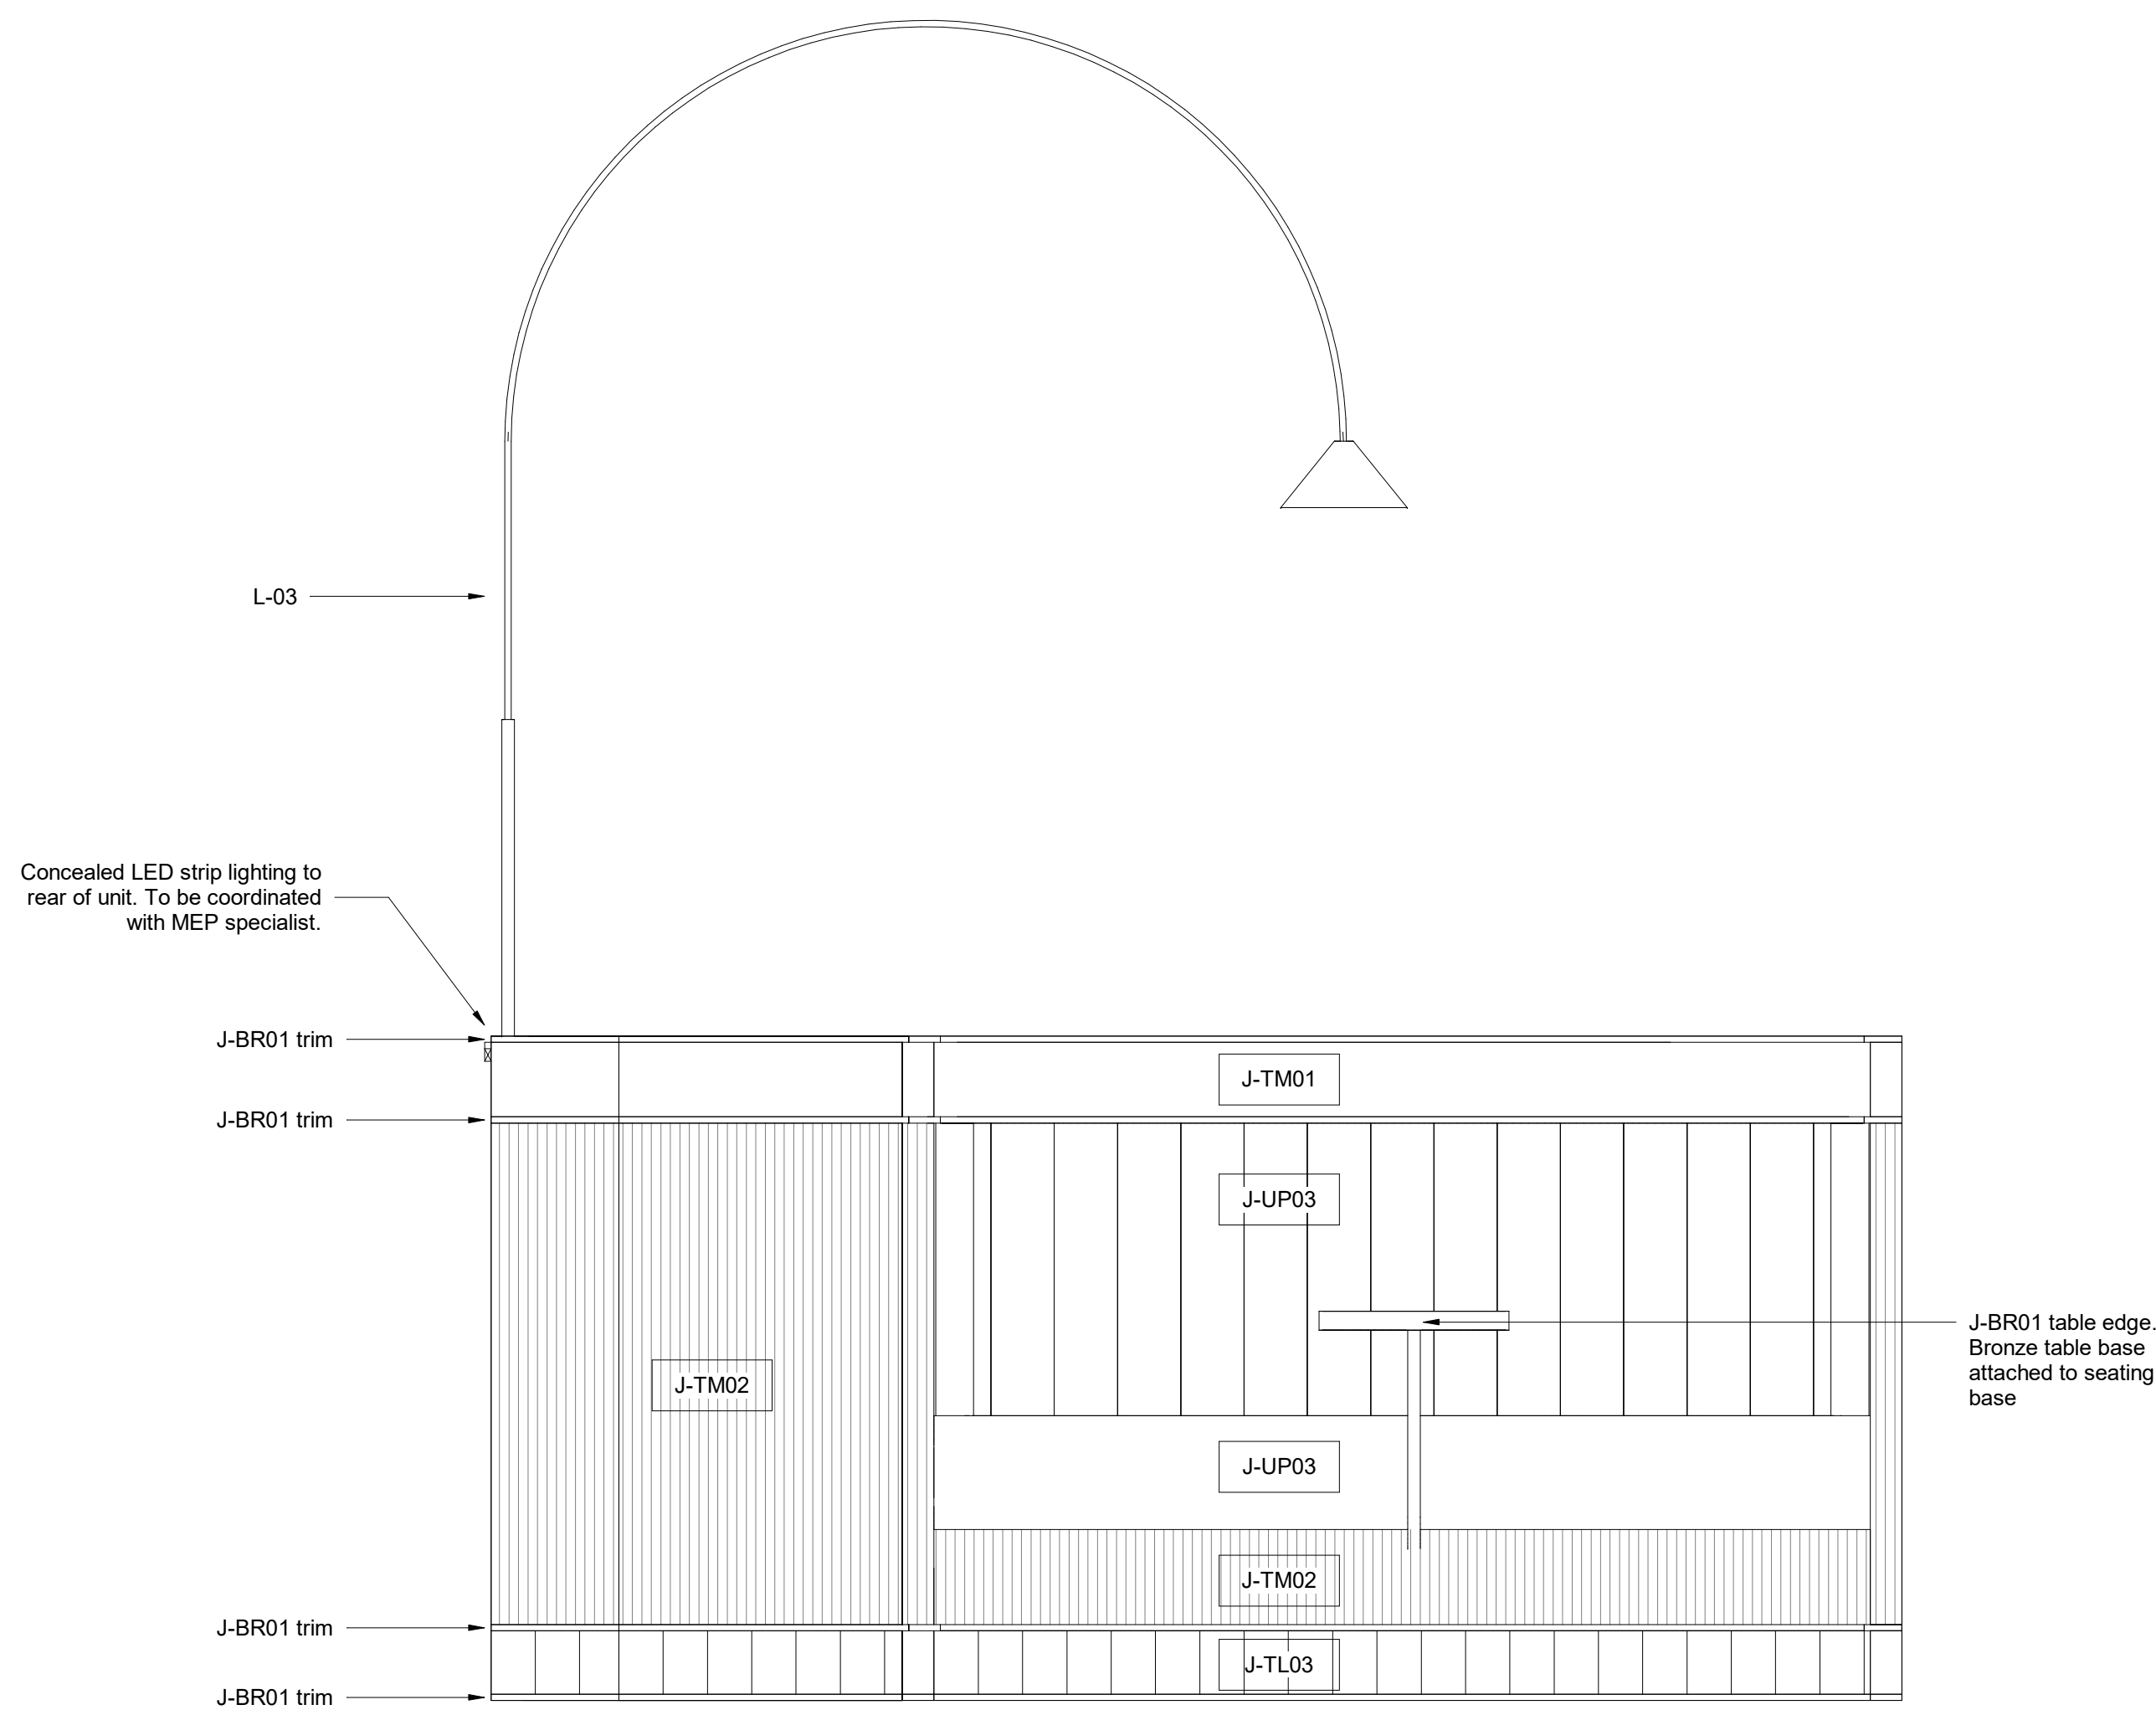

2 J08 Lobby Seating Side Elevation
1 : 10

Notes

Do not scale from this drawing.

All dimensions are to be checked prior to construction and any discrepancies are to be identified to the Architect.

Copyright reserved.

P01 02/05/25 For Information

Revisions

Purpose
For Information

Status Code
S2

Client
Priory Manchester Ltd

Project
82 King Street Manchester

Title
J08 Feature Lobby Seating
Joinery

Scale 1 : 10 Size A1 Date 02/05/25 Drawn JK Checked NS

3DReid
www.3DReid.com
Architecture Interiors Masterplanning

Drawing No. 2500009-3DR-ZZ-00-DR-I-70608 Rev. P01