





1 Viaduct South Elevation - Proposed
1 : 200

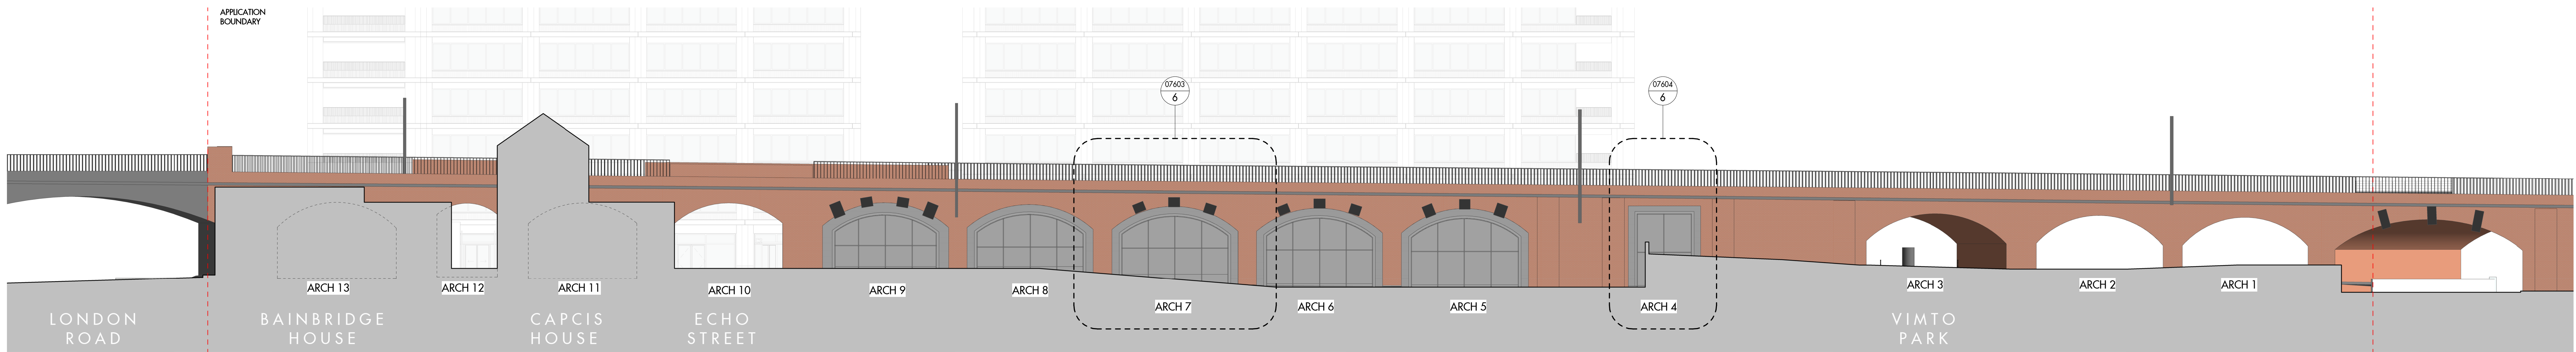

2 Viaduct North Elevation - Proposed
1 : 200

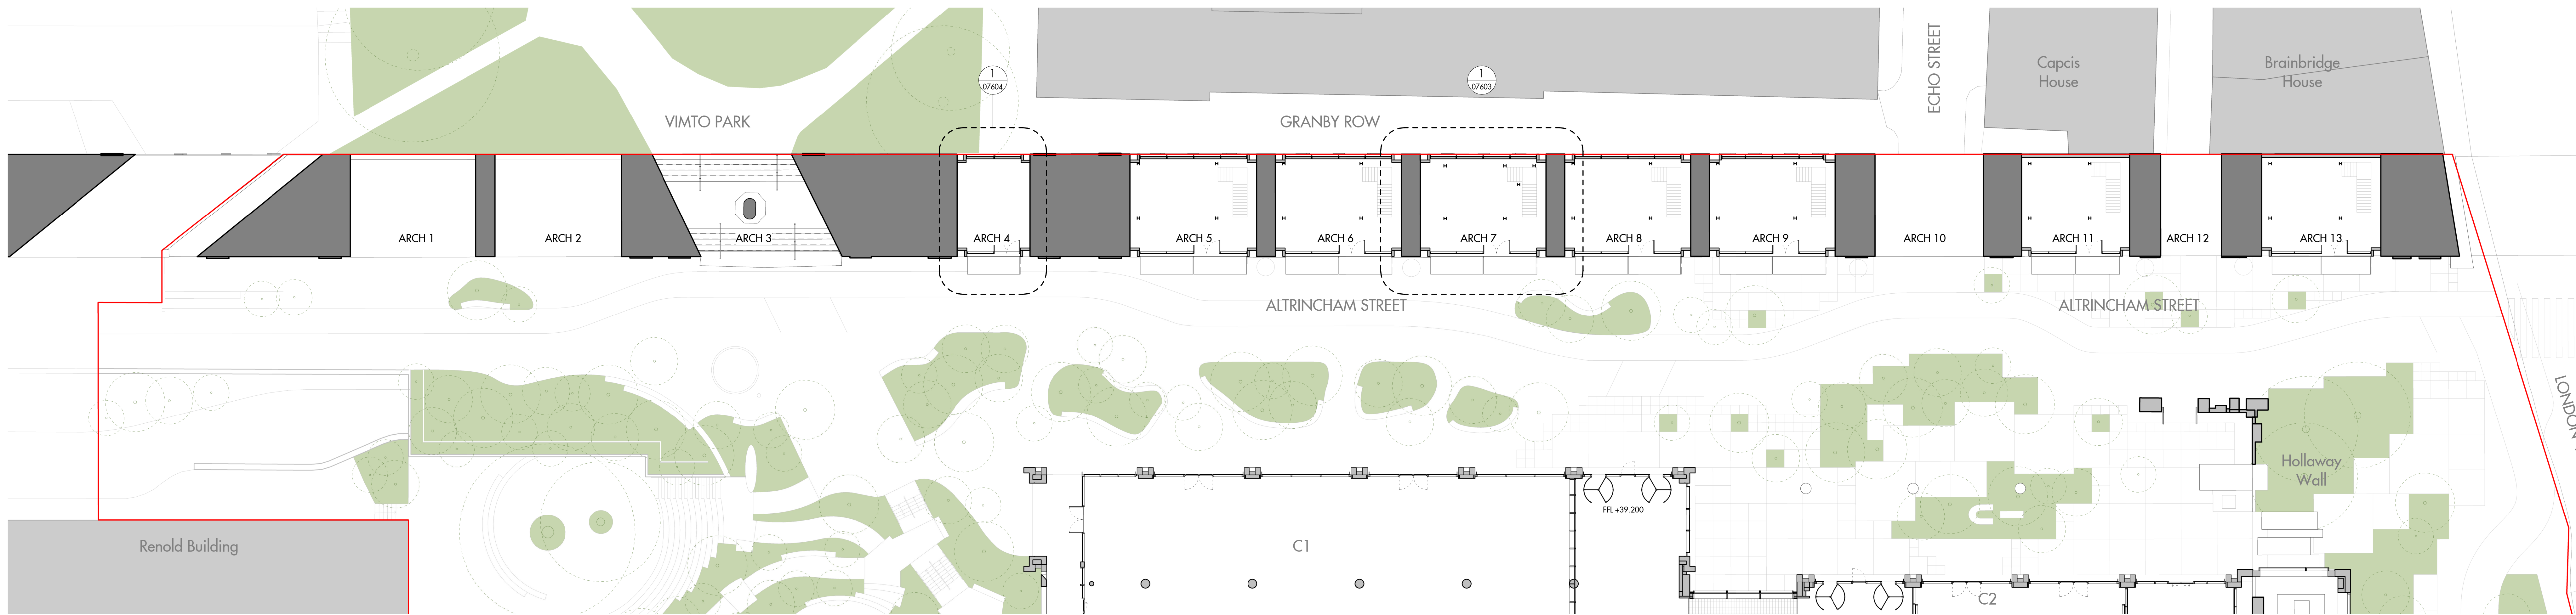

3 Viaduct Floor Plan - Proposed
1 : 200

FOR PLANNING

REV	DATE	DESCRIPTION	BY
001	25/04/25	Planning Submission	JS
002	12/09/25	Planning Submission	DE

Figured dimensions are in millimetres unless noted otherwise. All dimensions and levels shall be verified on site before proceeding with works. Detailed site survey to be carried out to verify positions and level relationships with site features and Ordnance Survey. The Architect must be notified of any discrepancy. Boundaries are indicative only and are to be verified by client.

Allies and Morrison LLP is not responsible for any errors caused by the transmission, translation, software or computer system. Allies and Morrison LLP is not responsible for any errors that shall be liable for the consequences of any use made of the drawings or models other than that for which they were produced by Allies and Morrison LLP for the Client.

All Intellectual Property Rights reserved.

0 10.0 m 20.0 m
1:200

Allies and Morrison LLP 85 Southport Street London SE1 0XK Telephone 020 7921 0100 Facsimile 020 7921 0101 Email studio@alliesandmorrison.com A&M JOB No: 19171_02	Sister Manchester : Plot C Altrincham Street Viaduct - Proposed PLANNING - LISTED BUILDING CONSENT SISCO-AAM-ZZ-ZZ-DR-AR-07602 SCALE 1 : 200 @A0 1 : 400 @A2	S2 Status P02 Revision
---	--	---