




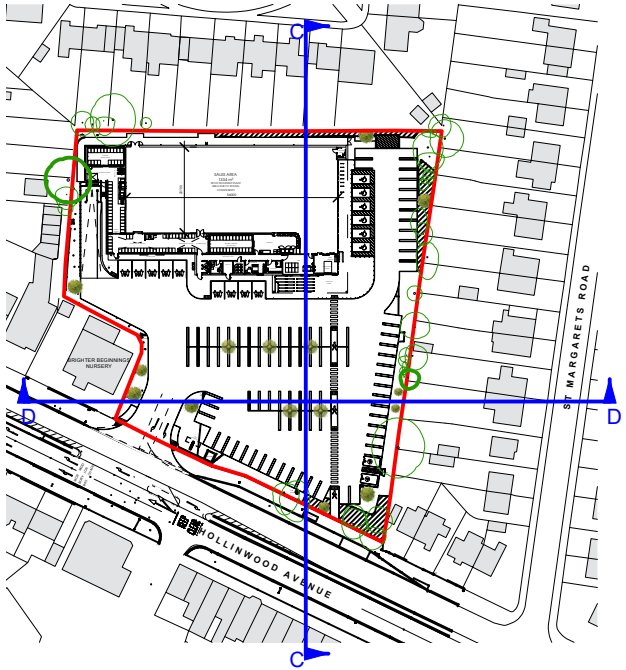

SITE PLAN
1:2000

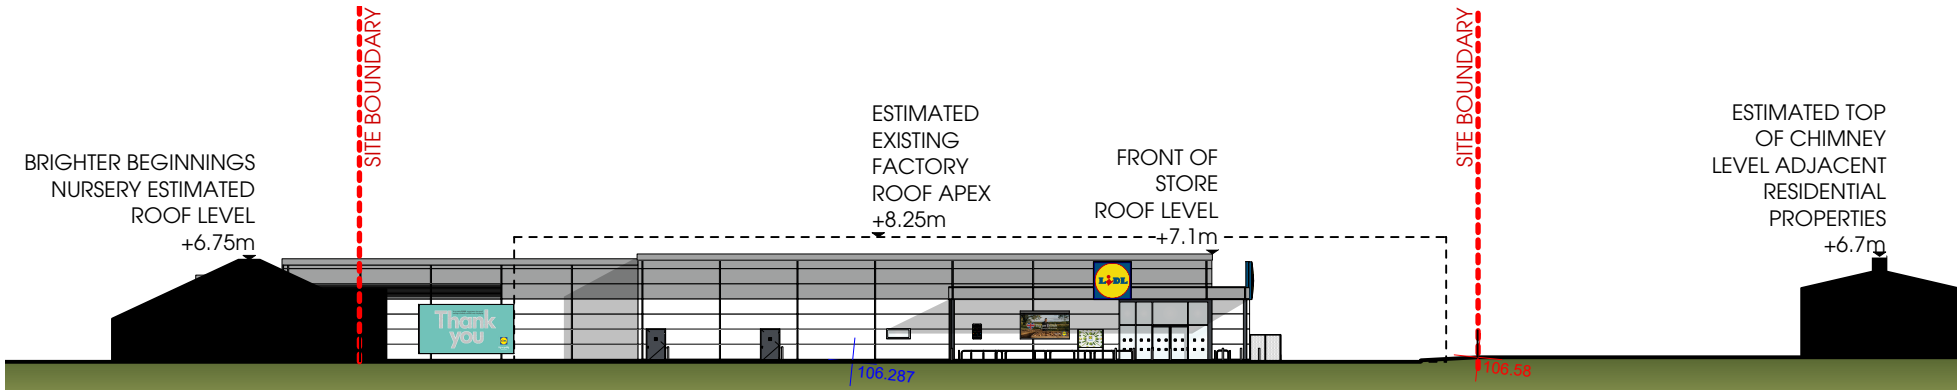

SECTION D-D
1:500

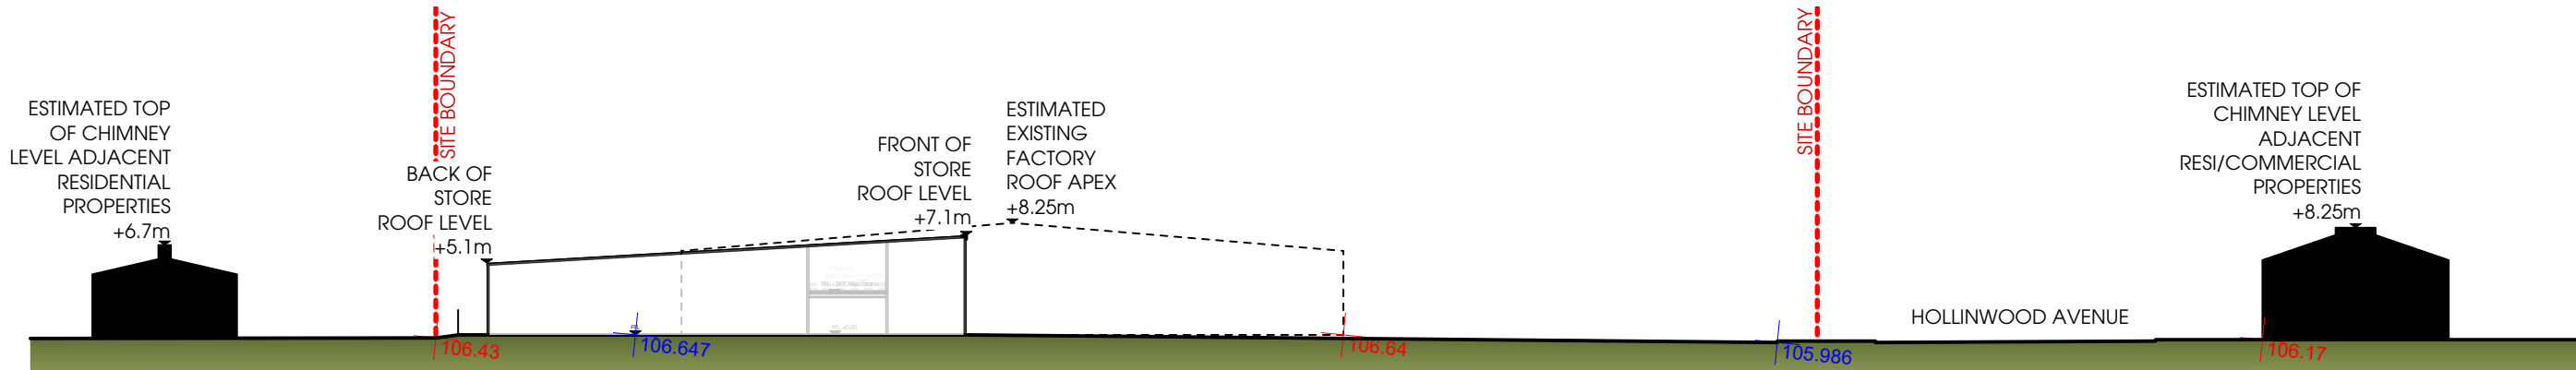

SECTION C-C
1:500

SUBJECT TO MEASURED BUILDING SURVEY

THIS DRAWING IS COPYRIGHT, AND REMAINS THE PROPERTY OF HTC ARCHITECTS. IT MUST NOT BE REPRODUCED, USED, DISCLOSED OR TRANSMITTED TO THIRD PARTIES IN ANY FORM, IN WHOLE OR IN PART, WITHOUT PRIOR WRITTEN PERMISSION.

DO NOT SCALE!
ALL DIMENSIONS SHOULD BE CHECKED ON SITE BEFORE WORK COMMENCES

Rev.	Date	Description	Drawn
------	------	-------------	-------

client



Lidl GB Ltd

project

Hollinwood Ave, Manchester

drawing title

Proposed Site Section &
Estimated Existing Building
Height Overlay

date August 2025

status Planning

scale 1:2000 & 1:500 @ A3

drawn JBH checked MH

job no. 3607 dwg no. P301 rev.

htcarchitects

York Place Studio
8 Britannia Street
Leeds
LS1 2DZ
T: (0113) 244 3457
W: www.htcarchitects.co.uk
E: info@htcarchitects.co.uk