

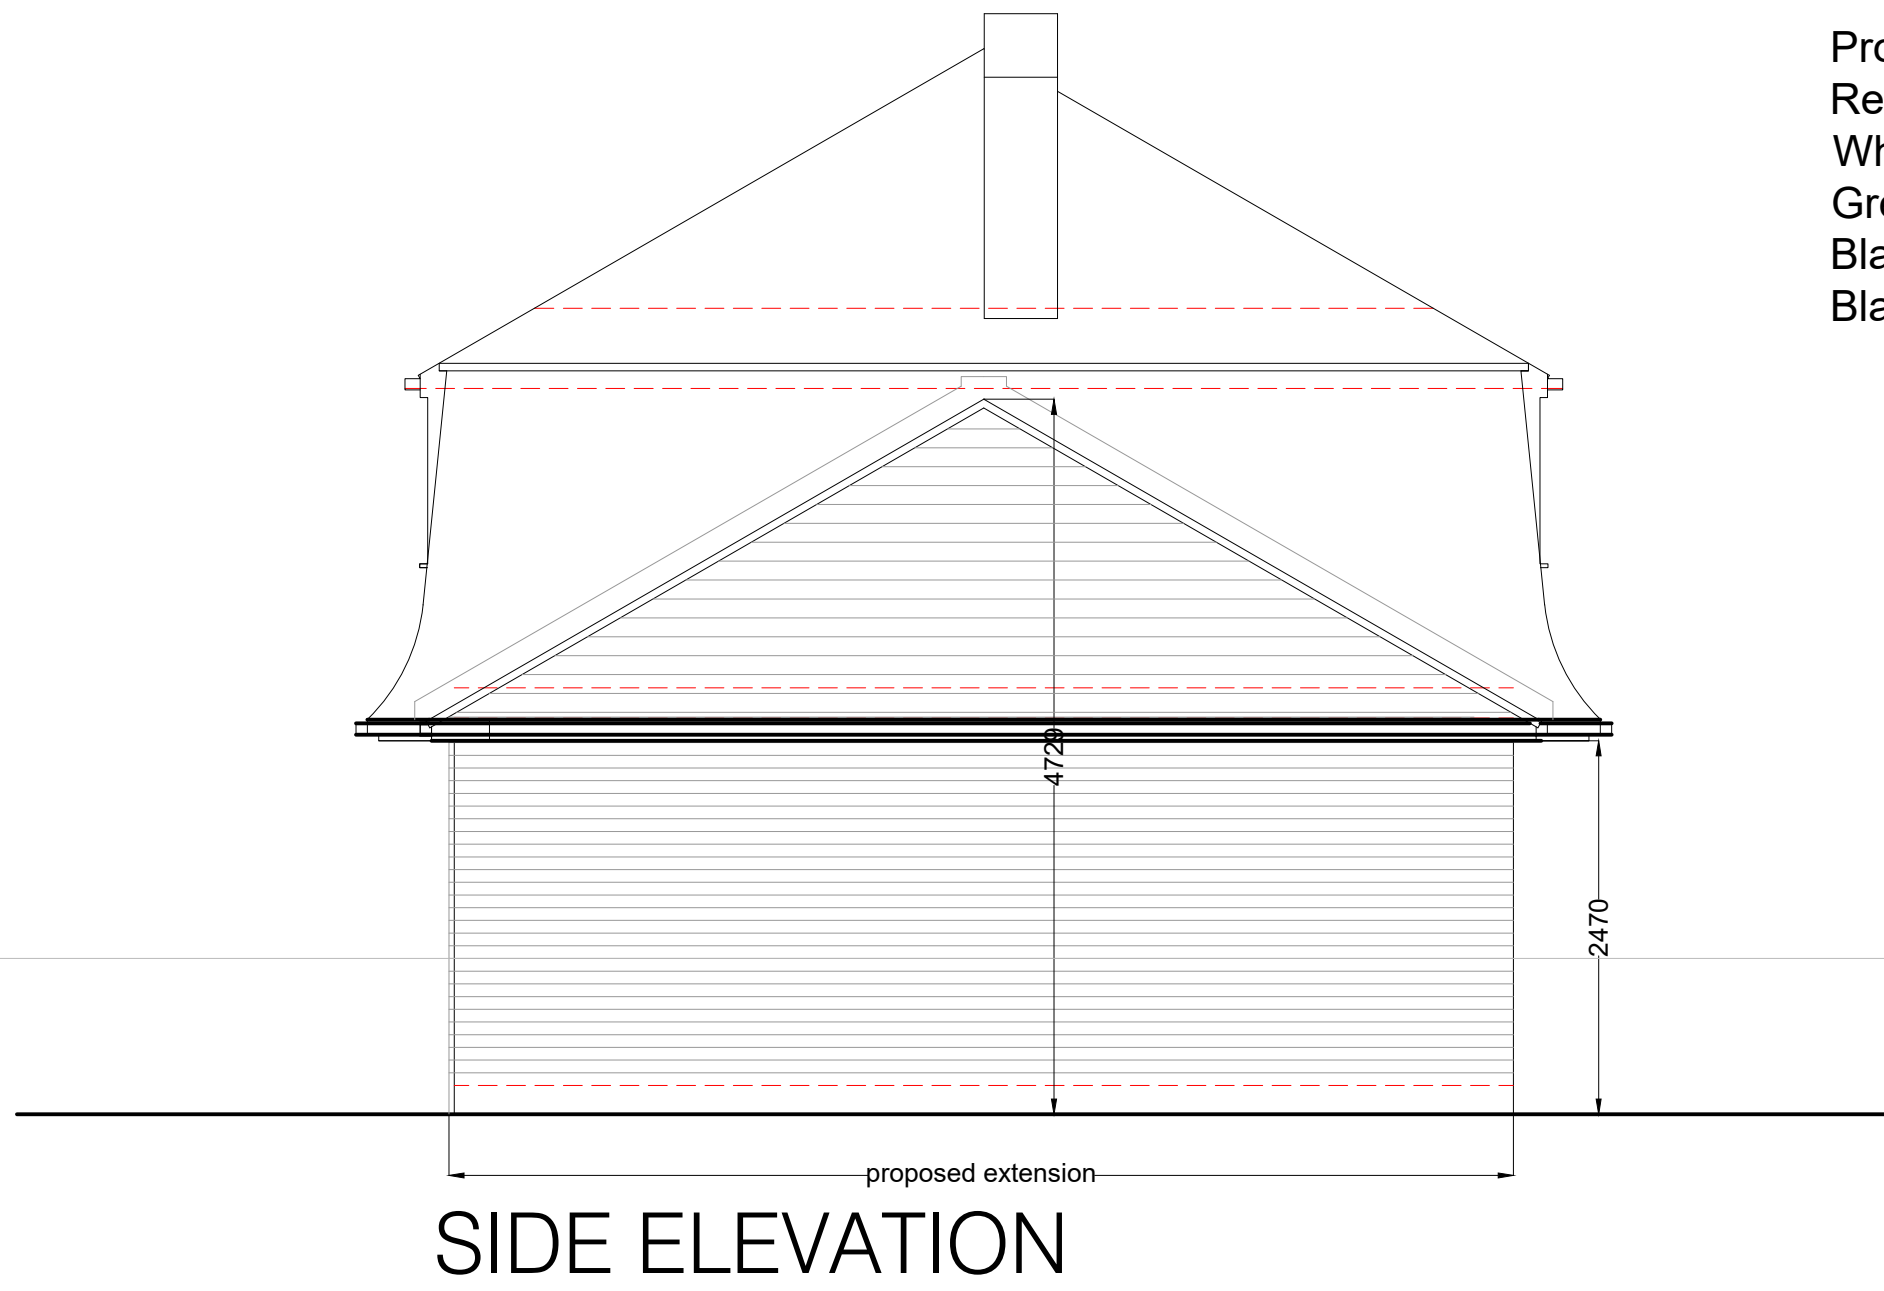
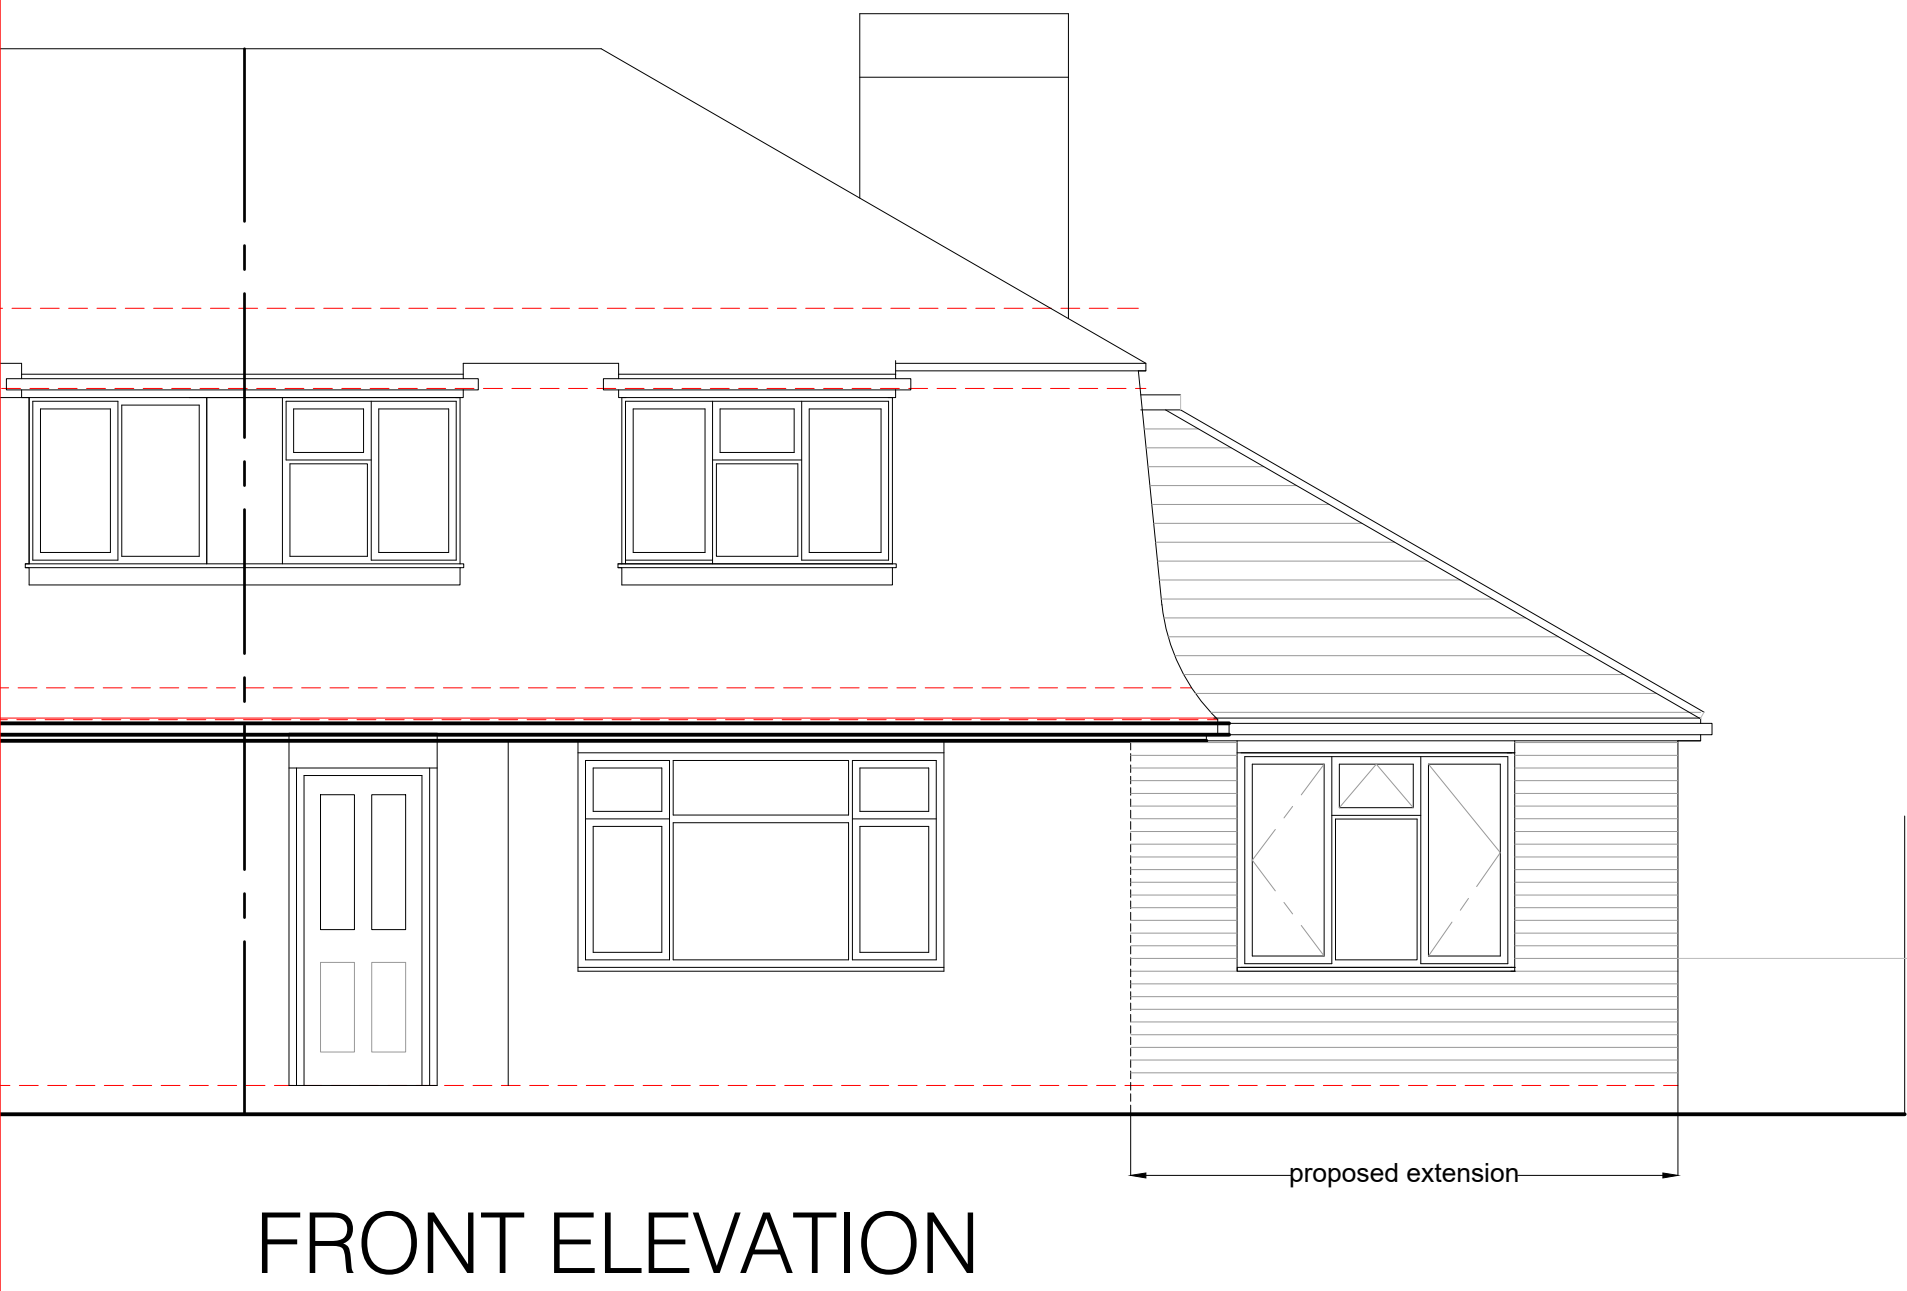
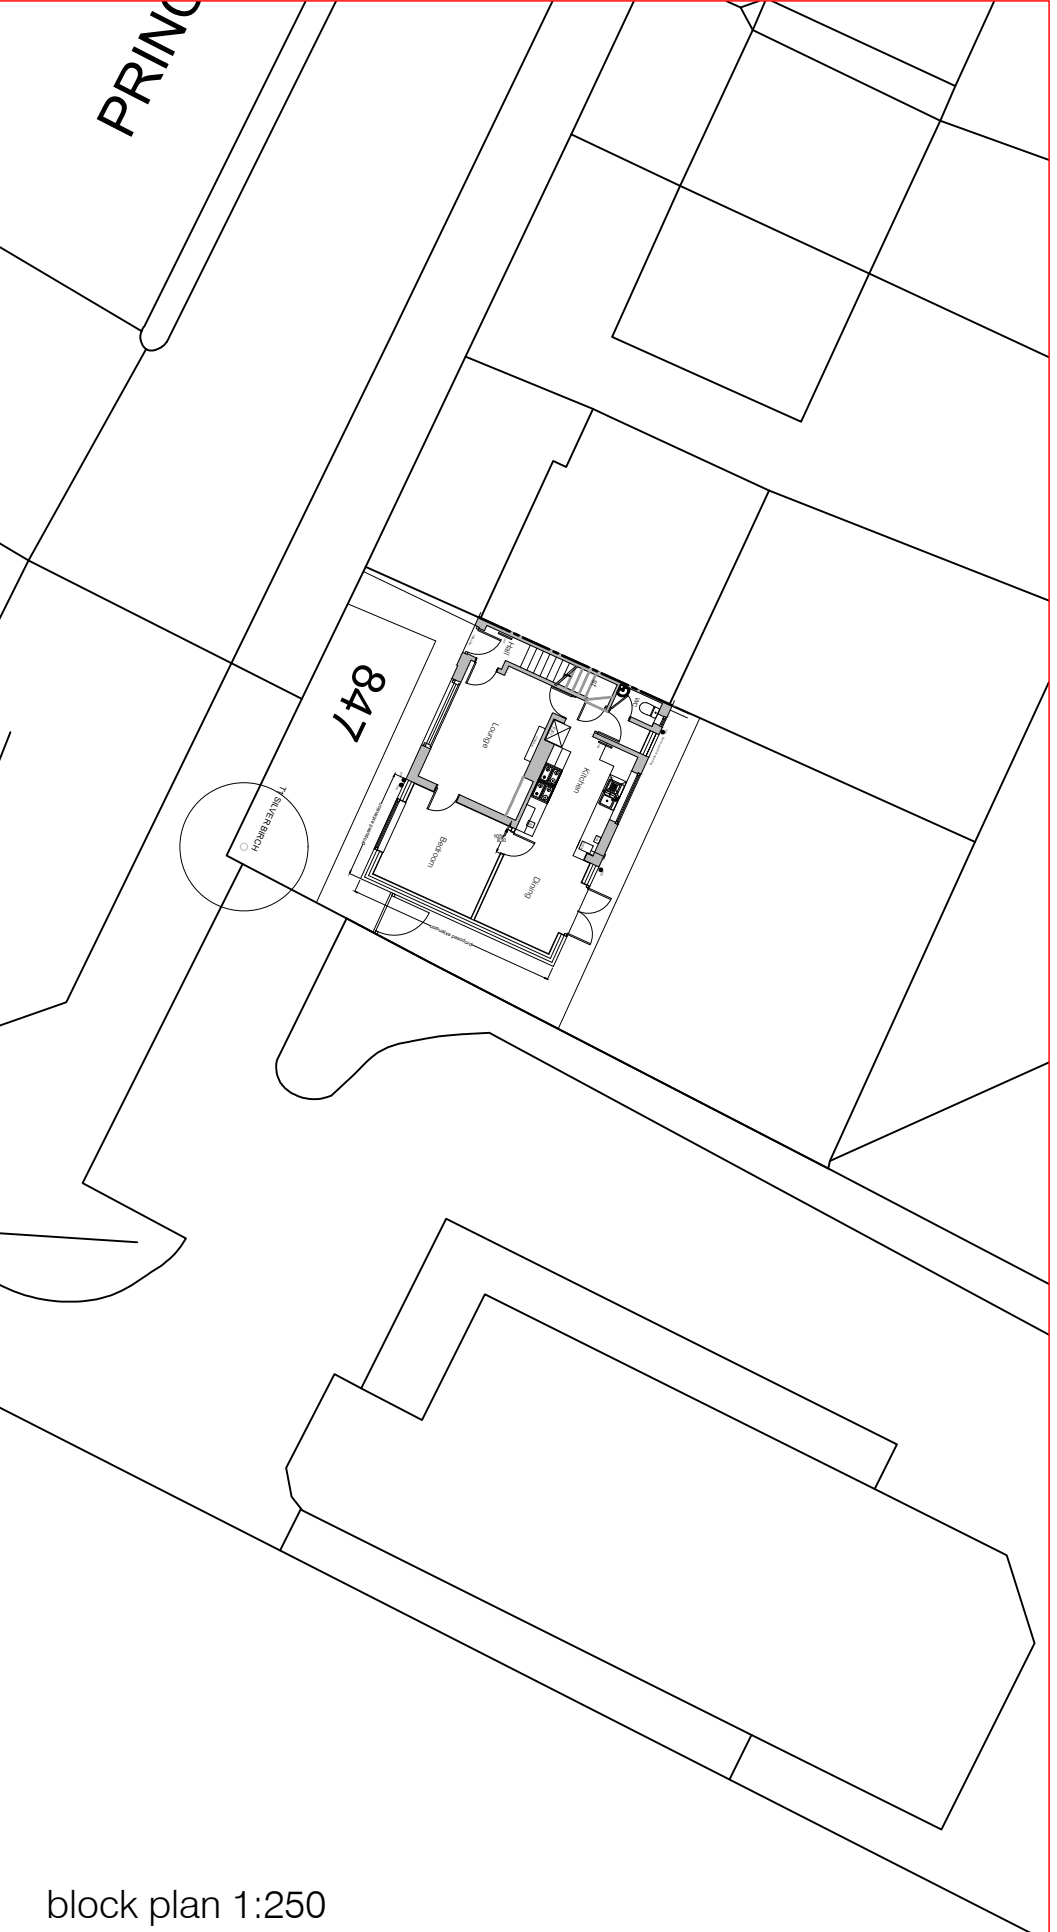
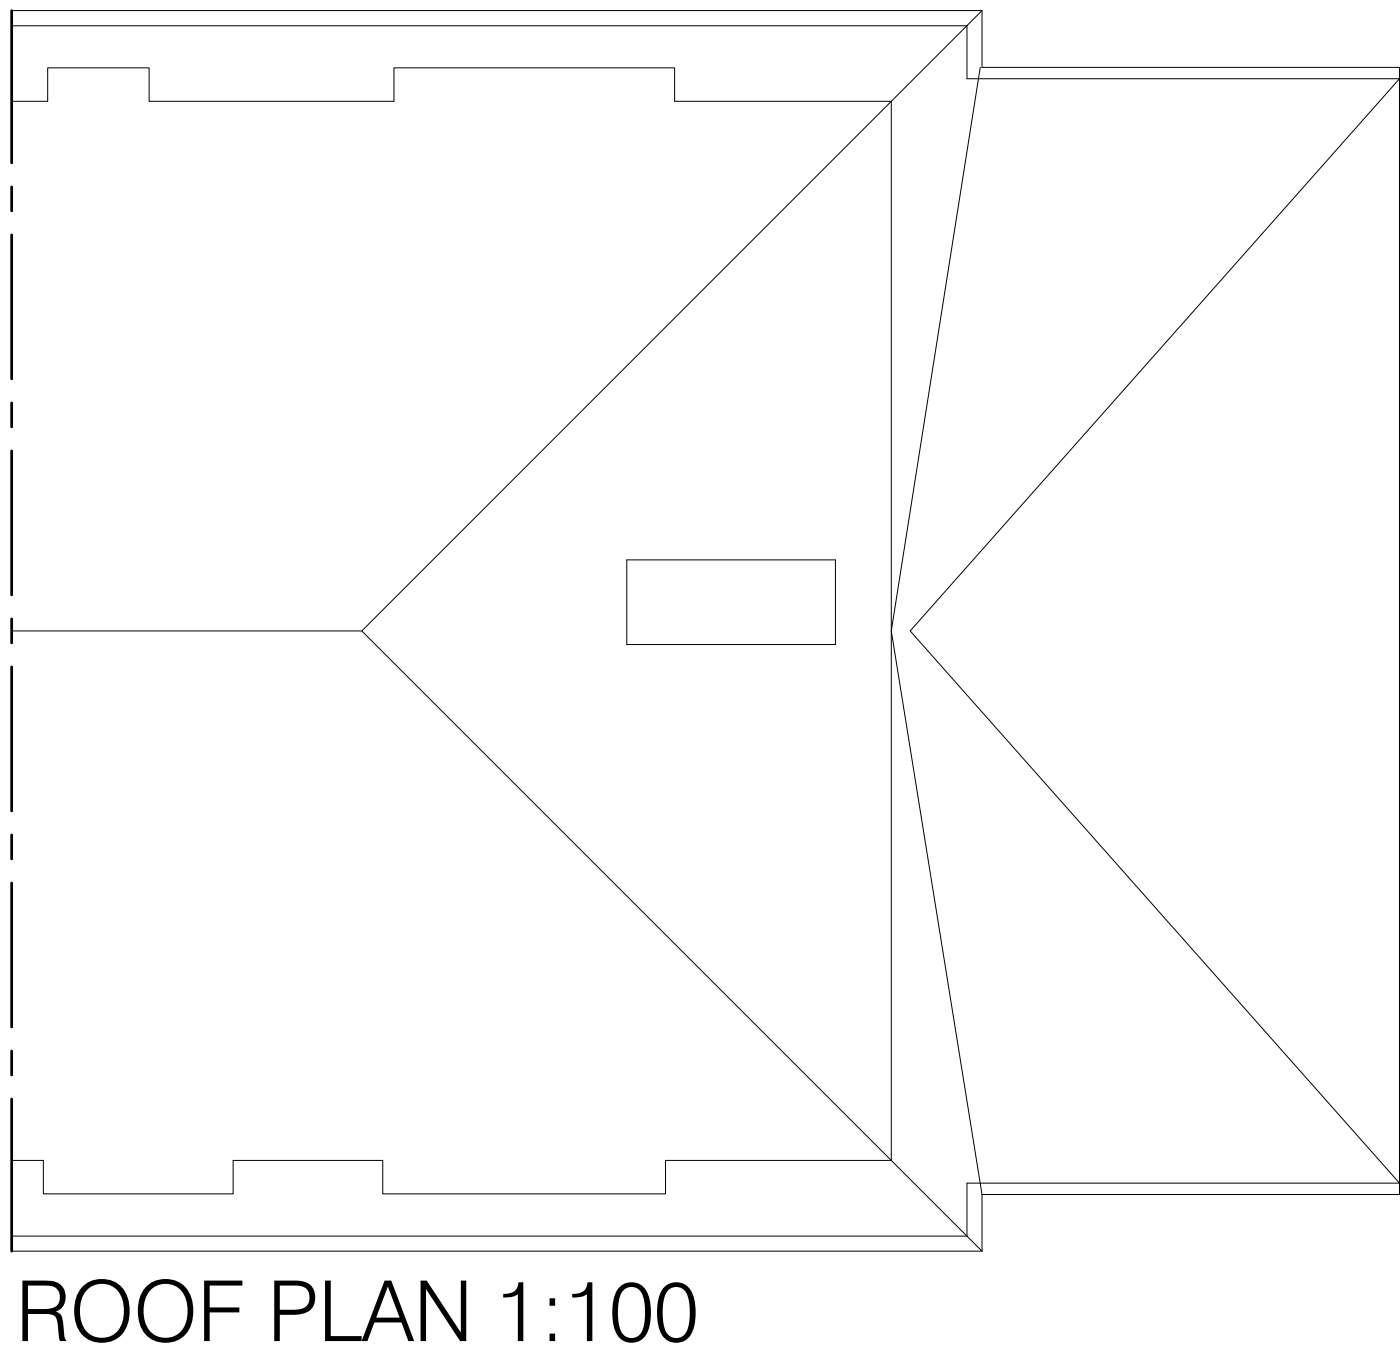
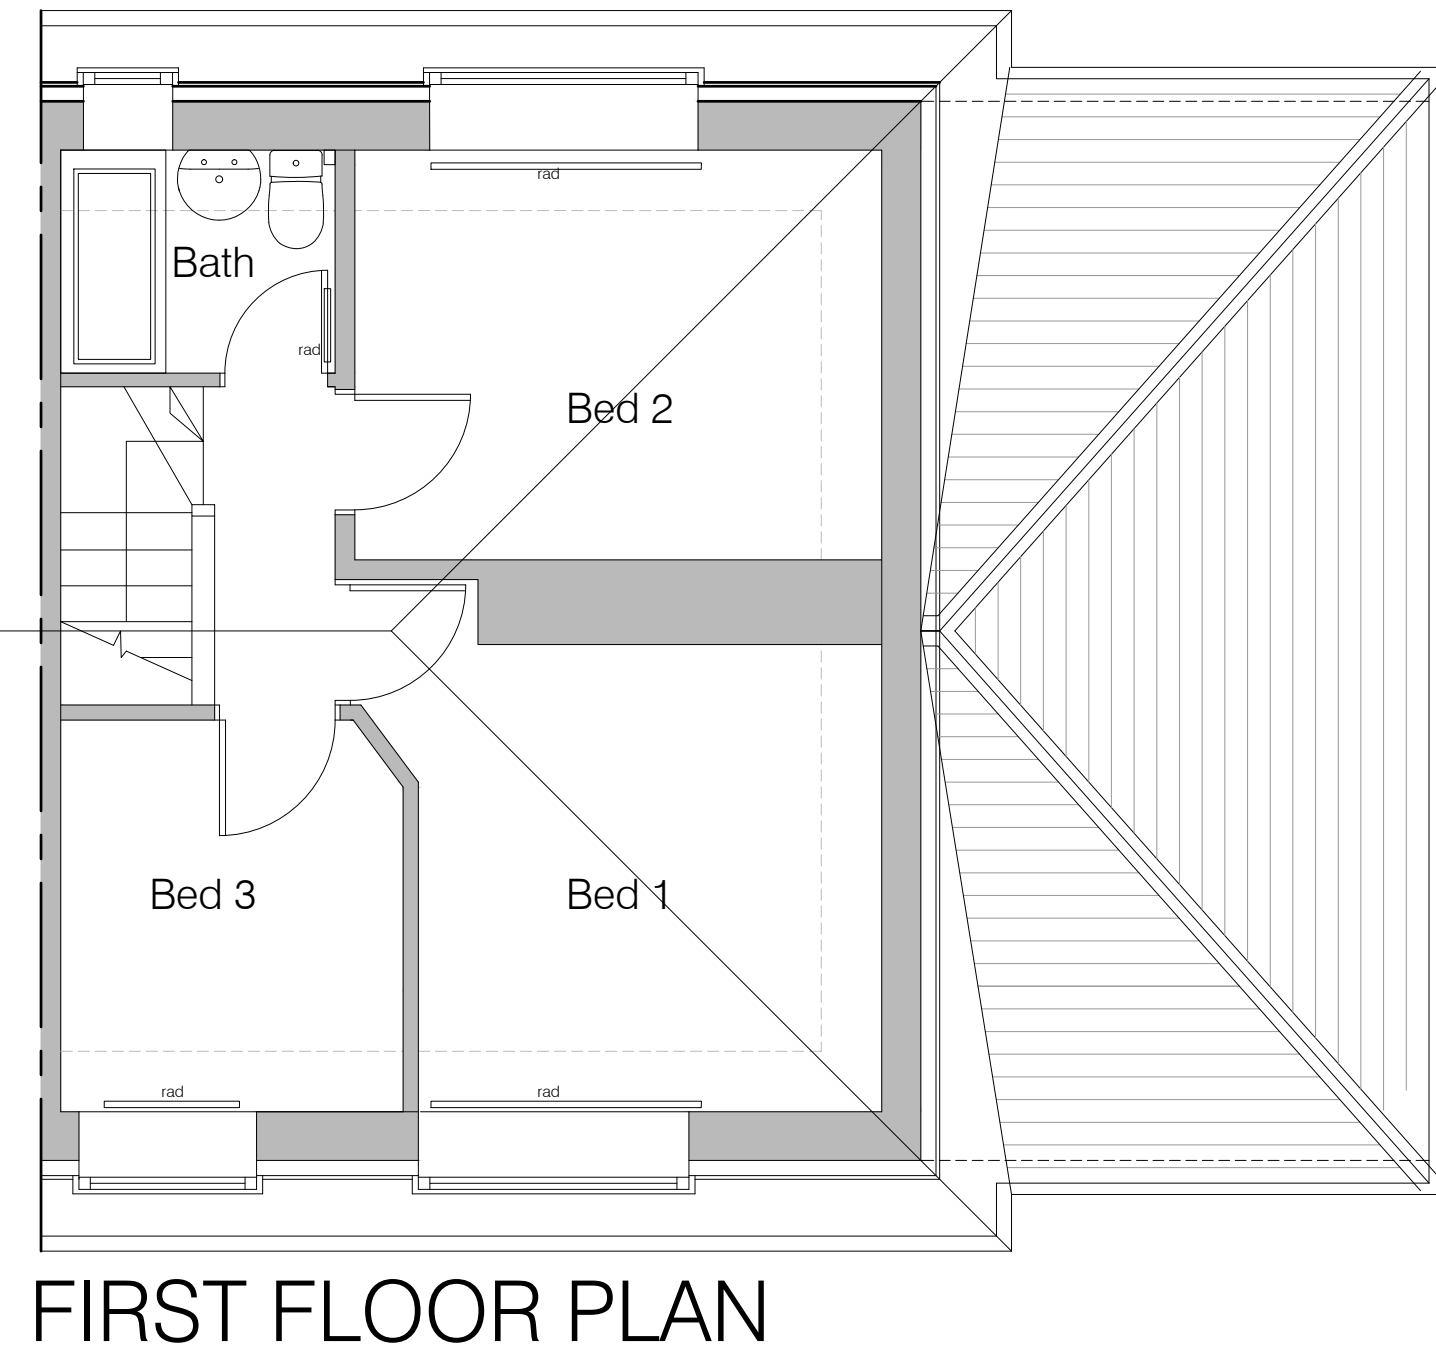


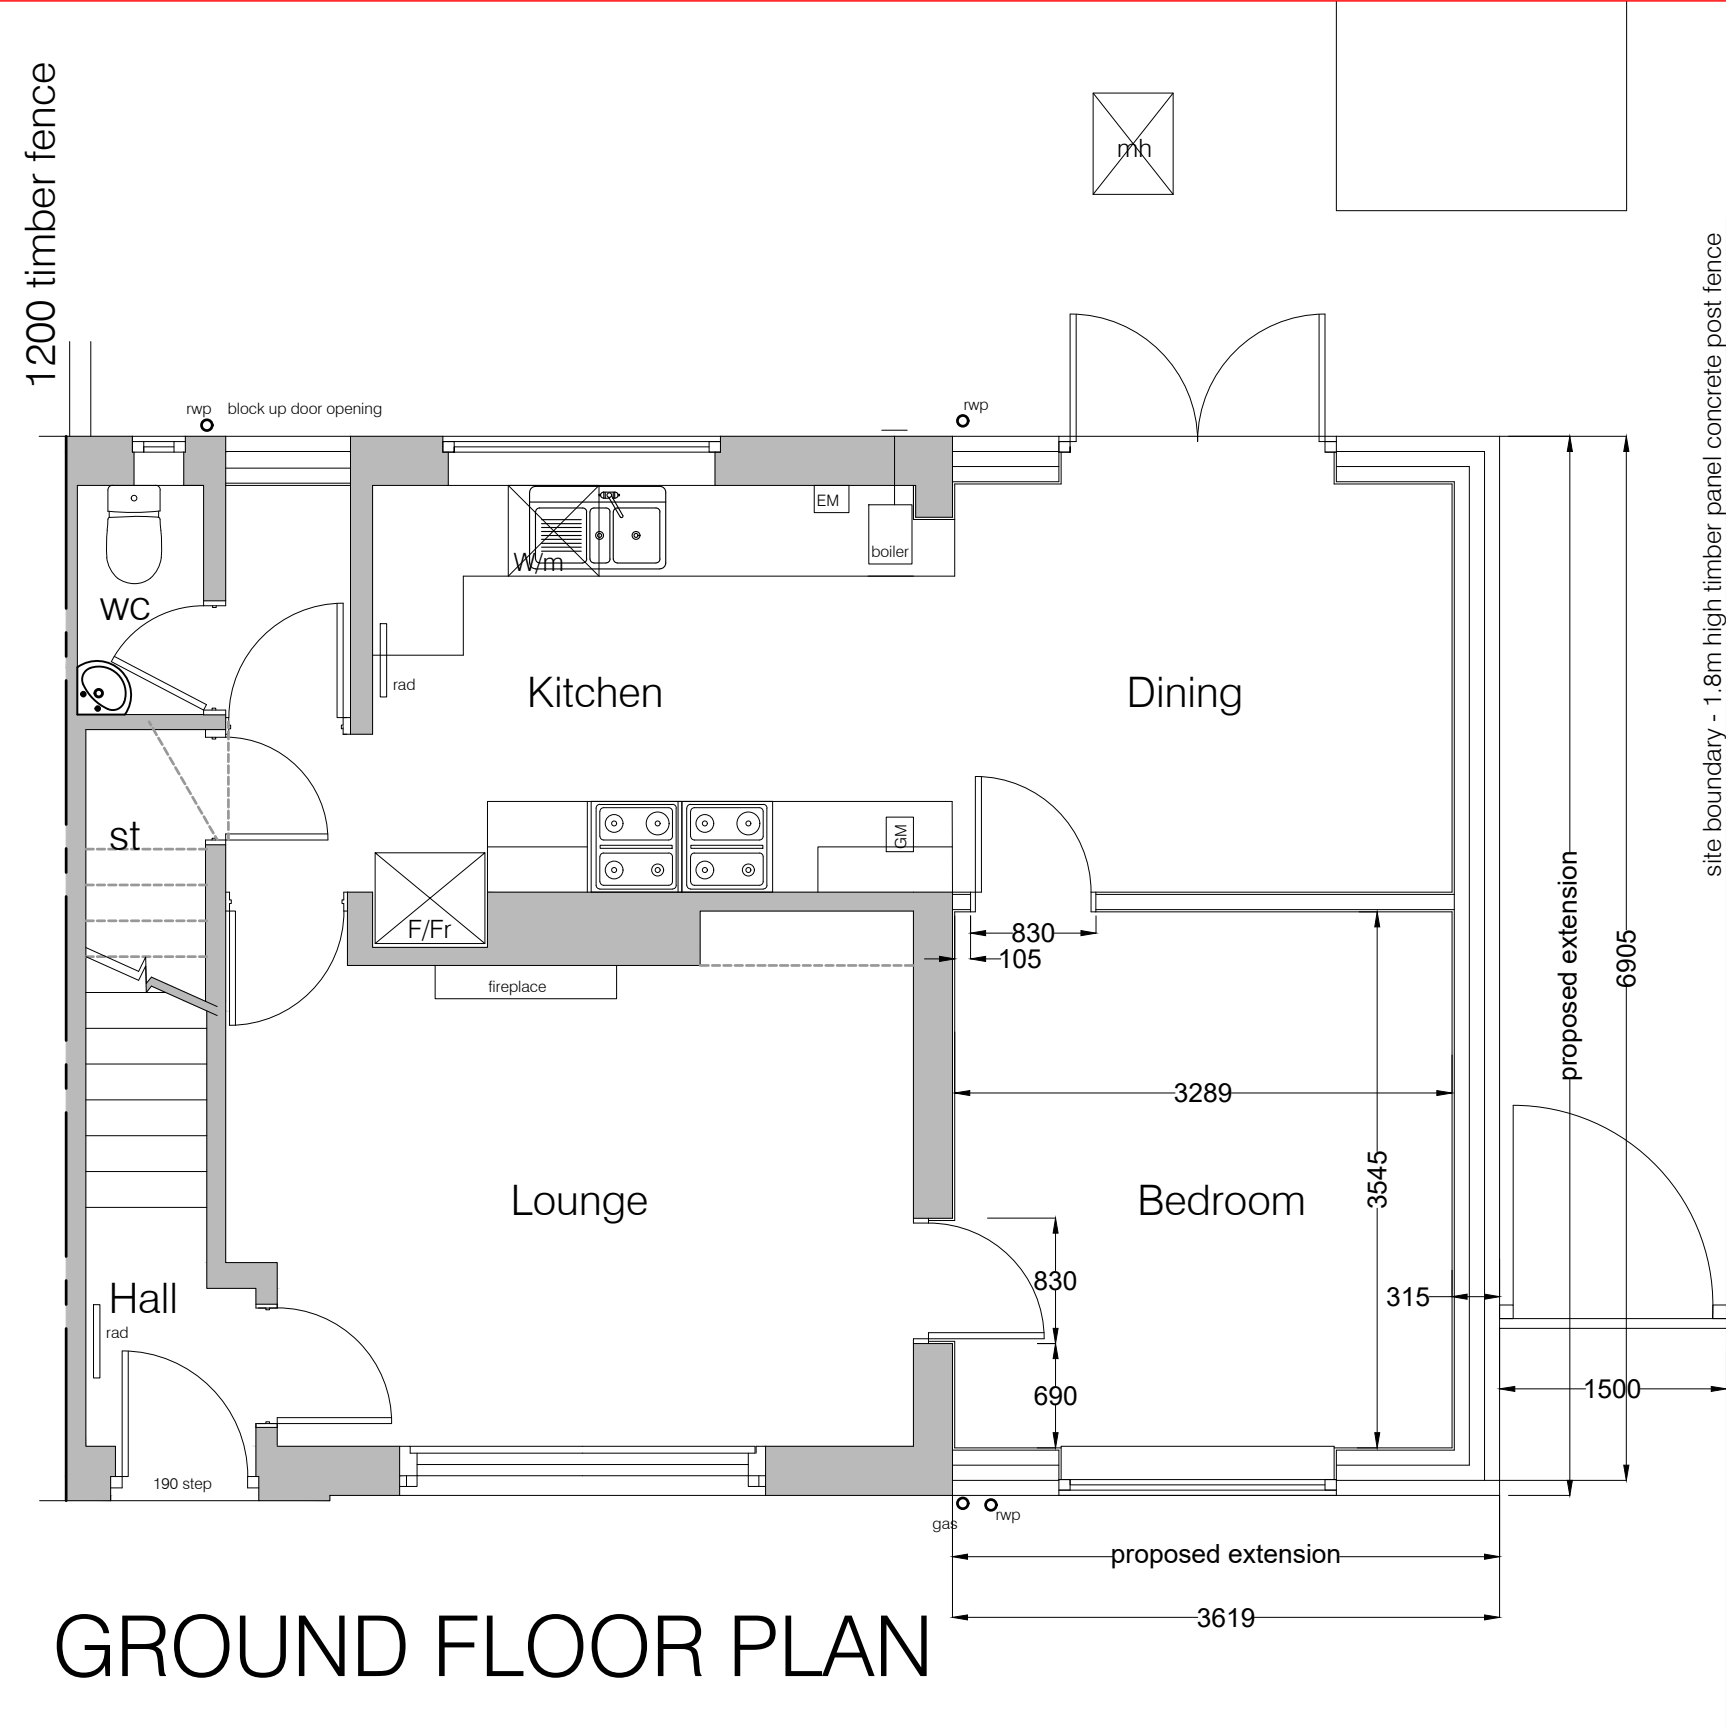

Proposed external materials:
Red / brown multi face brick to all ground floor walls
White upvc double glazed windows/doors
Grey tiled roof
Black painted fascias and soffits
Black upvc rainwater goods

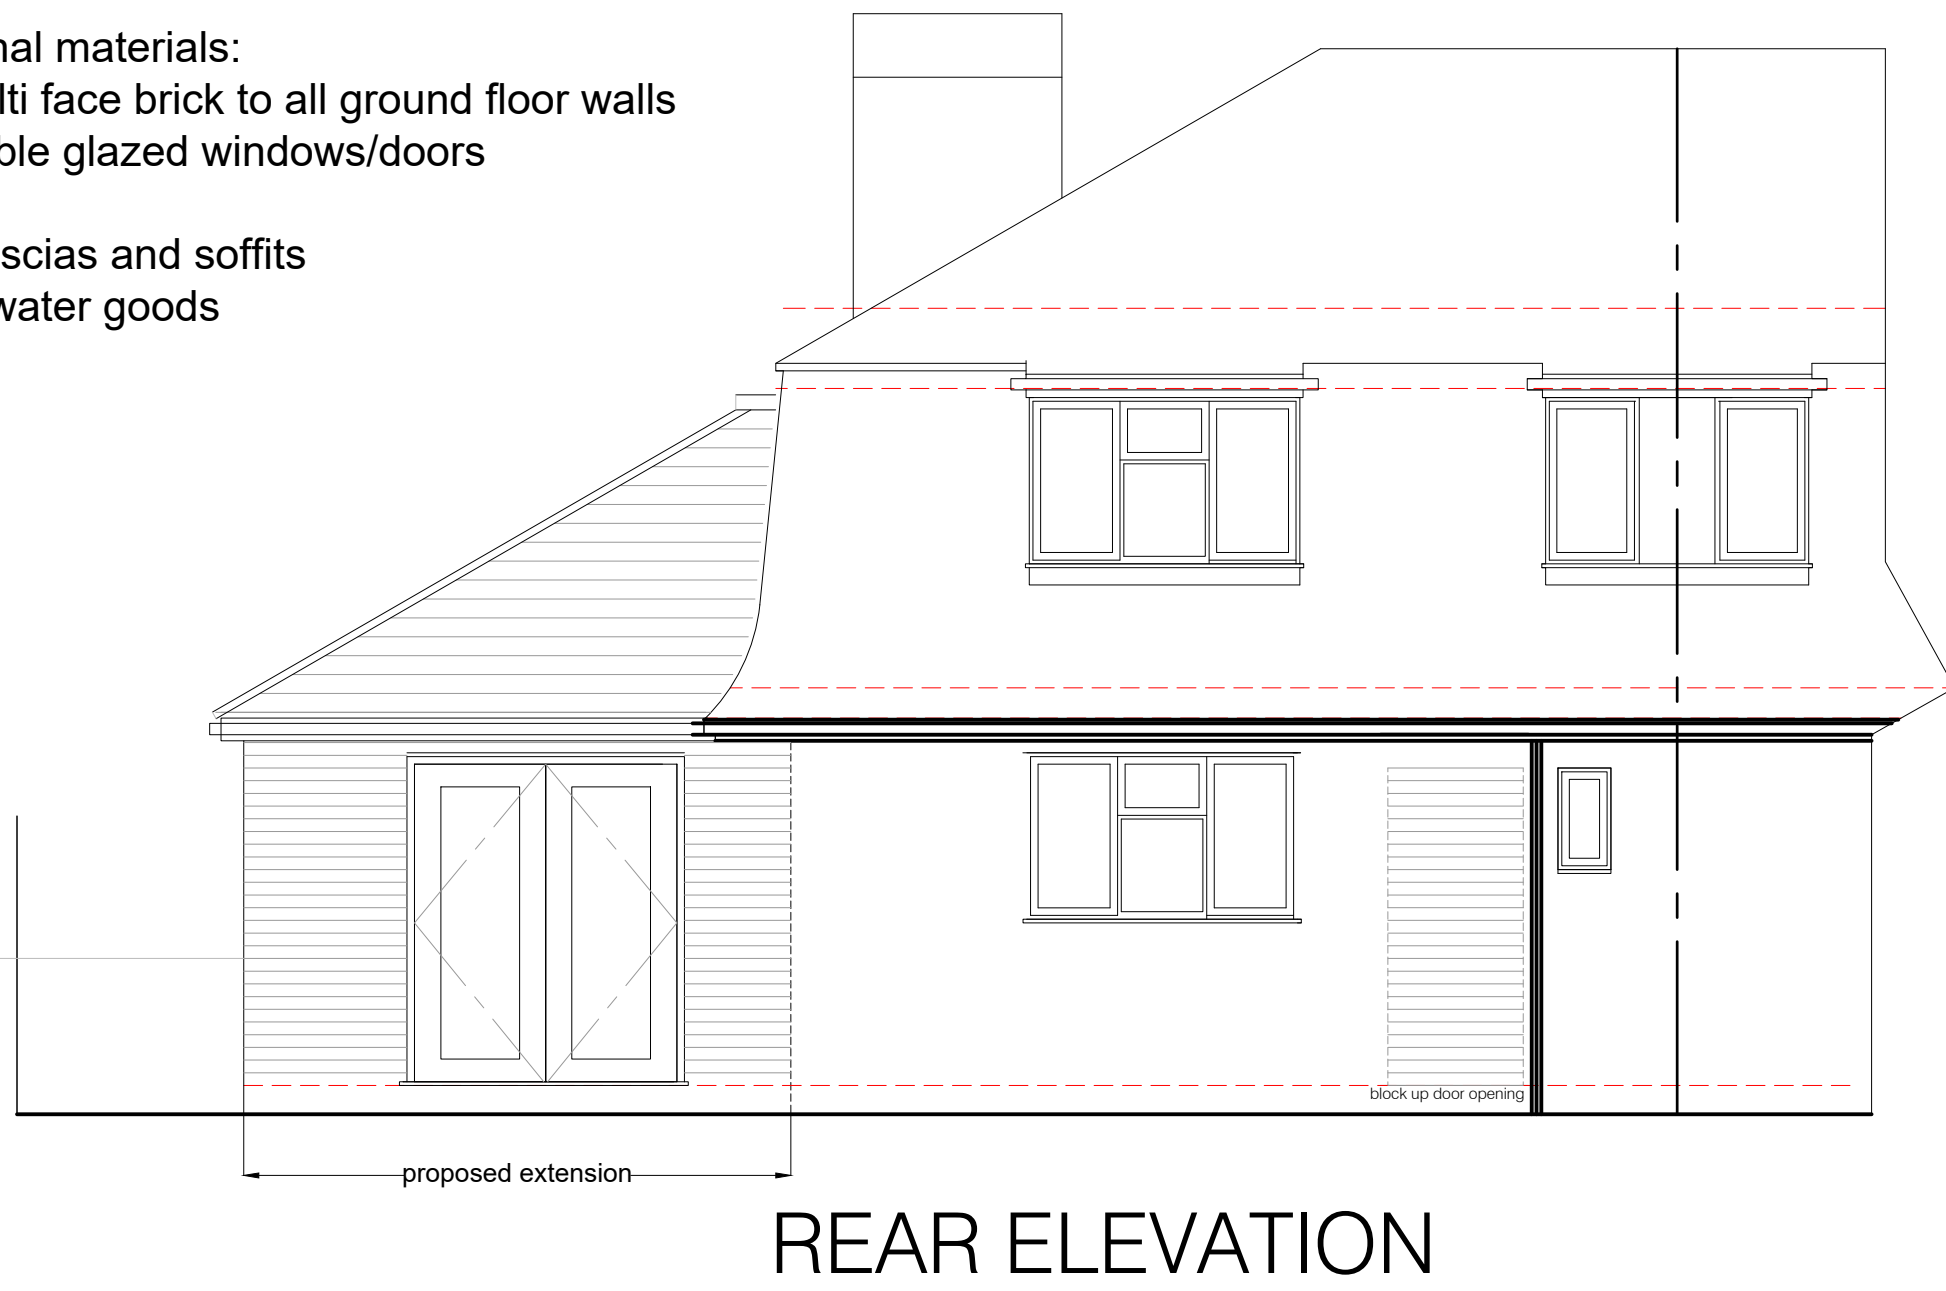

As this is a drawing of an existing building there will be variations on site to wall thicknesses and angles that are not depicted on this drawing.
Unless stated inaccessible areas such as roofs have been visually observed.
Unless otherwise stated this is not a topographic survey and ground levels and features have been estimated.

Simon R Miles
Chartered Architect
Didsbury
Manchester
T: 07778 137830
E: srsmilesarchitect@gmail.com

Revision	Date	Revision note
A	01.10.2025	Hipped roof indicated to extension

Notes

Project :
847 PRINCESS ROAD DIDSBURY
Title :
Proposed Floor Plans and Elevations
Drawing number :
25 492 PL100
Client :
K MARTIN

Scale :
50, 250 @A1
Date :
20.08.2025
CAD Ref :
25 492
Drawn by :
SRM

SRM

Simon R Miles
Chartered Architect