


Key

- Existing
- Proposed
- Existing to be Removed (contemporary)
- Existing to be Removed (circa 1930s)
- Existing to be Removed (pre 1930s)




X01 Planning variation ref. How the proposal differs from approval refs. 136318/LO/2023 and 139183/FO/2024

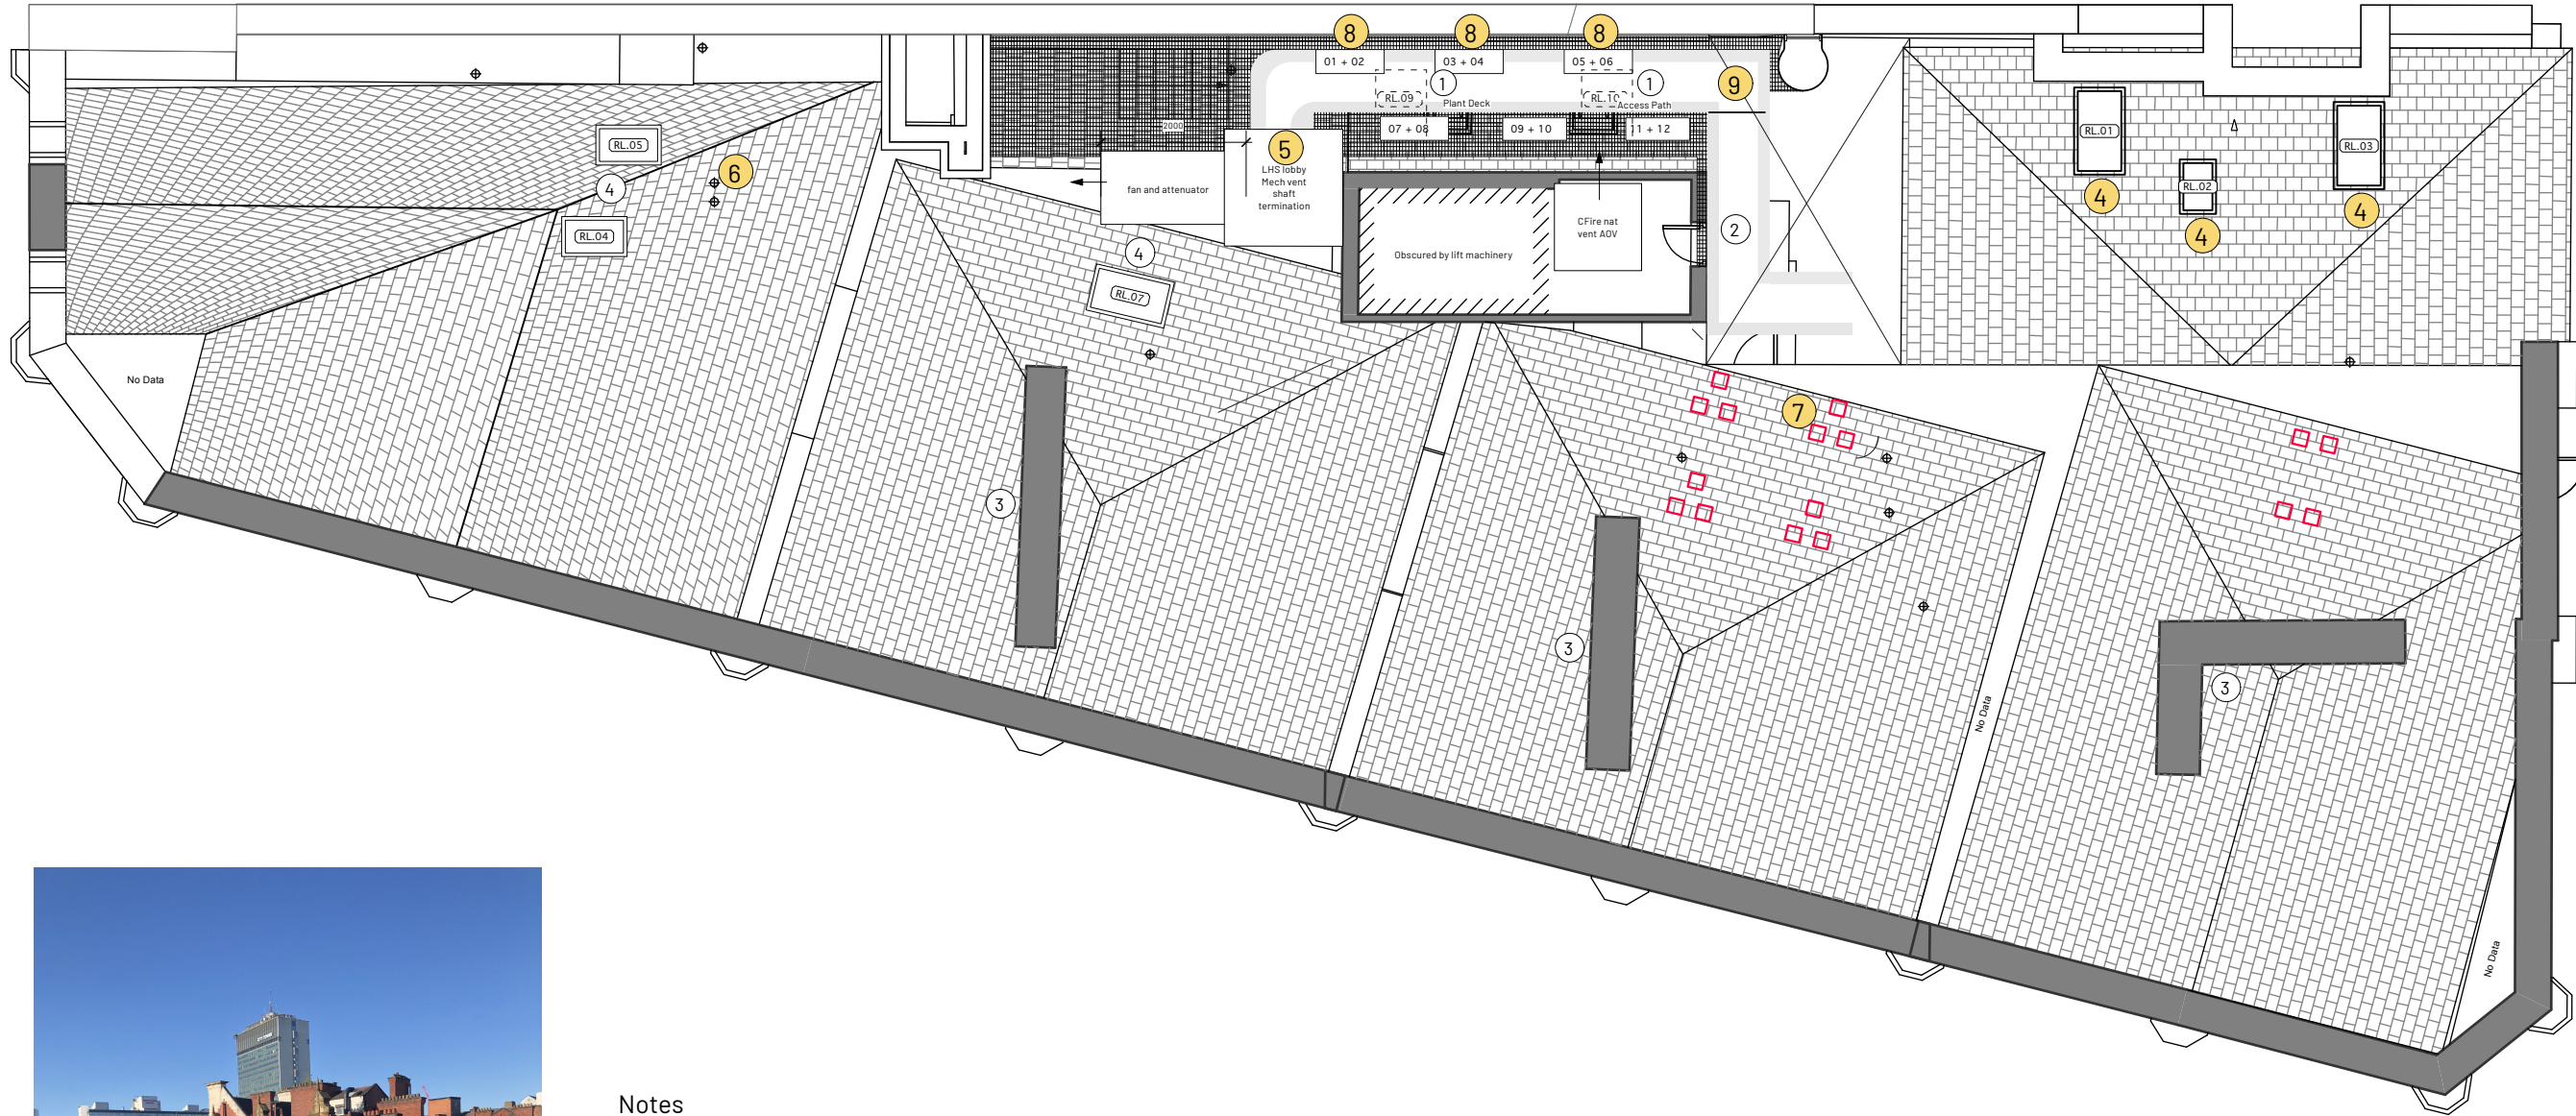

Notes

- Existing rooflights to remain.
- Existing Lightwell.
- Existing chimney stacks.
- Proposed conservation style rooflights with lead flashing. 501
- Proposed new plant deck (metal grid) and associated plant. 502
- Proposed soil vent terminations. 503
- Proposed air duct terminations. 504
- Proposed ASHP units. 505
- Smoke shaft to travel under plant deck to mechanical vent shaft. 506

 

1:100 @A3

REV | NOTE | DRN/CHK

St Margarets (App. 2),
Manchester
For Charlotte Street Estates

Roof Plan Proposed

PROJECT REF. 2093
DRWG NO. P(160)
REVISION
SCALE 1:100 @ A3
DATE 1st Aug 25
DRAWN GS

SK sketch E existing P proposed T tender C construction FI final issue

+44 161 236 0051
ARCHITECT@ATELIERMB.CO.UK

ATELIER.MB