



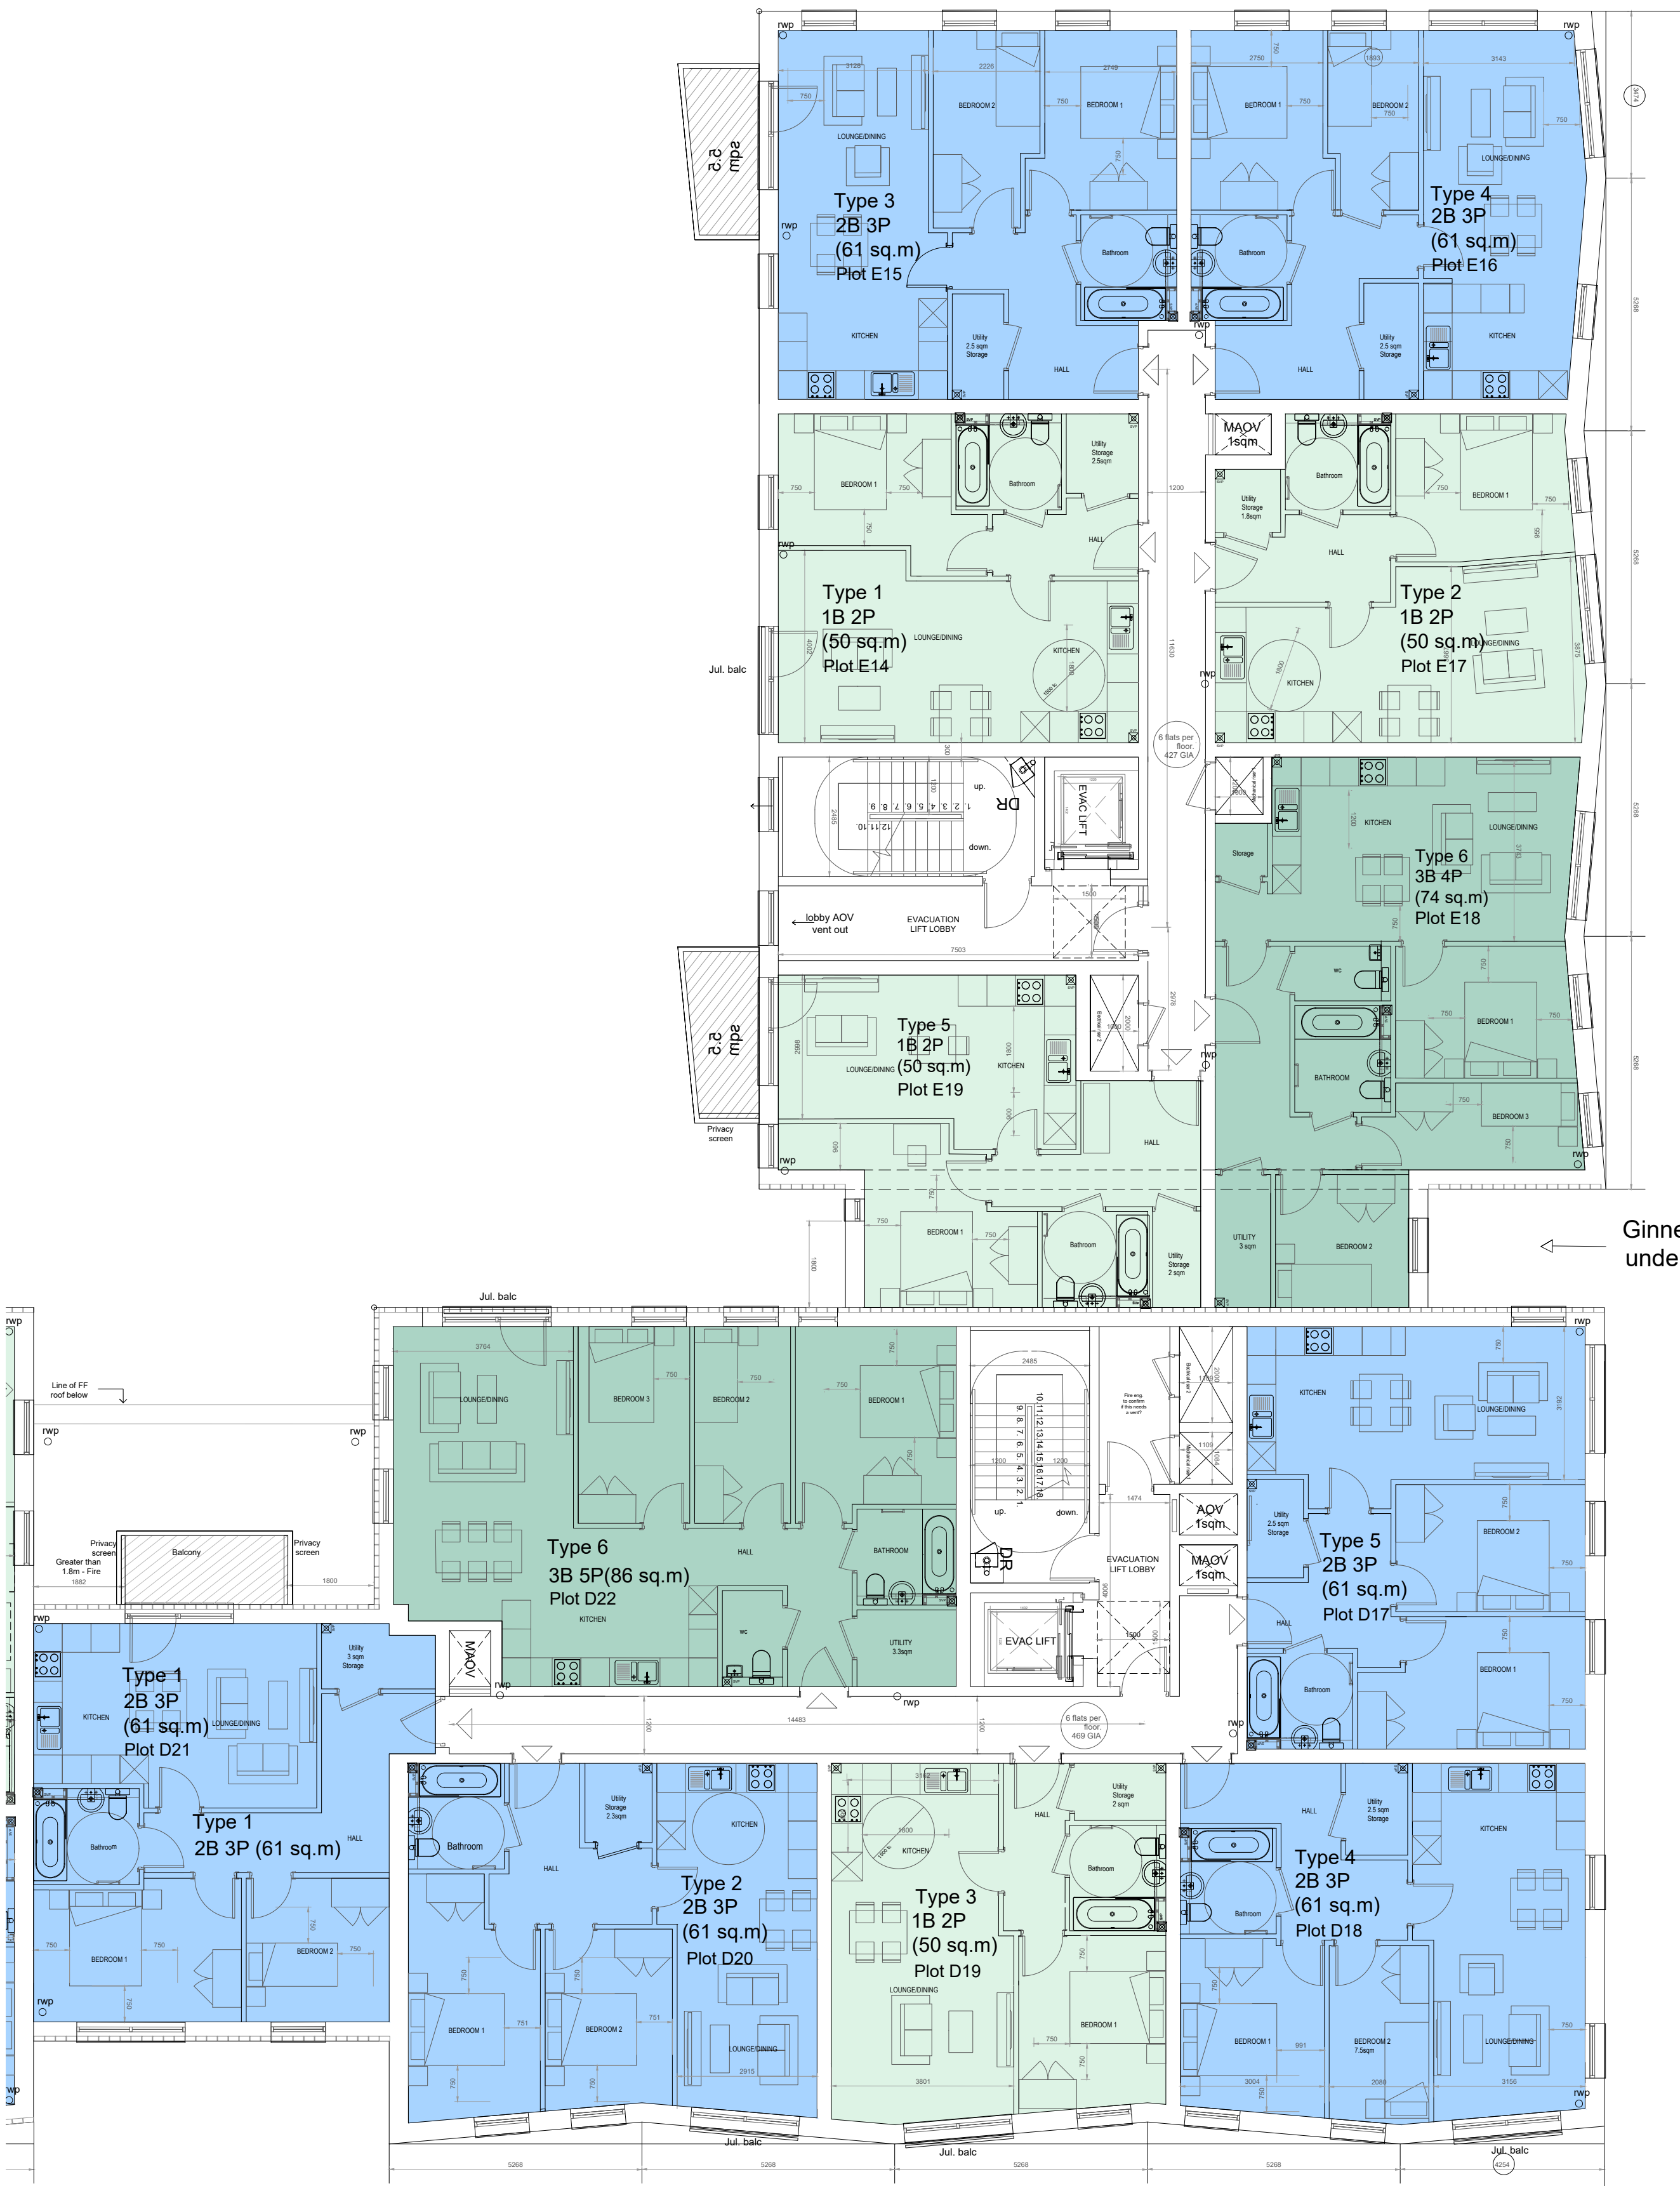

Typical Floor Plan    Blocks D & E

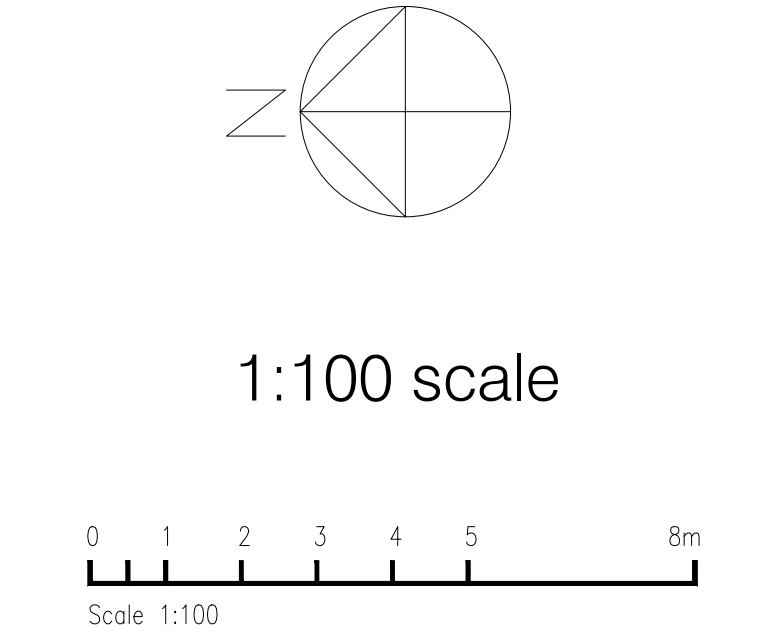

MC

AU

Modern City

Architecture & Urbanism

2 Commercial Street

Castlefield

Manchester

M15 4RQ

t: 0161 974 7203

e: info@mcau.co.uk

www.mcau.co.uk

Client

MSV/Caddick

Project

Land at Barnhill Street/Raby Street

Moss Side

Description

Proposed

TYPICAL FLR PLAN BLKS D&E

Status

Stage 3 - Planning

Job Number

1215-MCAU

Drawing Number

03-01-BLKDE

Drawn By

PJS/JT/SR

Date

JAN 25

Revision

P10

Scale

1.100@A1

Copyright Modern City Architecture & Urbanism Ltd