





10 Front Elevation
1 : 100



13 Rear Elevation
1 : 100

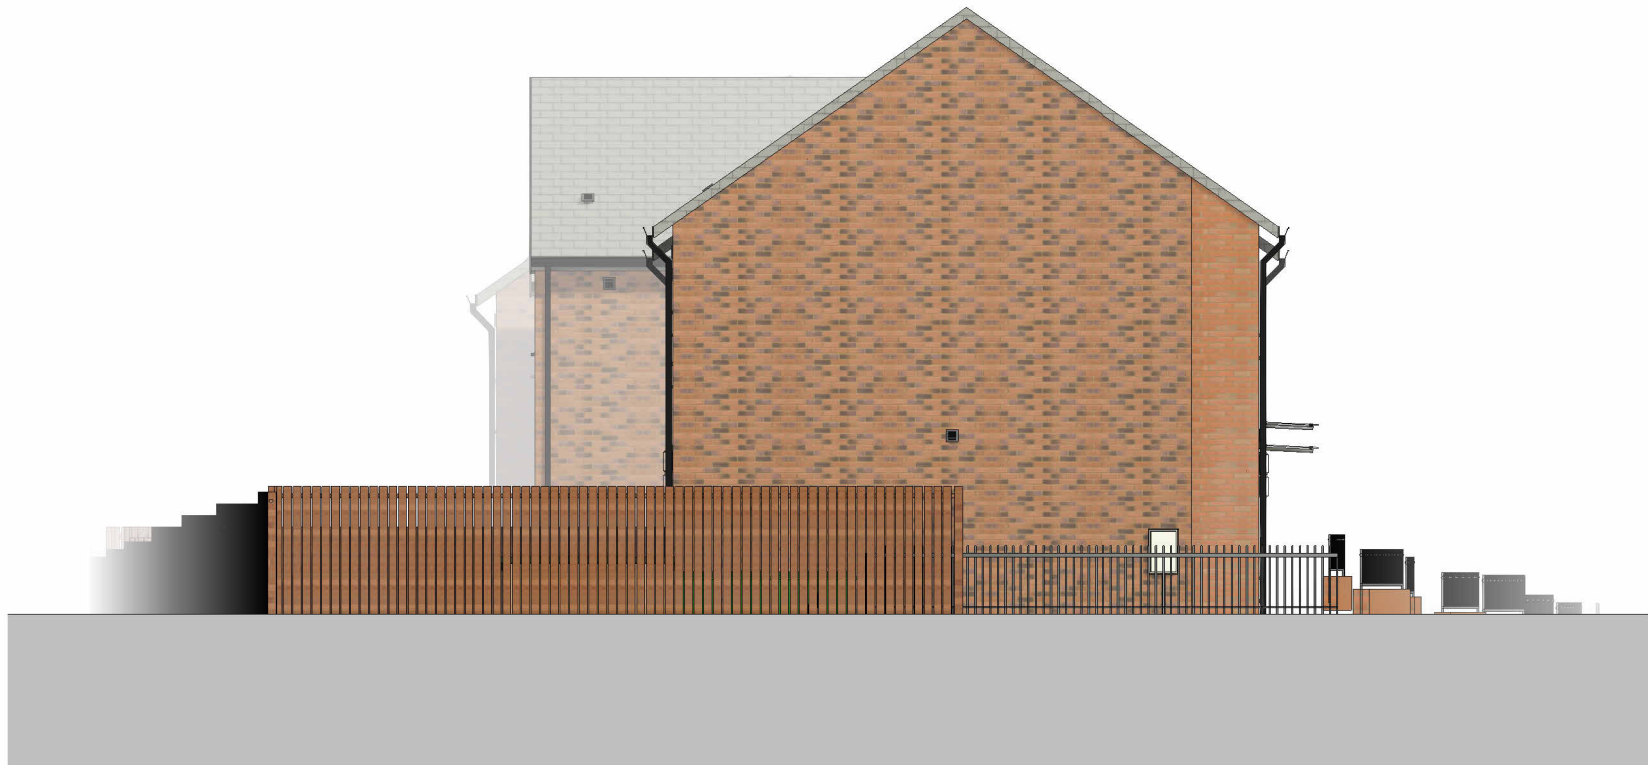

12 Right Gable Elevation
1 : 100

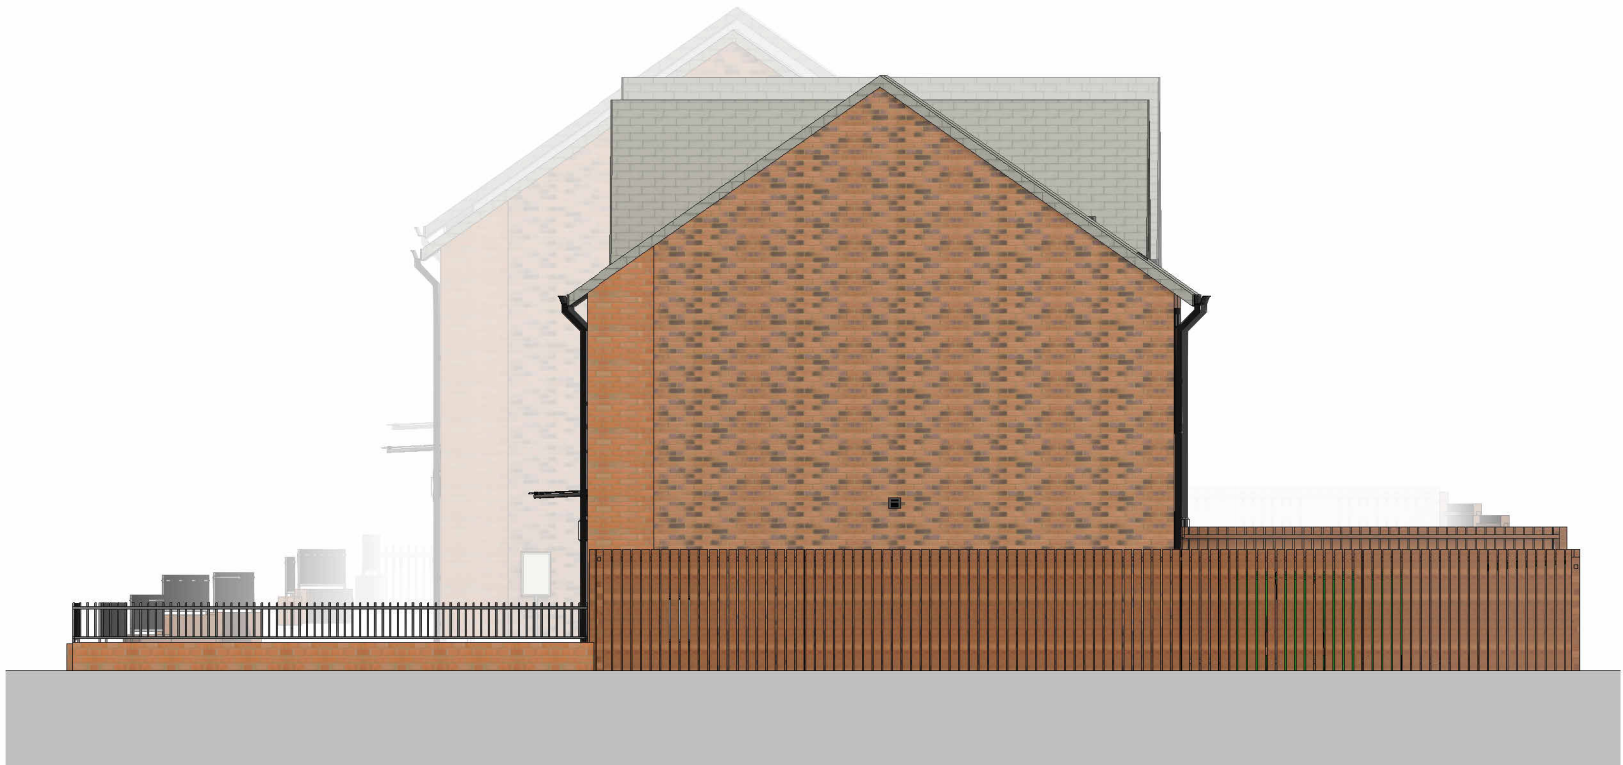

11 Left Gable Elevation
1 : 100

D	24.06.25	DR	Drawing updated in-line with client's instructions
C	12.12.24	MA	External layout updated to indicate seperate private external areas for cottage apartments.
B	24.05.23	MA	Plan updated following planning and highways feedback.
A	11.01.23	MA	Boundaries updated in line with client feedback.
Rev	Date	Int	Description

btp
ARCHITECTS

RIBA 
Chartered Practice

Client:
R&M Property Group

Project:
Cross Lane, Gorton

Description:
Street Elevation

Purpose of Issue:			
Building Regulations			
Drawn By:	Checked By:	Date:	Scale @ A1:
OM	MA	05/12/22	1 : 100
Job No:	Status Code:	Drawing No:	Rev:
3809	S4	110	D
File Identifier:			
CL-BTP-00-E-DR-A-3809_110			