


Existing Site Plan



Proposed Site Plan

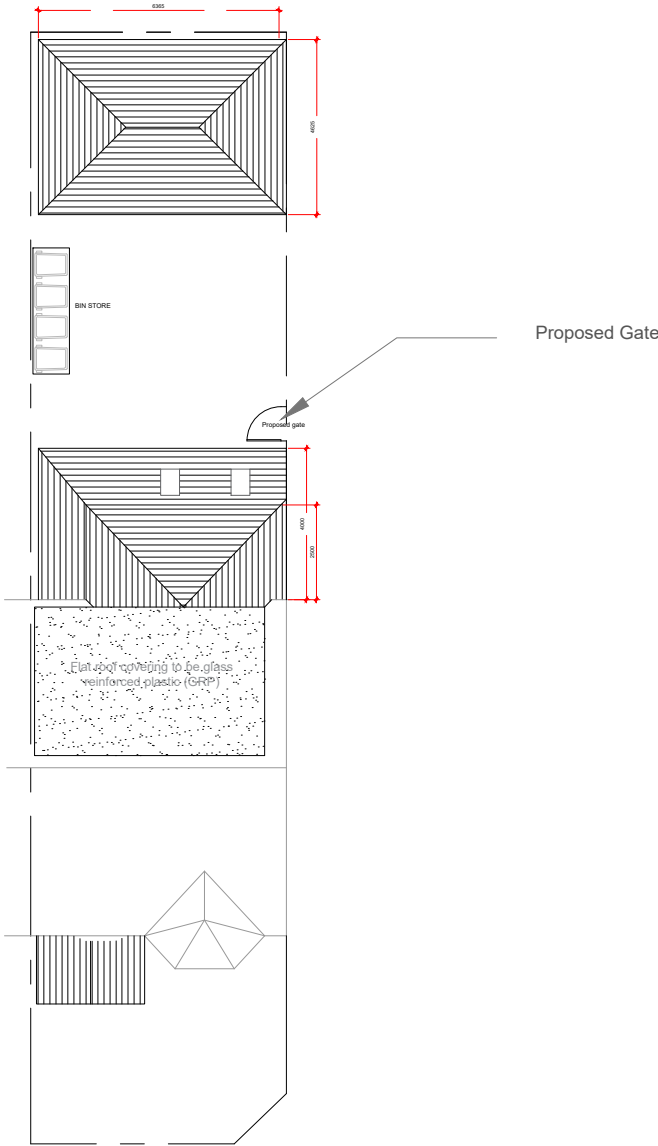


M1 Architecture Ltd
City Tower, New York St, Manchester M1 4BT
www.m1architecture.co.uk
Telephone: 0330 311 9695

Hazelbottom Rd
2453
93 Hazelbottom Rd

Site Plan 1:200@A3
Existing & Proposed


01A

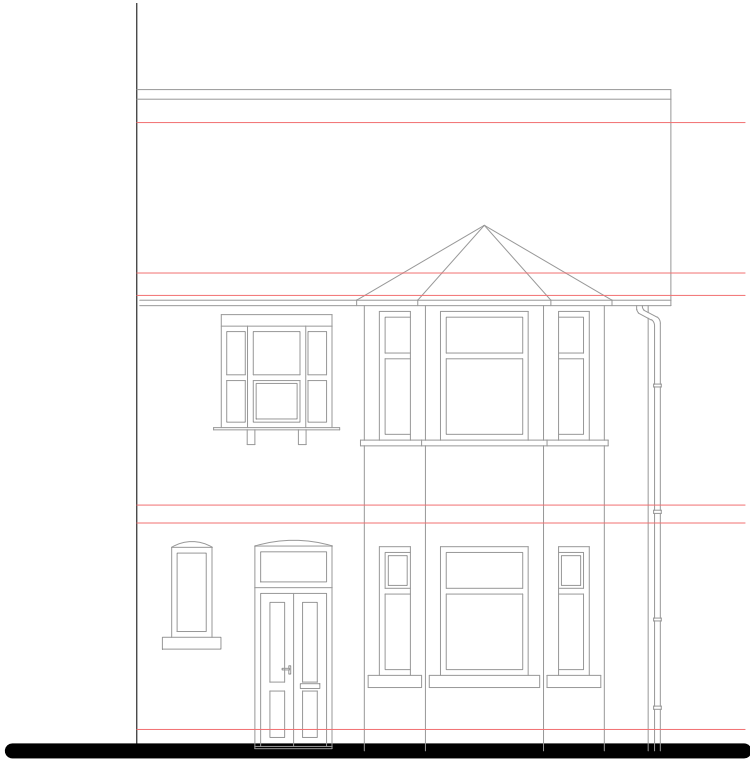


Front Elevation



Rear Elevation

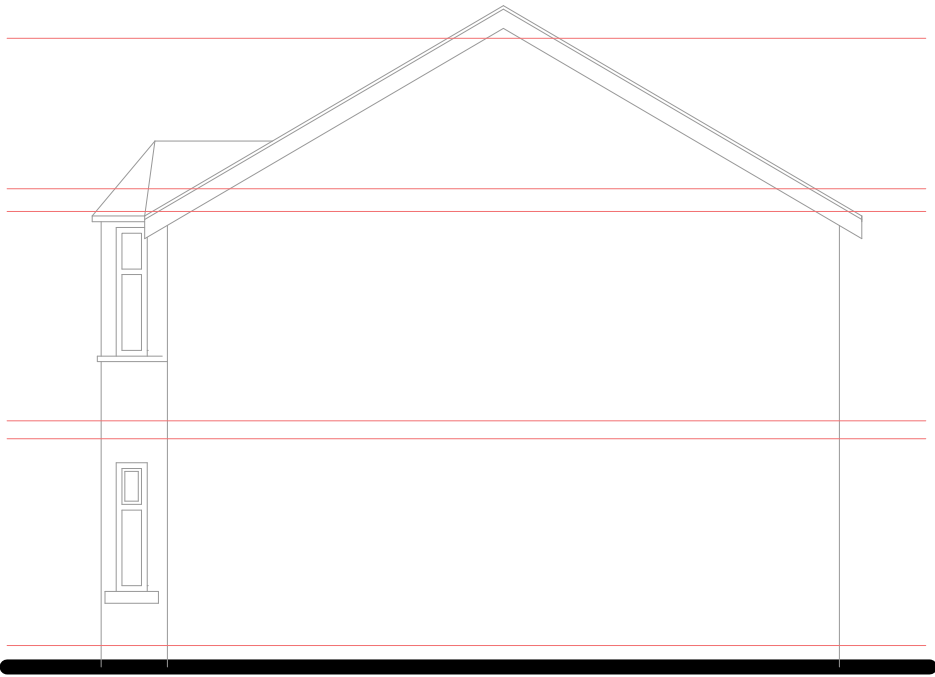

Side Elevation

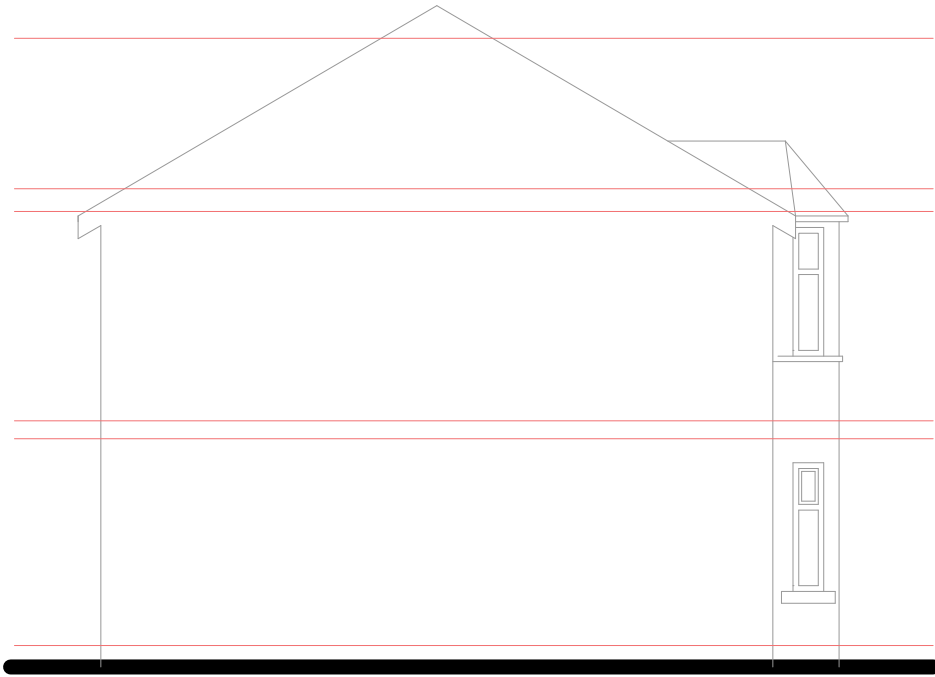

Sectional Side Elevation






M1 Architecture Ltd
City Tower, New York St, Manchester M1 4BT
www.m1architecture.co.uk
Telephone: 0330 311 9695

Hazelbottom Rd
2453
93 Hazelbottom Rd

Elevations

1:100@A3
Existing

02A

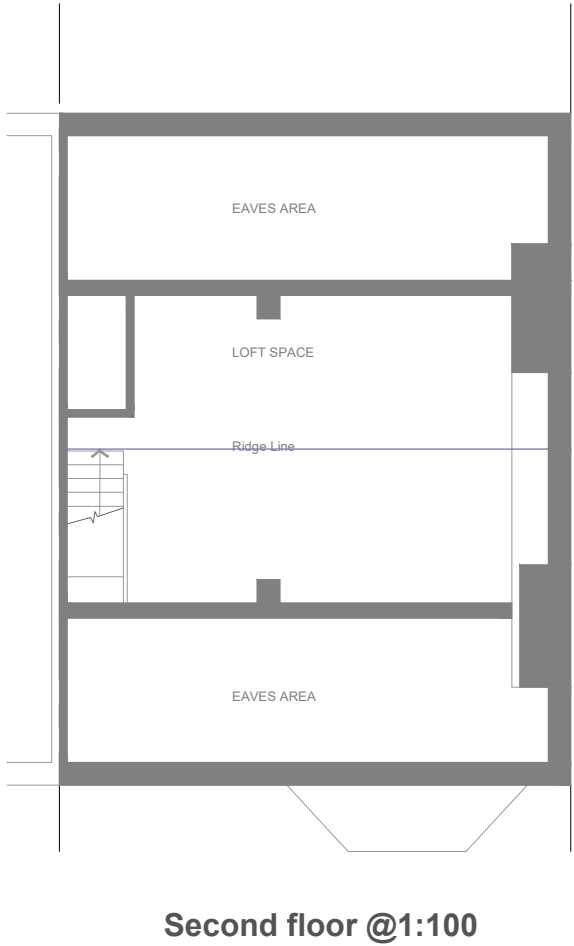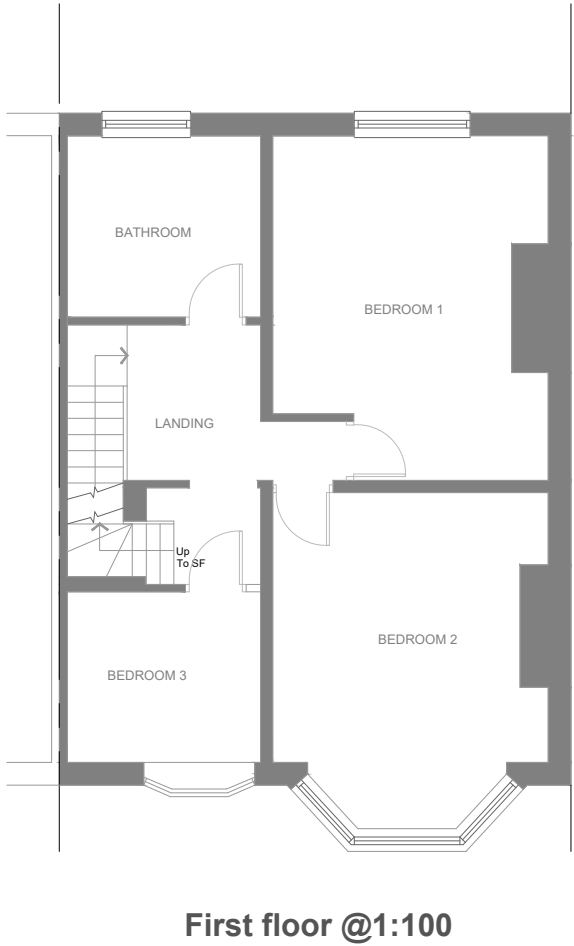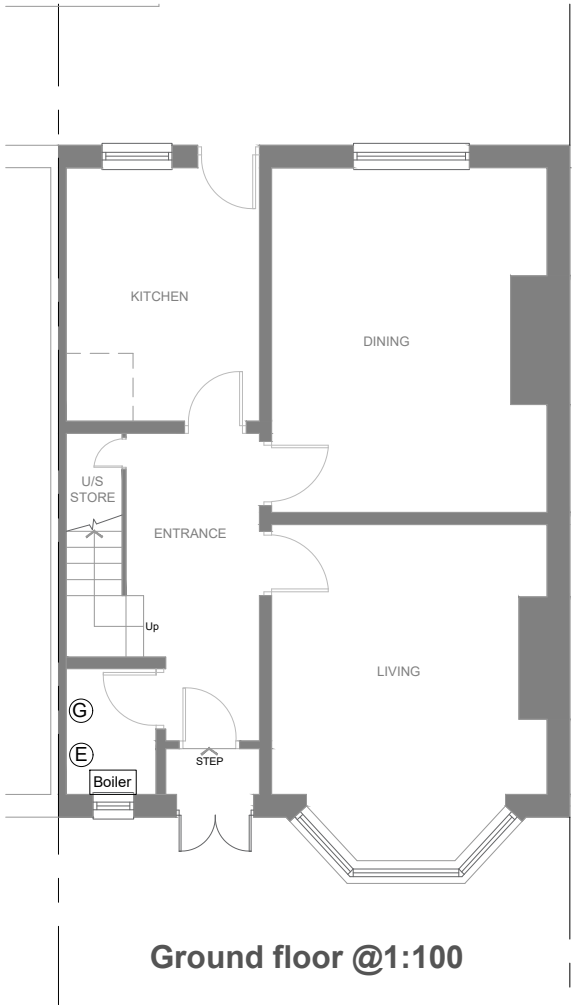

M1 Architecture Ltd
City Tower, New York St, Manchester M1 4BT
www.m1architecture.co.uk
Telephone: 0330 311 9695




Hazelbottom Rd
2453
93 Hazelbottom Rd

03A

Floor Plans


1:100@A3

Existing

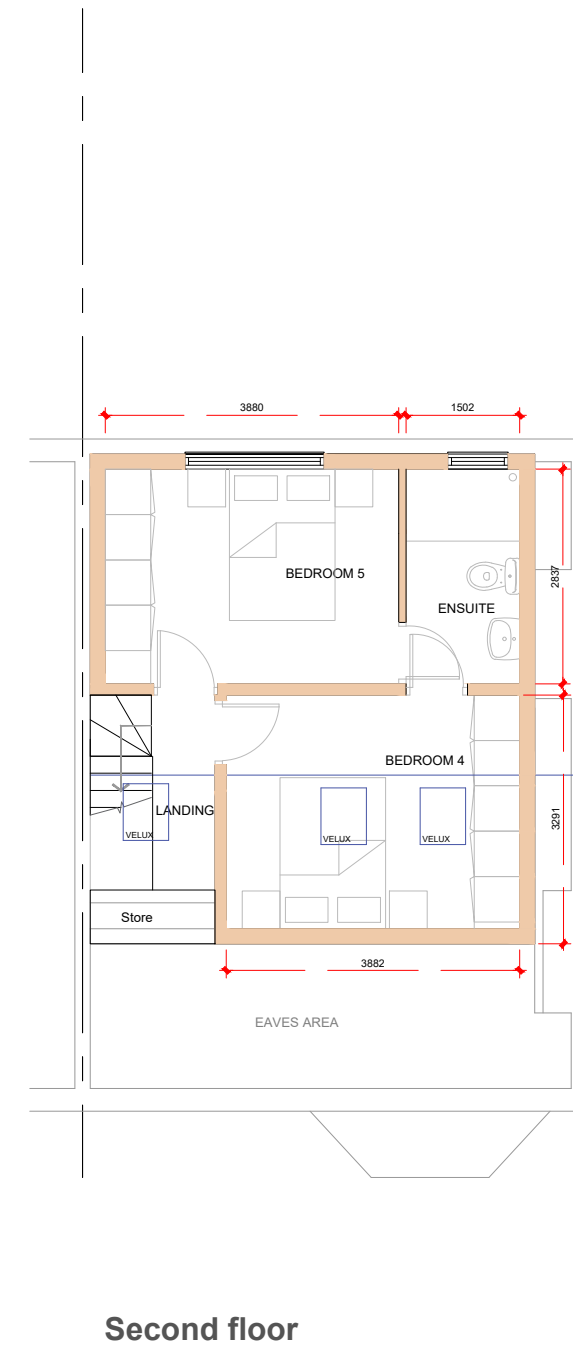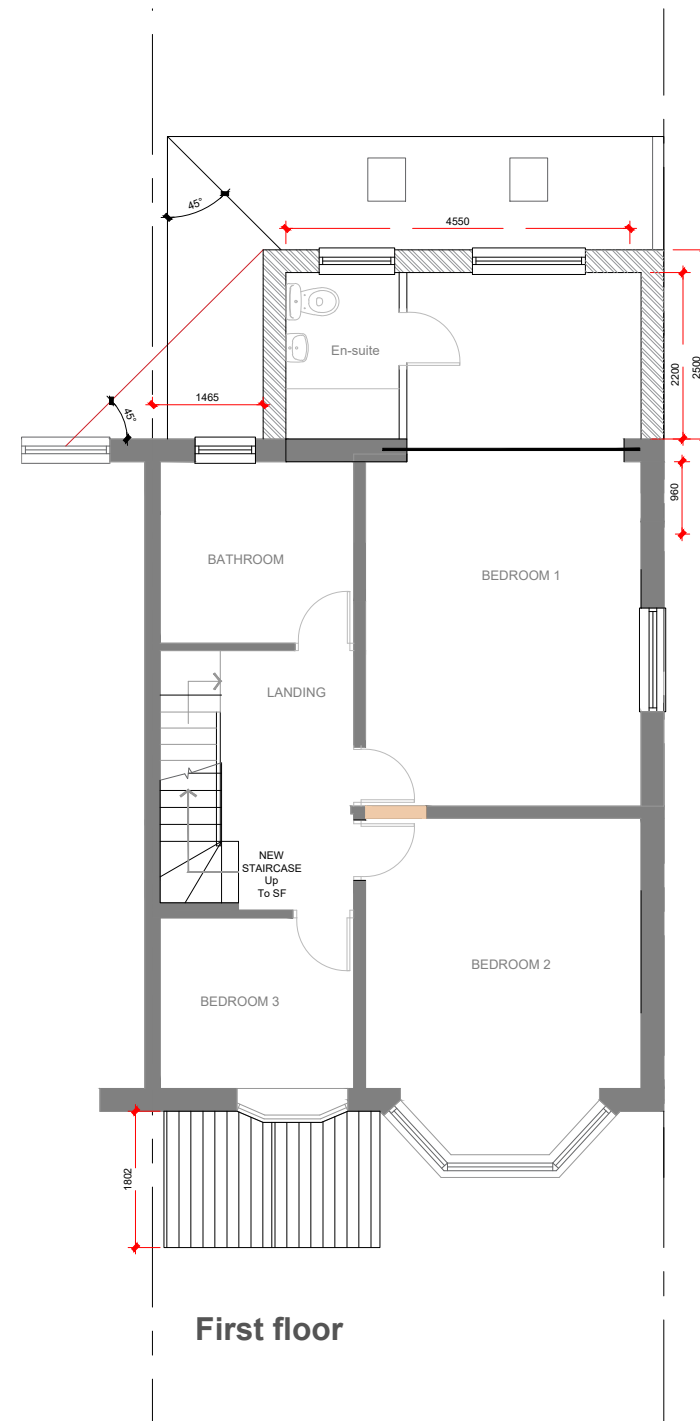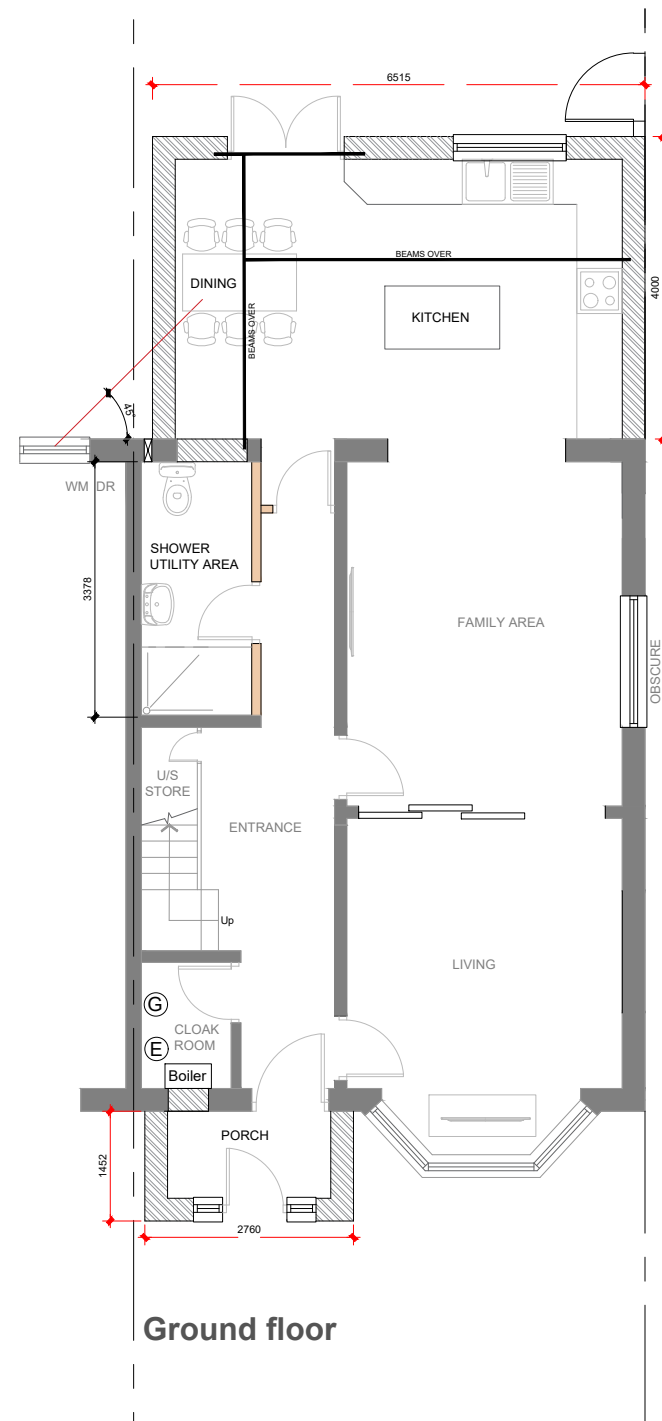


M1 Architecture Ltd
City Tower, New York St, Manchester M1 4BT
www.m1architecture.co.uk
Telephone: 0330 311 9695

04A

 





Front Elevation

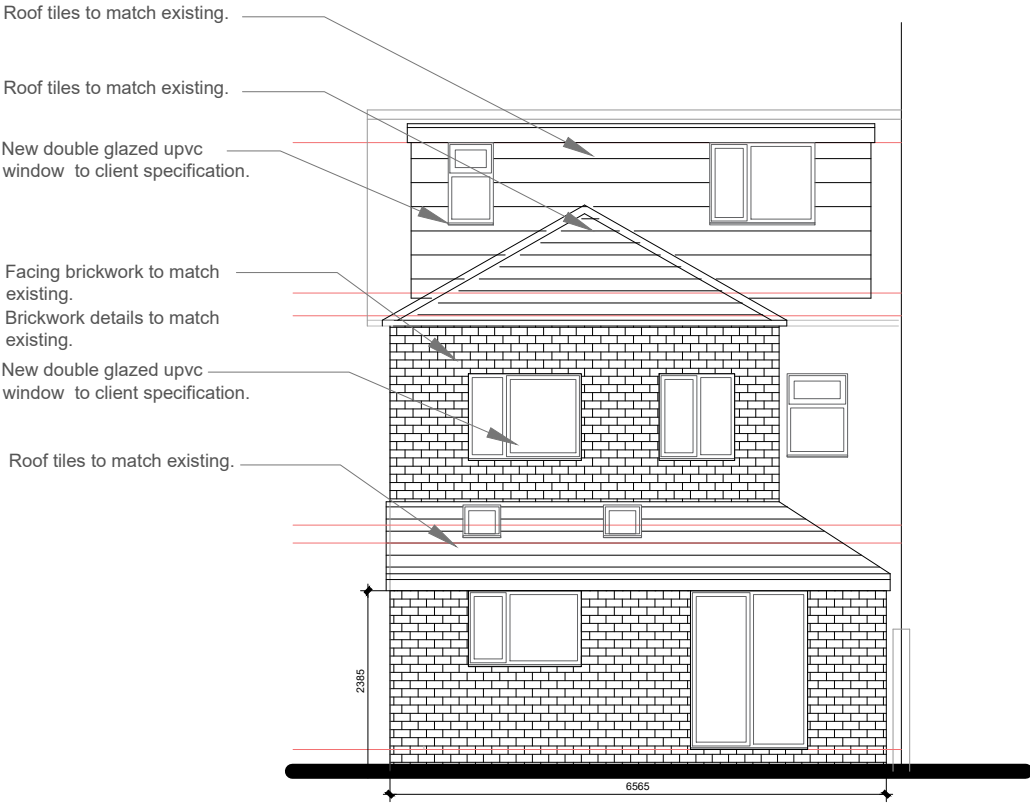

Rear Elevation

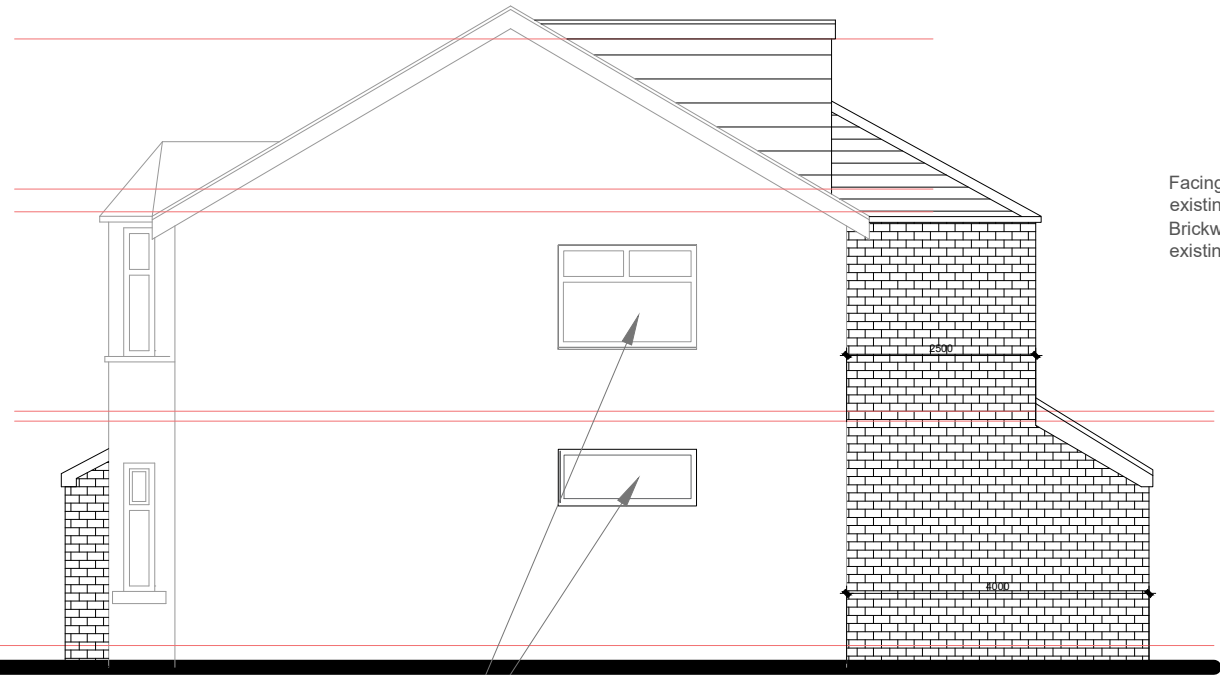

Side Elevation

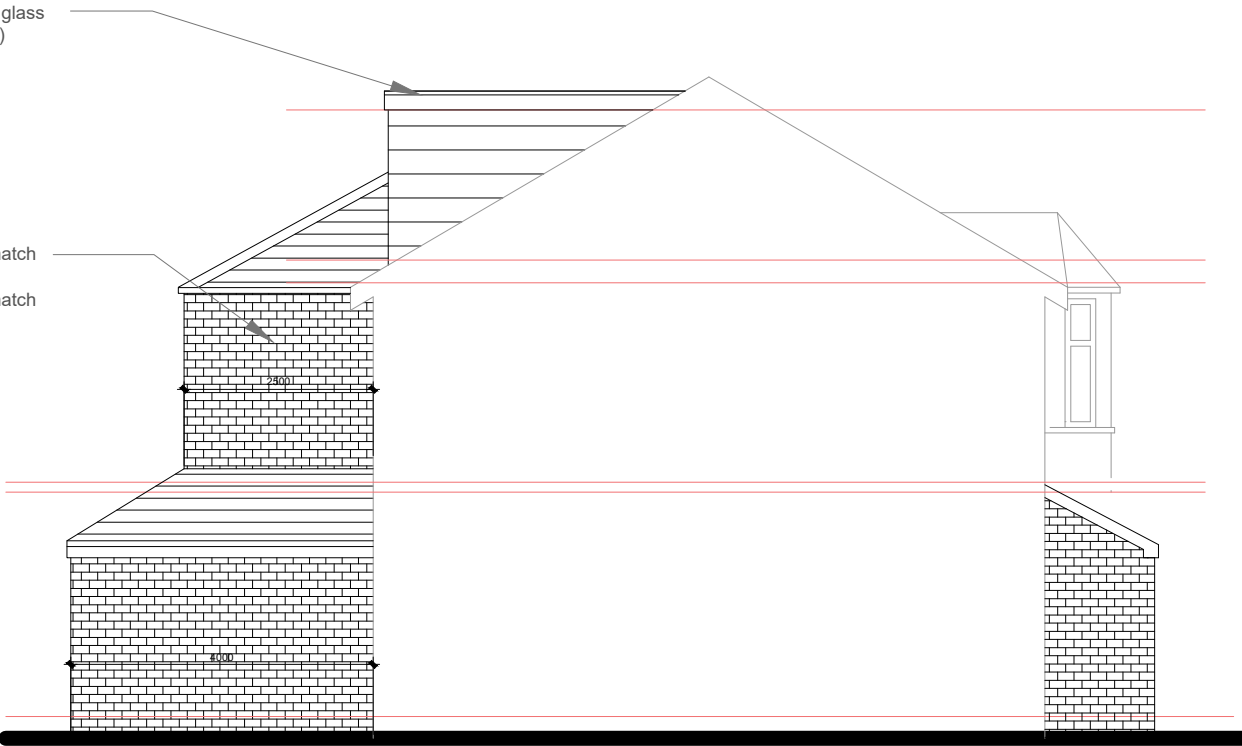

Sectional Side Elevation




M1 Architecture Ltd
City Tower, New York St, Manchester M1 4BT
www.m1architecture.co.uk
Telephone: 0330 311 9695


Hazelbottom Rd
2453
93 Hazelbottom Rd

05A

Elevations 1:100@A3
Proposed

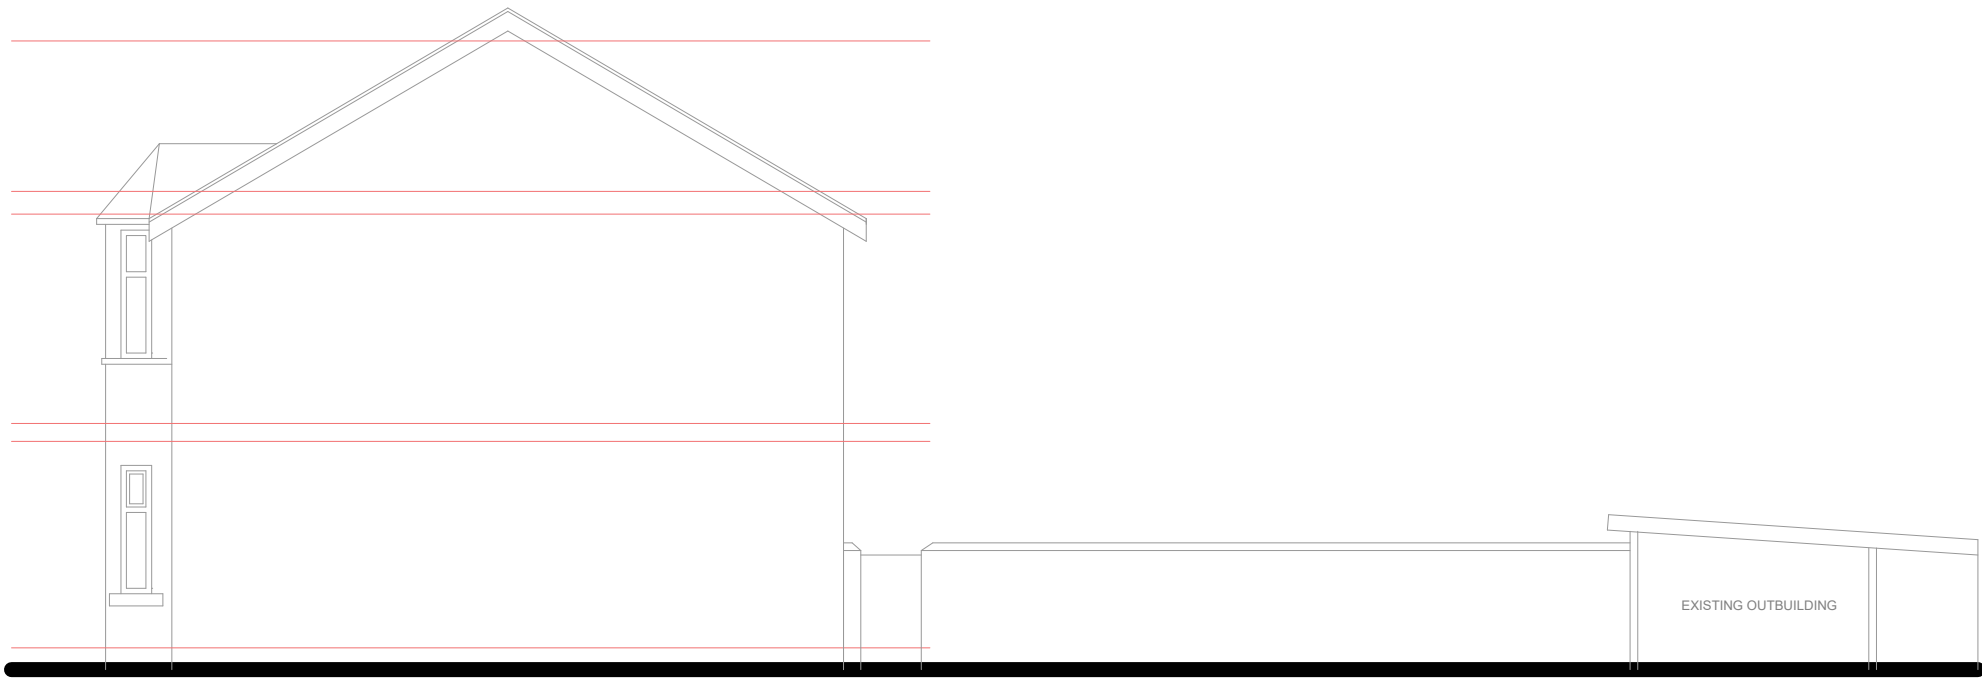

Existing Side Elevation

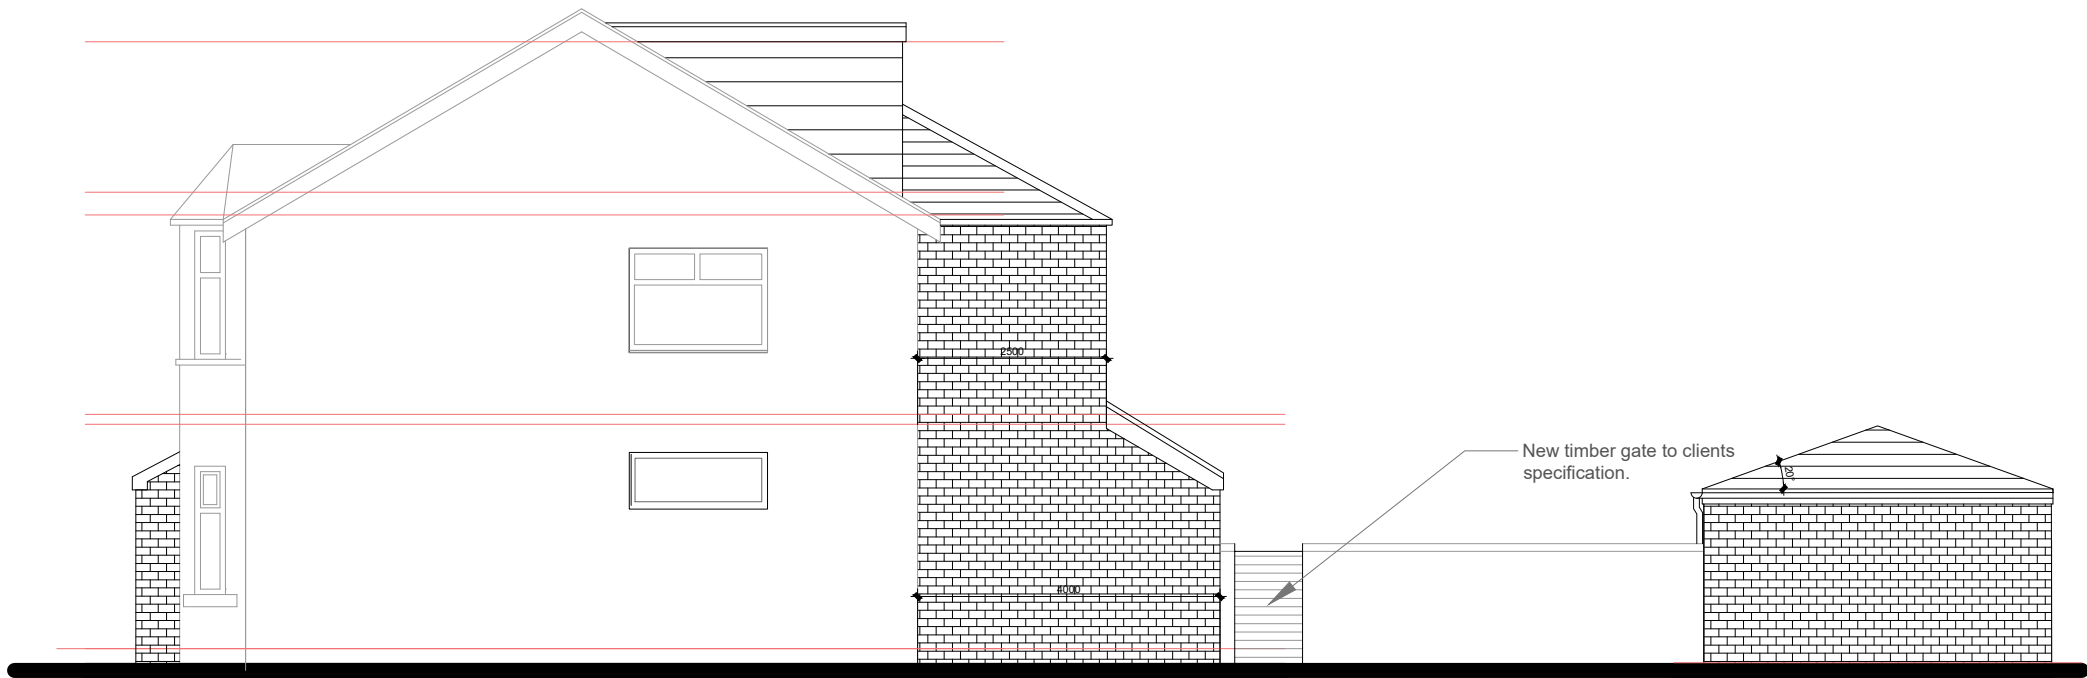

Proposed Side Elevation

0m 1 2 3 4 5m







M1 Architecture Ltd
City Tower, New York St, Manchester M1 4BT
www.m1architecture.co.uk
Telephone: 0330 311 9695

Hazelbottom Rd
2453
93 Hazelbottom Rd

06A

Boundary treatment
Existing & Proposed

1:100@A3

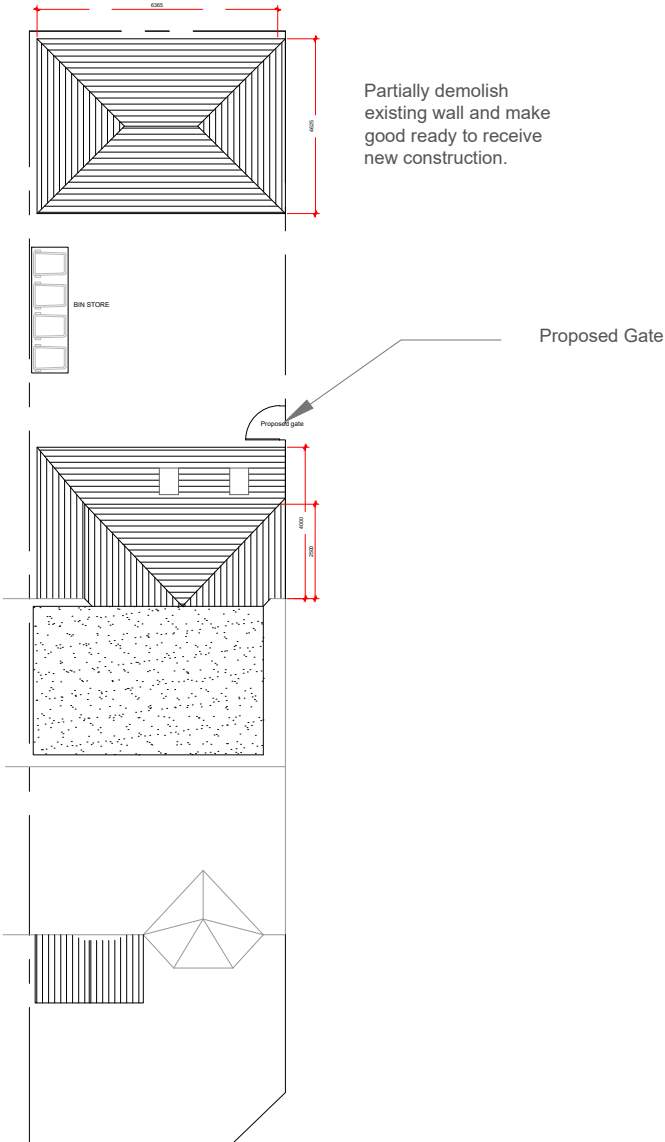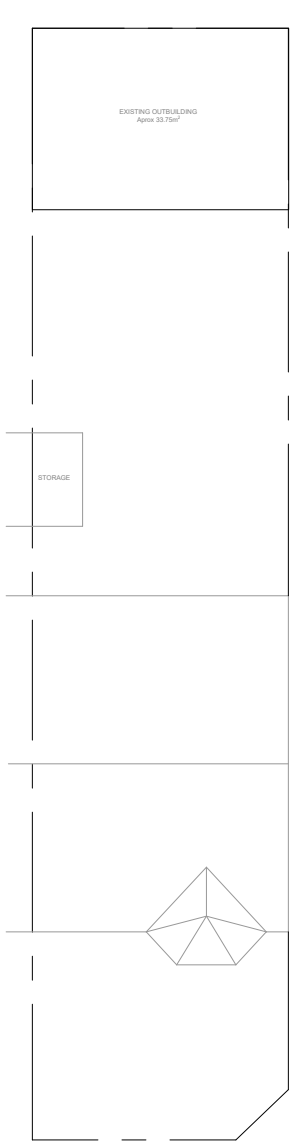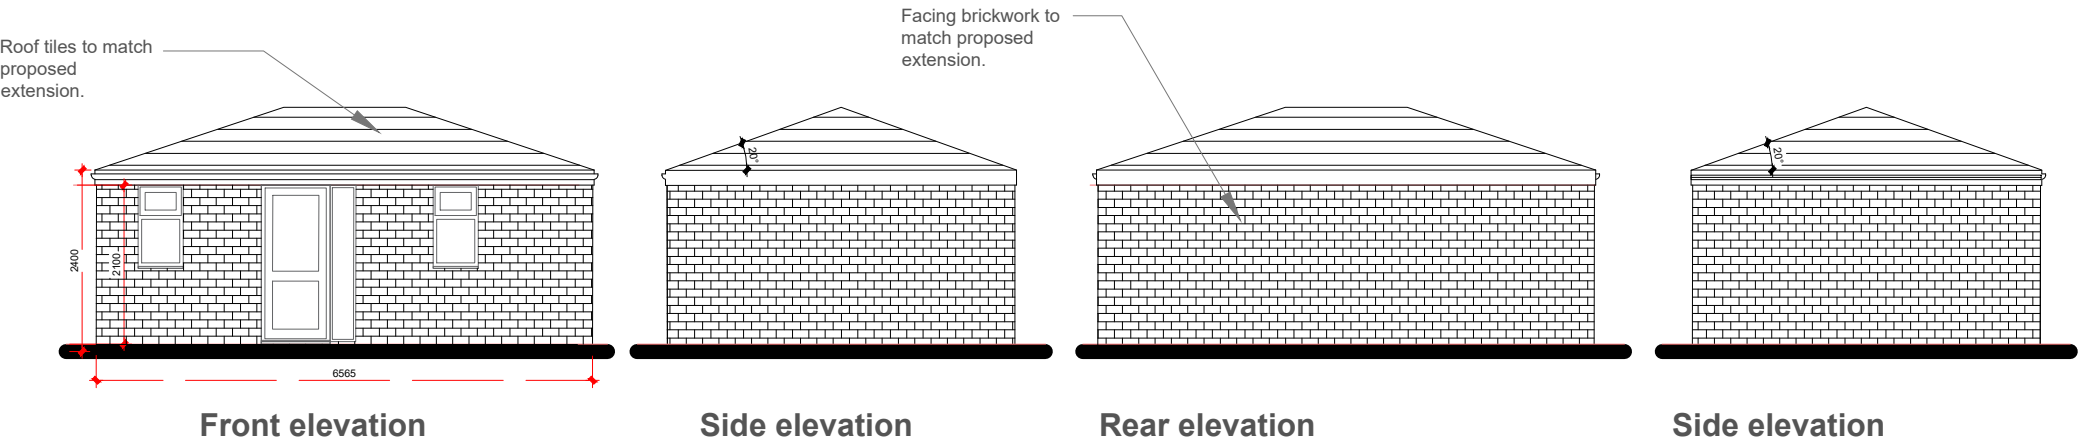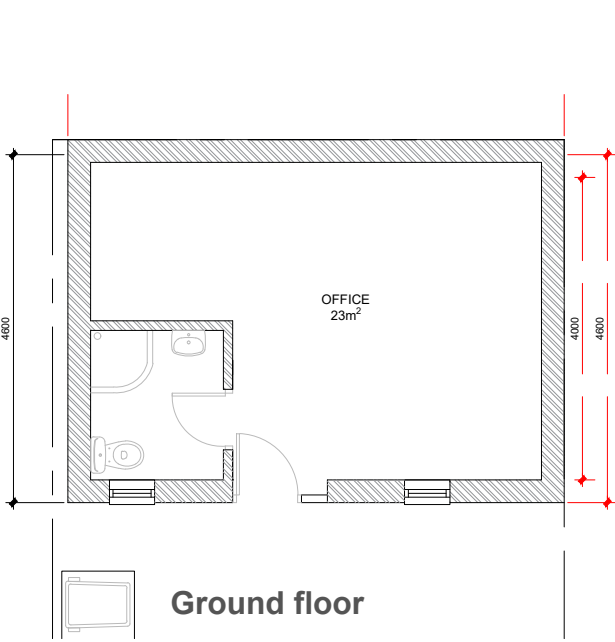

Existing Site Plan Scale : 1:200
Proposed Site Plan Scale : 1:200



M1 Architecture Ltd
City Tower, New York St, Manchester M1 4BT
www.m1architecture.co.uk
Telephone: 0330 311 9695

Hazelbottom Rd
2453
93 Hazelbottom Rd

07A

Outbuilding 1:100@A3
Proposed