


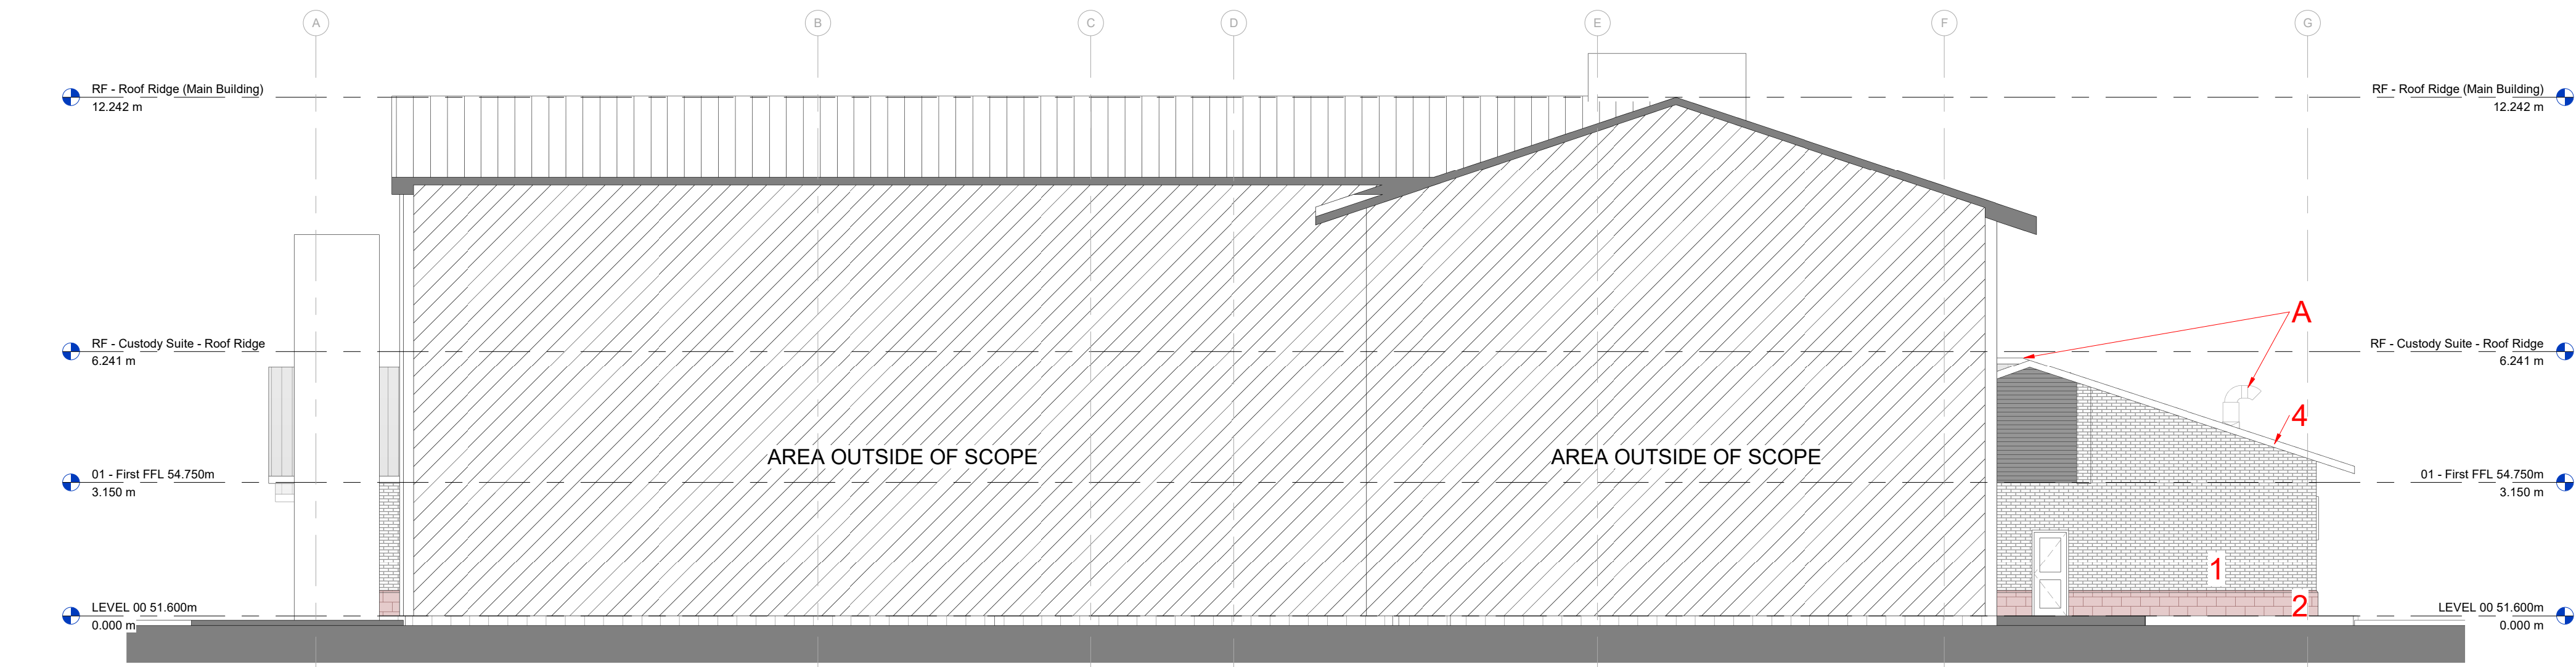


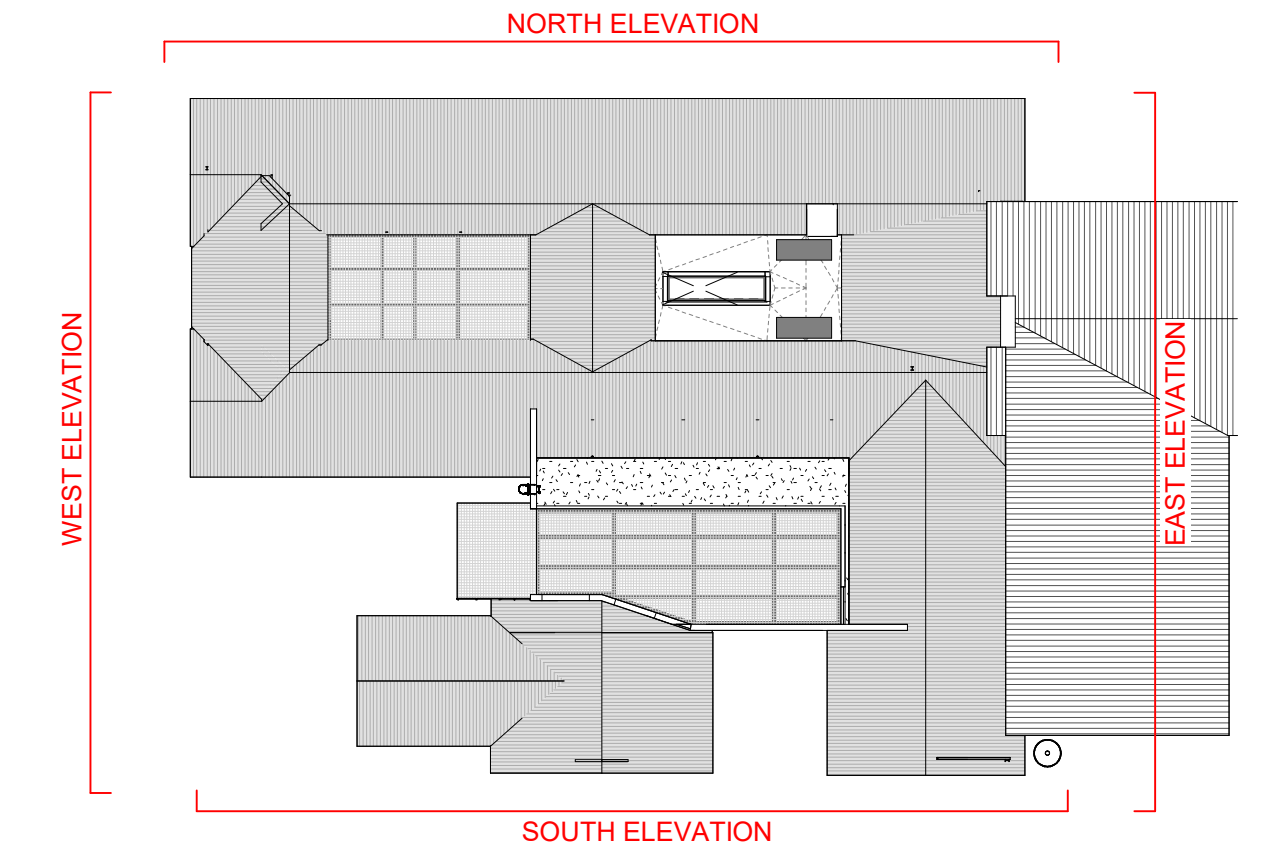


1 2151 EAST ELEVATION
1 : 100

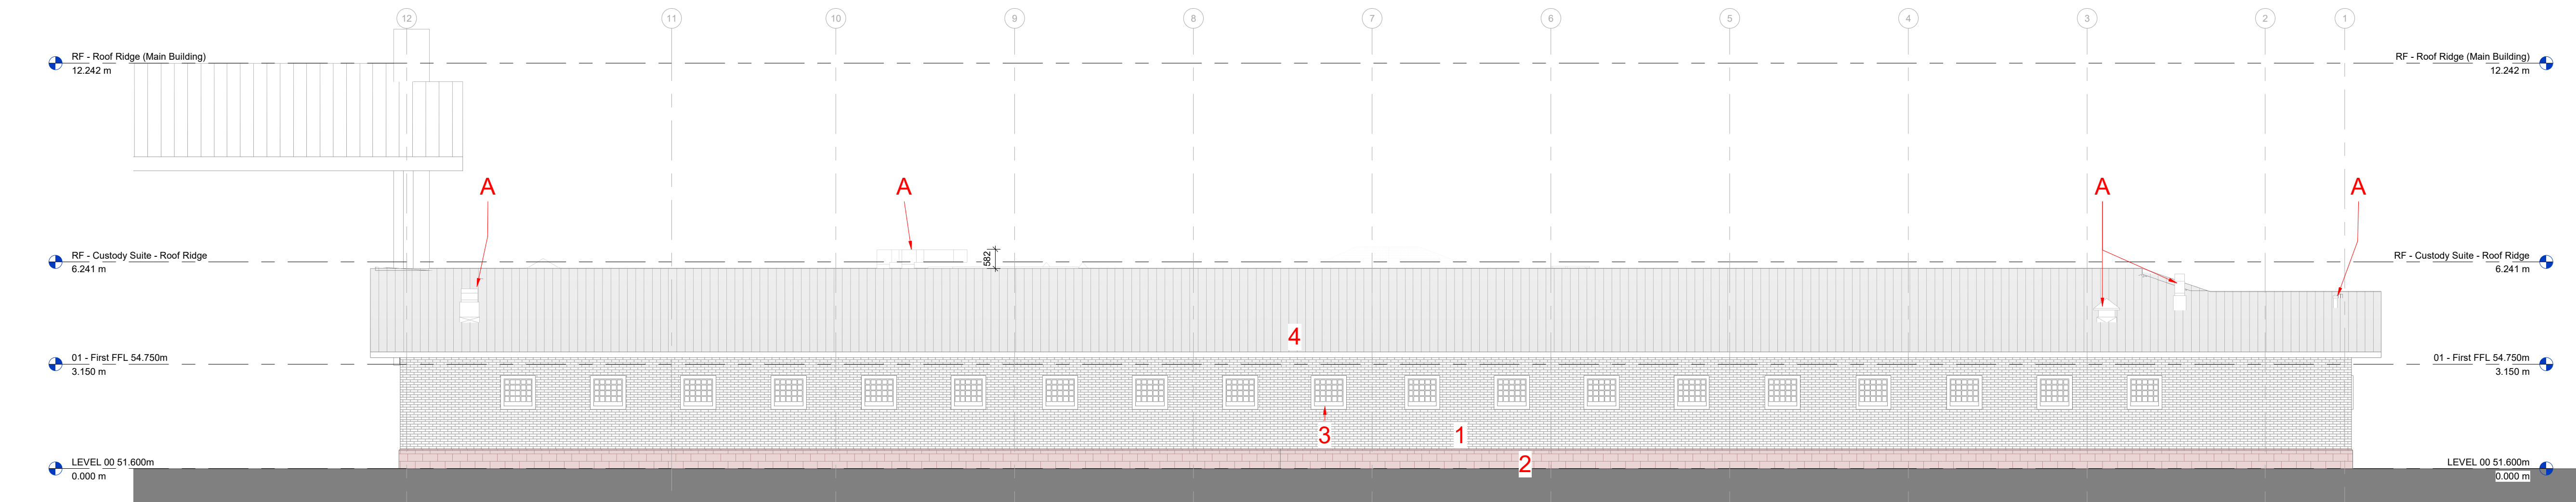


2 2152 NORTH ELEVATION
1 : 100

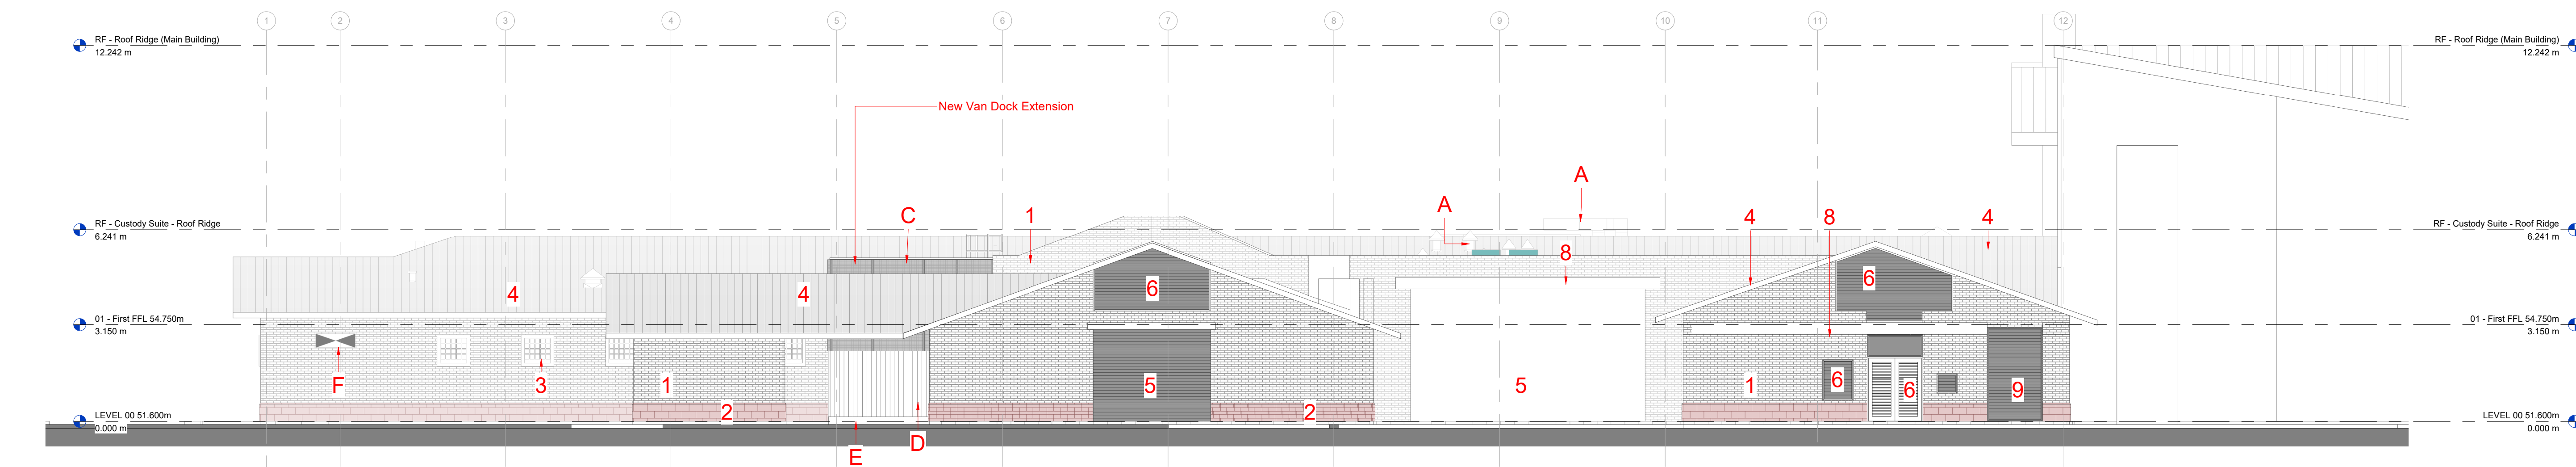

3 2153 SOUTH ELEVATION
1 : 100

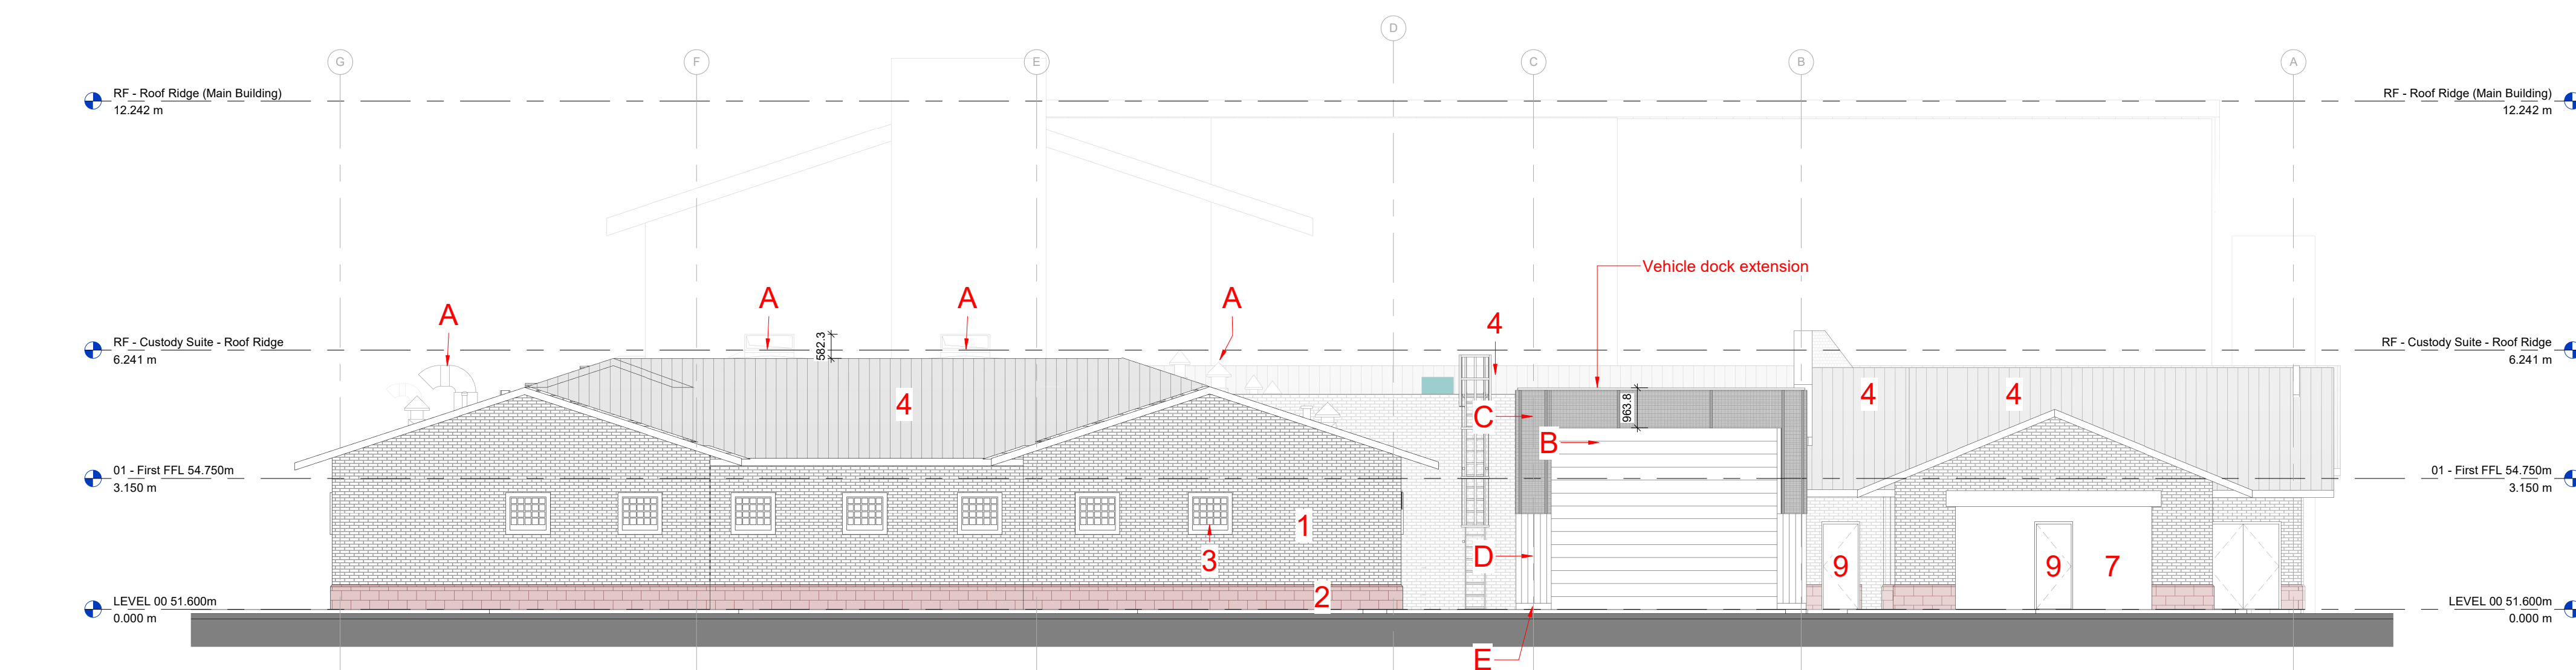

4 2154 WEST ELEVATION
1 : 100

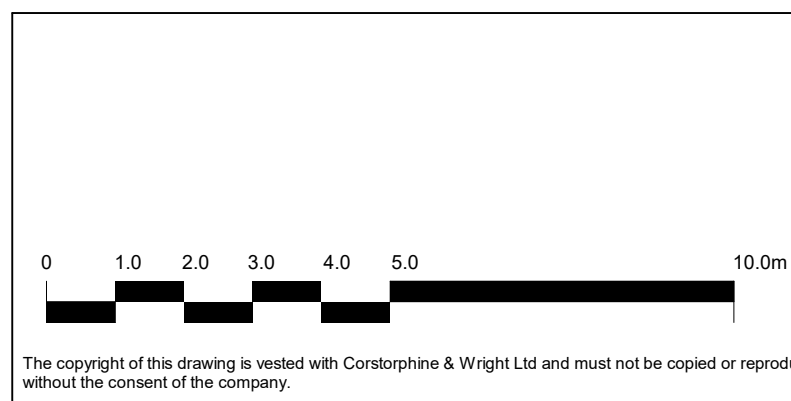

C-01 PLANNING ISSUE (SECTION 73) - MEP indicated to roof, grille shown to elevation, vehicle dock extension added.		27.08.25	RME	RD
C-02 CONSTRUCTION ISSUE - V.E. Items omitted		10.03.25	RME	RD
Rev	Description	Date	Dwn	Chk

Material Legend - Existing	
1.	Brickwork - Existing
2.	Stone Plinth - Existing
3.	Ceill Glass block with with Cill Detailing - Existing
4.	Profiled Grey Roof - Existing
5.	Steel Roller Shutter - Existing
6.	Aluminium Plant Louvers and Doors - Existing
7.	White Painted Blockwork - Existing
8.	PFC Steel Support - Existing
9.	Steel Door - Existing

Material Legend - Proposed	
A.	Ductwork, cowls and plant - Colour to match existing roof
B.	Steel Roller Shutter - Colour to match existing adjacent shutters
C.	Anti-climb mesh fencing - PPC colour to match existing roof mesh, from 2300mm.
D.	Vertical ppc aluminium trapezoidal cladding panels up to 2300mm.
E.	Plinth brickwork to match existing brick.
F.	Louvréd grille - RAL5014

Client: Greater Manchester Police	
Project: Longsight Custody Suite Refurbishment	
Drawing Title: General Arrangement - Elevations	
Drawing Status: CONSTRUCTION	

Corstorphine & Wright	
Manchester Studio Tibbels House, 55 Dale Street, Manchester, M1 1EY 0161 272 8100 corstorphine-wright.com	
Drawing No.: LON-CWA-V1-XX-DR-A-2051	
Revision: C-01	
Project No.	Drawn
23790	WT
Checked	DD
Scale	A0
As indicated	
Date	09/10/24