

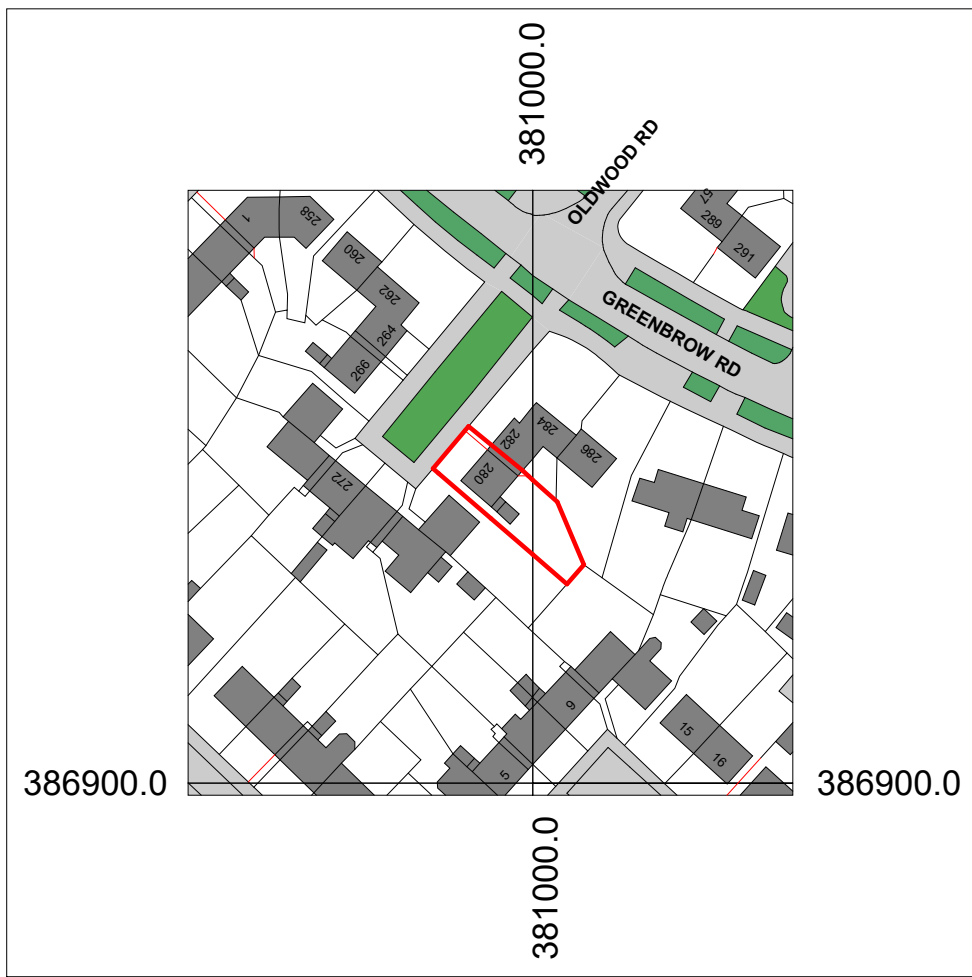


Location Plan  
1 : 1250

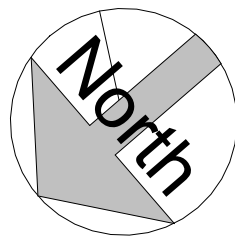

Site Plan  
1 : 200

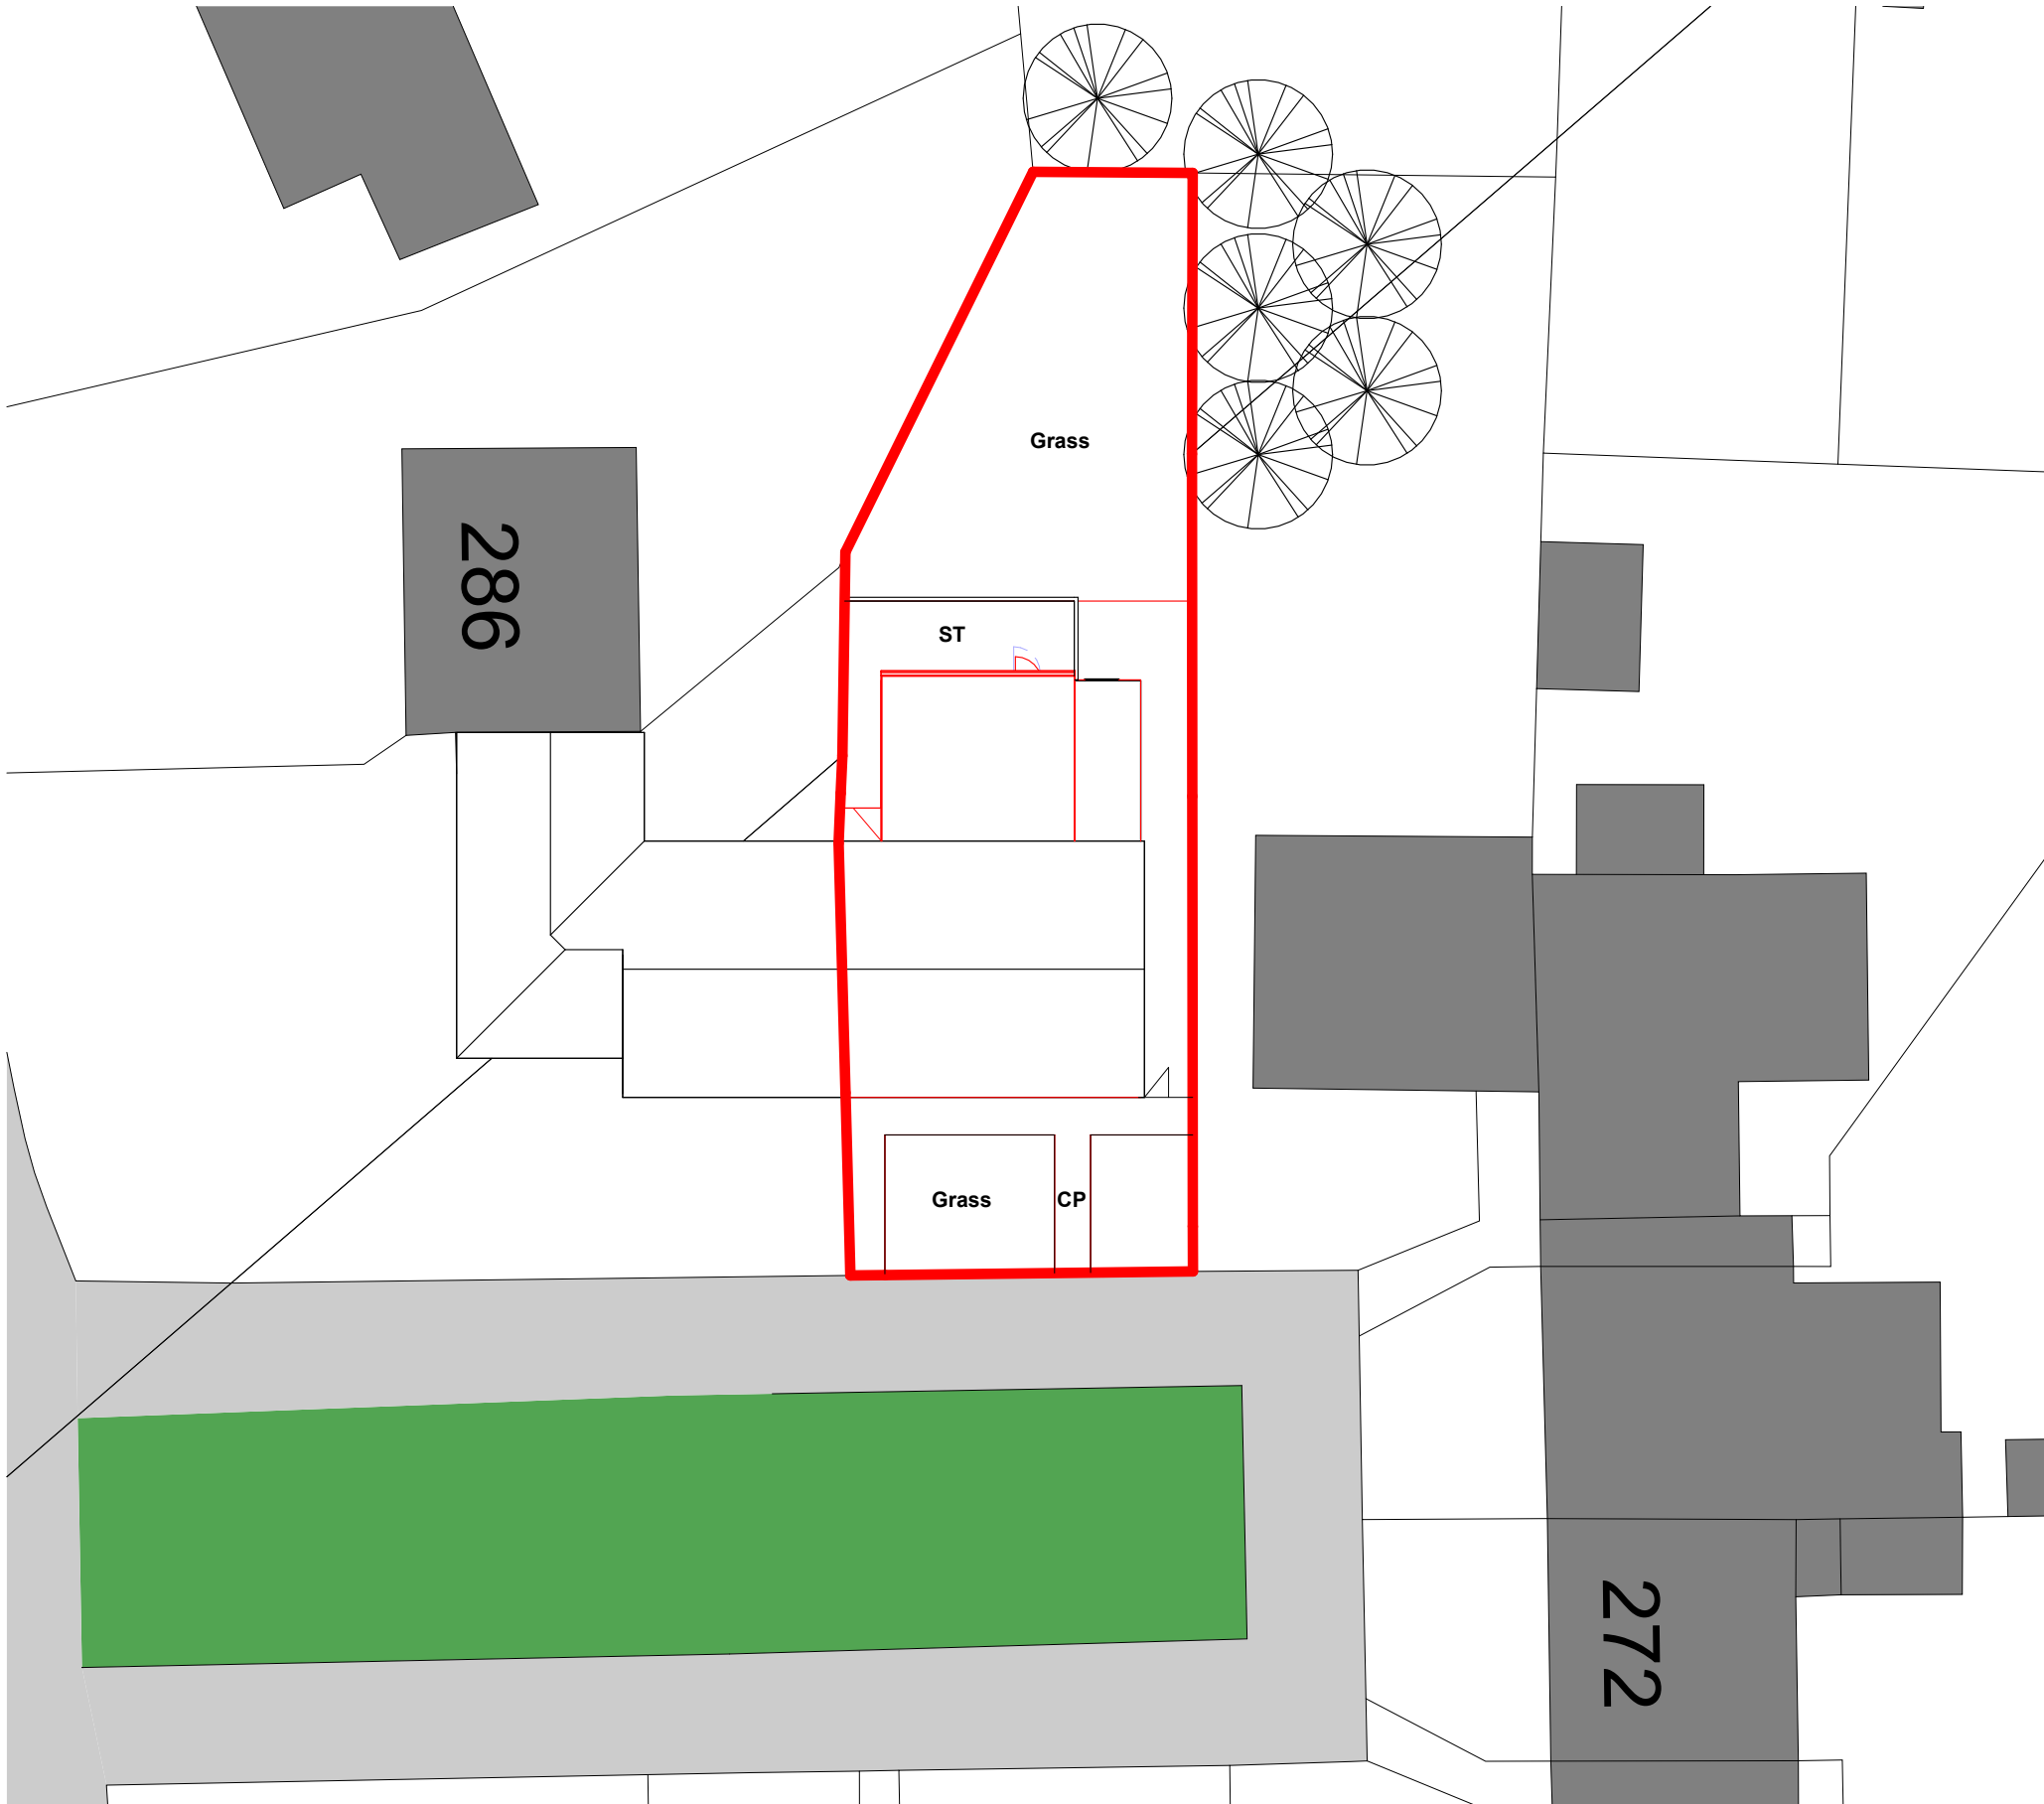

COPYRIGHT © ALL RIGHTS RESERVED BY VIKAS ALYAS LTD. DO NOT SCALE FROM DRAWING. DRAWING INDICATES DESIGN INTENT ONLY. REPORT ANY DISCREPANCIES TO CLIENT / VA LTD. NOT TO BE USED FOR CONSTRUCTION UNLESS STATED SO. TO BE READ IN CONJUNCTION WITH OTHER DRAWINGS OR SPECIFICATION WHERE PROVIDED.

ARCHITEK

BUILDING DESIGN CONSULTANCY

0161 511 8479

vikas@architek.uk

916 Stockport Road, Levenshulme, Manchester, M19 3AB

| No. | Description       | Date       |
|-----|-------------------|------------|
| P1  | Issue to Planning | 15.09.2025 |
|     |                   |            |
|     |                   |            |
|                                            |  |                                                   |  |                    |                        |                              |
|--------------------------------------------|--|---------------------------------------------------|--|--------------------|------------------------|------------------------------|
| PROJECT                                    |  | ADDRESS                                           |  | CLIENT             |                        |                              |
| Retrospective single storey rear extension |  | 280 Greenbrow Road, Baguley<br>Manchester M23 2UF |  | Shan Jose          |                        |                              |
|                                            |  | SHEET                                             |  | Date<br>25.09.2025 | Project number<br>1452 | Scale (@ A3)<br>As indicated |
| Manchester City Council                    |  | PURPOSE OF ISSUE                                  |  | Drawn by<br>NM     | DRAWING NUMBER         |                              |
| Planning                                   |  | Location and Site Plan                            |  | Checked by<br>VA   | A101                   | REV<br>P1                    |