



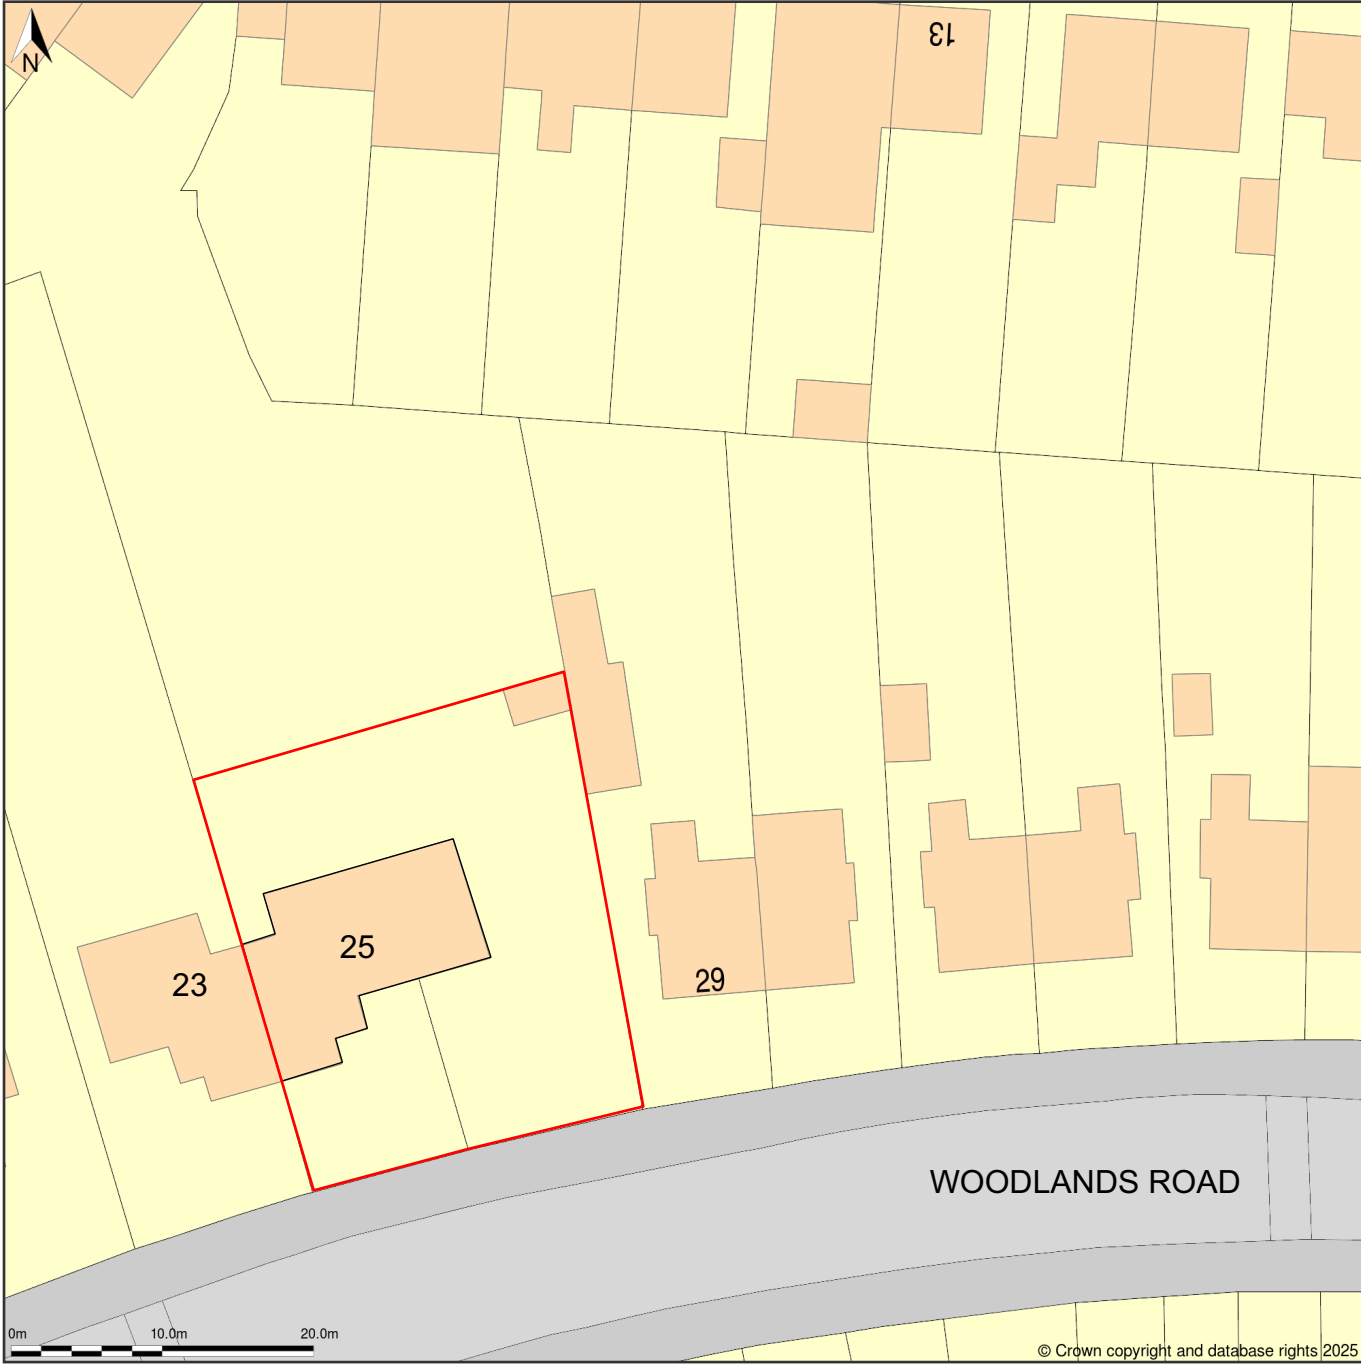

**EXISTING SITE PLAN**  
SCALE:1:500

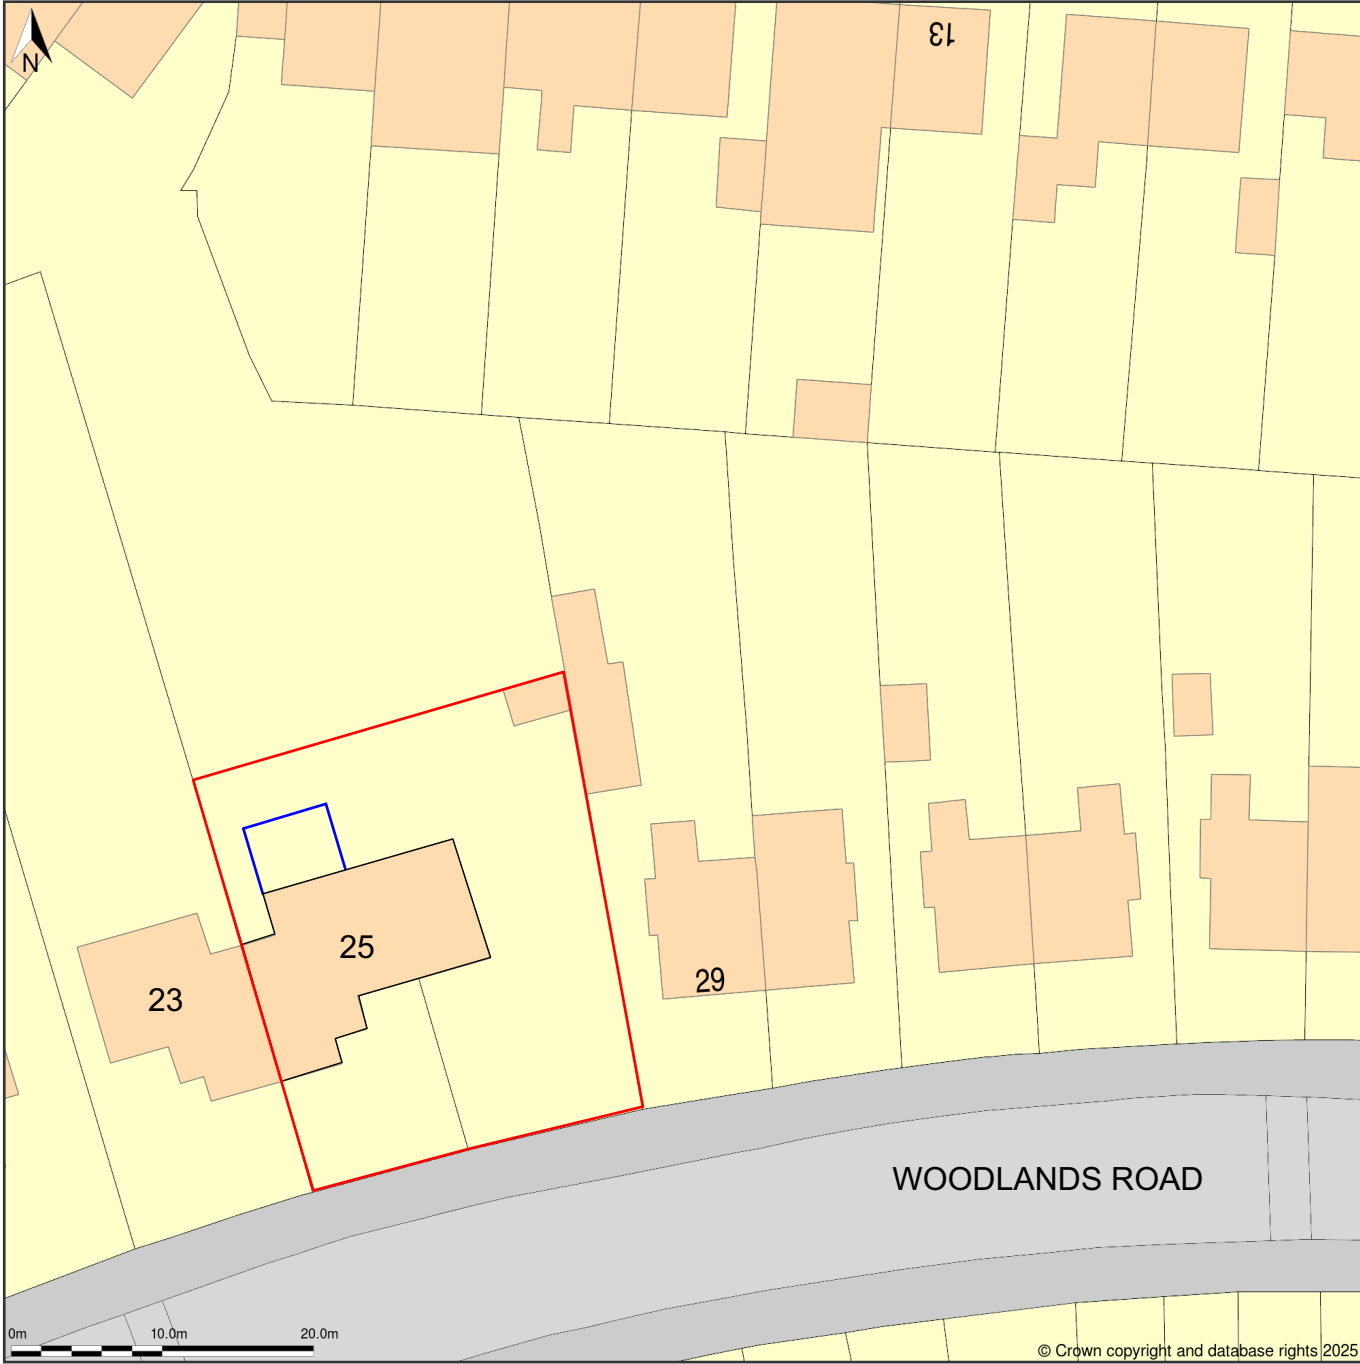

**PROPOSED SITE PLAN**  
SCALE:1:500

This drawing must not be reproduced without permission from NM Architectural Services LTD. DO NOT scale of this drawing. All Dimensions are to be checked on site by the contractor/sub contractor. Any discrepancies to be reported to NM Architectural services LTD.

|                                                                                    |                                                           |                                        |         |               |                     |             |                        |  |  |
|------------------------------------------------------------------------------------|-----------------------------------------------------------|----------------------------------------|---------|---------------|---------------------|-------------|------------------------|--|--|
| <b>Client Name:</b><br>Sobia Ditta                                                 | <b>Drawing Title:</b><br>EXISTING & PROPOSED<br>SITE PLAN | <b>Project Type:</b><br>REAR EXTENSION |         |               | <b>Check By:</b> MN | Date:       | <b>Revision Notes:</b> |  |  |
|                                                                                    |                                                           |                                        |         |               |                     | 22.05.2025  |                        |  |  |
| <b>Project Address:</b><br>25 Woodlands Road, Cheetham<br>Hill, Manchester, M8 9LF | <b>Drawing Type:</b><br>Planning Submission               | <b>Dwg No:</b>                         | WLR:001 | <b>Scale:</b> | AS SHOWN            | <b>Rev:</b> |                        |  |  |