



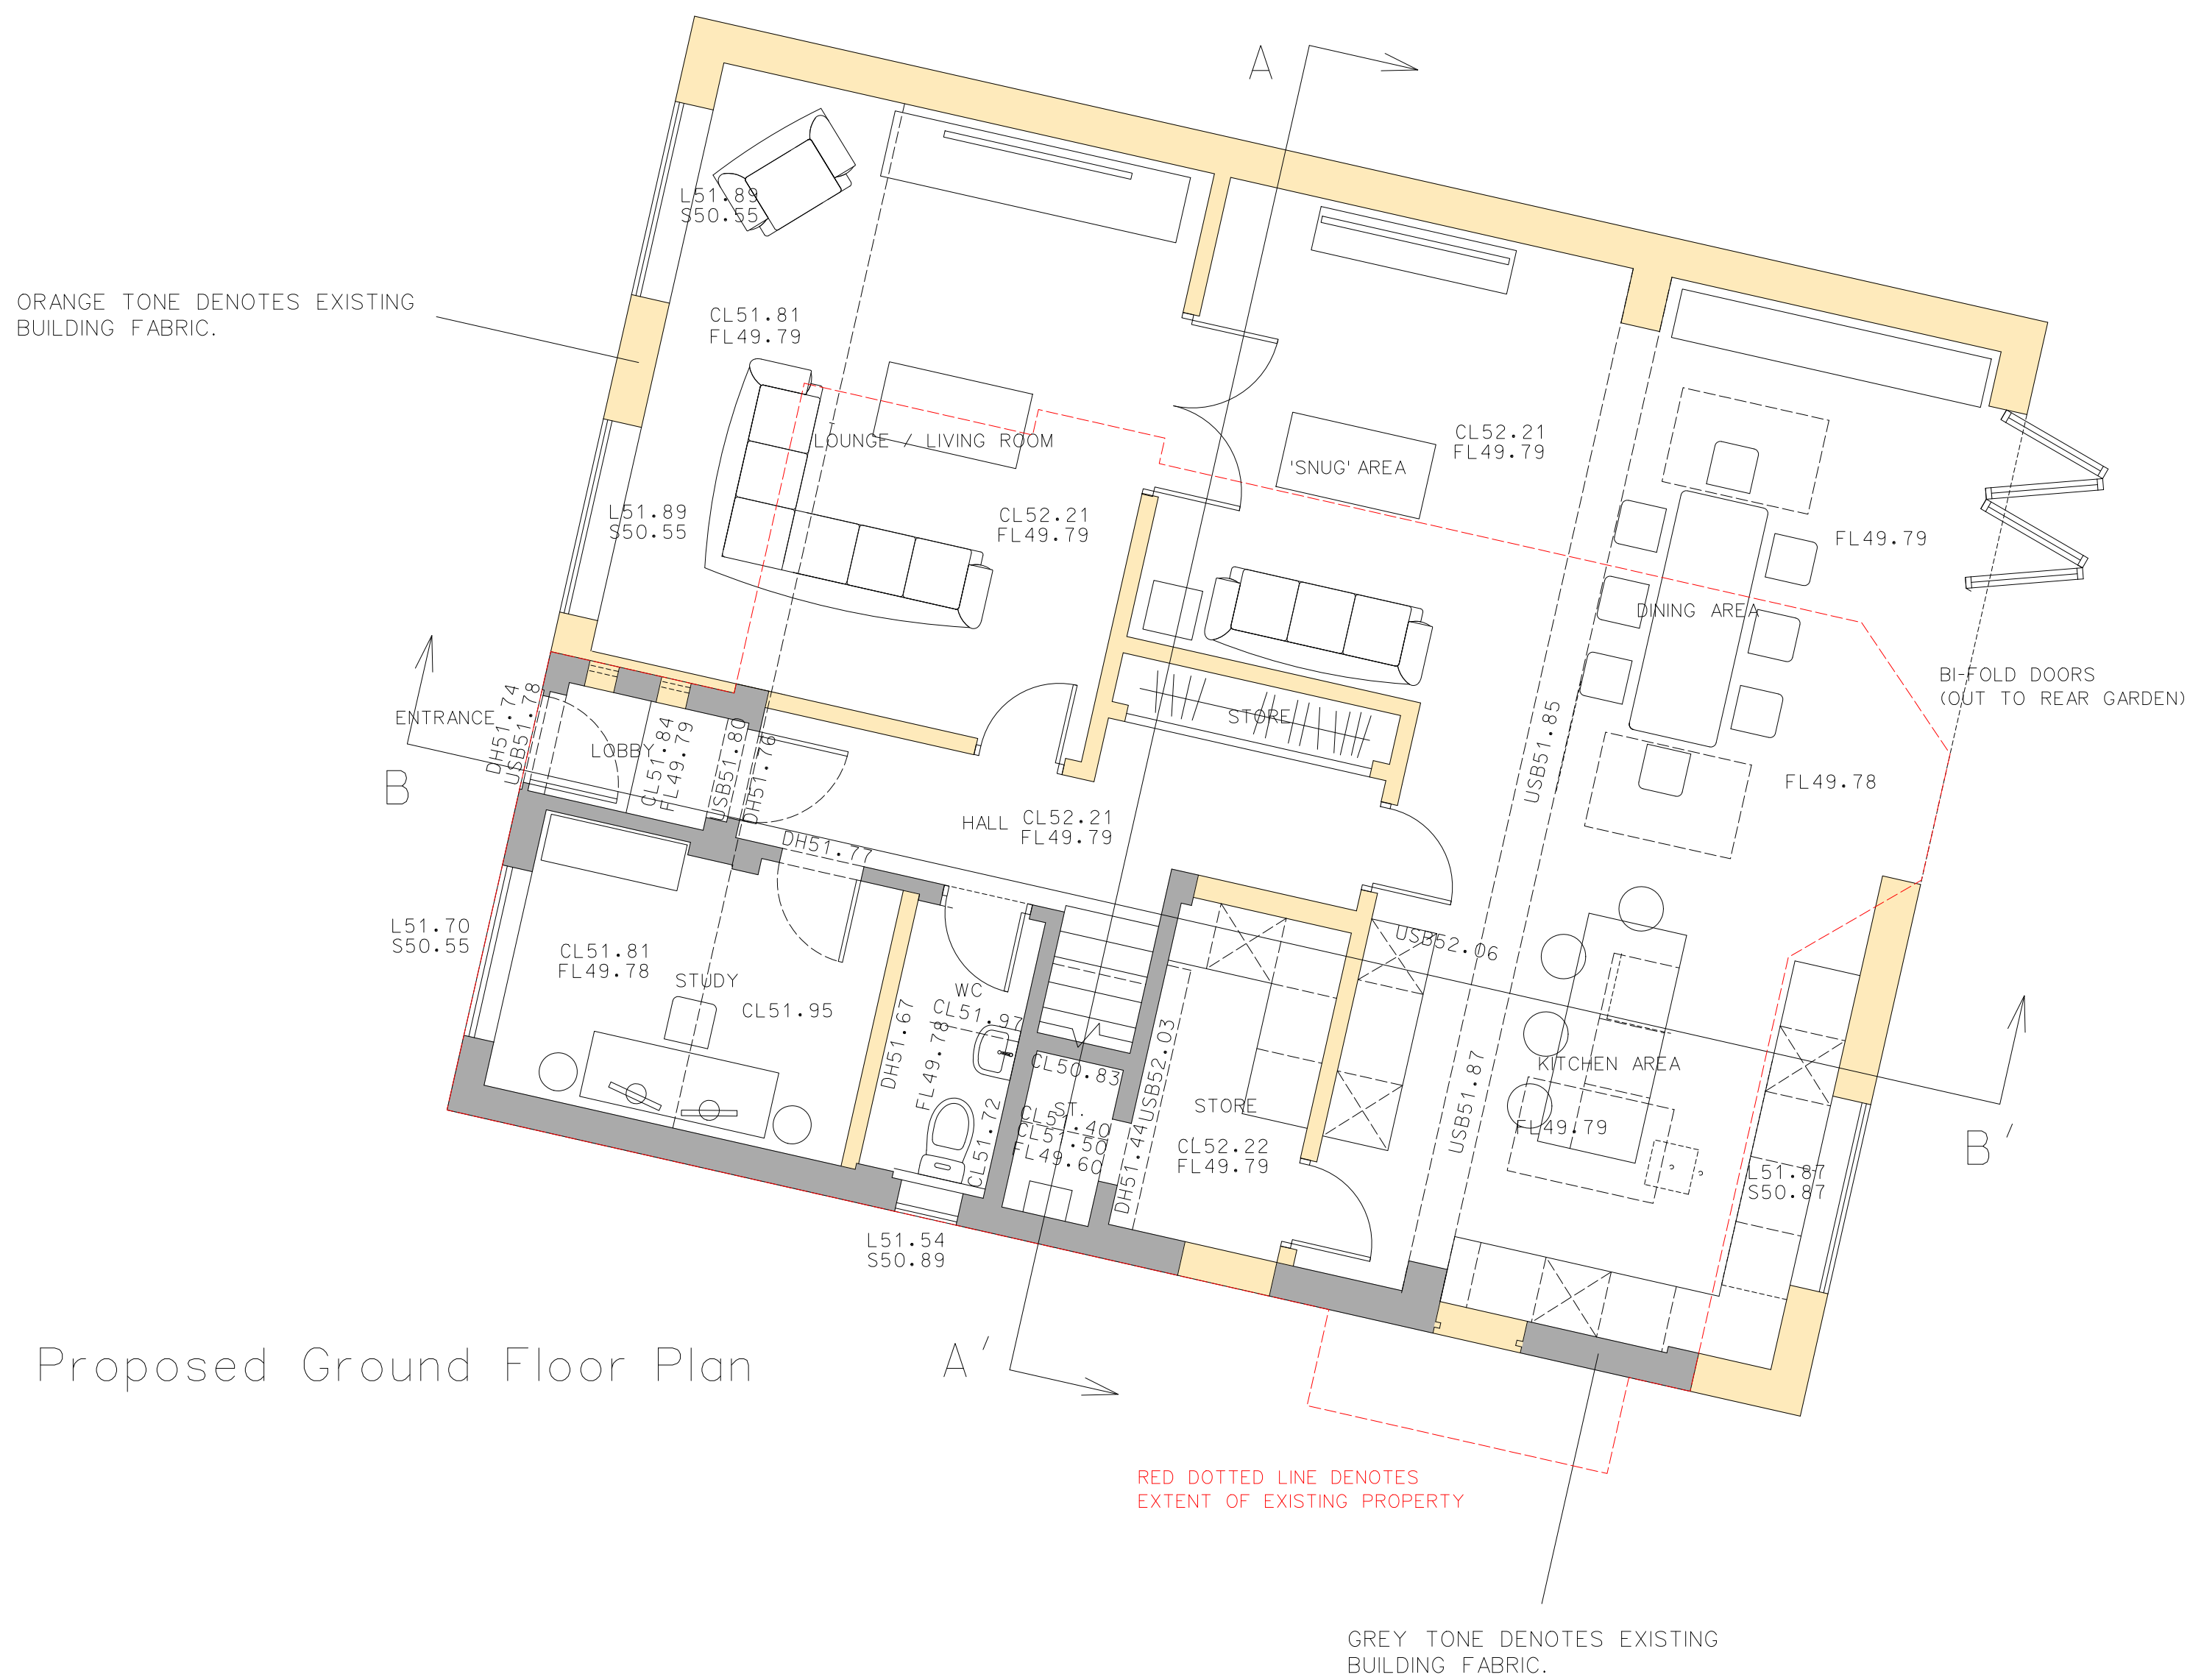

ISSUED FOR PLANNING	
Rev.	Date
Rev. by	Checked by

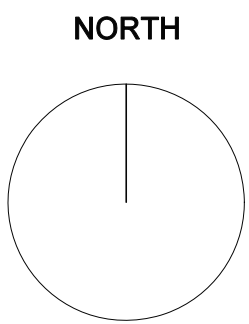

Suite 4,
Beech House,
1 Cambridge Road,
Hale, Cheshire
WA15 9SY
Tel: 0161 929 4422

Project Title:
Extension & Alterations to;
34 Dunnish Road,
Wythenshawe,
Manchester

Dig Title: Proposed Ground Floor Plan	
Dig No.: 25/016(2-)APP050	Revision:
Scale: 1:50 @ A1	Drawn By / Date: AF AUG 25