



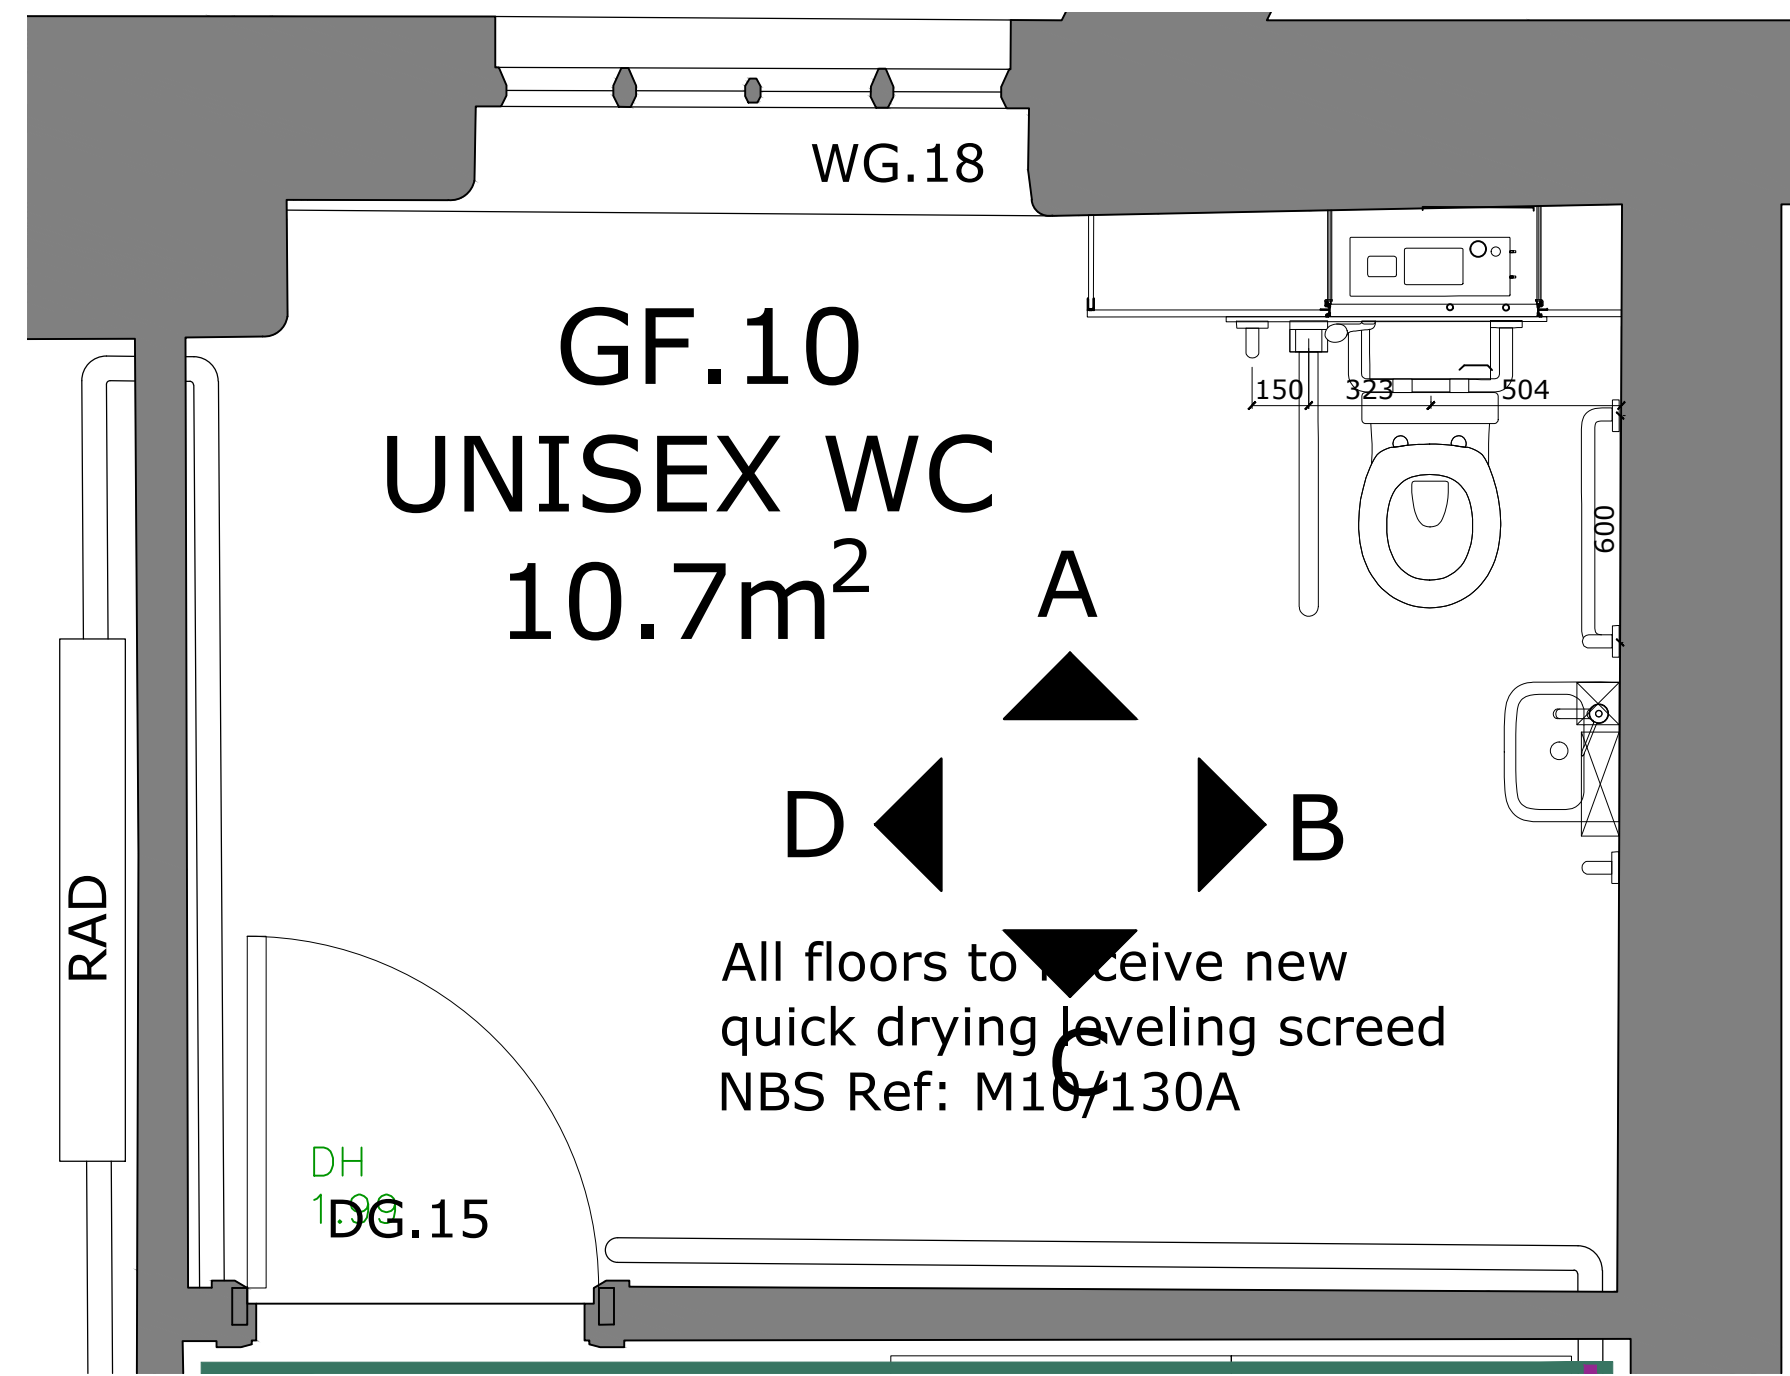


01 Proposed Floor Plan

SCALE: 1:20

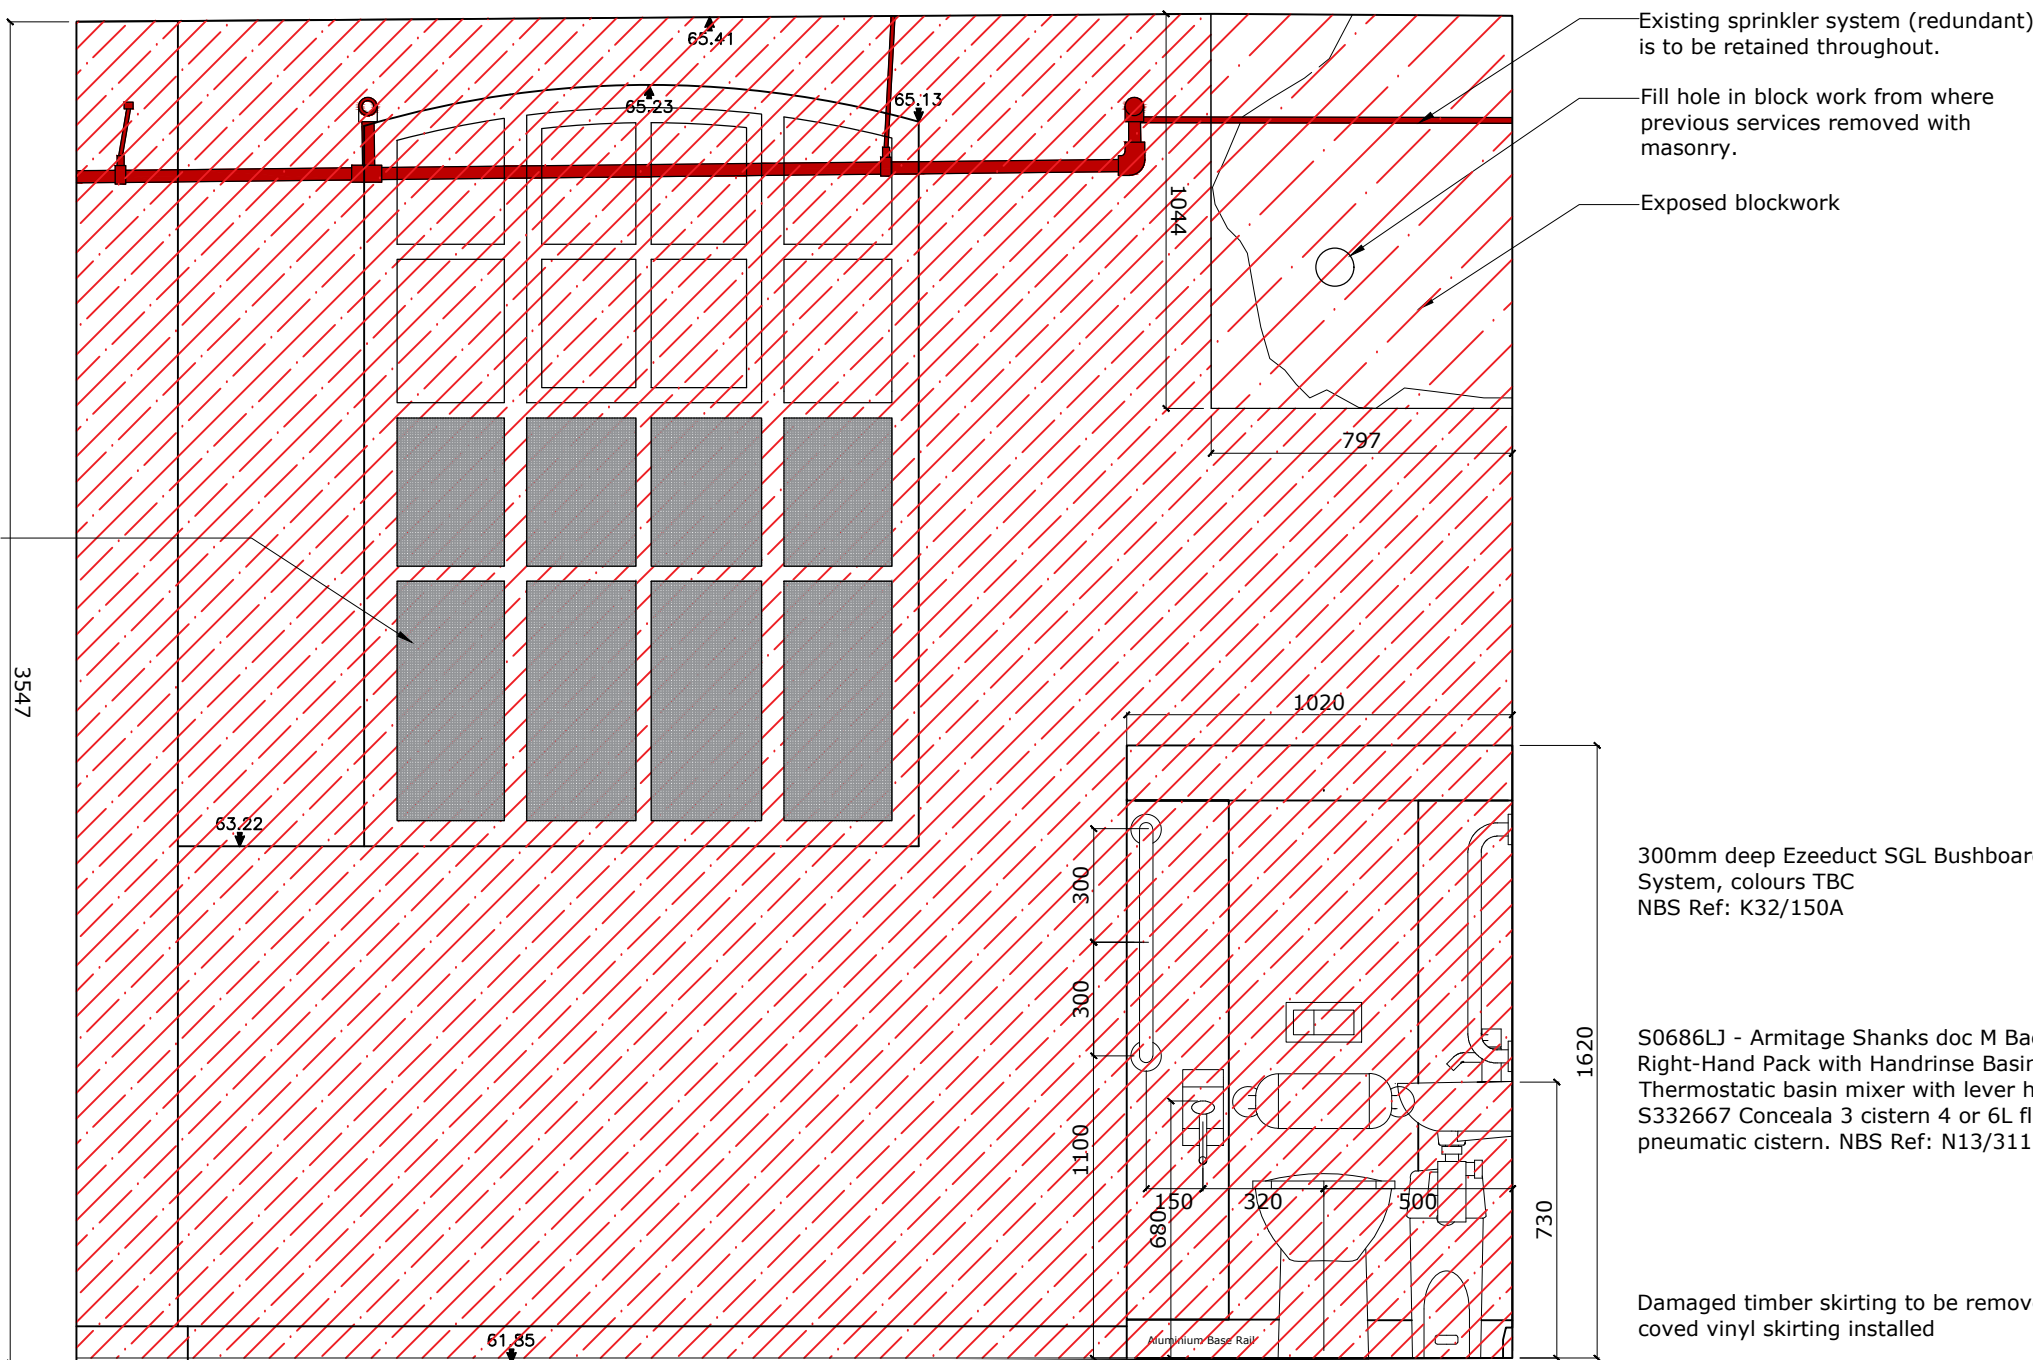


02 Proposed Elevation A-A

SCALE: 1:20

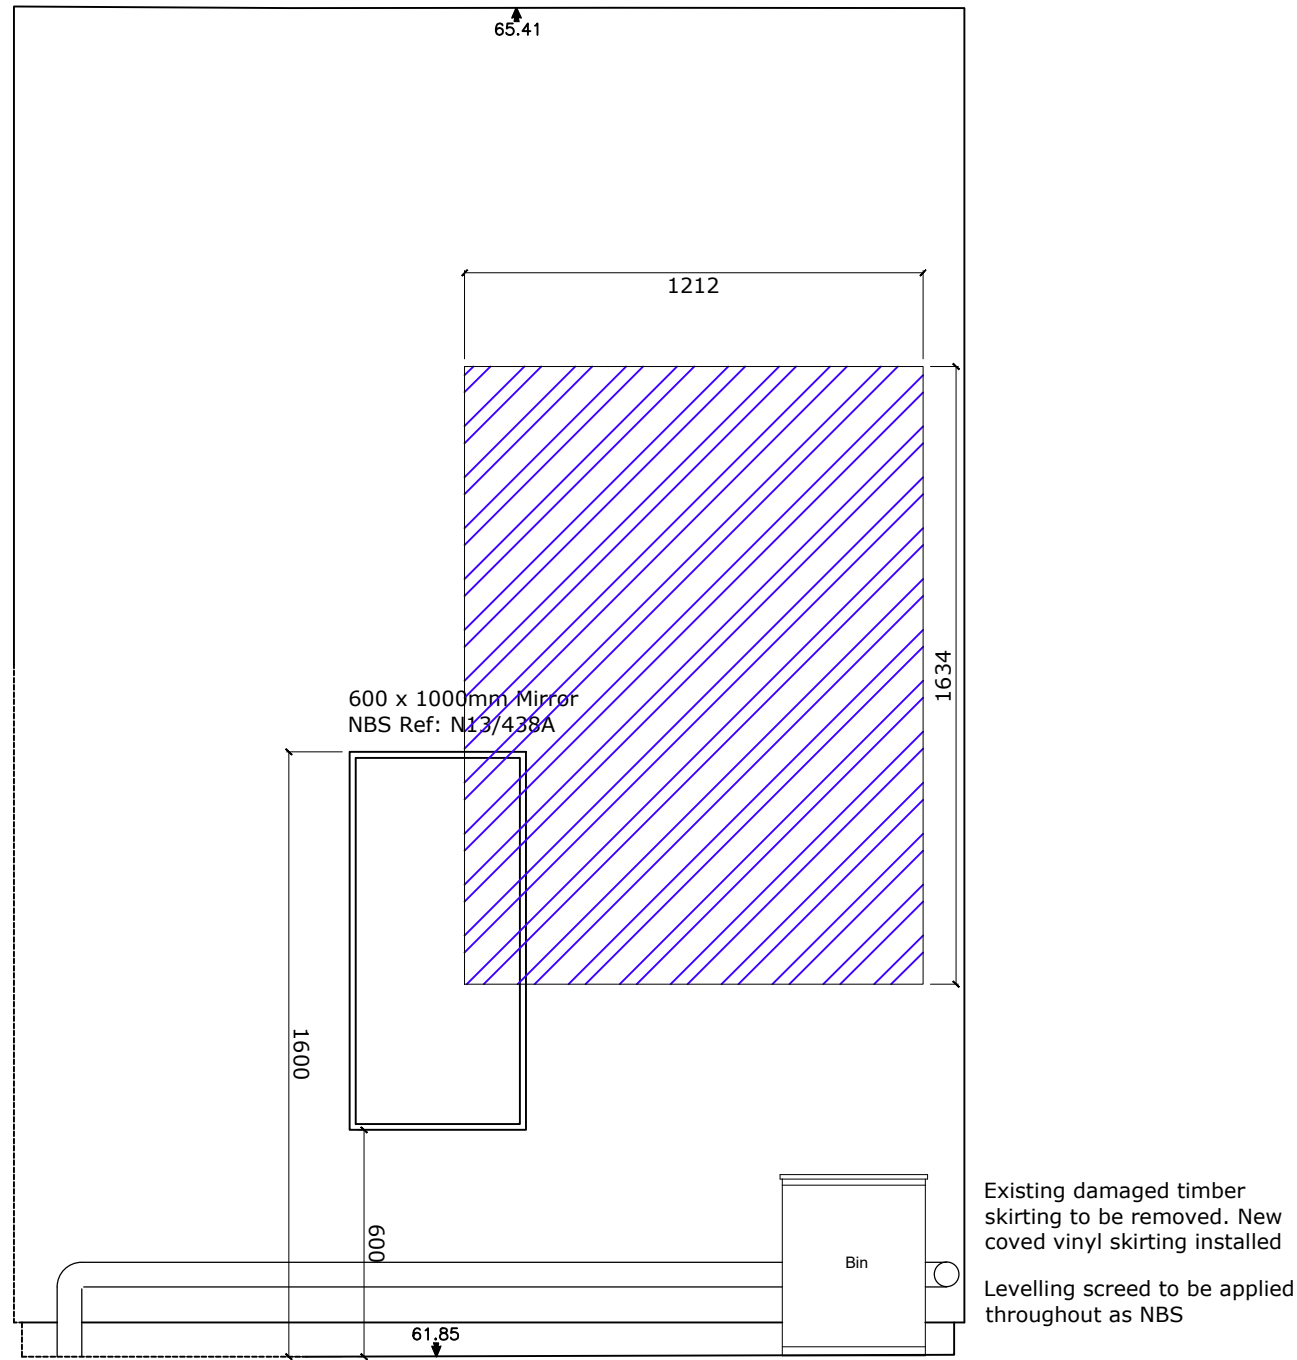


03 Proposed Elevation B-B

SCALE: 1:20

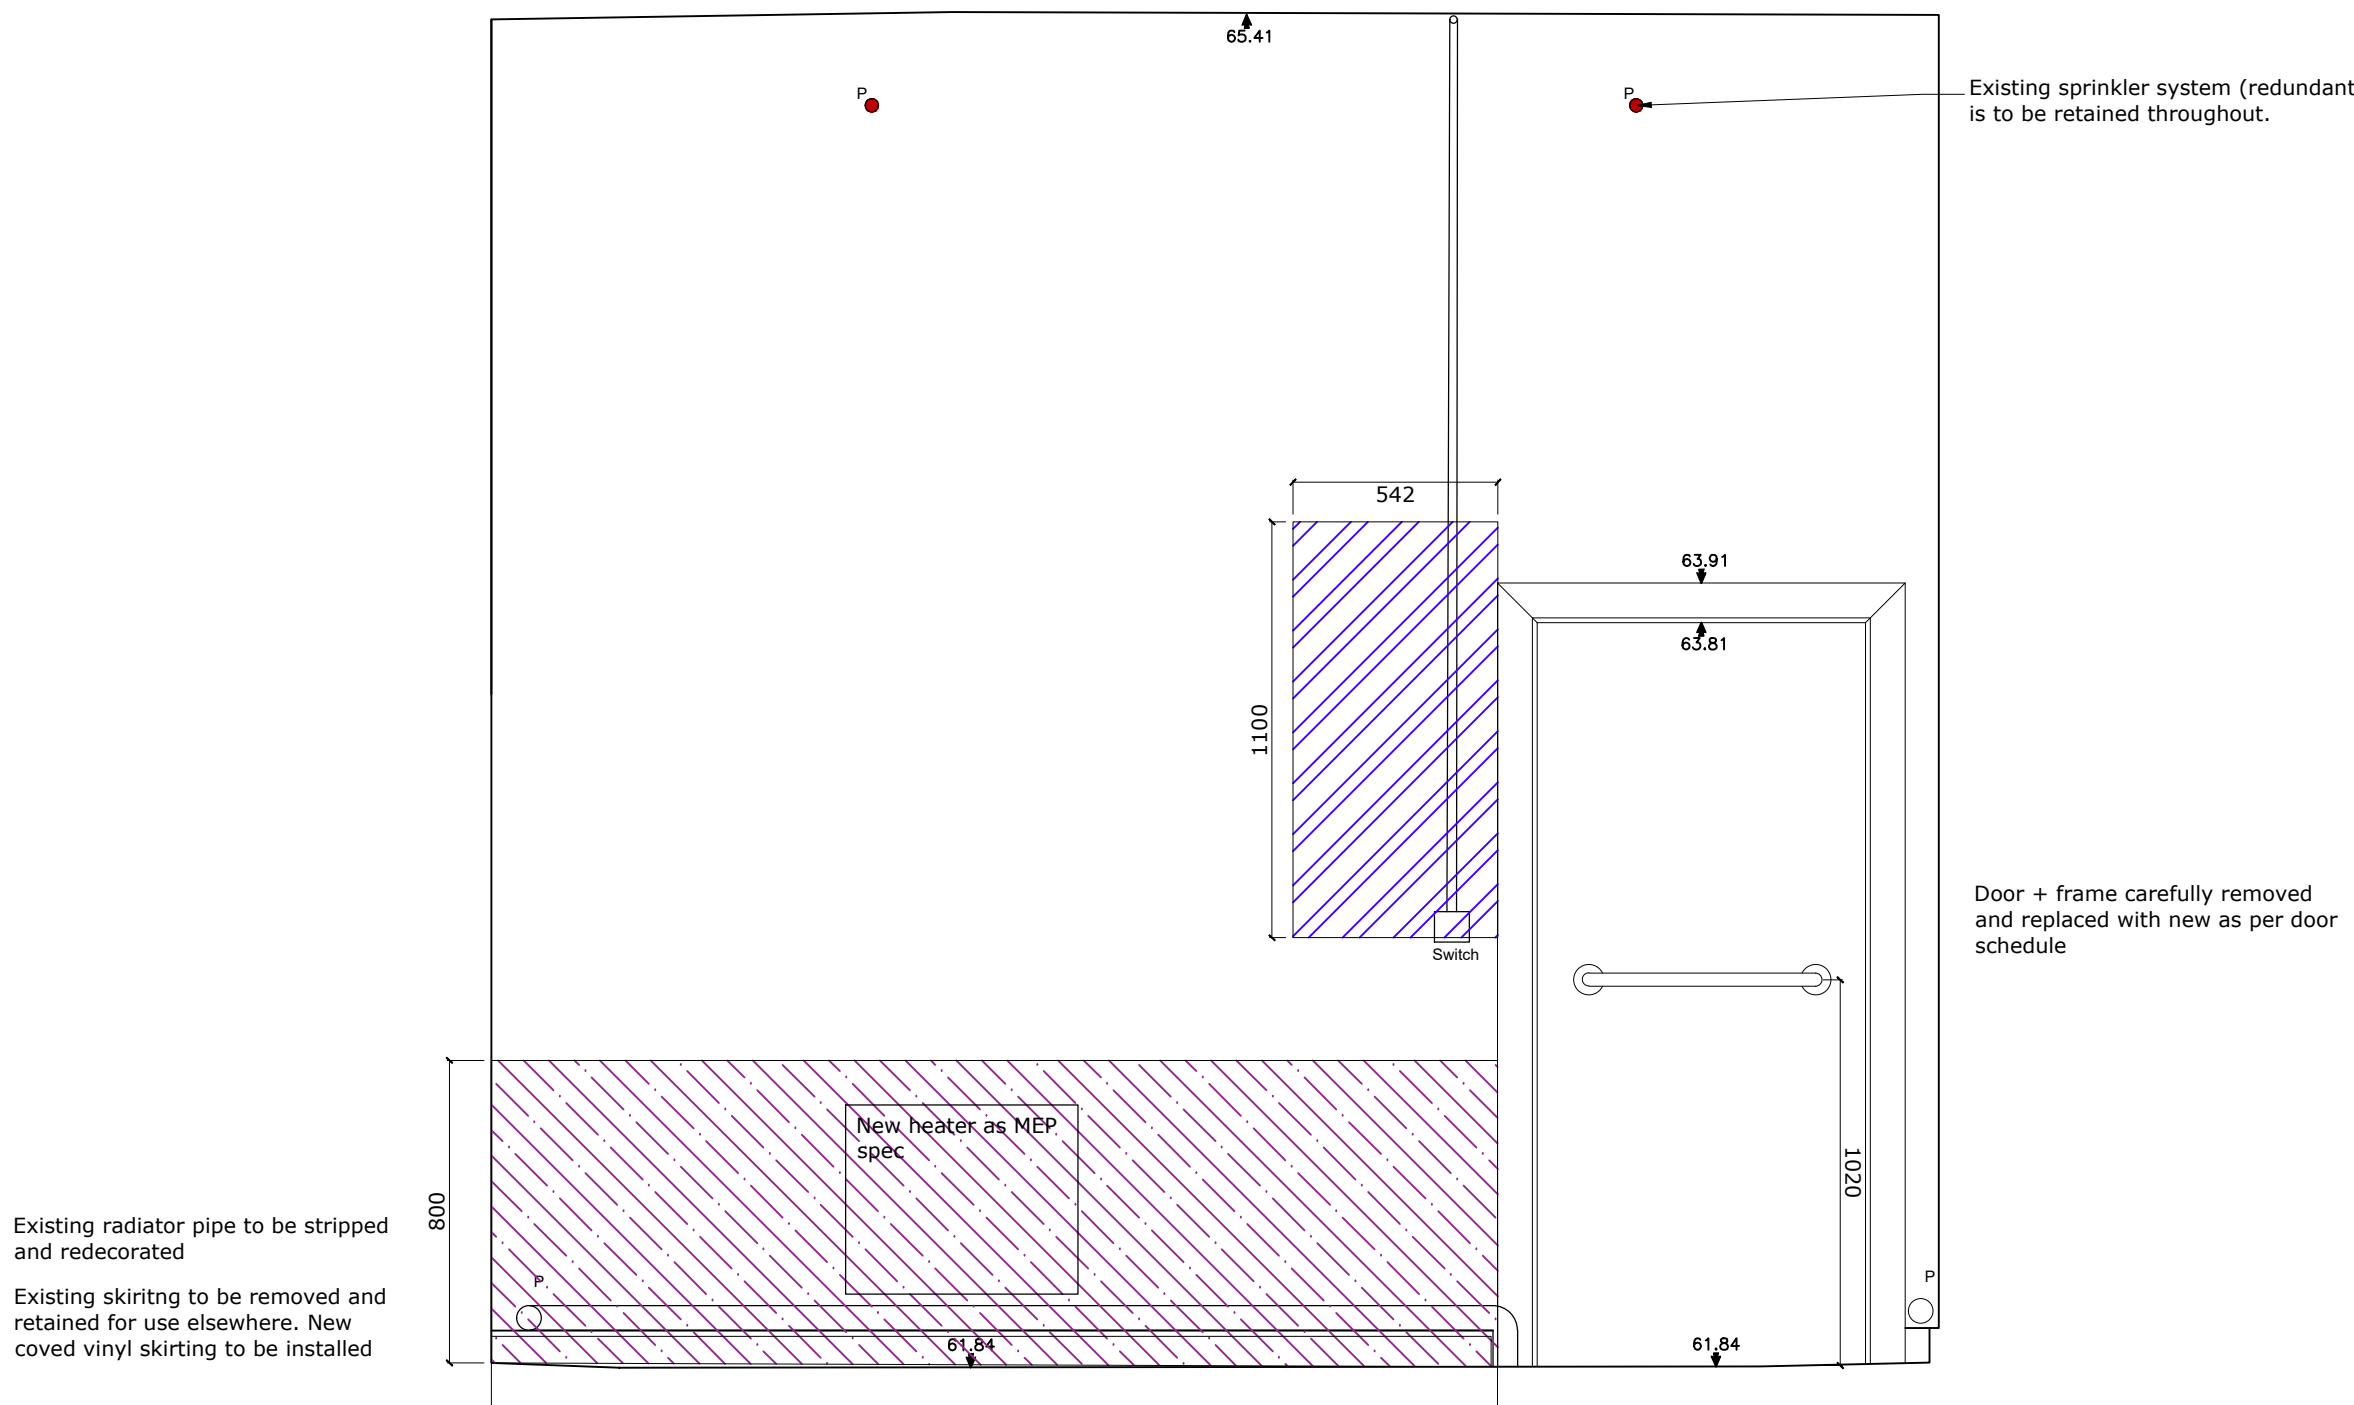


04 Proposed Elevation C-C

SCALE: 1:20

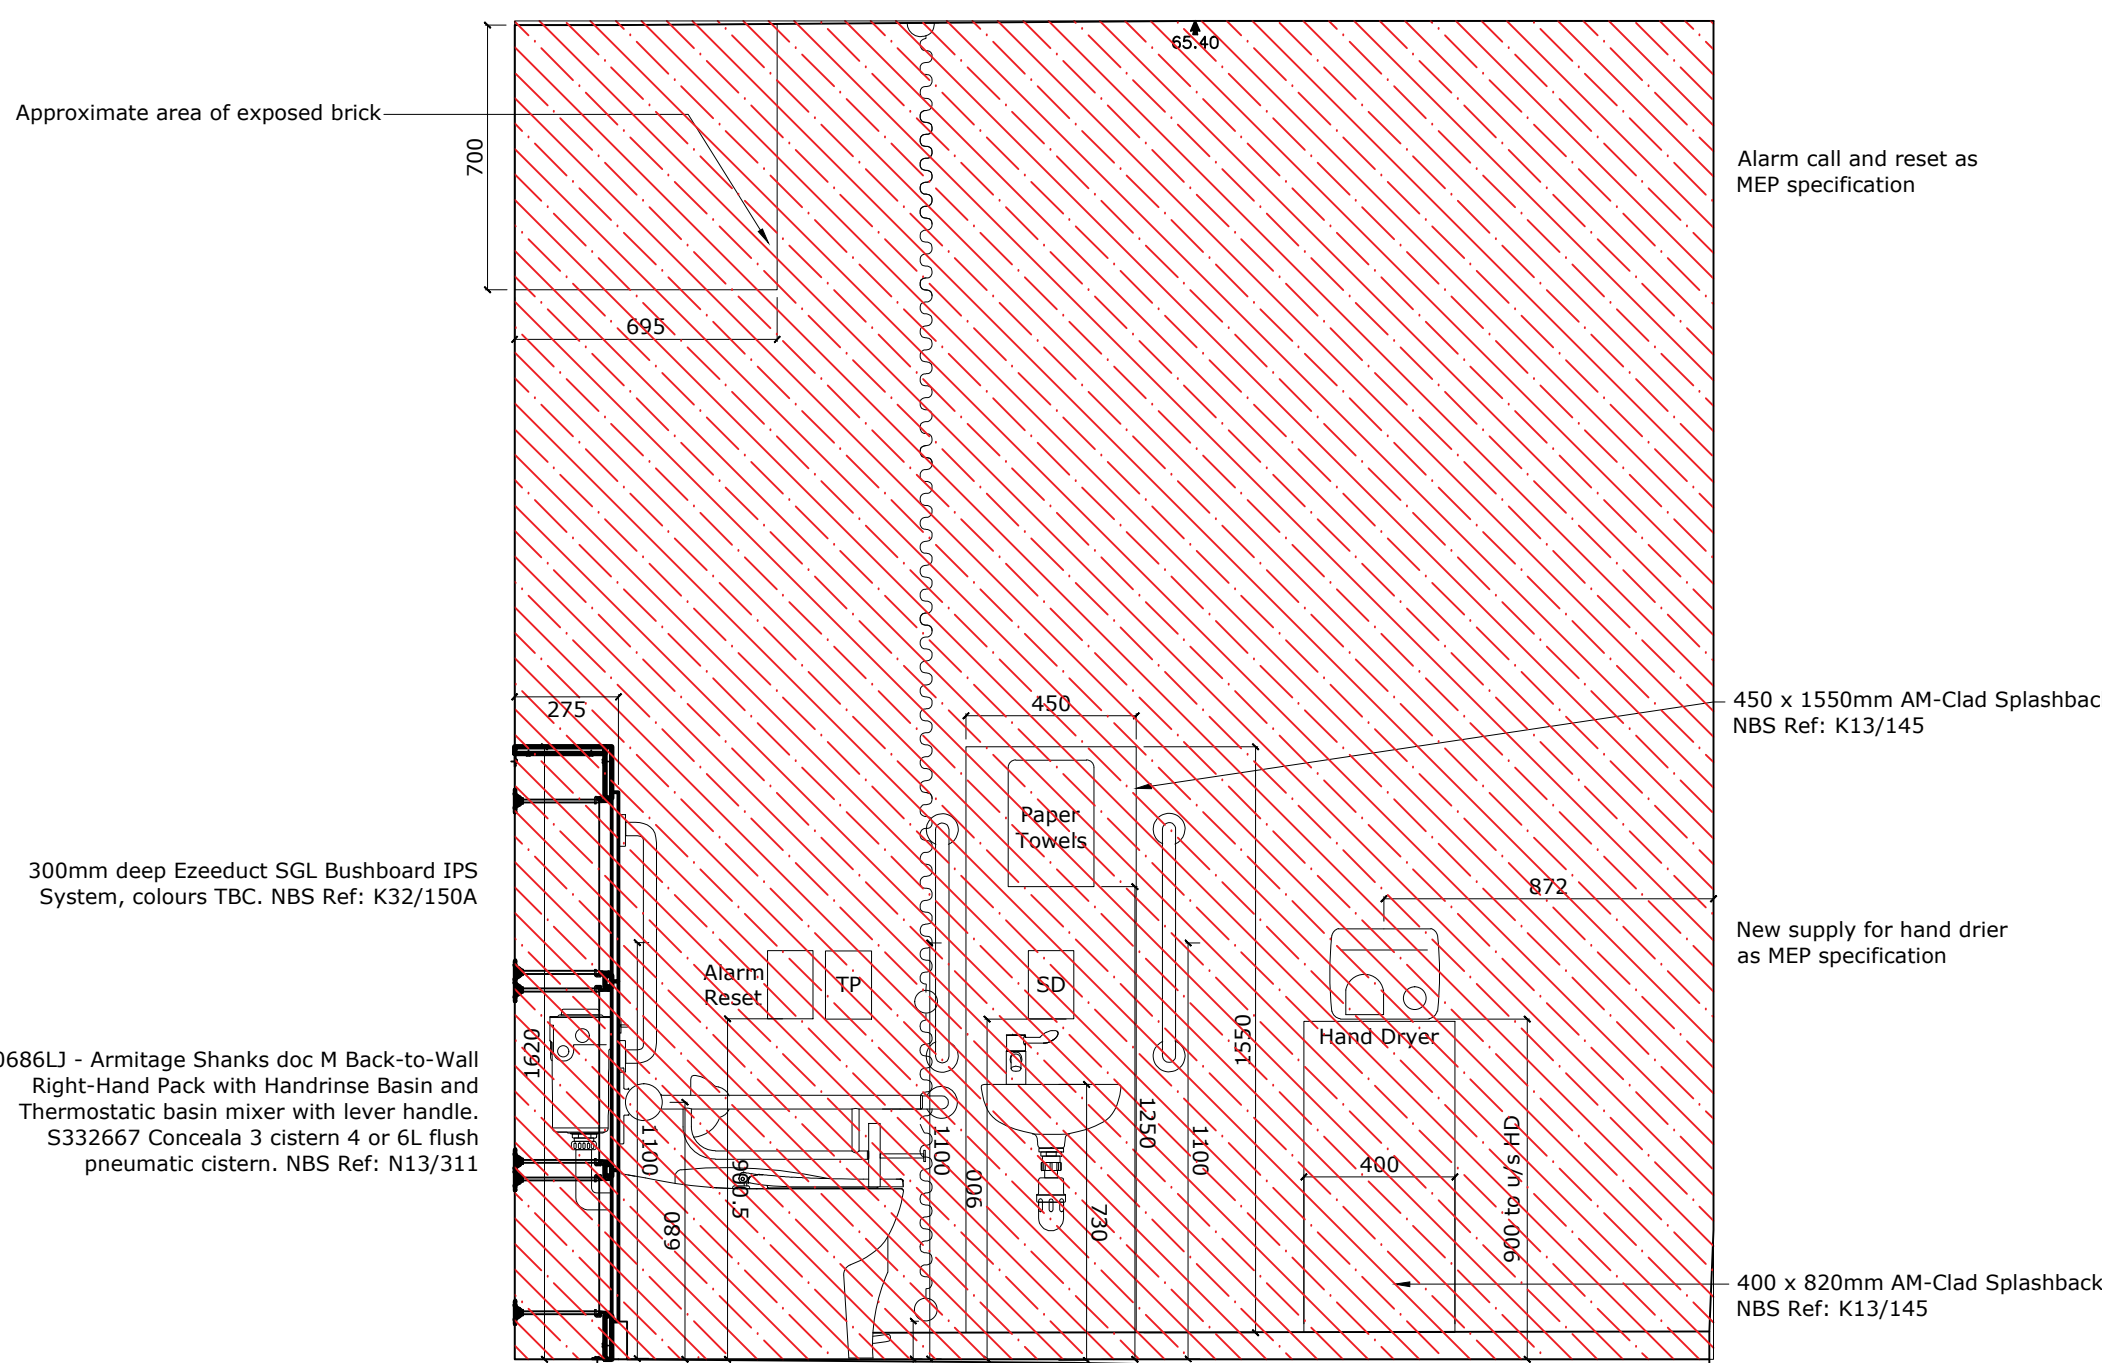

05 Proposed Elevation D-D

SCALE: 1:20

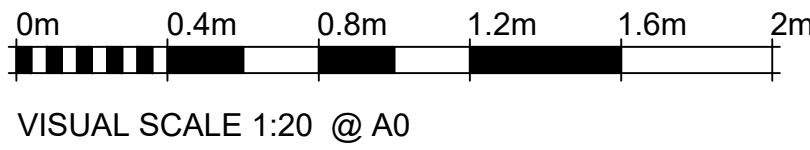

On not scale from this drawing. The contractor is to check all dimensions on site and report any discrepancies to the architect. All rights described in chapter IV of the copyright, design and patents Act 1988 have been generally asserted.

Notes



KEY:
Existing plaster type to be confirmed prior to filling / removal ie gypsum or lime based

▨ Rub down flaking paint and water damaged plaster. Assess for further filling.

▨ Rub down existing plaster and make good. Fill holes with gypsum based filler (plaster type tbc) from where services removed + from previous fixings prepare ready for painting with as NBS

▨ Repair existing damaged plaster. Repair with gypsum based filler and prepare for painting as NBS

▨ Carefully remove existing gypsum plaster and expose glassed bricks. Clean and repair if required as NBS

▨ Apply new 3 coat lime plaster and prepare for painting as NBS

▨ New blockwork infill. New gypsum plastered finish (plaster type tbc) as NBS

▨ Carefully remove failed/ damaged plaster. Re-point brickwork in lime mortar behind re-plaster with 3 coat lime plaster as NBS

▨ Carefully remove failed/ damaged plaster. Re-plaster with 3 coat lime plaster as NBS

▨ Replace window pane with histoglass as nbs

P2	Updated to expose brick to South elevation + lime plaster. Issued for L&C	28/07/05	SH	PM
P1	Client review	30/05/05	EB	SH
Rev	Description	Date	By	CHK

Rhodessa House
52 Princess Street
Manchester M1 6JX
Telephone +44(0)1612375646
Website www.jeffersonsheard.com



Project
TIGM
Queens Road Depot
Office & Reception Refurbishment

Drawing
Proposed Internal Room Elevations
G.F.10

Scale 1:20	Drawn EB	Date Jun 2025
Drawing Purpose FOR APPROVAL	Status S4	
Drawing Reference 2576-JSA-XX-00-DR-A-04210	Rev. P2	
Job No. _____	Origin _____	Zone Level Type Site Number _____