






1 Proposed Rear Elevation
1 : 50

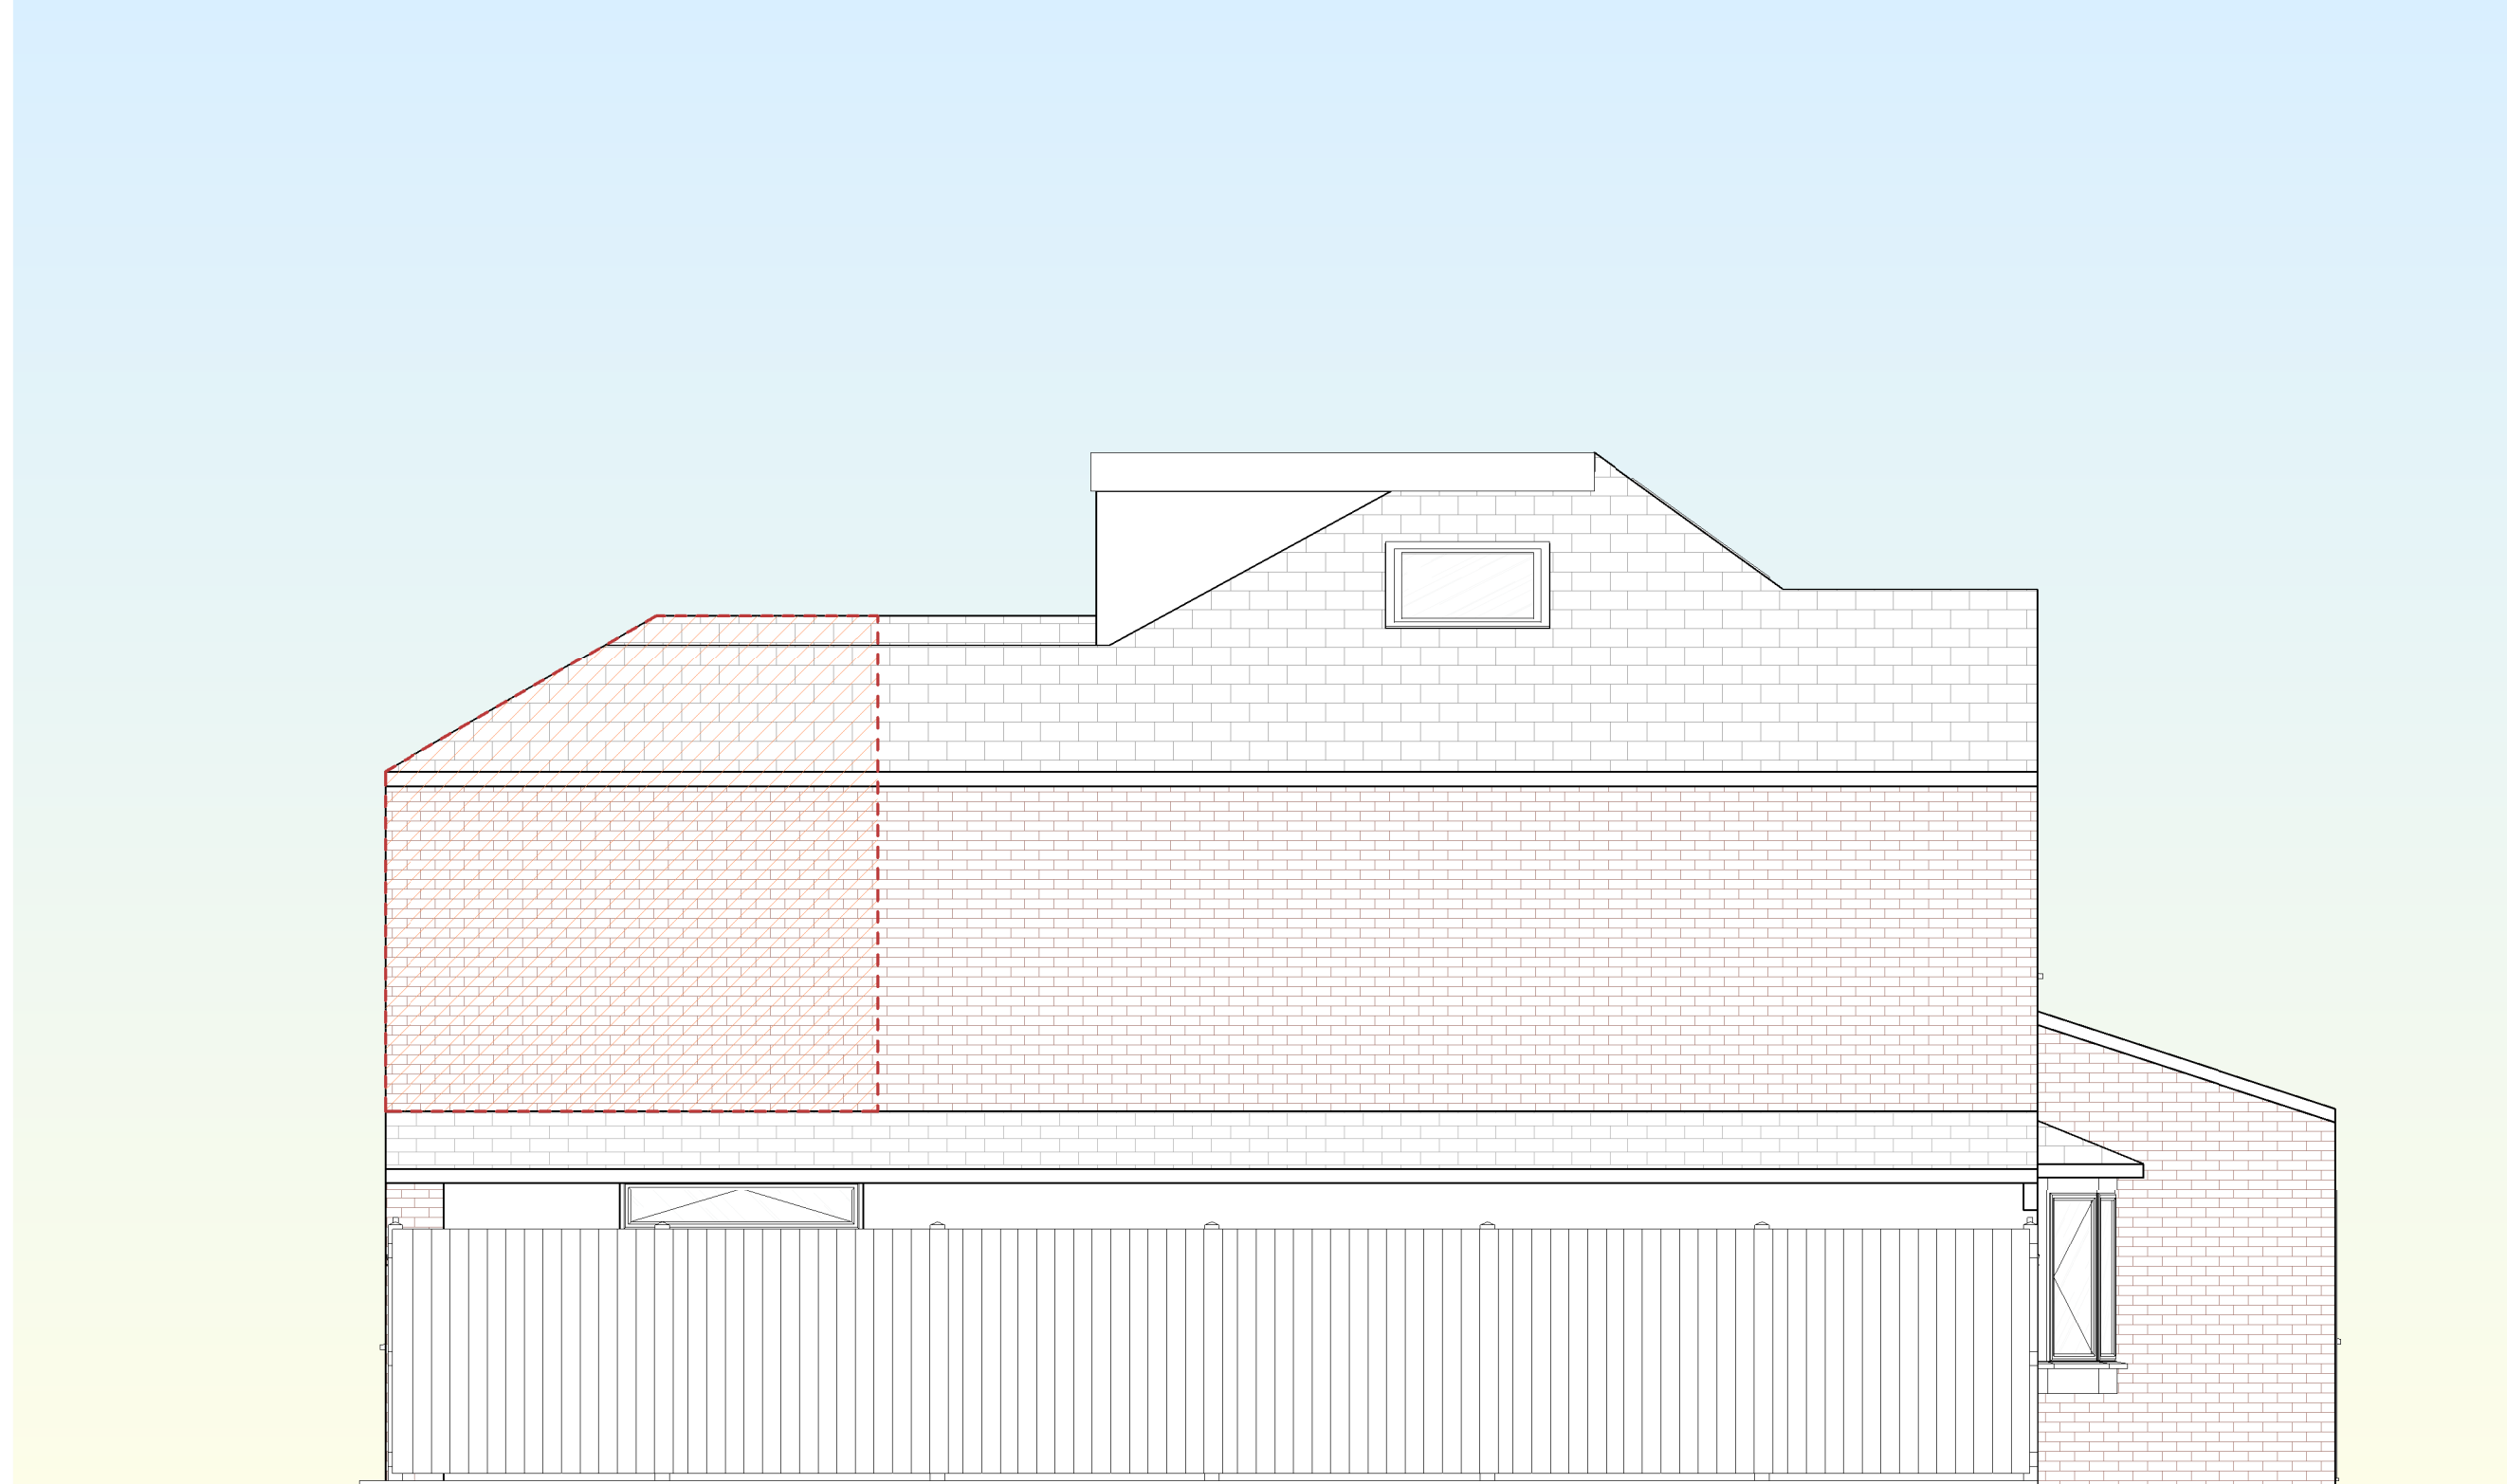

4 Proposed Right Elevation
1 : 50

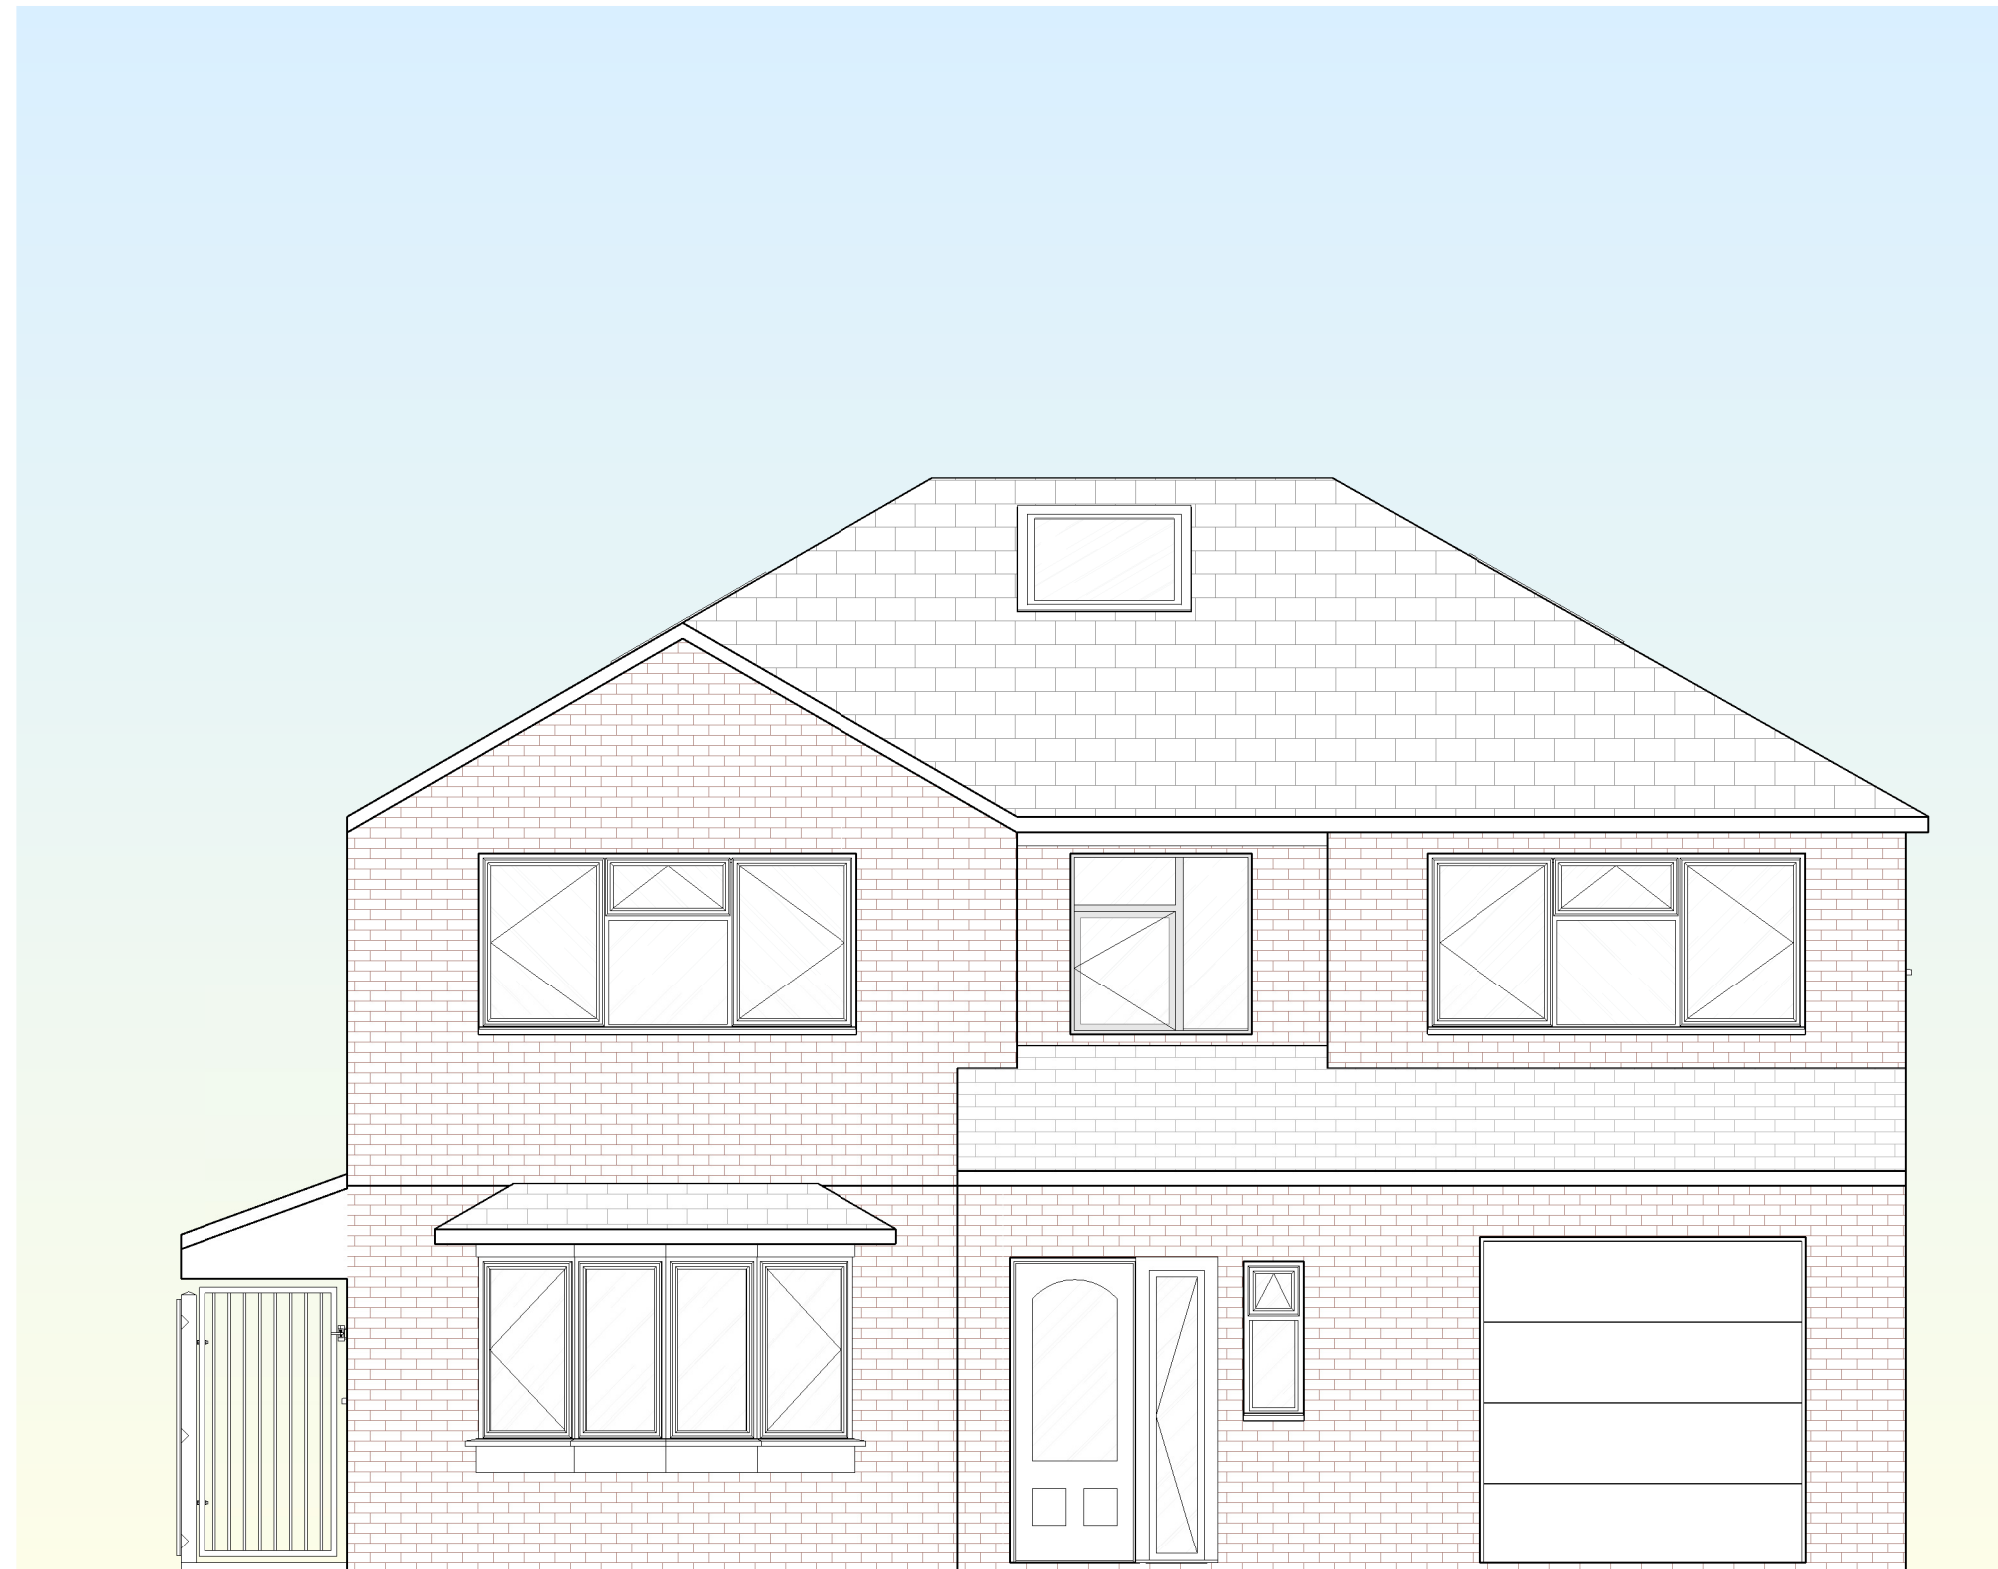

2 Proposed Front Elevation (No Changes)
1 : 50

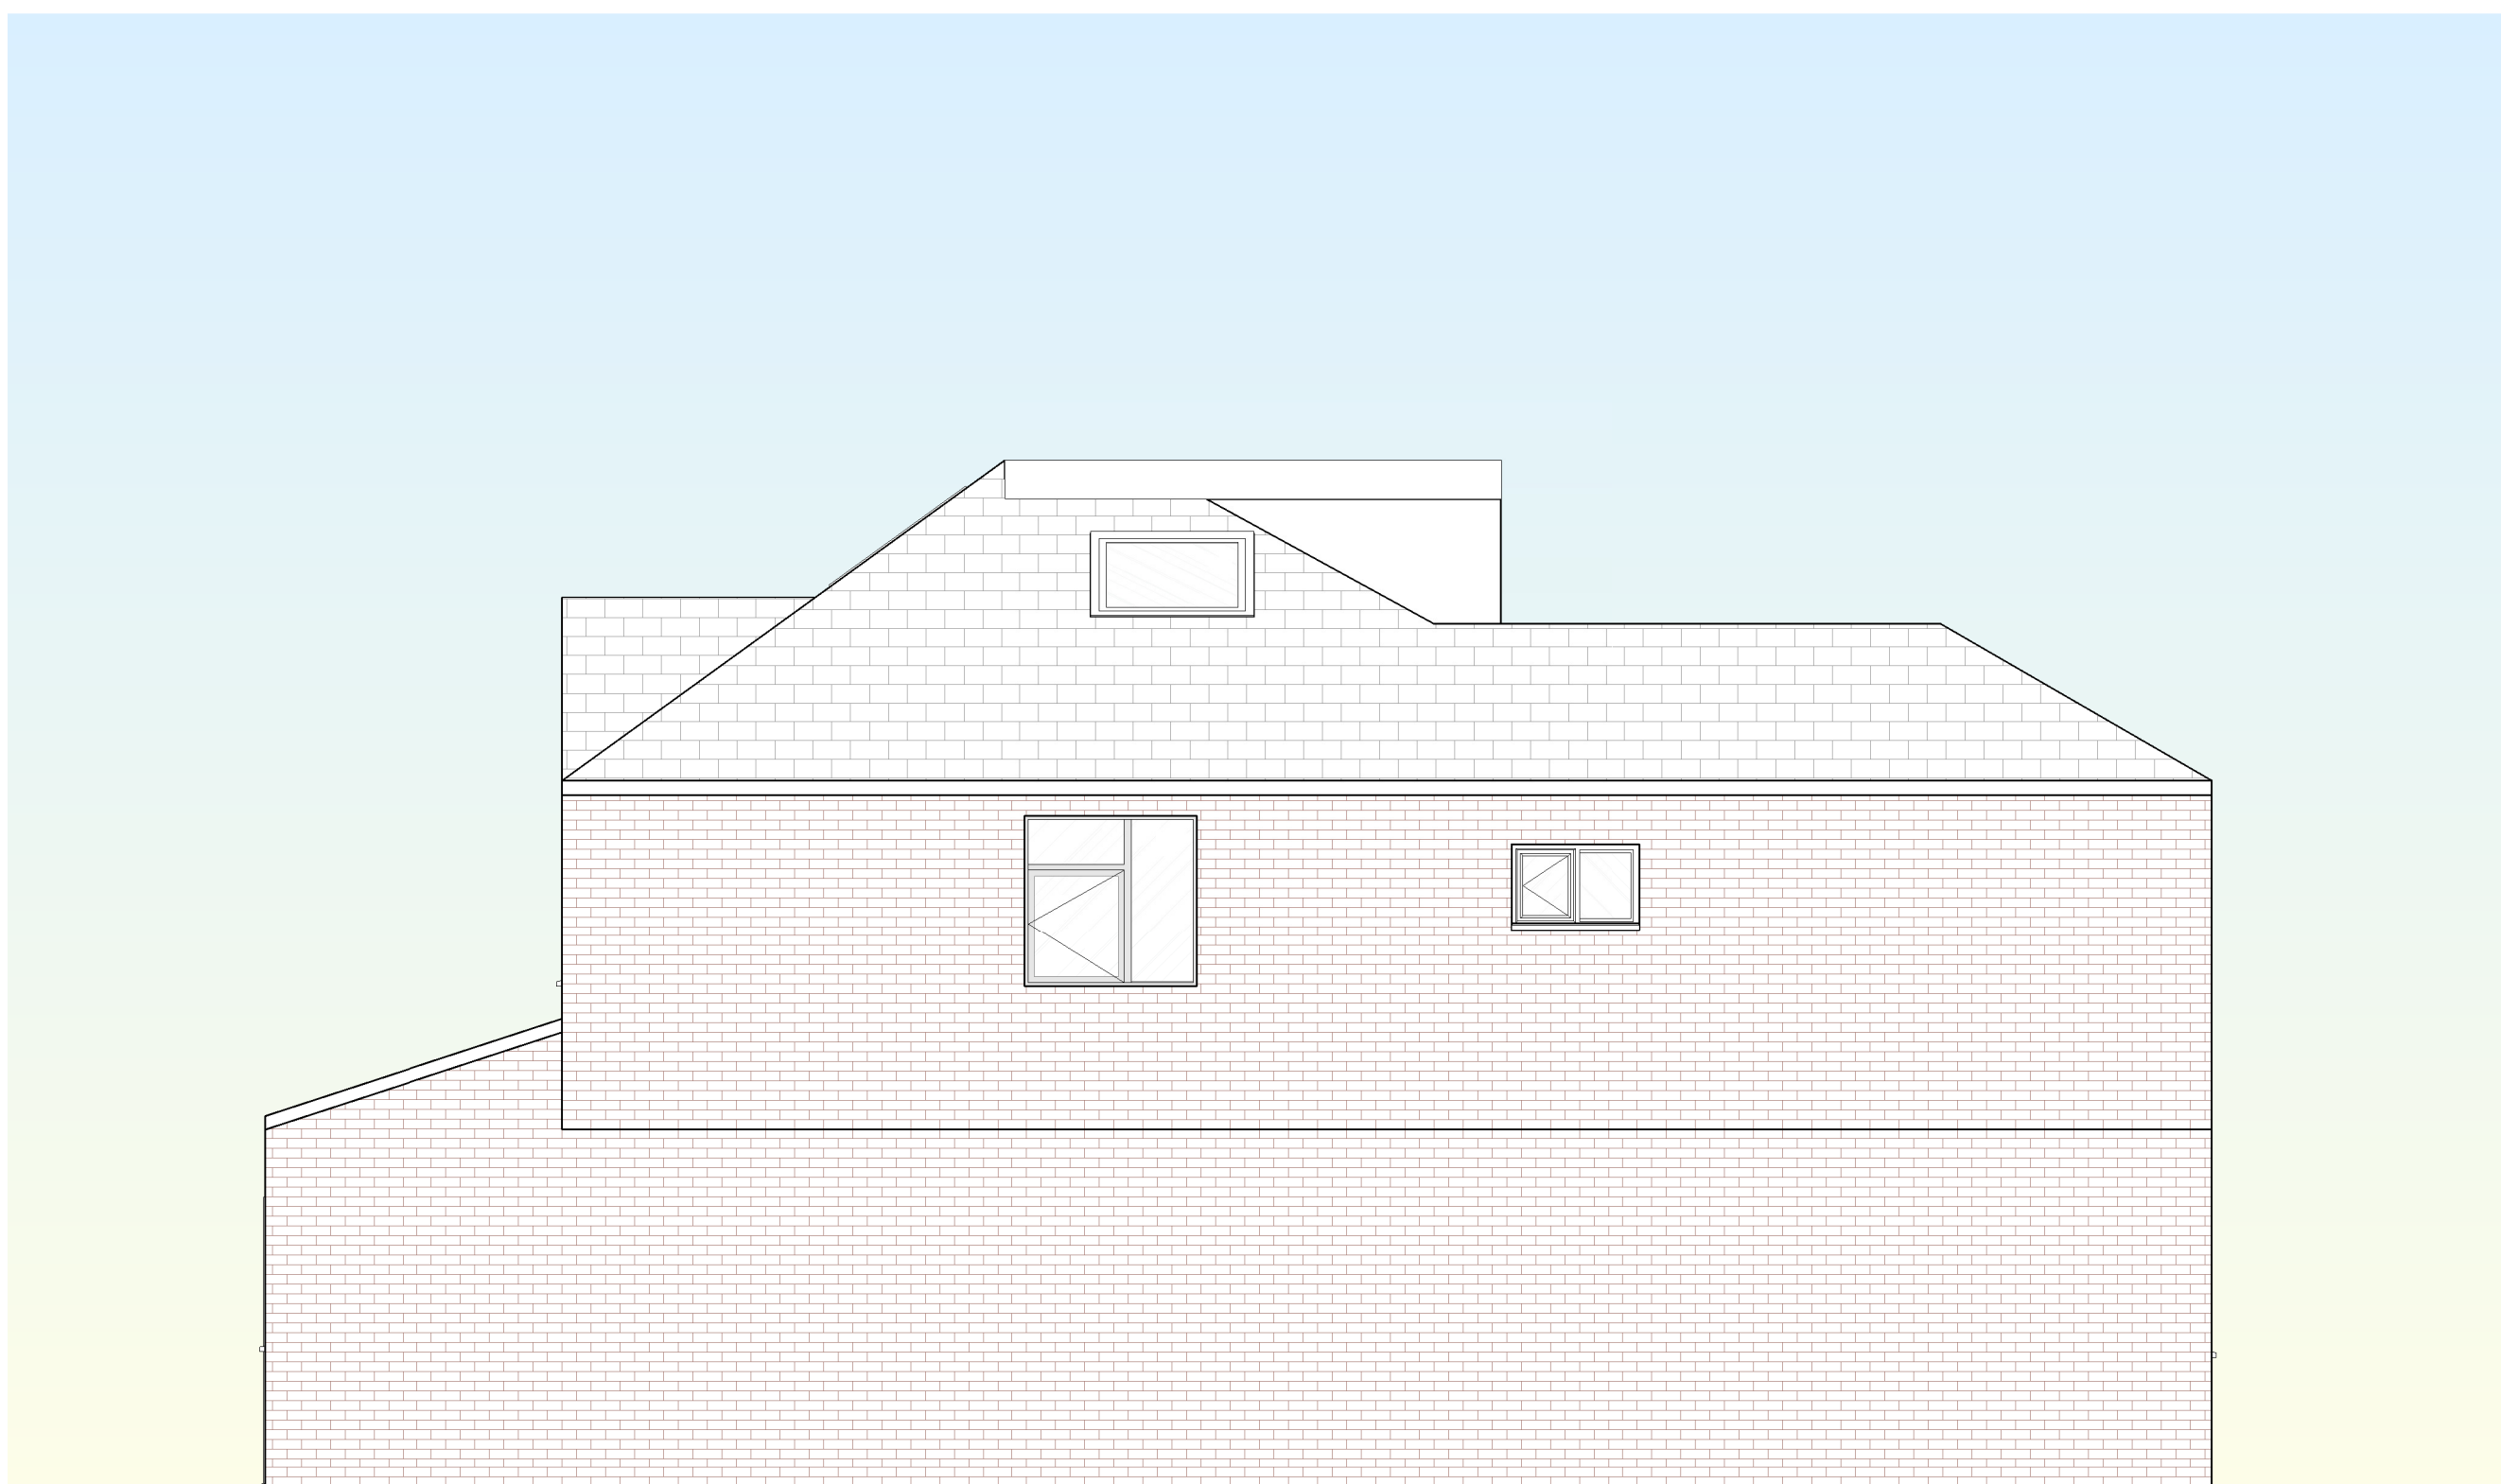

3 Proposed Left Elevation (No Changes)
1 : 50

SCALE 1 : 50
0 1m 2m 3m

A Planning/1st Issue 25/06/25
Rev Description By Date

MUSE
Architects

PROJECT: 34 Cherry Tree Road
Proposed Elevation

DRAWING TITLE:

DRAWING STATUS: Planning

DRAWN: IU CHECKED: MM

APPROVED: MM DATE: 29.10.25

1:50 SCALE 111_31003 A REV: (A1)