


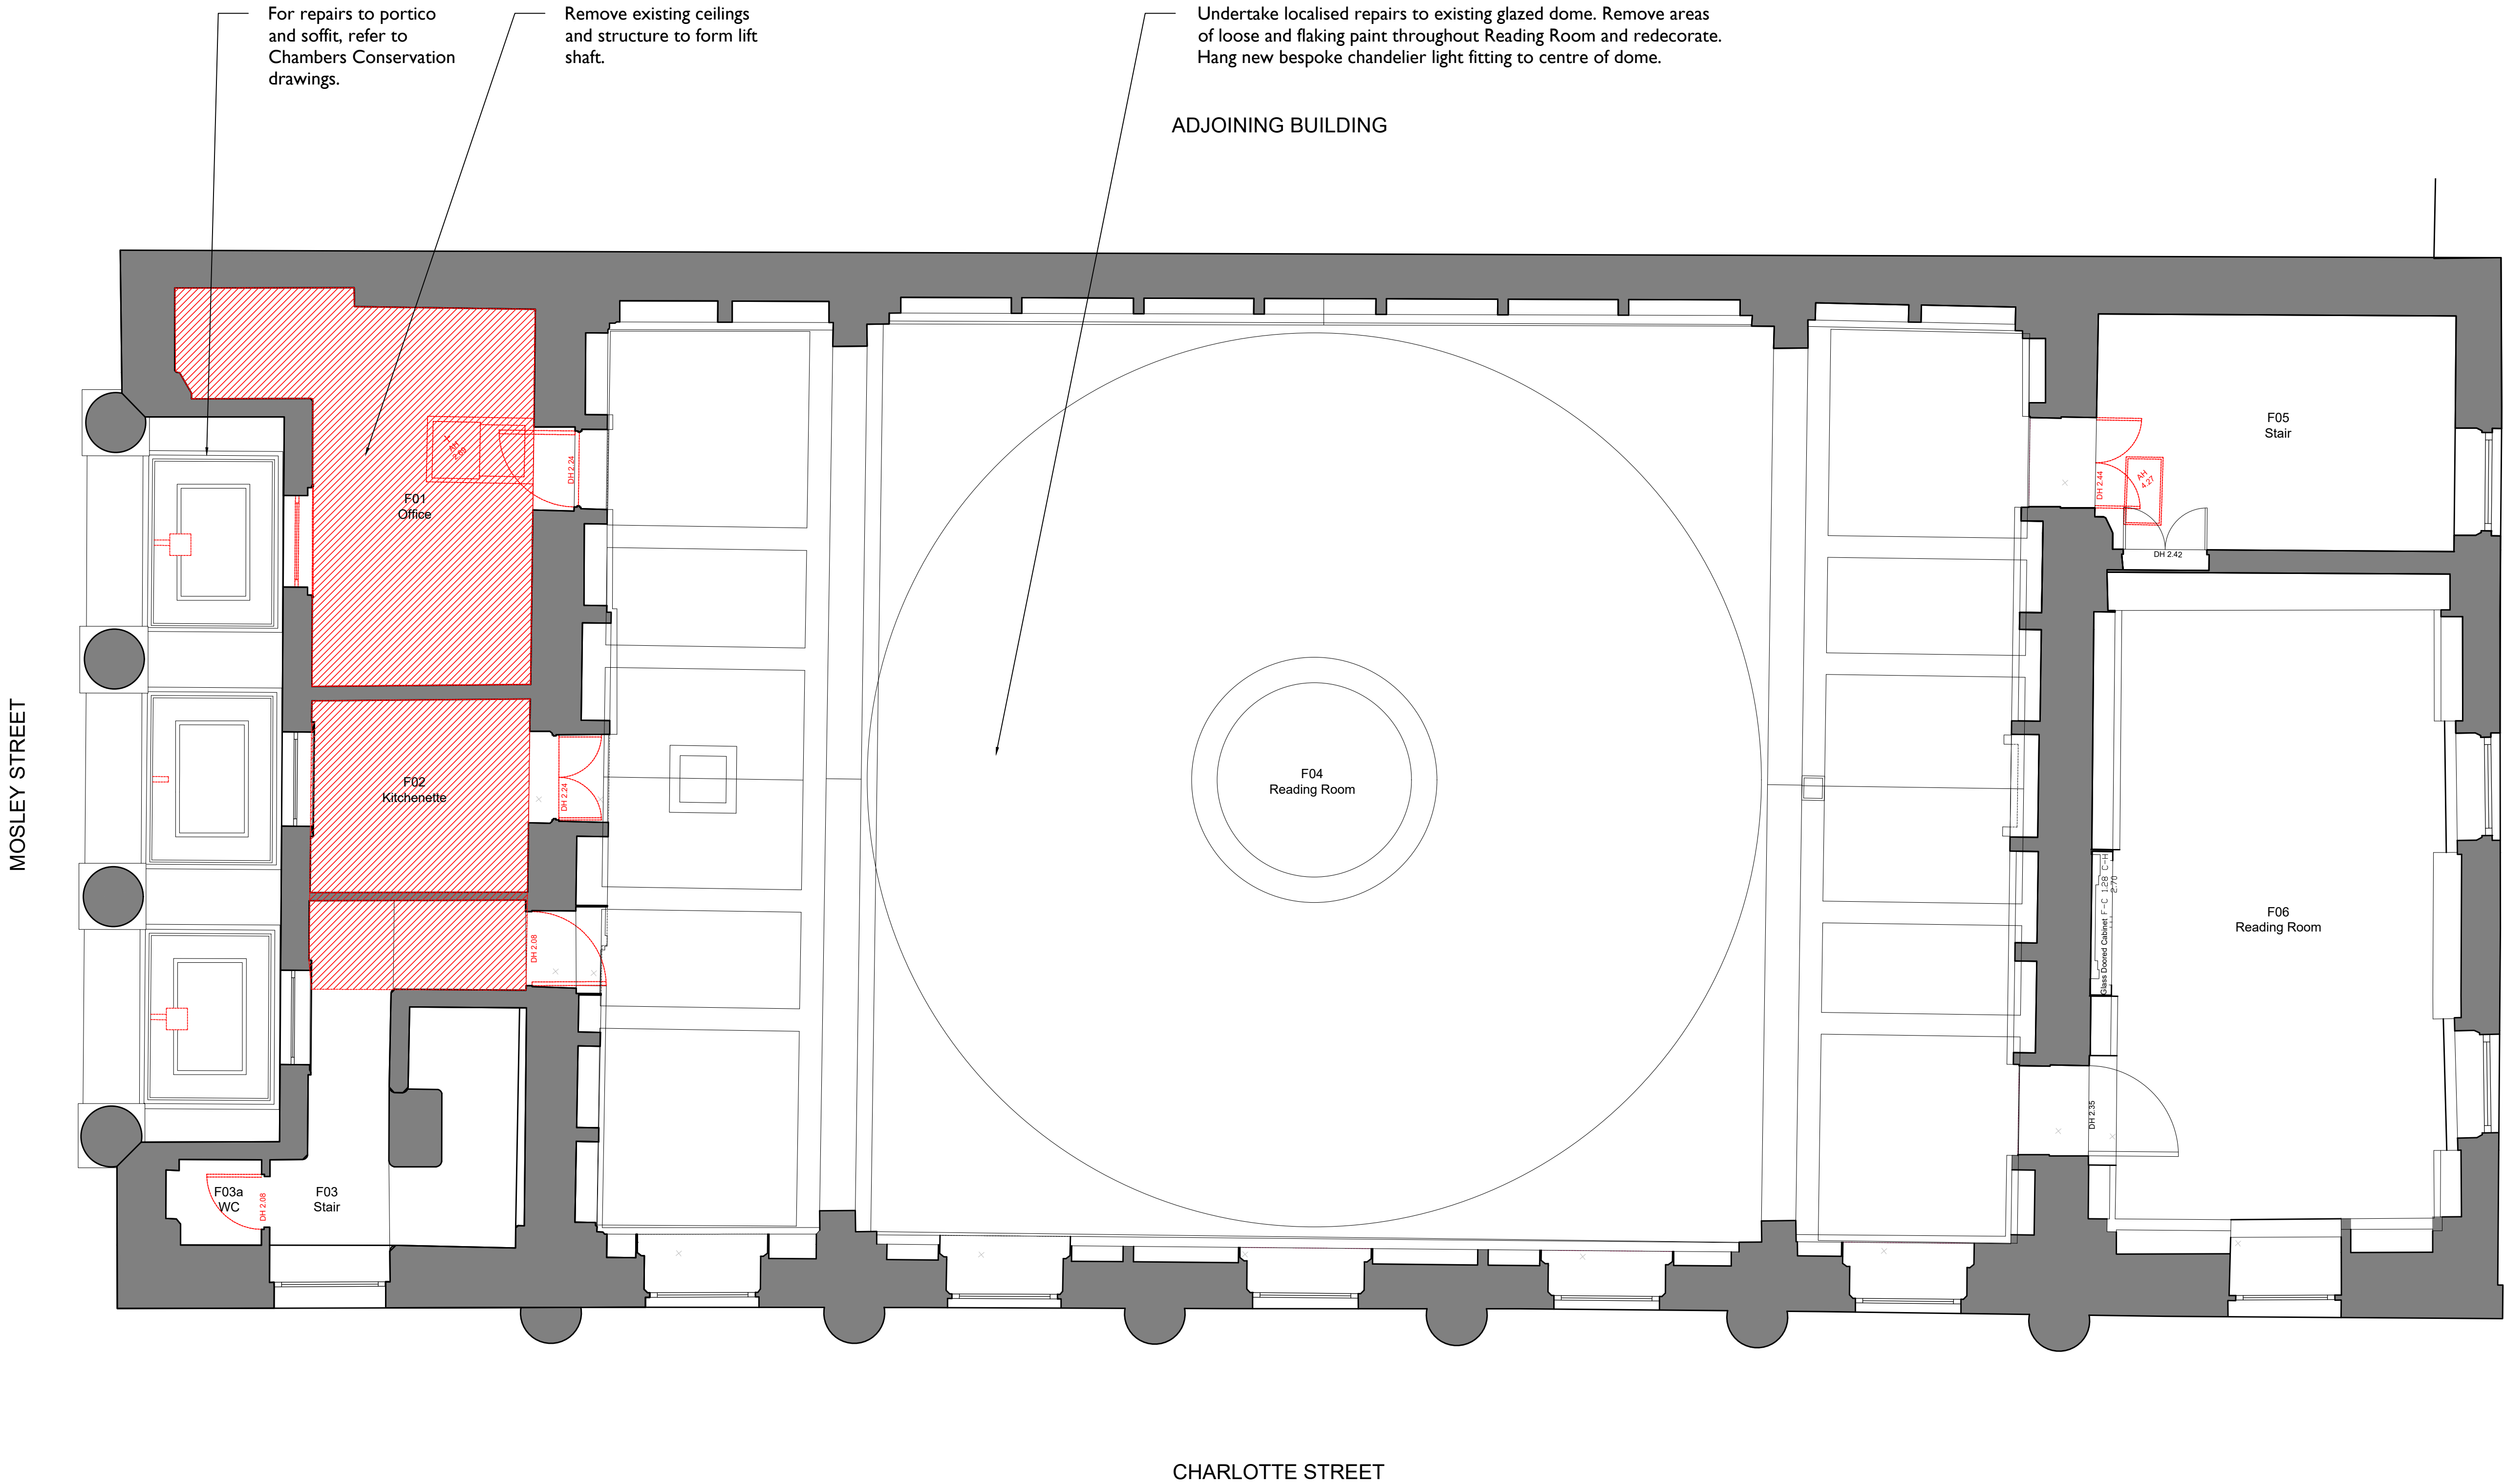

Notes:
Drawings are based on survey data however any discrepancies, should be notified to Purcell in writing.

Due to the scales used any measurements from this drawing should include an appropriate level of tolerance.
Where appropriate site dimensions should be taken to verify accuracy of measurement.

All dimensions are in millimetres unless noted otherwise.

Purcell shall be notified in writing of any discrepancies.

The digital content in this DWG file is the property of Purcell Architecture Limited and is shared for information only. Do not copy, share, or reuse any part of it without our written permission.

KEY

 Indicates proposed alterations & demolitions.

P01	15.09.2025	TB	TB	First Issue
REV	DATE	BY	CHK	DESCRIPTION

CLIENT
The Portico Library

PROJECT
Portico Library

JOB NUMBER
243337

TITLE
FF Reflected Ceiling Plan As Existing

SIZE **SCALE**
A1L **1:50**

REV **SUITABILITY/REASON FOR ISSUE**
P01 S4 - For Approval

DRAWING NUMBER
243337-PUR-01-XX-DR-A-0107

PURCELL® IS THE REGISTERED TRADE NAME FOR PURCELL ARCHITECTURE LTD AND ALL SUBSIDIARY COMPANIES AND IS REGISTERED IN THE UNITED KINGDOM, EUROPEAN UNION, HONG KONG, CHINA AND AUSTRALIA.
© PURCELL 2025 purcellarchitecture.com

1 **FIRST FLOOR REFLECTED CEILING PLAN AS EXISTING**
0107 **1:50**