



Plot Stamp: G:\5700\5706 Faraday Demolition\1-WIP\BIM\5706-HMA-FT-Stage 4 Drawings_Updated.dwg Plot Date and Time Stamp: 15/08/2025 11:09:34

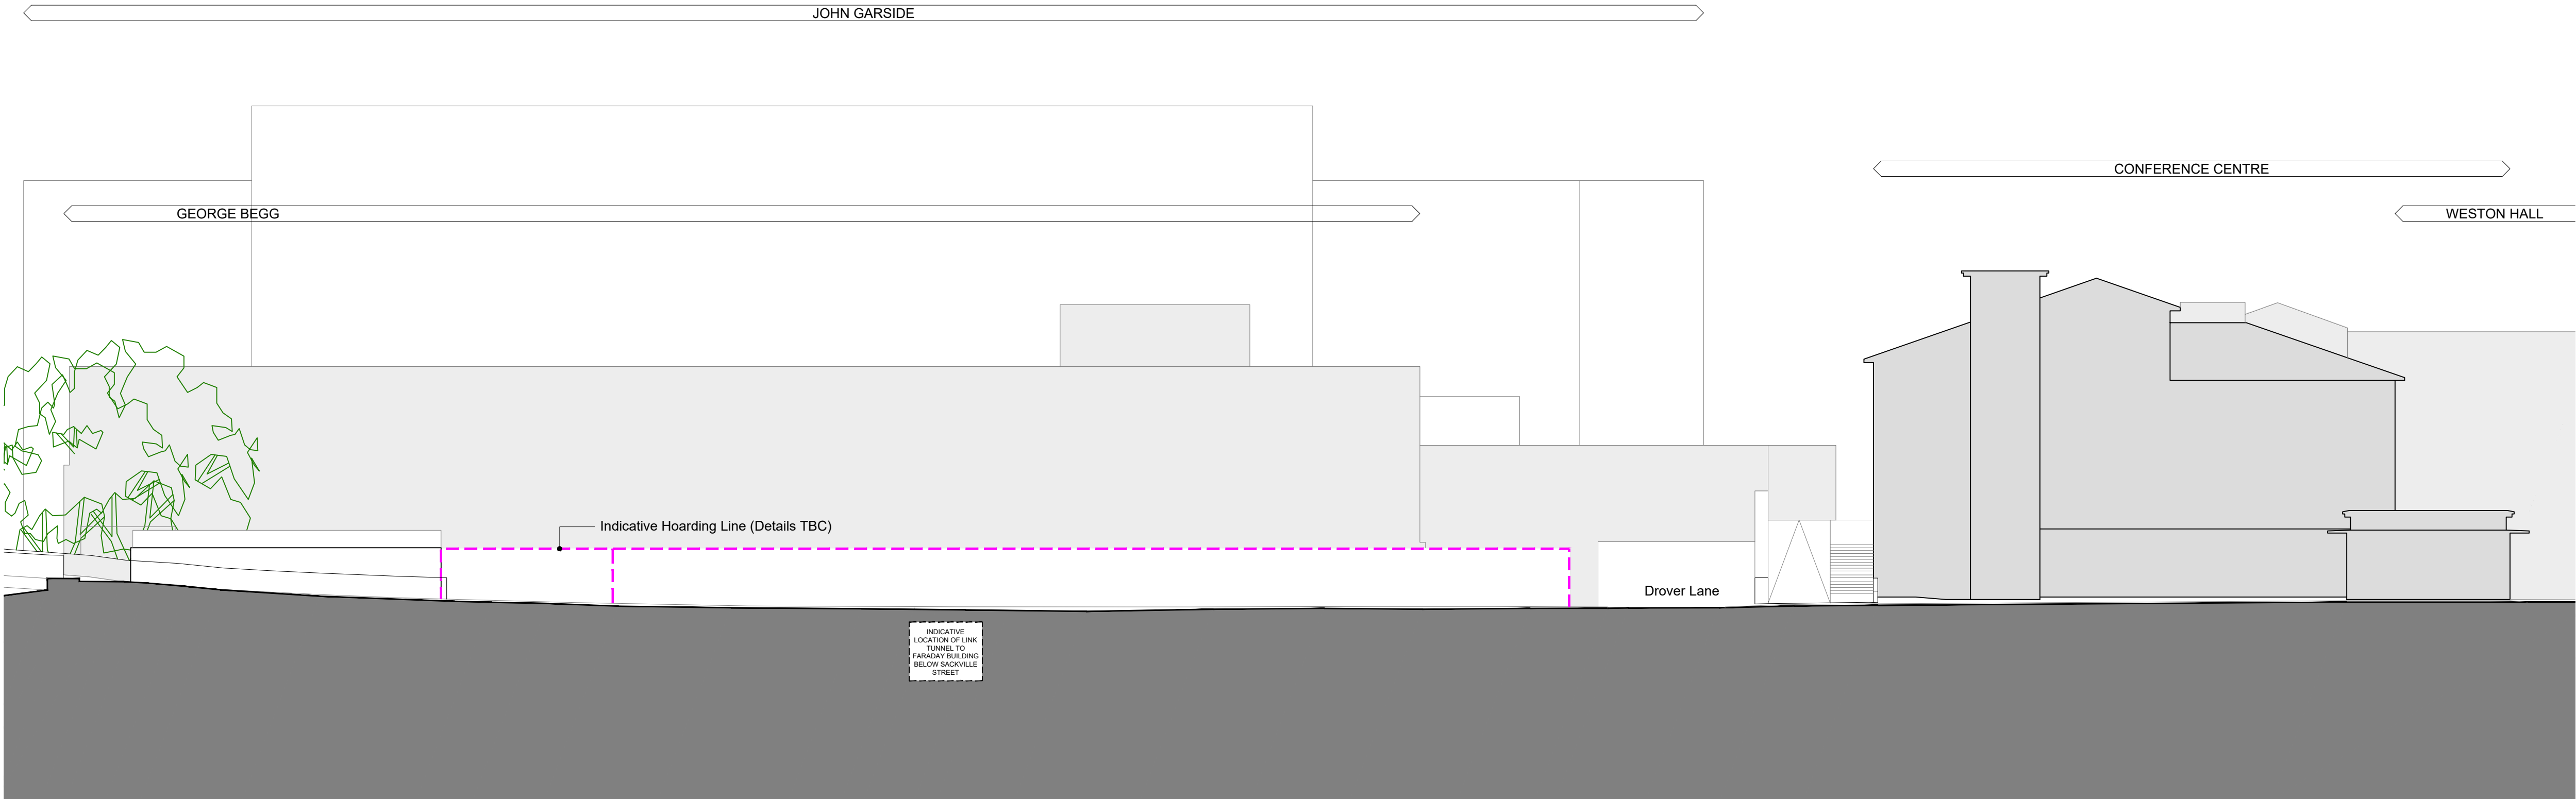


East Elevation

- NOTES
- DO NOT SCALE FROM THIS DRAWING.
 - ALL MEASUREMENTS ARE IN MILLIMETERS UNLESS STATED OTHERWISE.
 - THIS DRAWING IS TO BE READ IN CONJUNCTION WITH THE SPECIFICATION AND ALL RELEVANT ARCHITECTURAL, ELECTRICAL, MECHANICAL AND STRUCTURAL DRAWINGS.
 - © UNIVERSITY OF MANCHESTER. THIS DRAWING MUST NOT BE REPRODUCED WITHOUT PERMISSION.
 - DIRECTORATE OF ESTATES AND FACILITIES TO BE NOTIFIED OF ANY DISCREPANCIES.

Elevations Key:

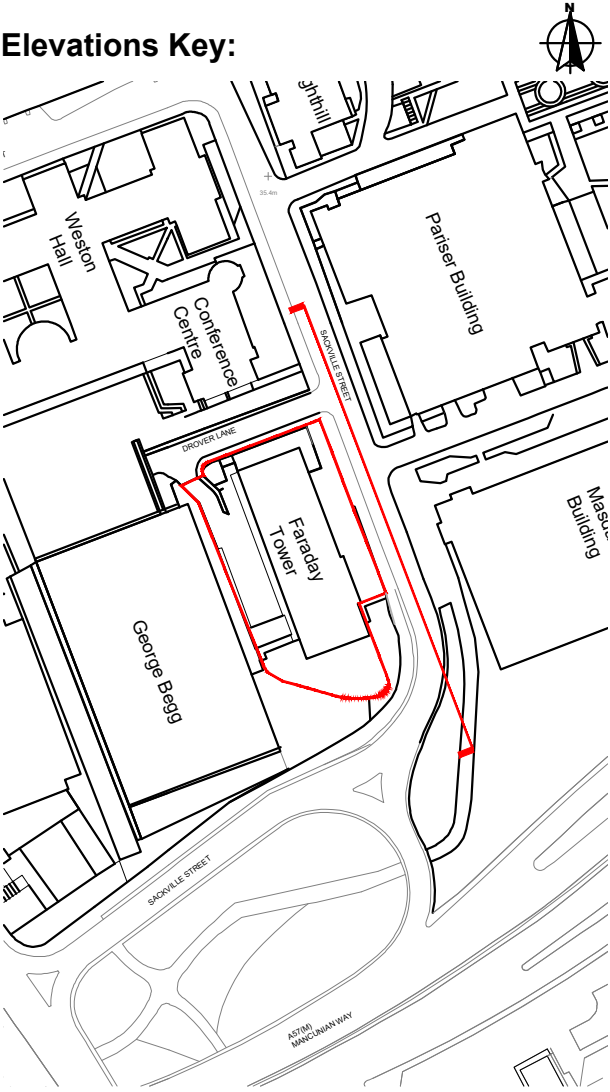

- Hoarding (Details TBC)
- Proposed Edge Protection (Details TBC)
- Openings Infilled
- New Secure Access/Egress Door (Details TBC)

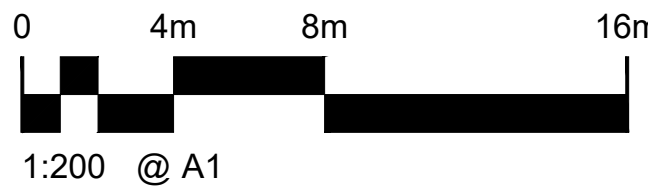

T3	Key amended.	14/08/25	MM	TF	HMA
T2	Proposed hoarding line amended.	08/08/25	MT	MM	HMA
T1	Issued for Planning.	25/04/25	SBG	MM	HMA
P1	Issued for Stage 4.	10/01/25	MM	FW	HMA
P1	First issue. Issued for comments.				

Rev	Description	Date	By	Chk'd	Auth
-----	-------------	------	----	-------	------

MANCHESTER
1824
The University of Manchester
Directorate of Estates and Facilities
Beyer Building
The University of Manchester
Oxford Road
Manchester
M13 9PL



Drawing Status
PLANNING

Project
Faraday Tower Demolition

Building Name
Faraday Tower

Building No.
162AA

Site Name
UNIVERSITY OF MANCHESTER

Sub Site Name
North Campus

Drawing Title
Proposed Demolition Elevations - East

PM	ARC	Drawn	MM	Checked	FW	Authorised	HMA
----	-----	-------	----	---------	----	------------	-----

Scale @A1	Date	Date	Date
1:200	27/09/24	10/01/25	10/01/25

Drawing No.	Revision
5706-HMA-FT-ZZ-DR-A-20200	T3