




NOTES
ALL DIMENSIONS TO BE CHECKED ON SITE PRIOR TO ANY MANUFACTURING OR FABRICATION AND ANY ANOMALIES TO BE BROUGHT TO THE ATTENTION OF THE ARCHITECT.

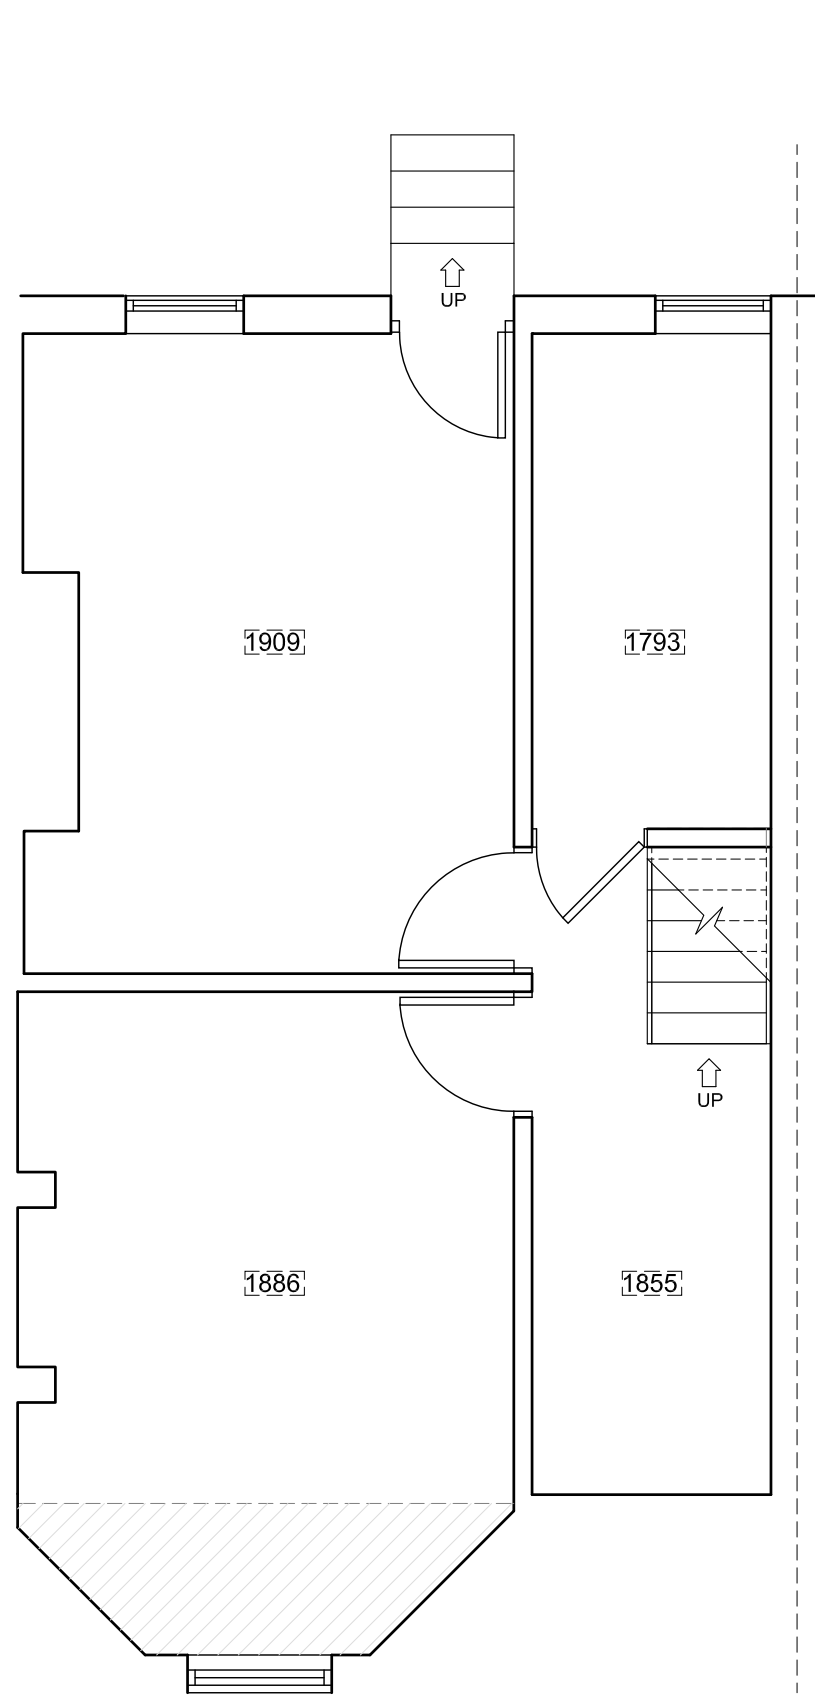


EXISTING BASEMENT FLOOR PLAN

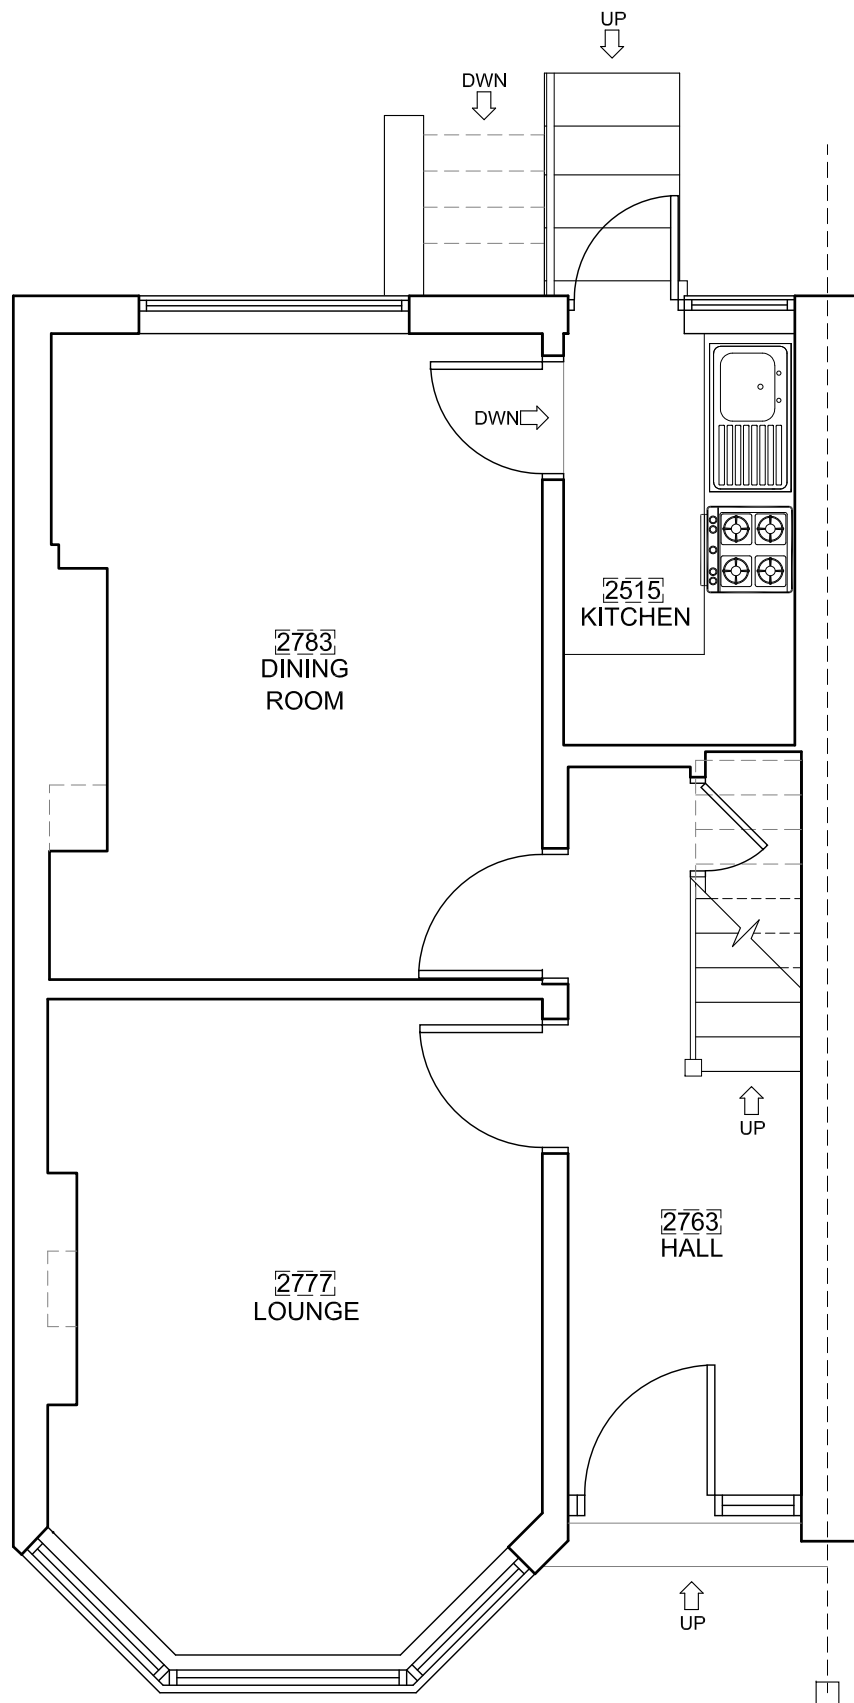


EXISTING GROUND FLOOR PLAN

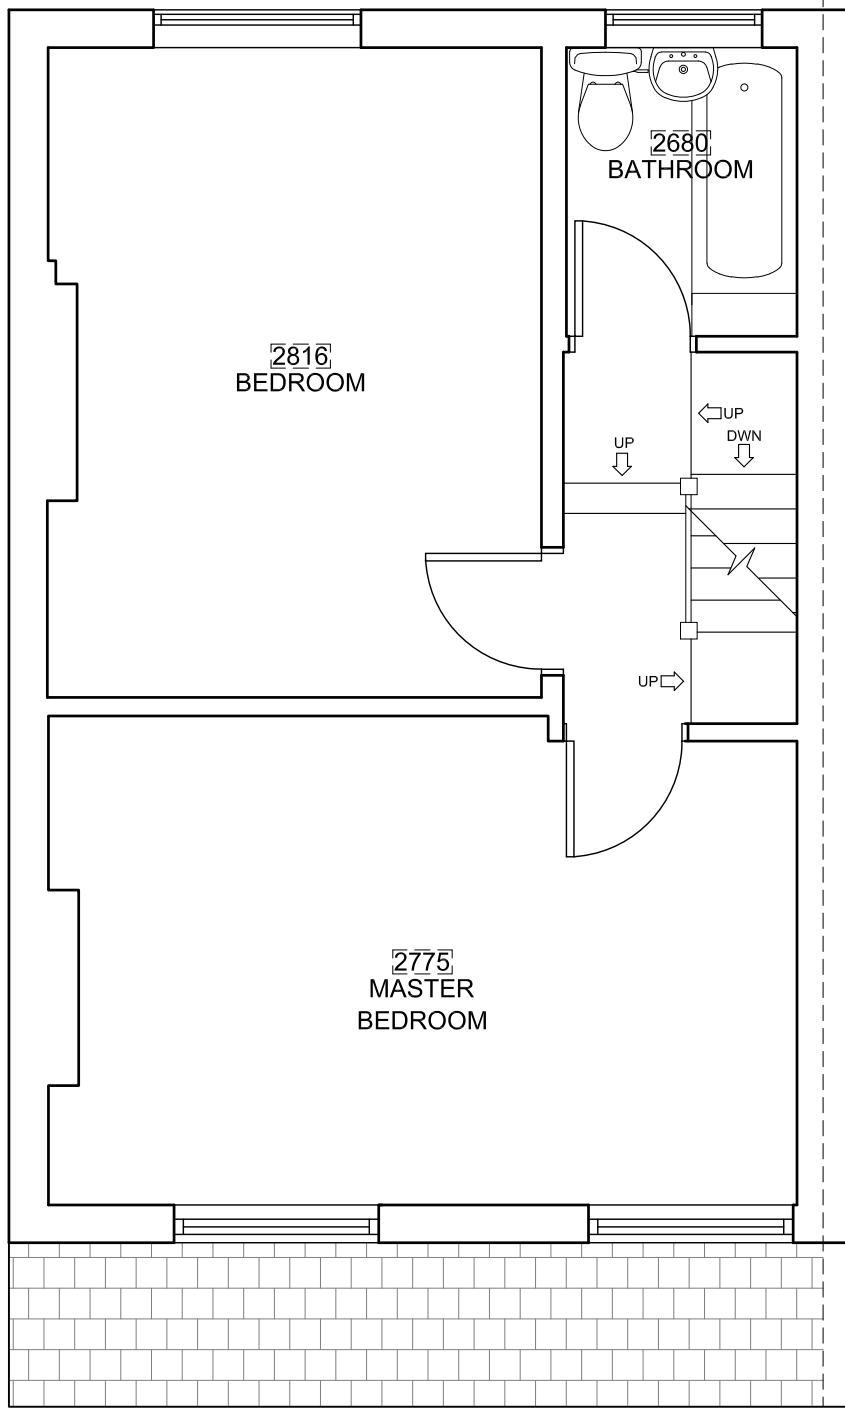

EXISTING FIRST FLOOR PLAN

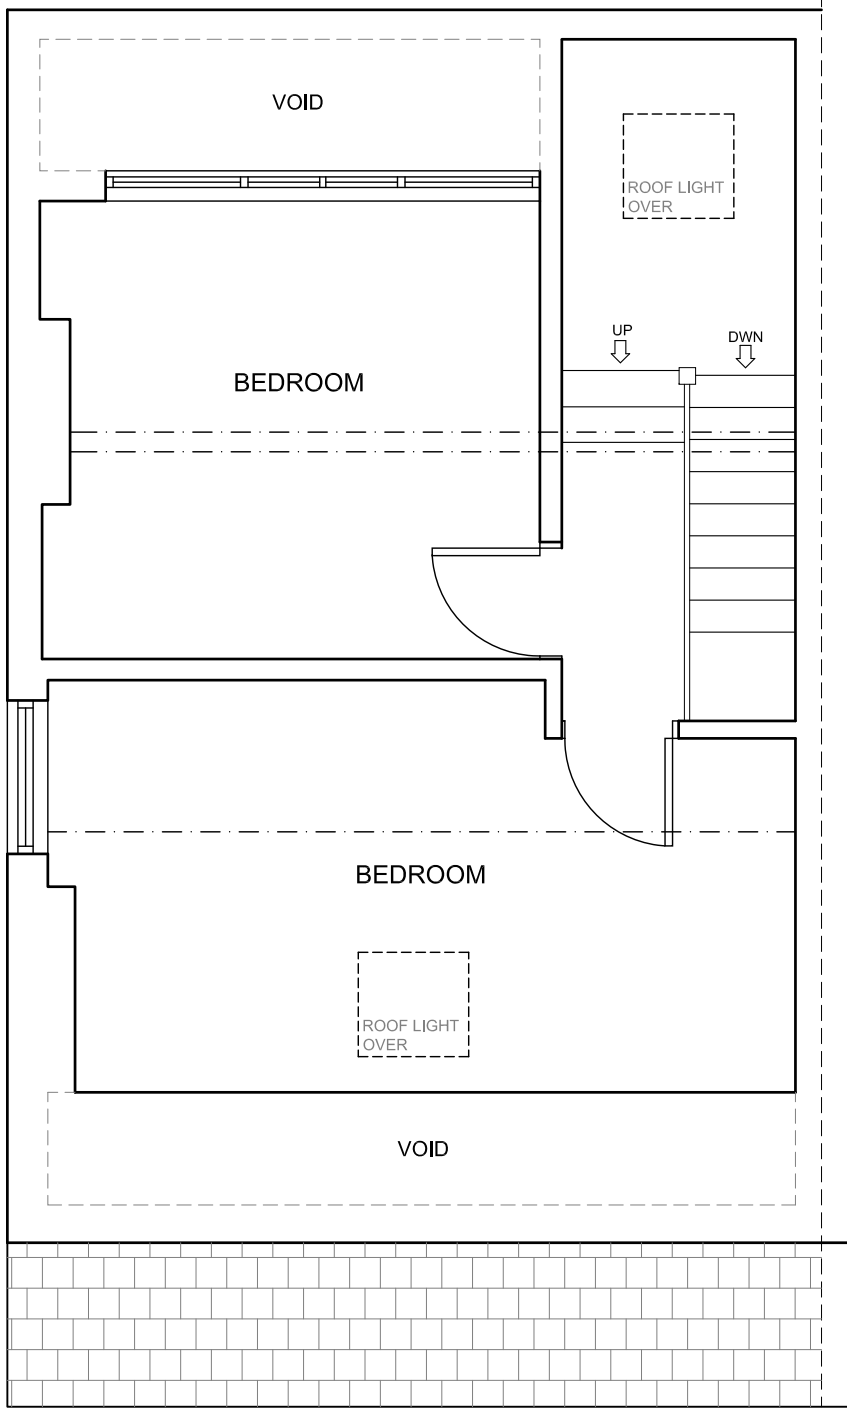


EXISTING SECOND FLOOR PLAN

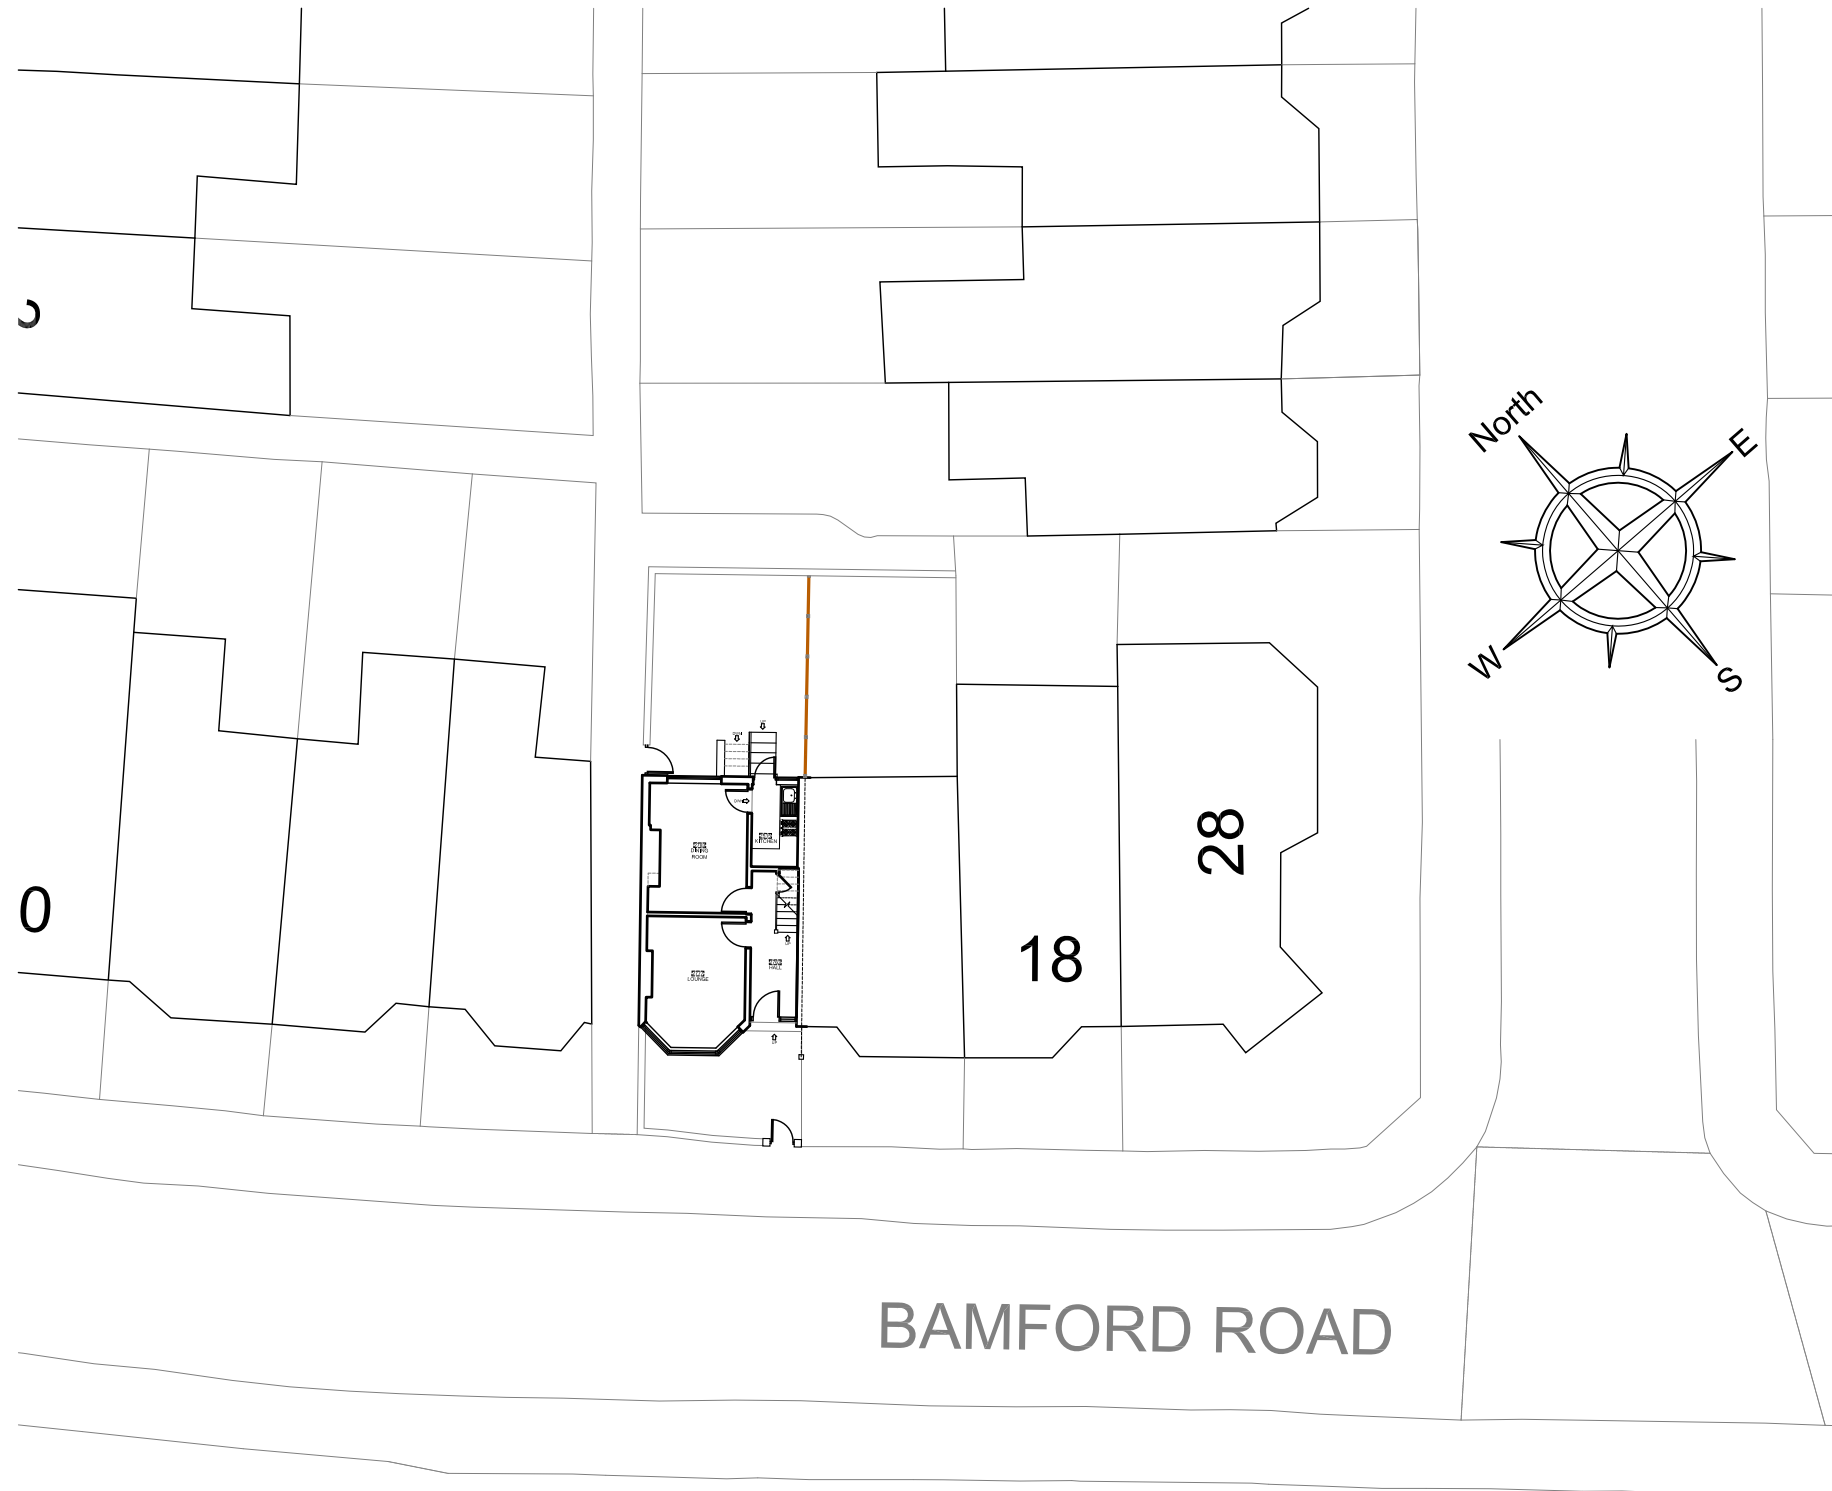

EXISTING SITE PLAN




EXISTING FRONT ELEVATION

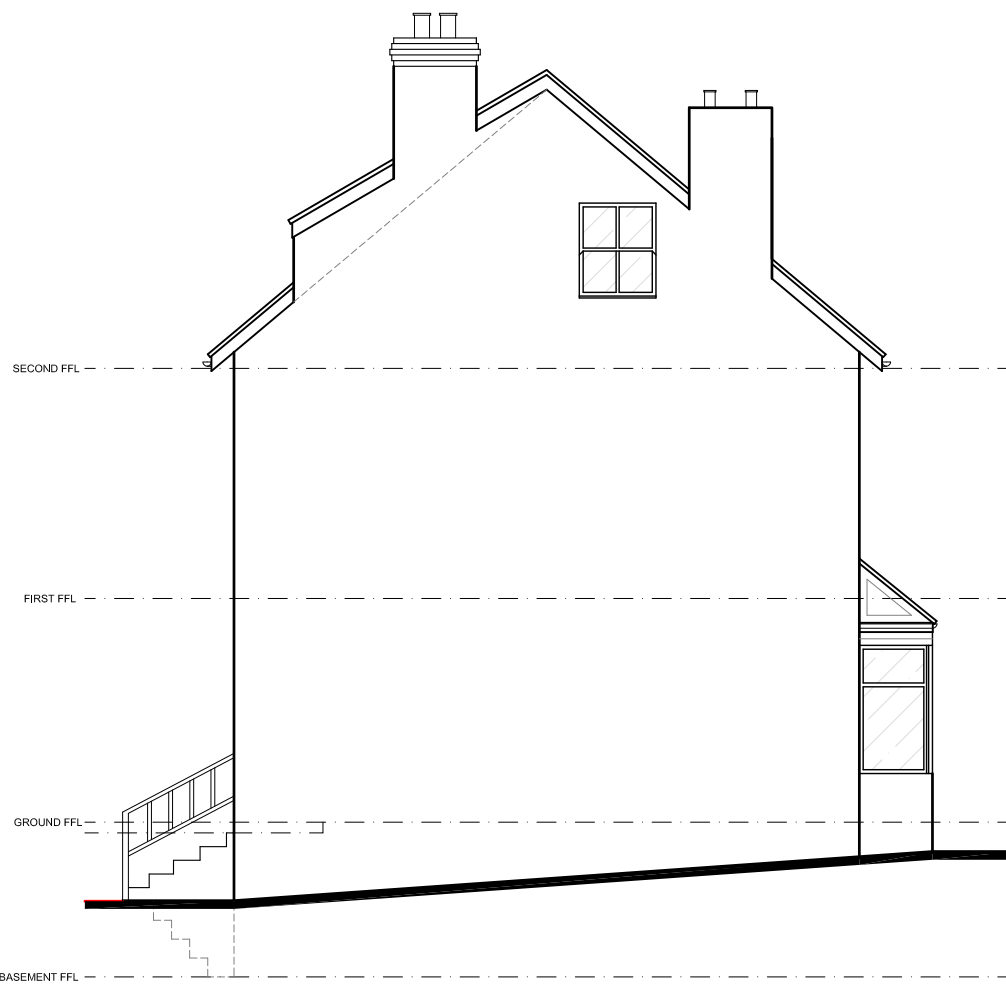

EXISTING SIDE ELEVATION



EXISTING REAR ELEVATION

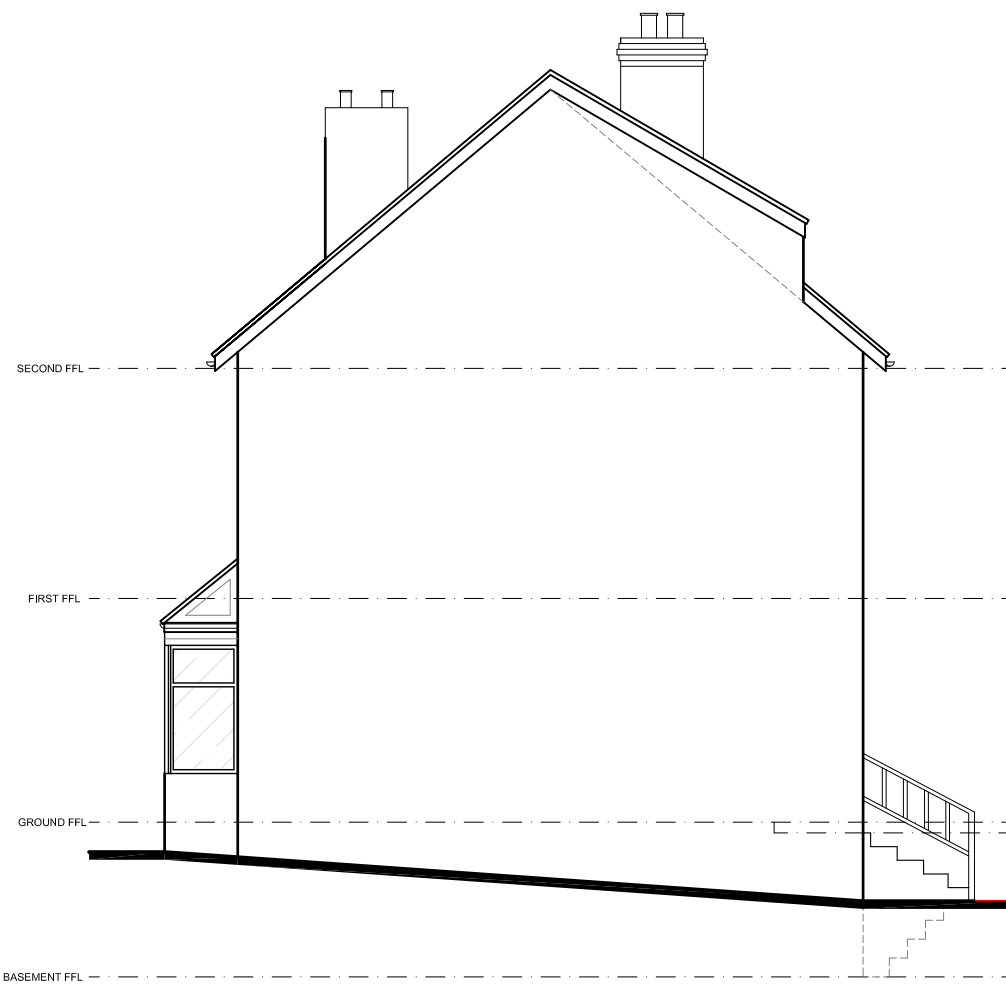

EXISTING SIDE ELEVATION



B	ELEVATION ADDED	TB	15.11.17
A	FIRST ISSUE	TB	20.10.17

PROJECT
PROPOSED ALTERATIONS / EXTENSION
22 BAMFORD ROAD
DIDSBURY
MANCHESTER
M20 2GW

CLIENT
MS CATHERINE SULLIVAN

DRAWING TITLE
EXISTING PLANS AND ELEVATIONS

DRAWN TB DATE 20.10.17
CHECKED SCALE 1:50 (A1)

APPROVED
HOWARD & SEDDON A.R.I.B.A. CHARTERED ARCHITECTS
64 WASHWAY ROAD
SALE, CHESHIRE, M33 7RE
TEL NO. 0161 - 973 8296
FAX NO. 0161 - 962 3485
E-MAIL : ADMIN@HOWARDANDEDSON.CO.UK

JOB No. 13,314
DRG No. 01
REVISION B