


NOTES

- DO NOT SCALE FROM THIS DRAWING.
- ALL MEASUREMENTS ARE IN MILLIMETRES UNLESS STATED OTHERWISE.
- THIS DRAWING IS TO BE READ IN CONJUNCTION WITH THE SPECIFICATION AND ALL RELEVANT ARCHITECTURAL, ELECTRICAL, MECHANICAL AND STRUCTURAL DRAWINGS.
- (c) UNIVERSITY OF MANCHESTER. THIS DRAWING MUST NOT BE REPRODUCED WITHOUT PERMISSION.
- DIRECTORATE OF ESTATES AND FACILITIES TO BE NOTIFIED OF ANY DISCREPANCIES.




FRONT ELEVATION - OXFORD RD ENTRANCE

RIGHT HAND ELEVATION

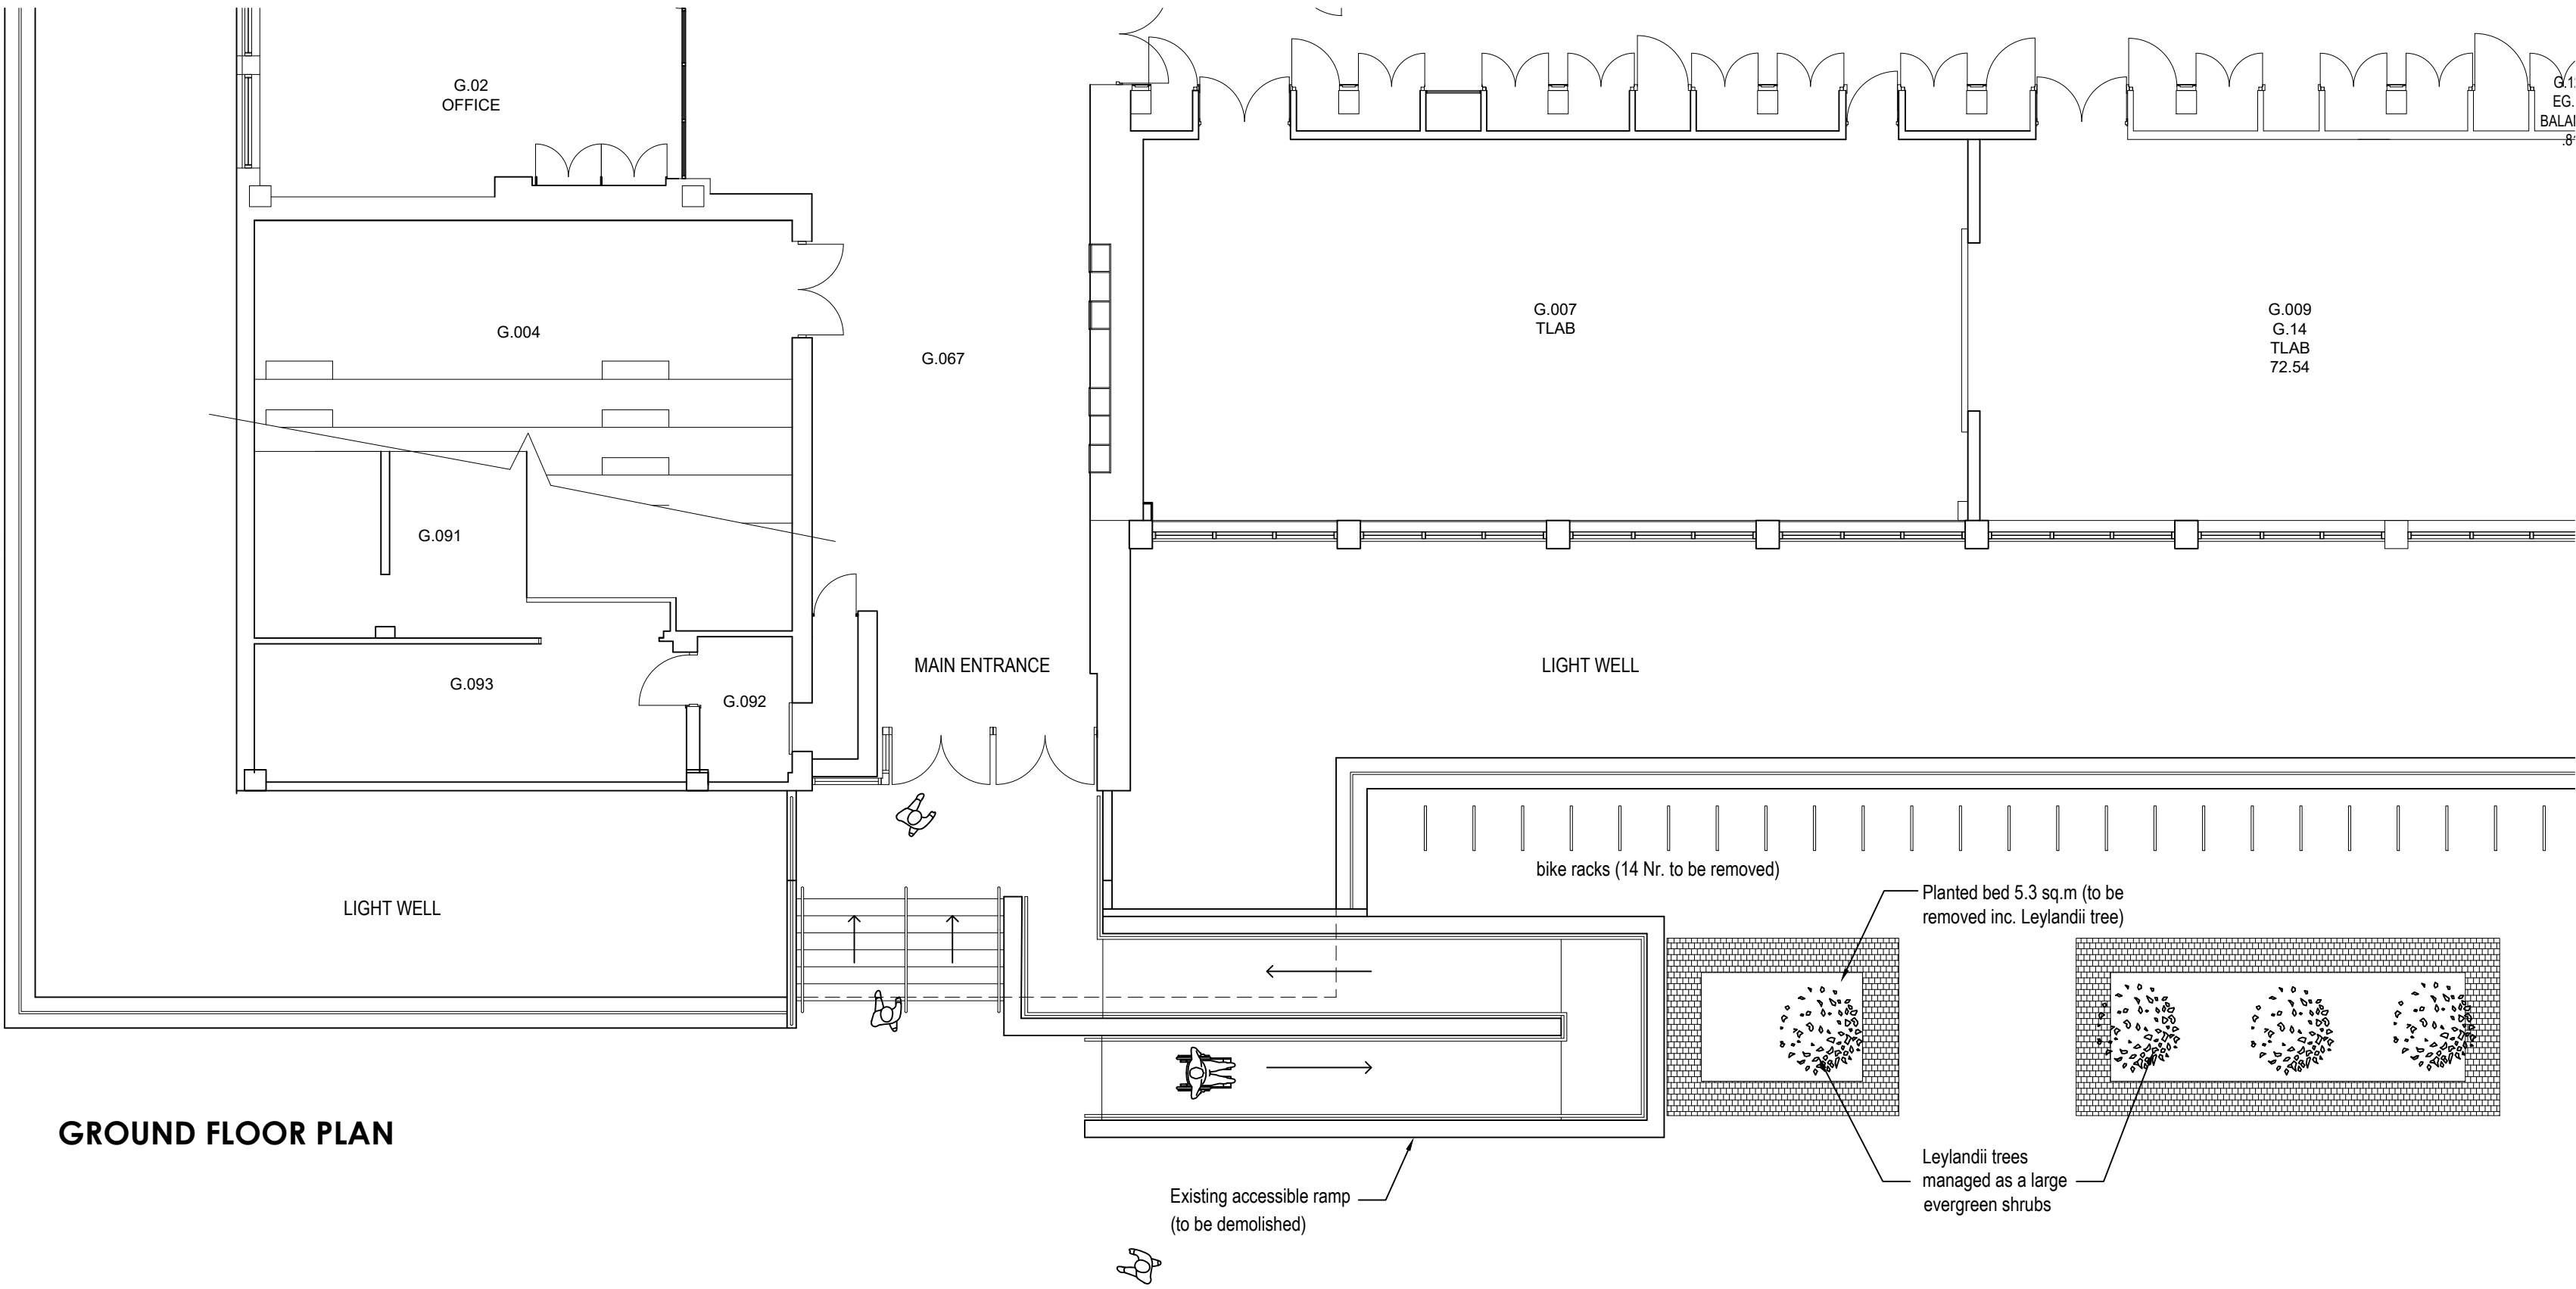

GROUND FLOOR PLAN

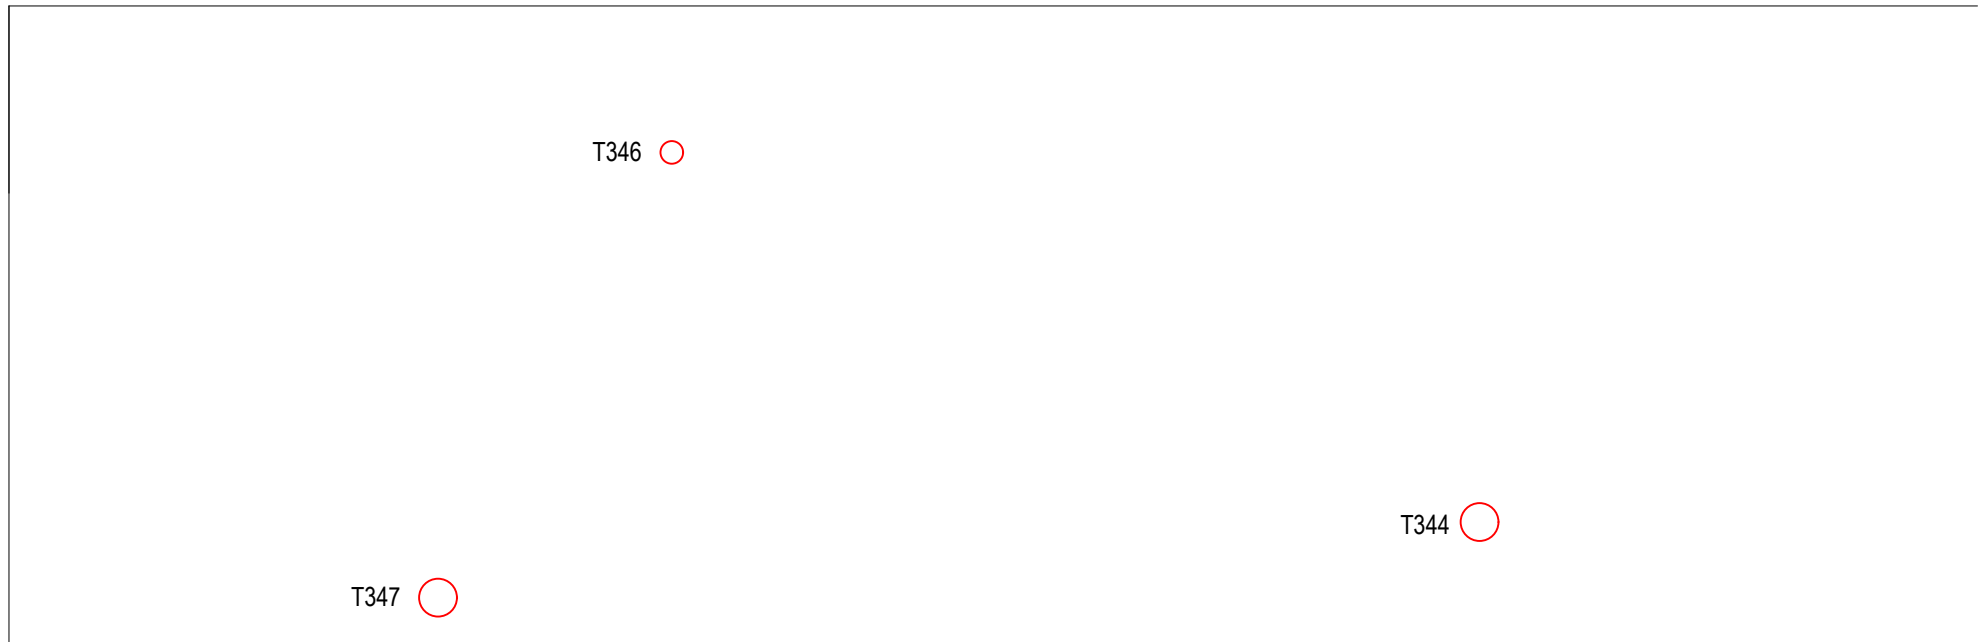

TREE IDENTIFICATION				
ID	Type	Height (m)	Crown Spread (m)	Stem Dia. (cm)
T347	Lime	15-20	13	45-60
T346	Dawn Redwood	5-10	4	15-30
T344	Common Ash	15-20	16	60+

IN ADDITION TO THE HAZARDS/RISKS NORMALLY ASSOCIATED WITH THE TYPES OF WORK DETAILED ON THIS DRAWING, NOTE THE FOLLOWING SIGNIFICANT RESIDUAL RISKS :-

Item		Hazard		Risk	
Rev	Description	By	Date	Chk'd	Auth



Directorate of Estates and Facilities
Beyer Building
The University of Manchester
Oxford Road
Manchester
M13 9PL

Drawing Status **Planning**

Project
PN 9162.3 - REPLACEMENT ACCESSIBLE RAMP

Building Name
Williamson Building 0150AA

Sub Site Name
-

Site Name
-

Drawing Title
EXISTING ARRANGEMENT - GROUND FLOOR
PLAN AND ELEVATIONS

PM --	Drawn GF	Checked --	Authorised --
Scale 1:100 @A1	Date 30/09/25	Date --/--/--	Date --/--/--

Drawing No.
A02

Revision
--