



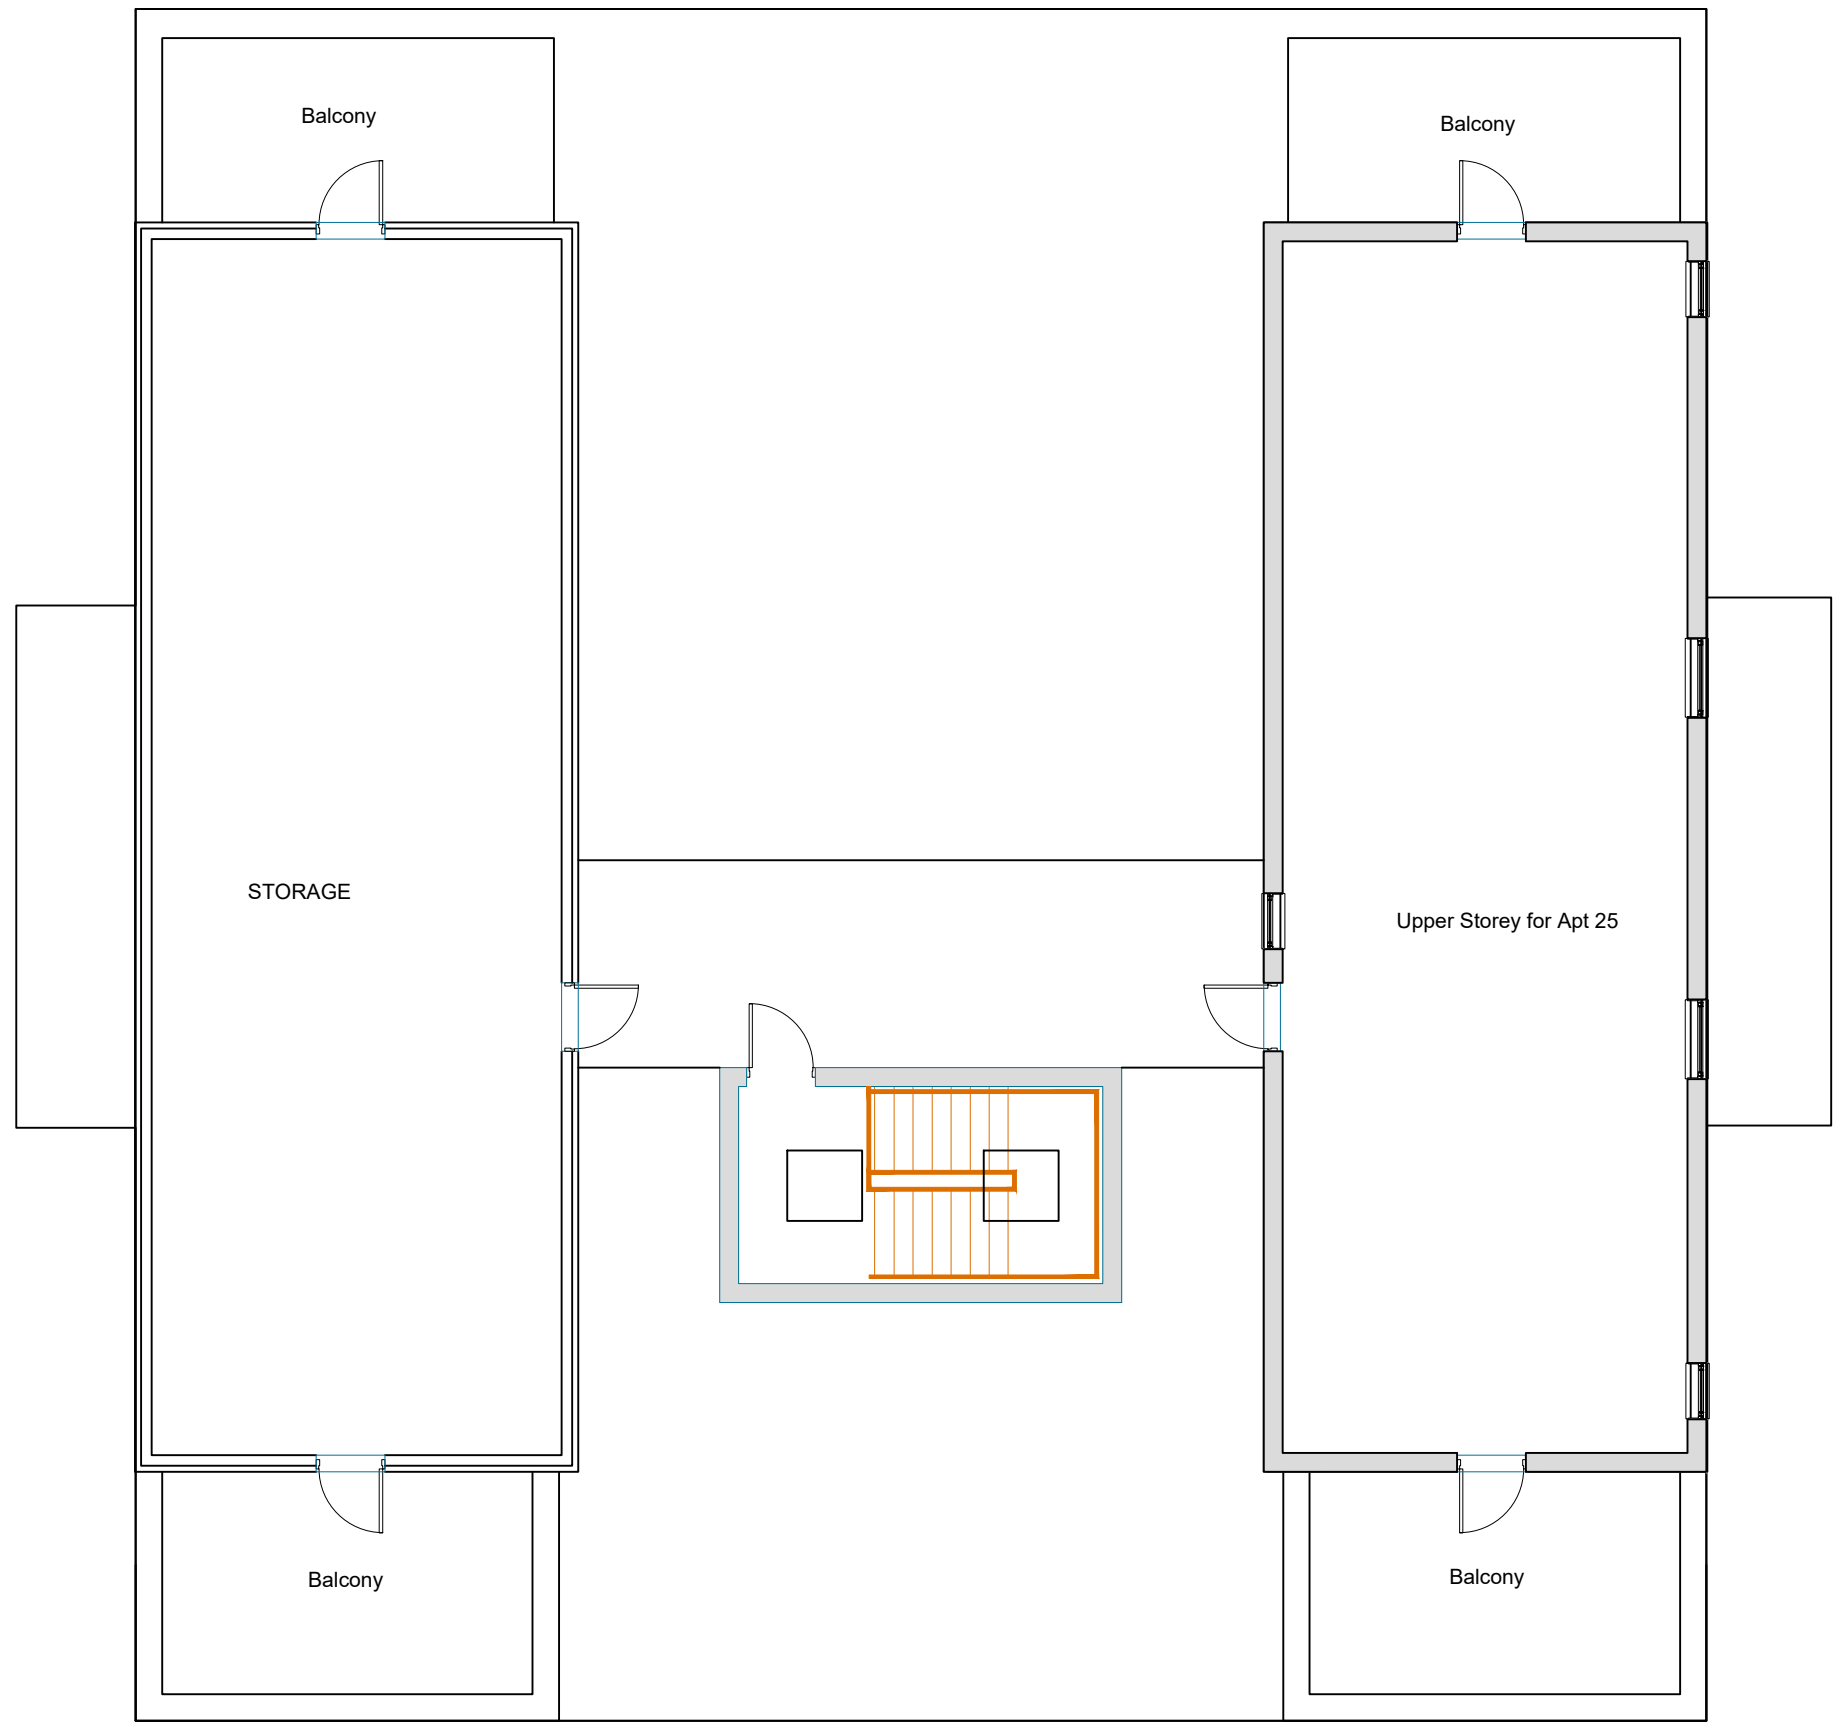


ROOF PLAN 1:100 10m



PROPOSED UPPER FLOOR LEVEL FOR APT 21 & ROOF PLAN 1:100 10m

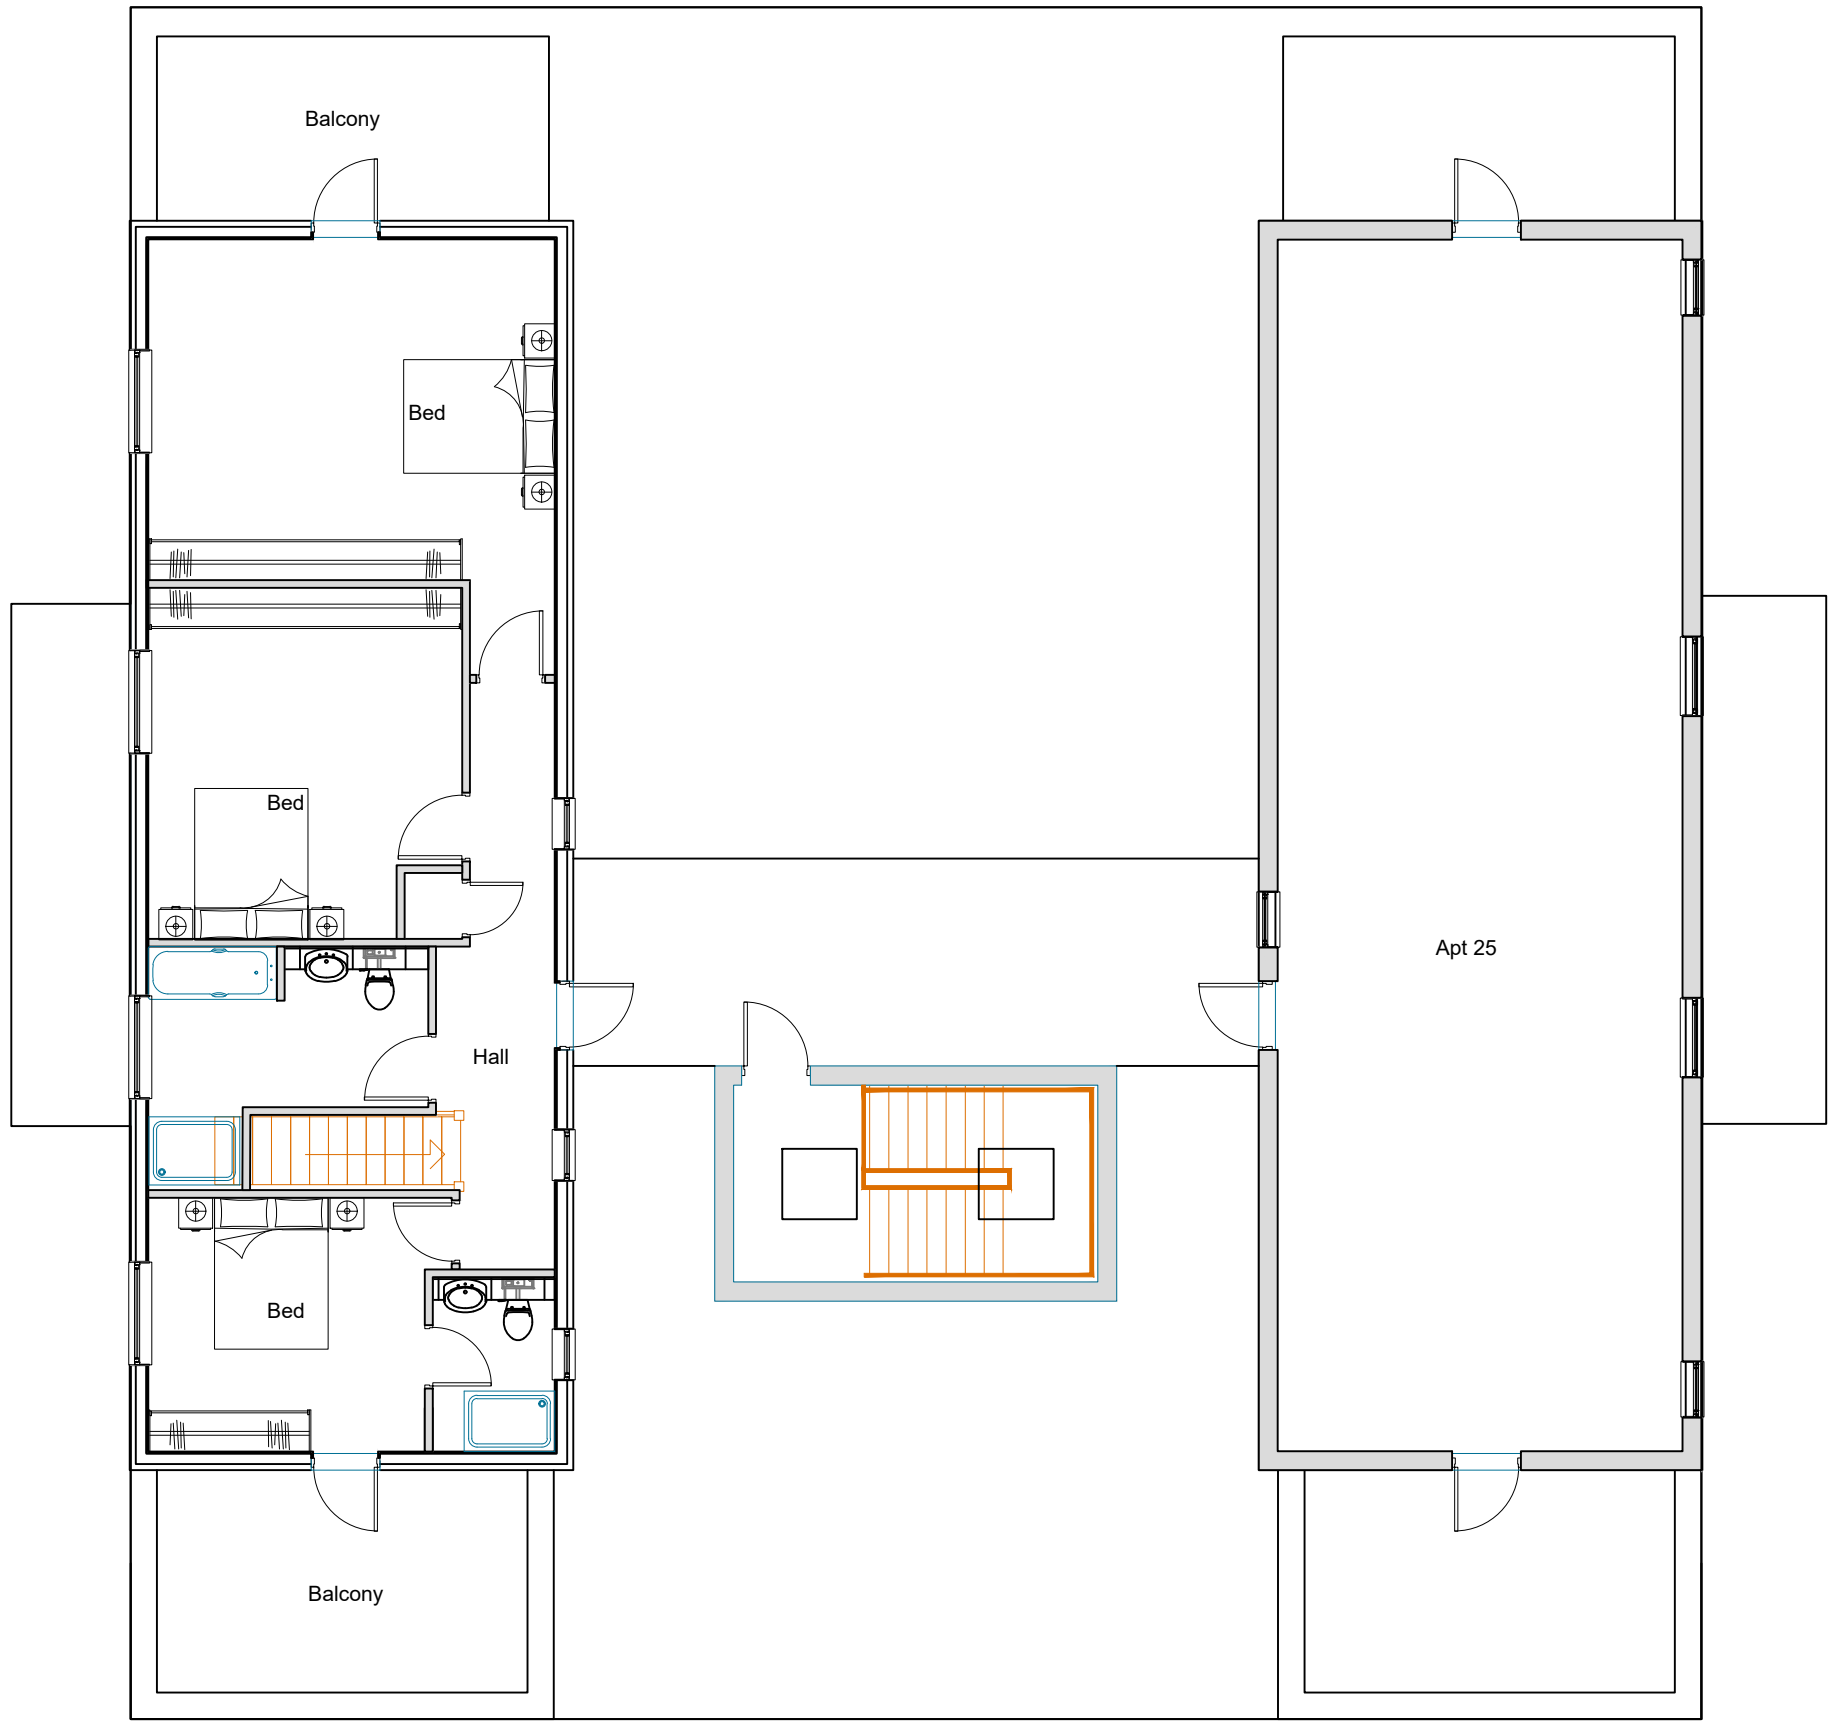

TYPICAL UPPER FLOOR LAYOUT 1:100 10m

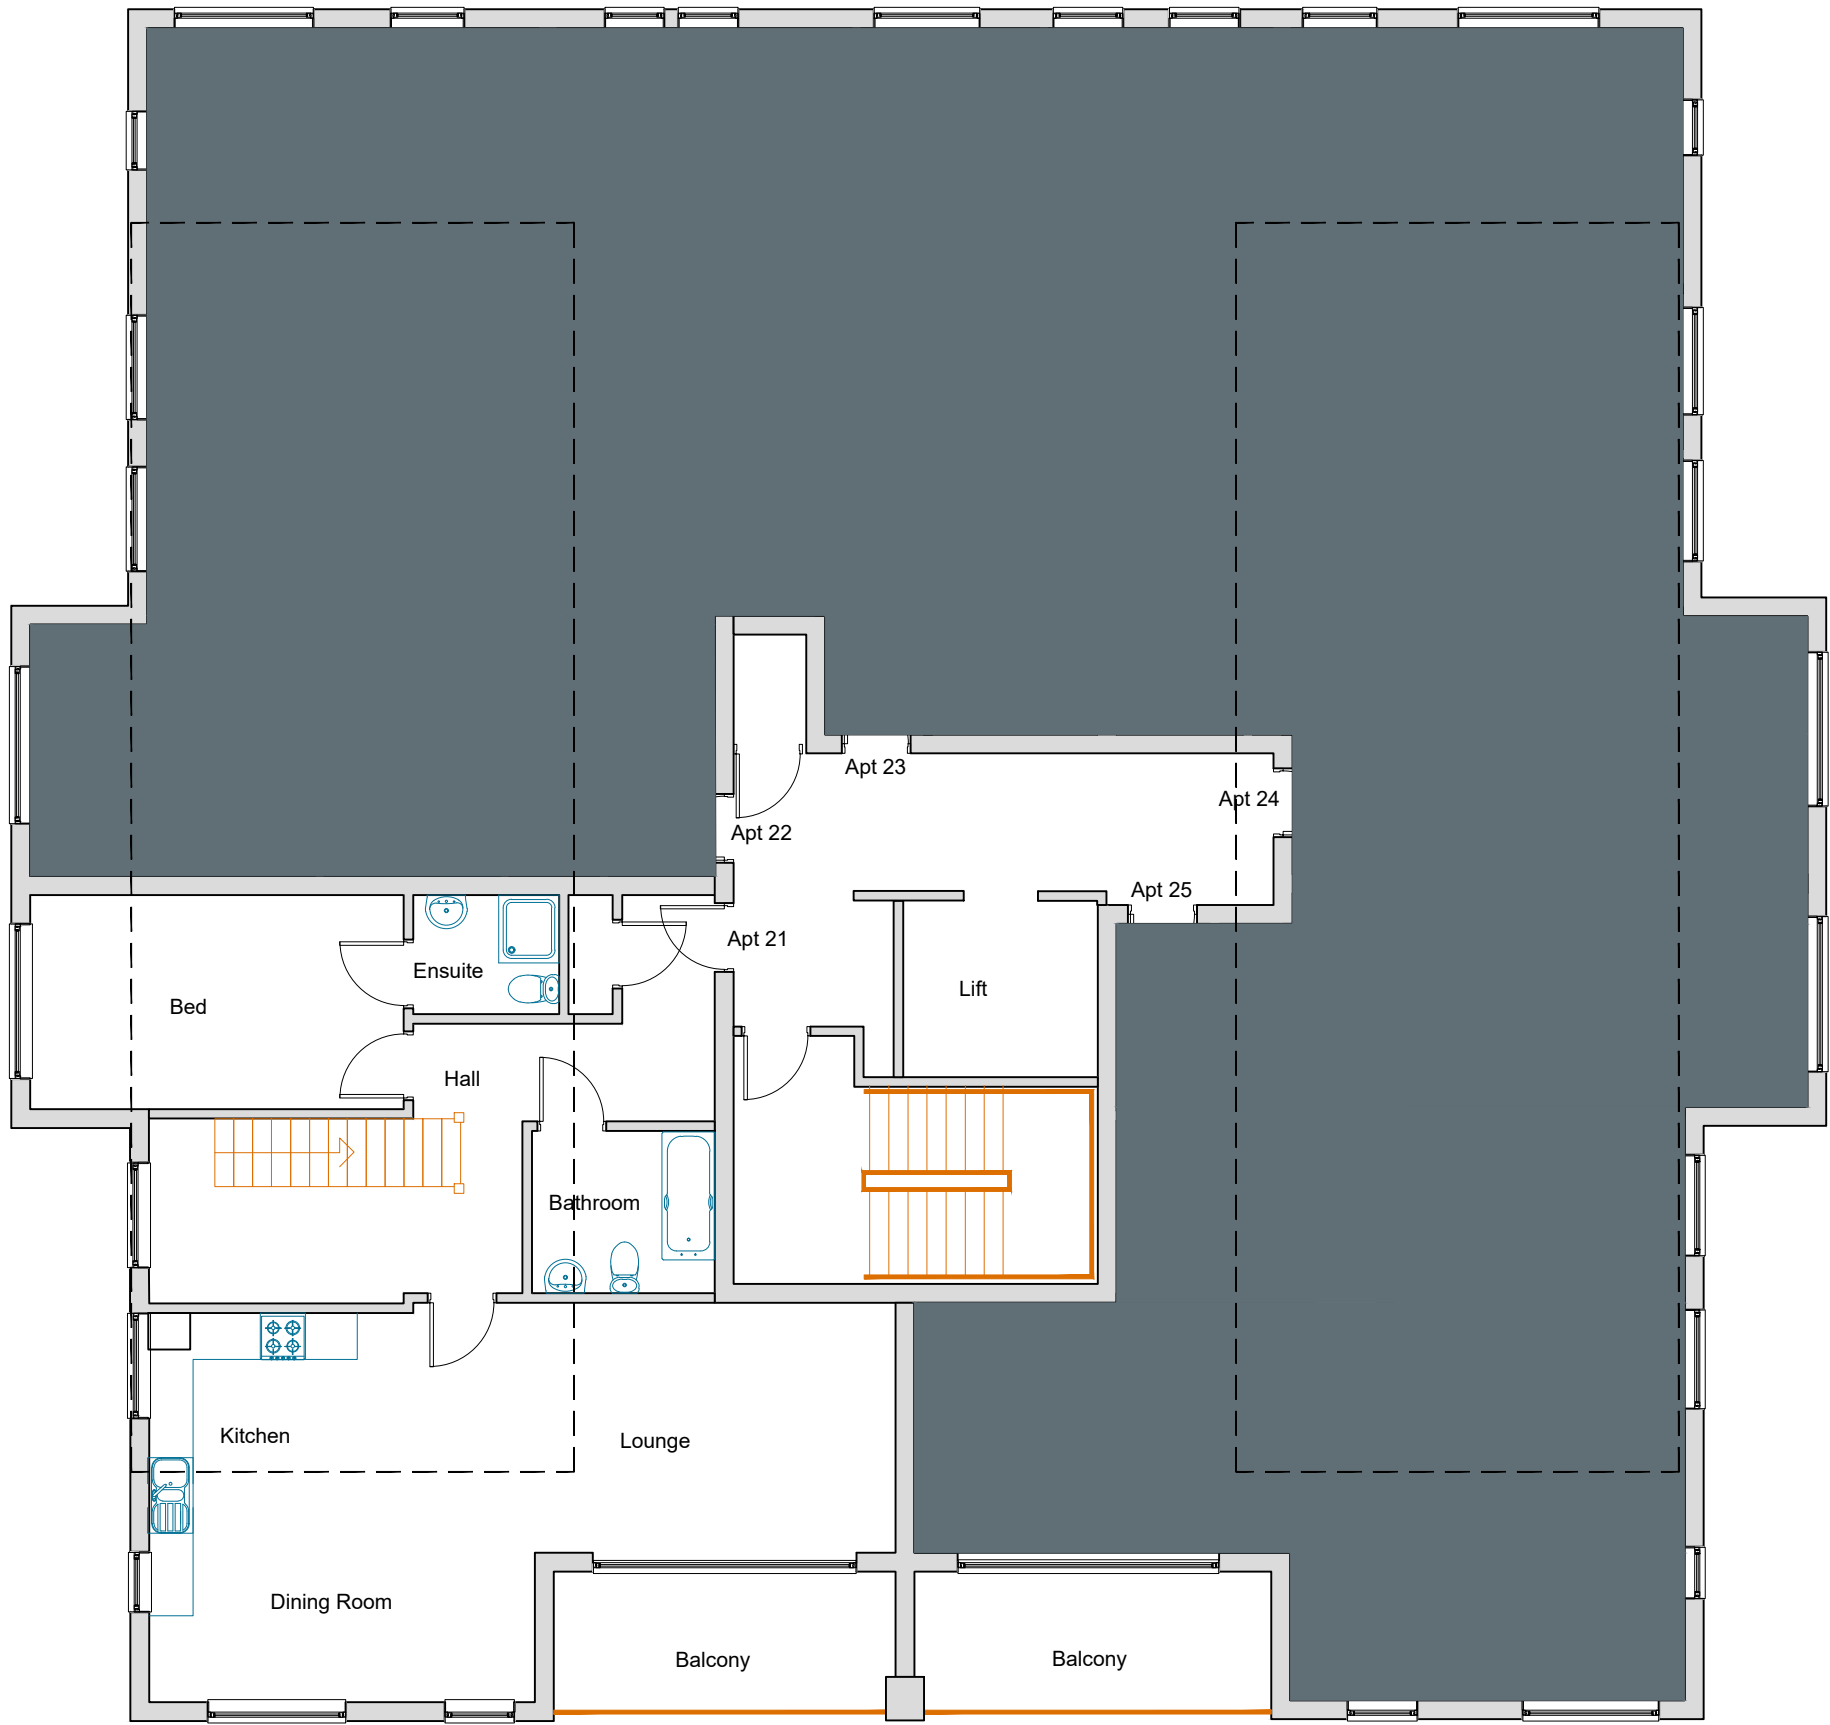

FOURTH FLOOR. 1:100 10m

All levels and dimensions must be checked on site by the contractor prior to commencement of works. Any variations must be immediately reported to GreenSkyArchitecture.

All information contained within this drawing and any attached details or specifications are copyright of GreenSkyConsult Ltd trading as GreenSkyArchitecture. Copying of this document in full or in part is strictly forbidden without the expressed written consent of GreenSkyConsult Ltd.

ONLY TO BE USED FOR CONSTRUCTION WHERE THE SCHEME IS BEING UNDERTAKEN USING LOCAL AUTHORITY BUILDING CONTROL SERVICES.

© GreenSkyConsult Ltd.

Notes

-

Revision	Date	Note
A	29.07.2025	Balcony annotation added to proposed plans



Architecture / Interior Design / Planning / Code for Sustainable Homes / BREEM / Sustainability / Energy Assessors
T: +44(0)7815 606738 W: greenskyarchitecture.com E: mark@greenskyarchitecture.com
Green Sky Architecture is a trading name of Green Sky Consult Ltd. Company Registered in Cardiff No 7350336

Client
STAMFORD DEVELOPMENTS

Project Title
Apartment 21, Synergy II - 427 Ashton Old Road, Beswick, Manchester.

Drawing Title
EXISTING & PROPOSED FLOOR & ROOF PLANS

Drawn MS	Checked	Date 25.05.2016
Drawing Number 1191.1	Scale 1:100 @ A1	Revision A

Drawing Status	Information	Draft	Approval	Tender	Construction	As Built
	☐	☐	☒	☐	☐	☐