


Gross Internal Area			
Plot No.	House Type	Level	Area
Plot 26	A1 - 2b3p	00 GF Level	35.3 m²
Plot 26	A1 - 2b3p	01 FF Level	35.3 m²
			70.6 m²

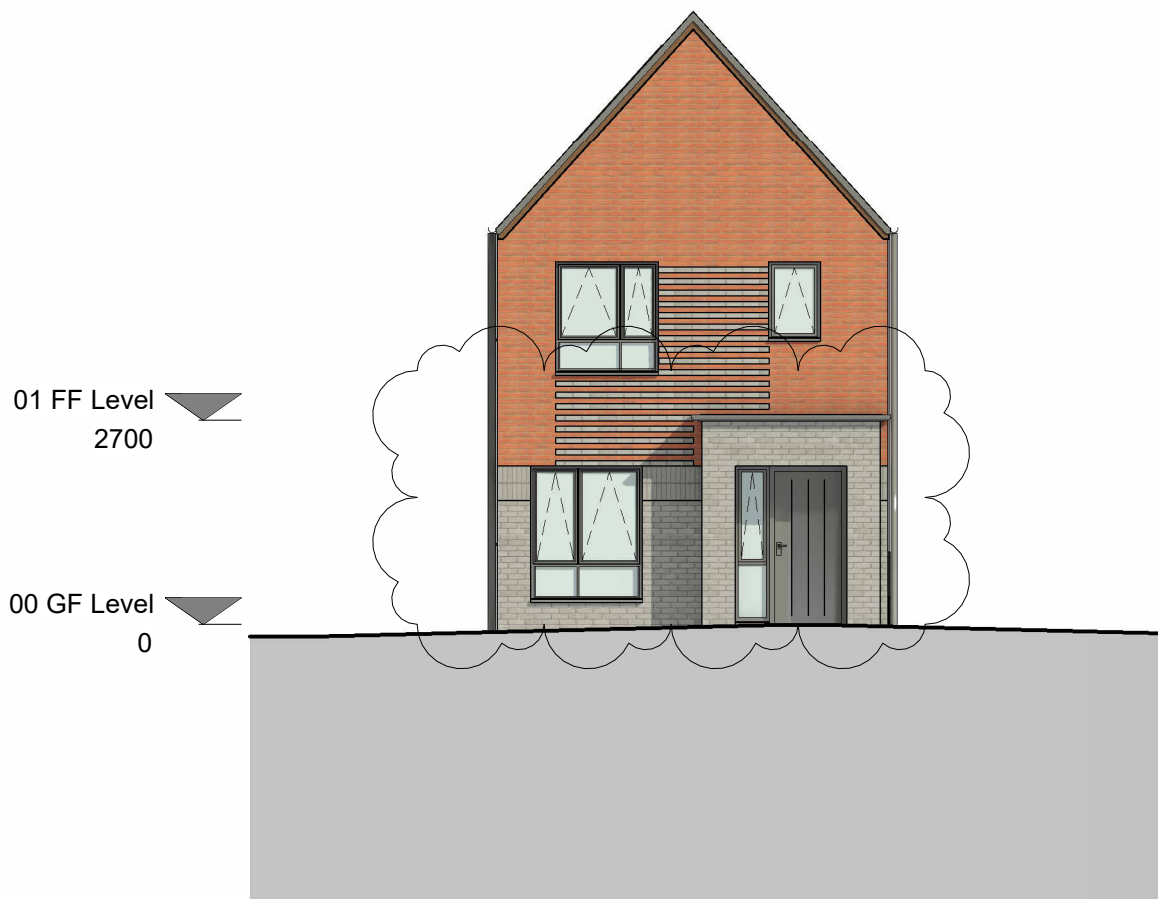

Front Elevation -
1 : 100




Right Elevation -
1 : 100




Rear Elevation -
1 : 100



Left Elevation -
1 : 100

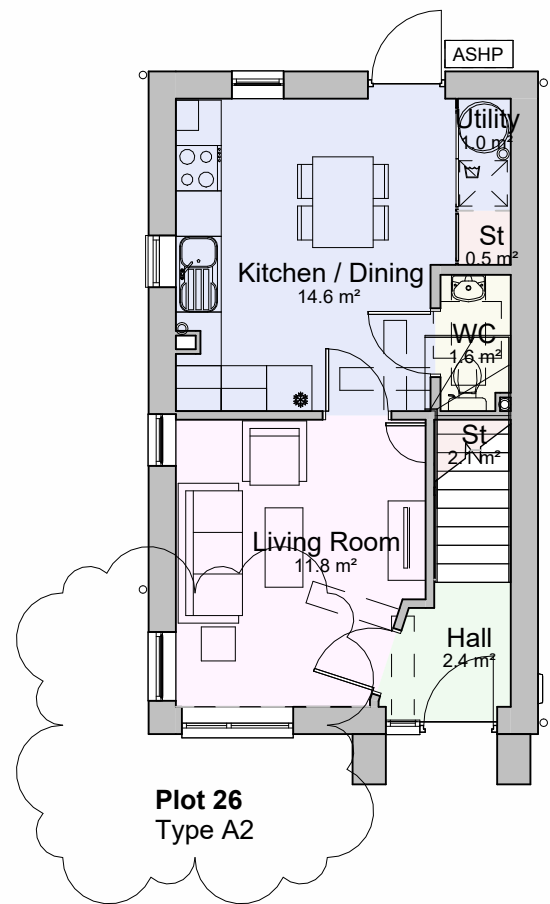

Ground Floor Plan -
1 : 100

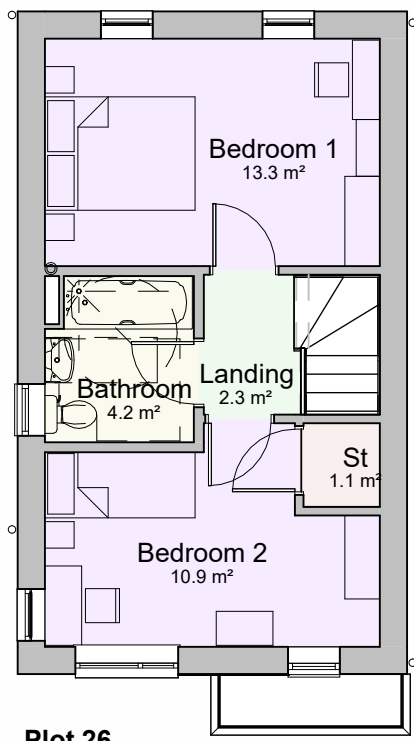

First Floor Plan -
1 : 100

C	20.10.25	SW	minor amendments for VE process. Planning minor amendments. PV added	CL
B	21.10.24	JC	Minor Planning Amendments	SW
A	10.07.24	ACo	Windows and brick banding amended	SW
Rev.	Date	Dim.		Chkd.

BowkerSadler

Project
Heatherdale Drive

Client
Mosscafe St Vincents

Drawing
Block 8 Plans & Elevations

Scale 1 : 100	Sheet Size @ A1	Drawn KS	Checked SW	Date 08/04/24
Project No. 11-026	Originator - BSA -	Zone D -	Level A -	Form Discipline 1020 C
Status				
Planning				
Hatherlow House, Hatherlow, Romiley, Stockport, SK6 3DY 0161 406 7333 office@bowker-sadler.co.uk www.bowker-sadler.co.uk				