


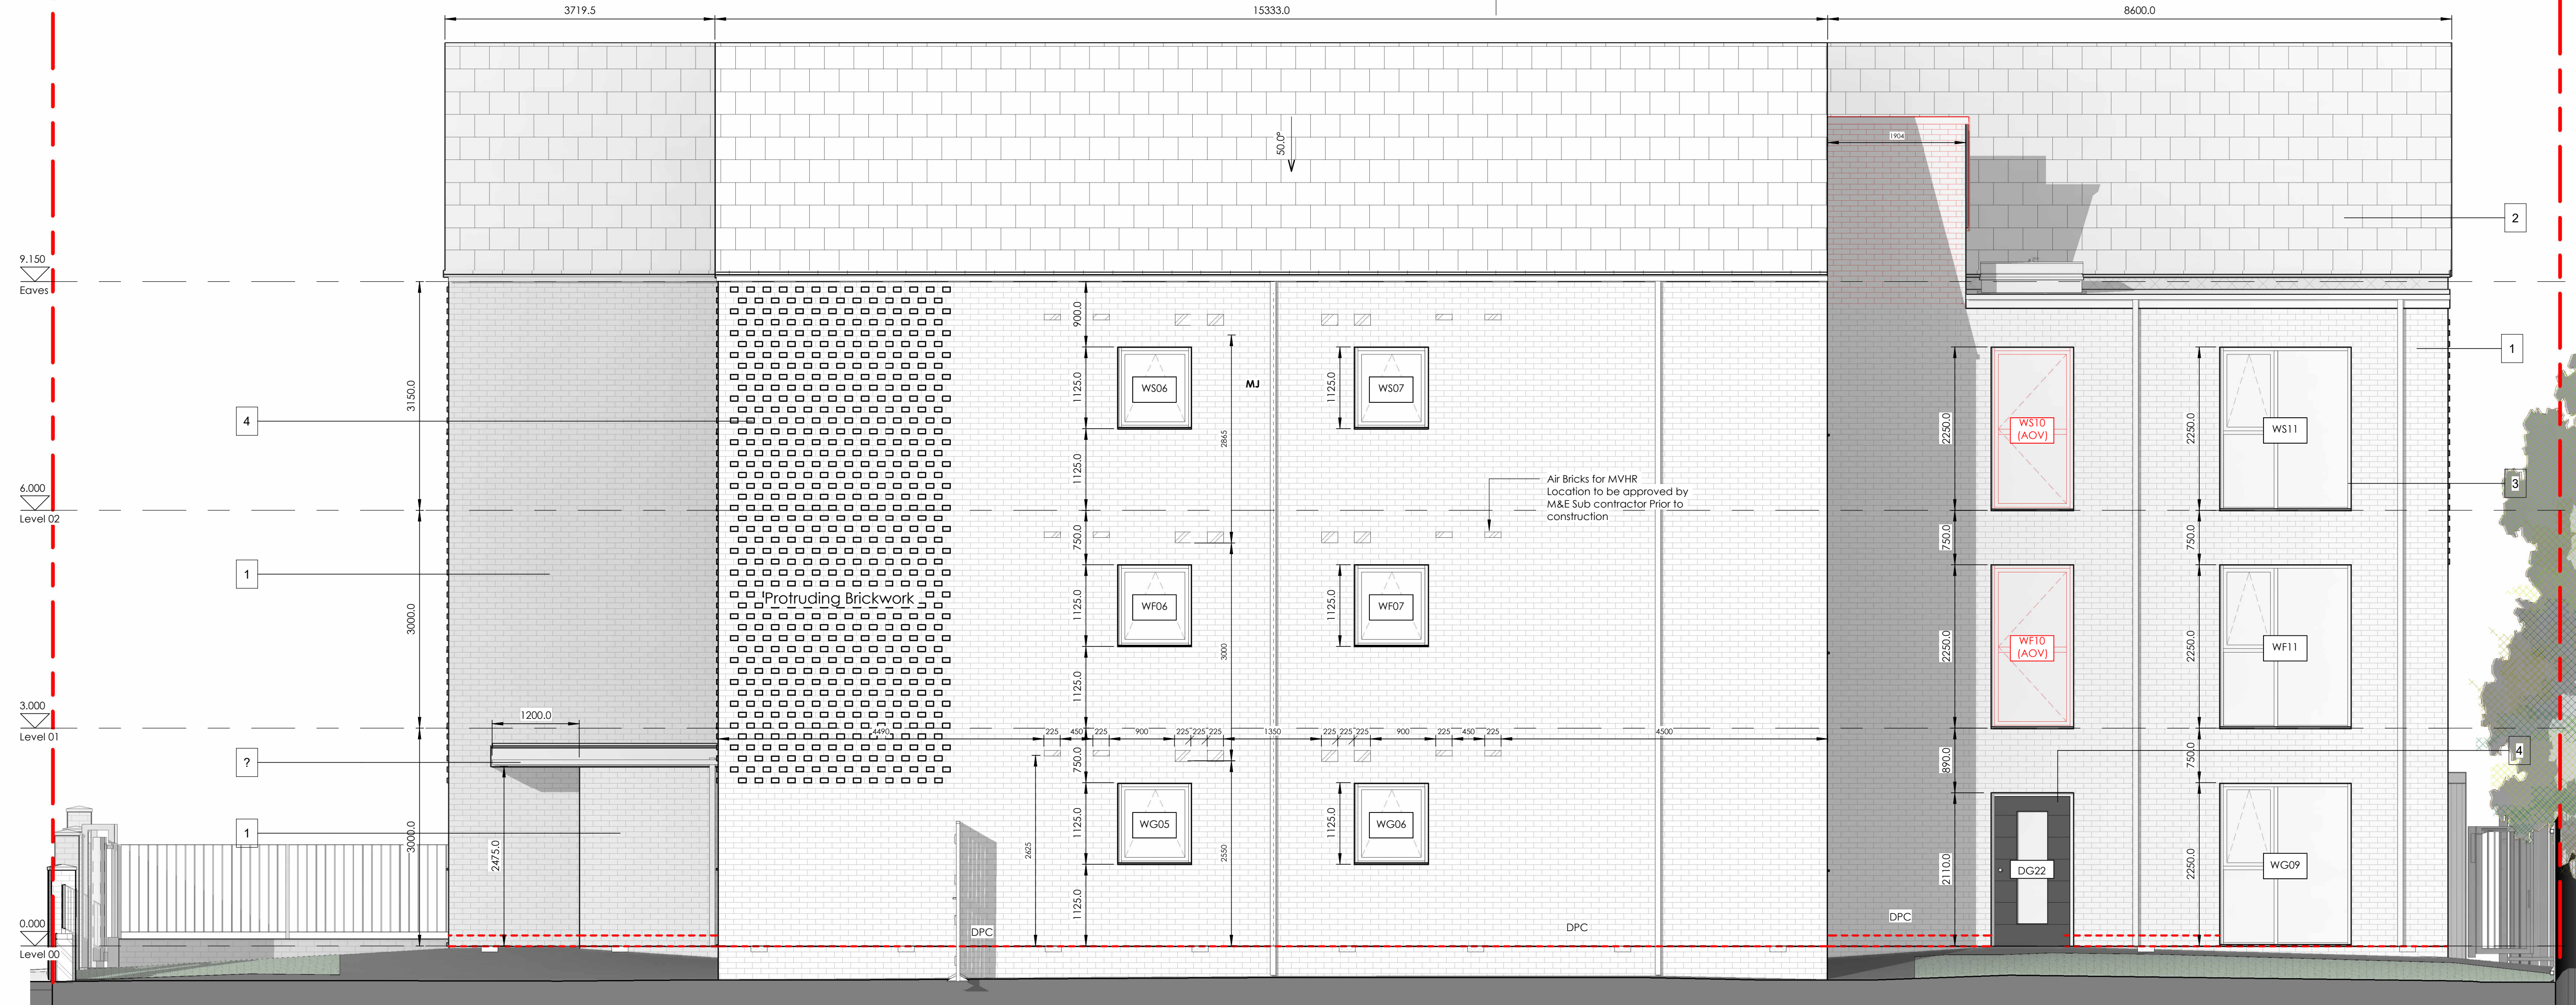

North Elevation - Setting Out

1 : 50



South Elevation - Setting Out

1 : 50

Notes

© Arcus Consulting

THIS DRAWING IS THE SUBJECT OF COPYRIGHT WHICH VESTS IN ARCUS CONSULTING. IT IS AN INFRINGEMENT OF COPYRIGHT TO REPRODUCE THIS DRAWING BY WHATEVER MEANS, INCLUDING ELECTRONIC, WITHOUT THE EXPRESS WRITTEN CONSENT OF ARCUS CONSULTING WHICH RESERVES ALL ITS RIGHTS.

ARCUS CONSULTING ASSERTS ITS RIGHTS TO BE IDENTIFIED AS THE AUTHOR OF THIS DESIGN. ALL DRAWINGS, IMAGES AND MODELS ARE SUBJECT TO THE COPYRIGHT, DESIGNS & PATENTS ACT 1988.

DRAWING NOT TO BE SCALED.

REPORT ERRORS & OMISSIONS TO ARCHITECT.

CHECK ALL DIMENSIONS ON SITE.

DRAWING TO BE READ IN CONJUNCTION WITH HEALTH AND SAFETY PLAN AND ALL RELEVANT RISK ASSESSMENTS.

Safety Health and Environmental Information Box

In addition to the hazards/risks normally associated with the types of work detailed on this drawing take note of below. It is assumed that all works on this drawing will be carried out by a competent contractor working, where appropriate, to an appropriate method statement.

Residual

Notes:

Lift Overrun subject to change following confirmation of lifting beam size and specification


Site External Levels and Slopes are to be confirmed by Engineer and are currently **indicative**, all entrances are to be level access with a double DPC where the external level is less than 150mm from DPC level.

For Movement joints see structural engineers design

M&E Sub Contractor to confirm vent positions

Materials / Finishes:

- 102.5mm Brick - Wienerberger Renaissance Multi
- Morley Modern Concrete Tiles - Smooth Grey (S) (MA10428)
- RAL7016 Finish to Windows
- Manchester Brick Specialists - Salford Smooth Red
- Black Finish

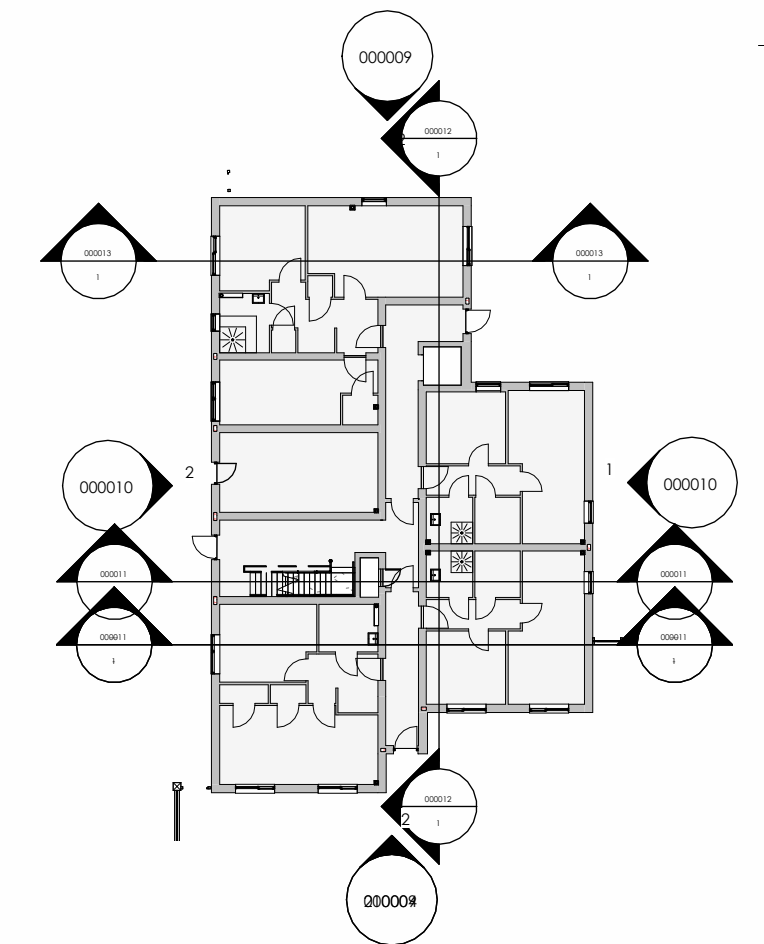

Rev	Revision Notes	Date
T1	First Issue - Stage 4	08/04/25
C1	Construction - To be issued to BC	12/05/25
C2	Eaves Level, External Levels, Secondary DPC	17/06/25
C3	Door width increased to 1135mm, brick detail changes	19/06/25
C4	AOV window Sizes changed, Eaves Level to brickwork	01/07/25
C5	Eaves 9150mm to allow for fixings at 25mm & 50mm	21/07/25
C6	NNA Information submission	14/10/25

Drawing Status:	Stage 5	Submittal:	S5
Job Title:	British Legion, Wythenshawe	Job No:	6811
Drawing Title:	Proposed - Elevations - North & South		
Date:	25/07/24	Scale @A1:	As indicated
Drawing No:		Drawn By:	MW
		Checked By:	KT
		Rev:	C6

© Drawing & Design Copyright of:

Arcus Consulting LLP
www.arcus.uk.com
info@arcus.uk.com

ARCUS CONSULTING

Newcastle 0191 272 5781
Manchester 0161 855 3222
Liverpool 0151 708 1080
Cambridge 01223 325 7706
Wakefield 0152 468 8000