




Boundary Treatment To Match
Neighbouring Houses

2 Metre Close Boarded Fence

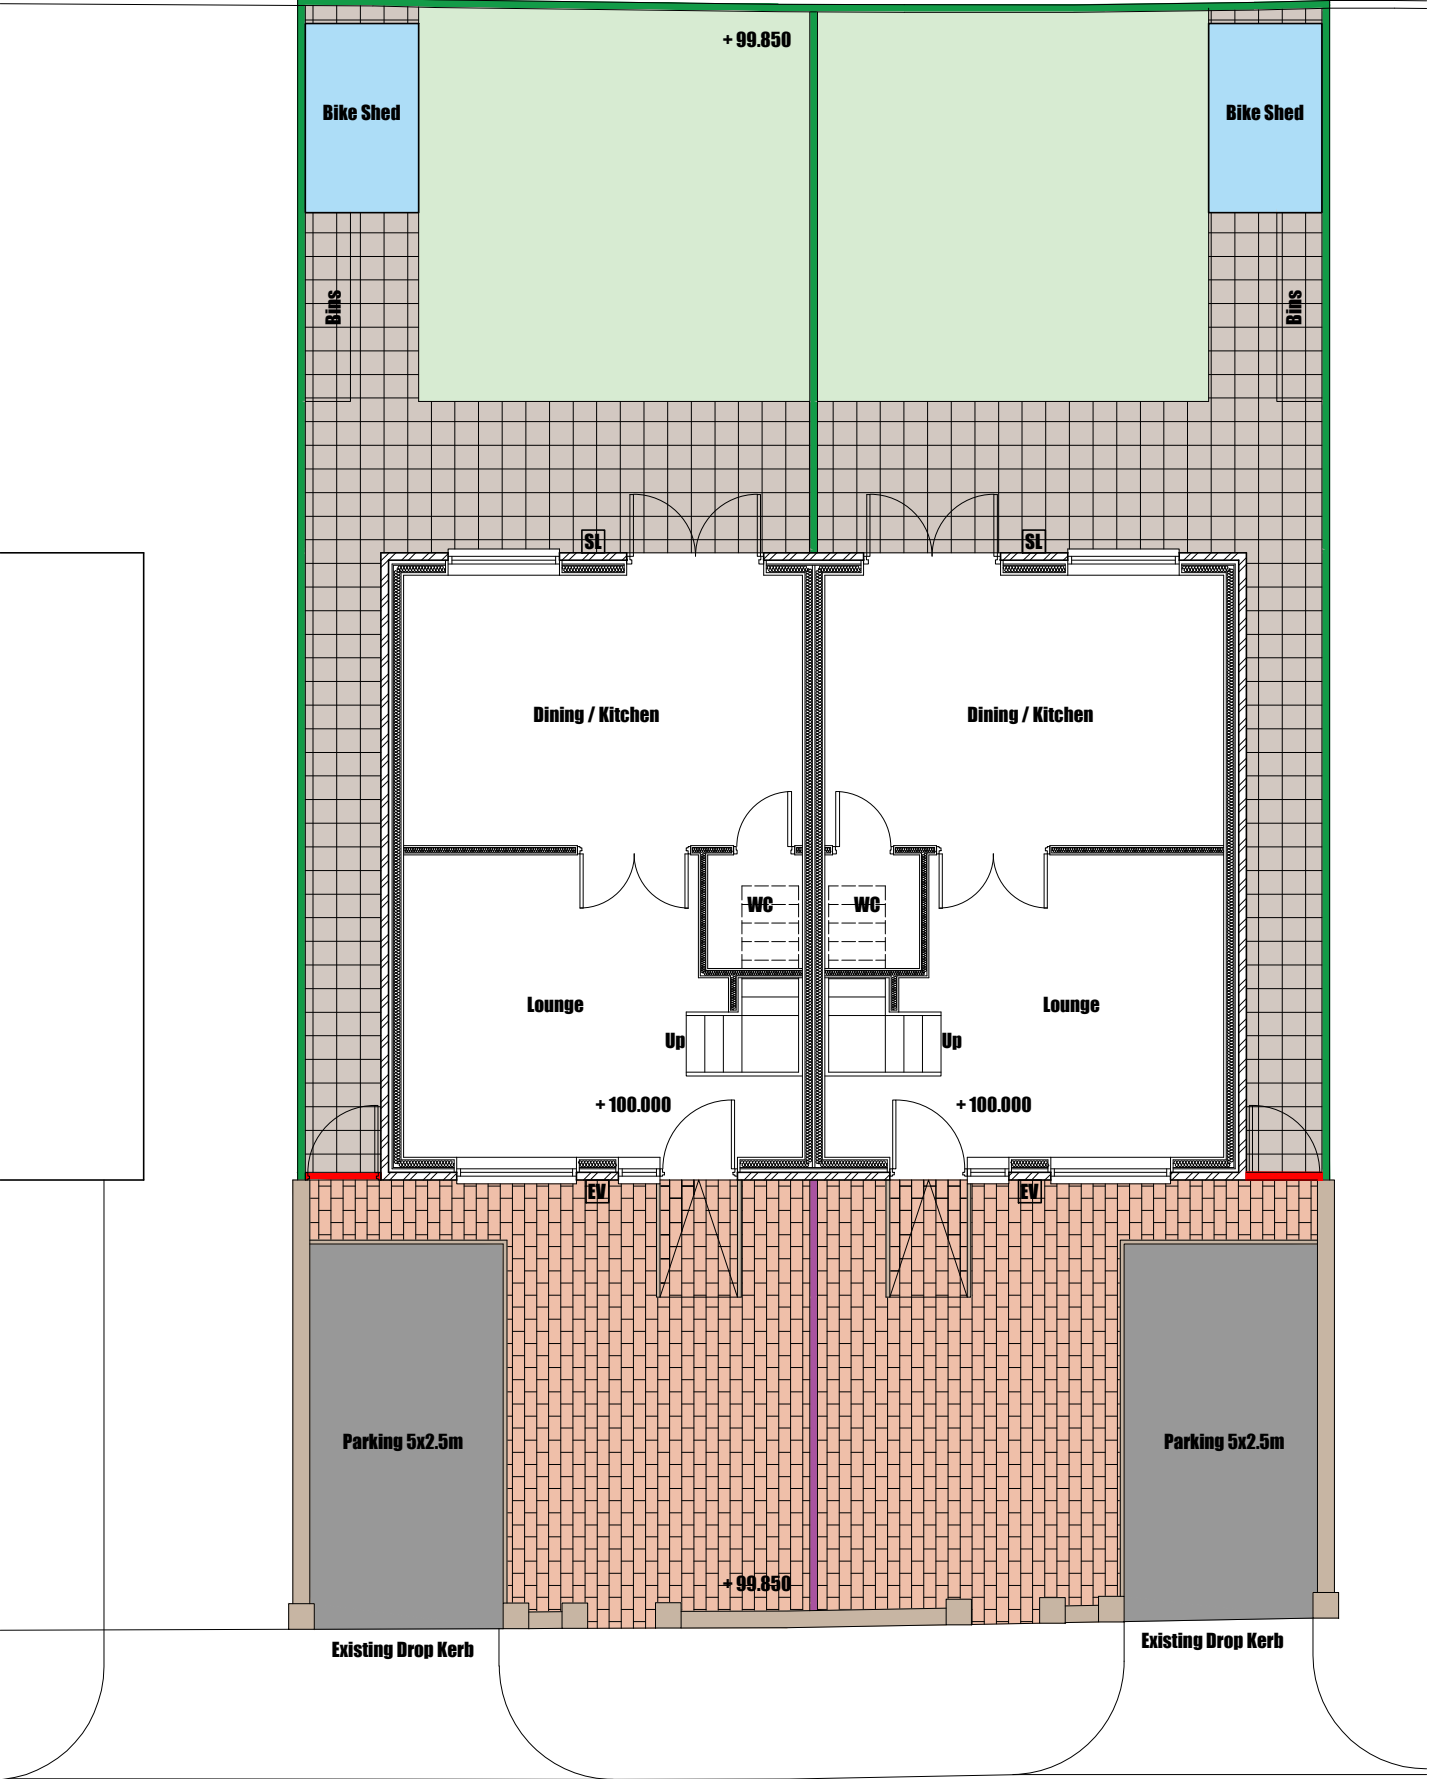

Site Plan
Scale 1:100

Conway Architectural Design shall have no responsibility for any use made of this document other than for that which it was prepared and issued. All dimensions and levels to be checked on site. No building work is to be started until all relevant approvals are in place. Any discrepancies should be reported to Conway Architectural Design. This drawing should not be reproduced without written permission from Conway Architectural Design. **Standard Building Regs Notes are to be provided by Conway Architectural Design prior to a building regs application being submitted.**

External Materials

- Grass lawn with block paved edge detail
- Marshall's Block Paving Red Buff
- Driveway Permeable Tarmacdem
- Paving Flags Marshall Golden Buff
- Electric Vehicle Charging Point
- 2400x600mm bin storage

Secure By Design

- 2.5x1.5m bike shed with secure lock
- Motion sensor security light
- 2 metre tall gate to rear of house with lockable handle.

Boundary Treatment

- 2 metre close board fence with timber posts
- 1 metre brick wall with stone capping and iron railing
- 1 metre composite boundary fence between front of houses.



6 Conway Close
Alkington
Middleton
Manchester, M24 1EW
E: conway-design@outlook.com

JOB TITLE : New Dwellings x 2
ADDRESS : Vacant Land On Vale Street, Clayton
DRAWING TITLE : Proposed Site & Landscaping Plan
SCALE : 1:100 @ A3
DRAWN : xxx DATE : 14.08.25