
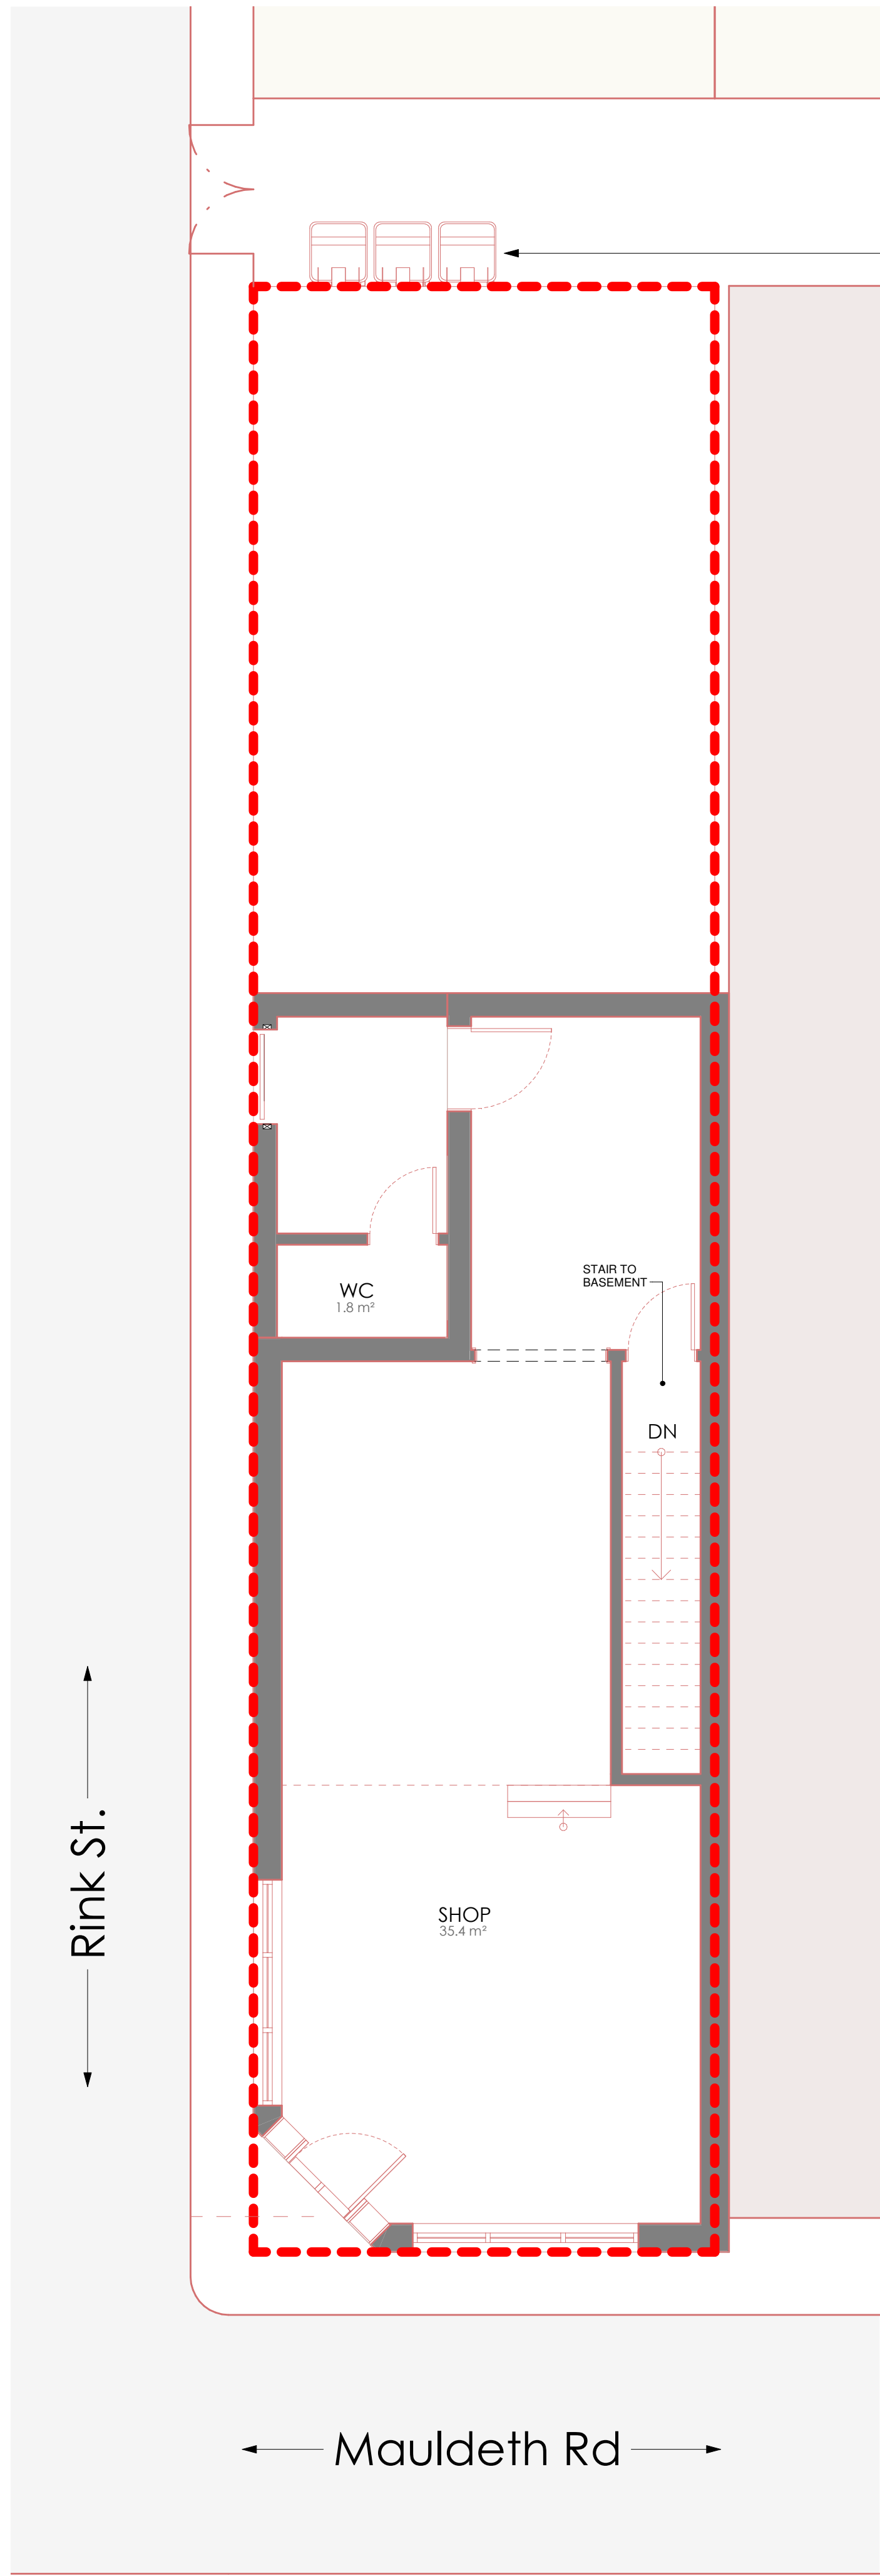
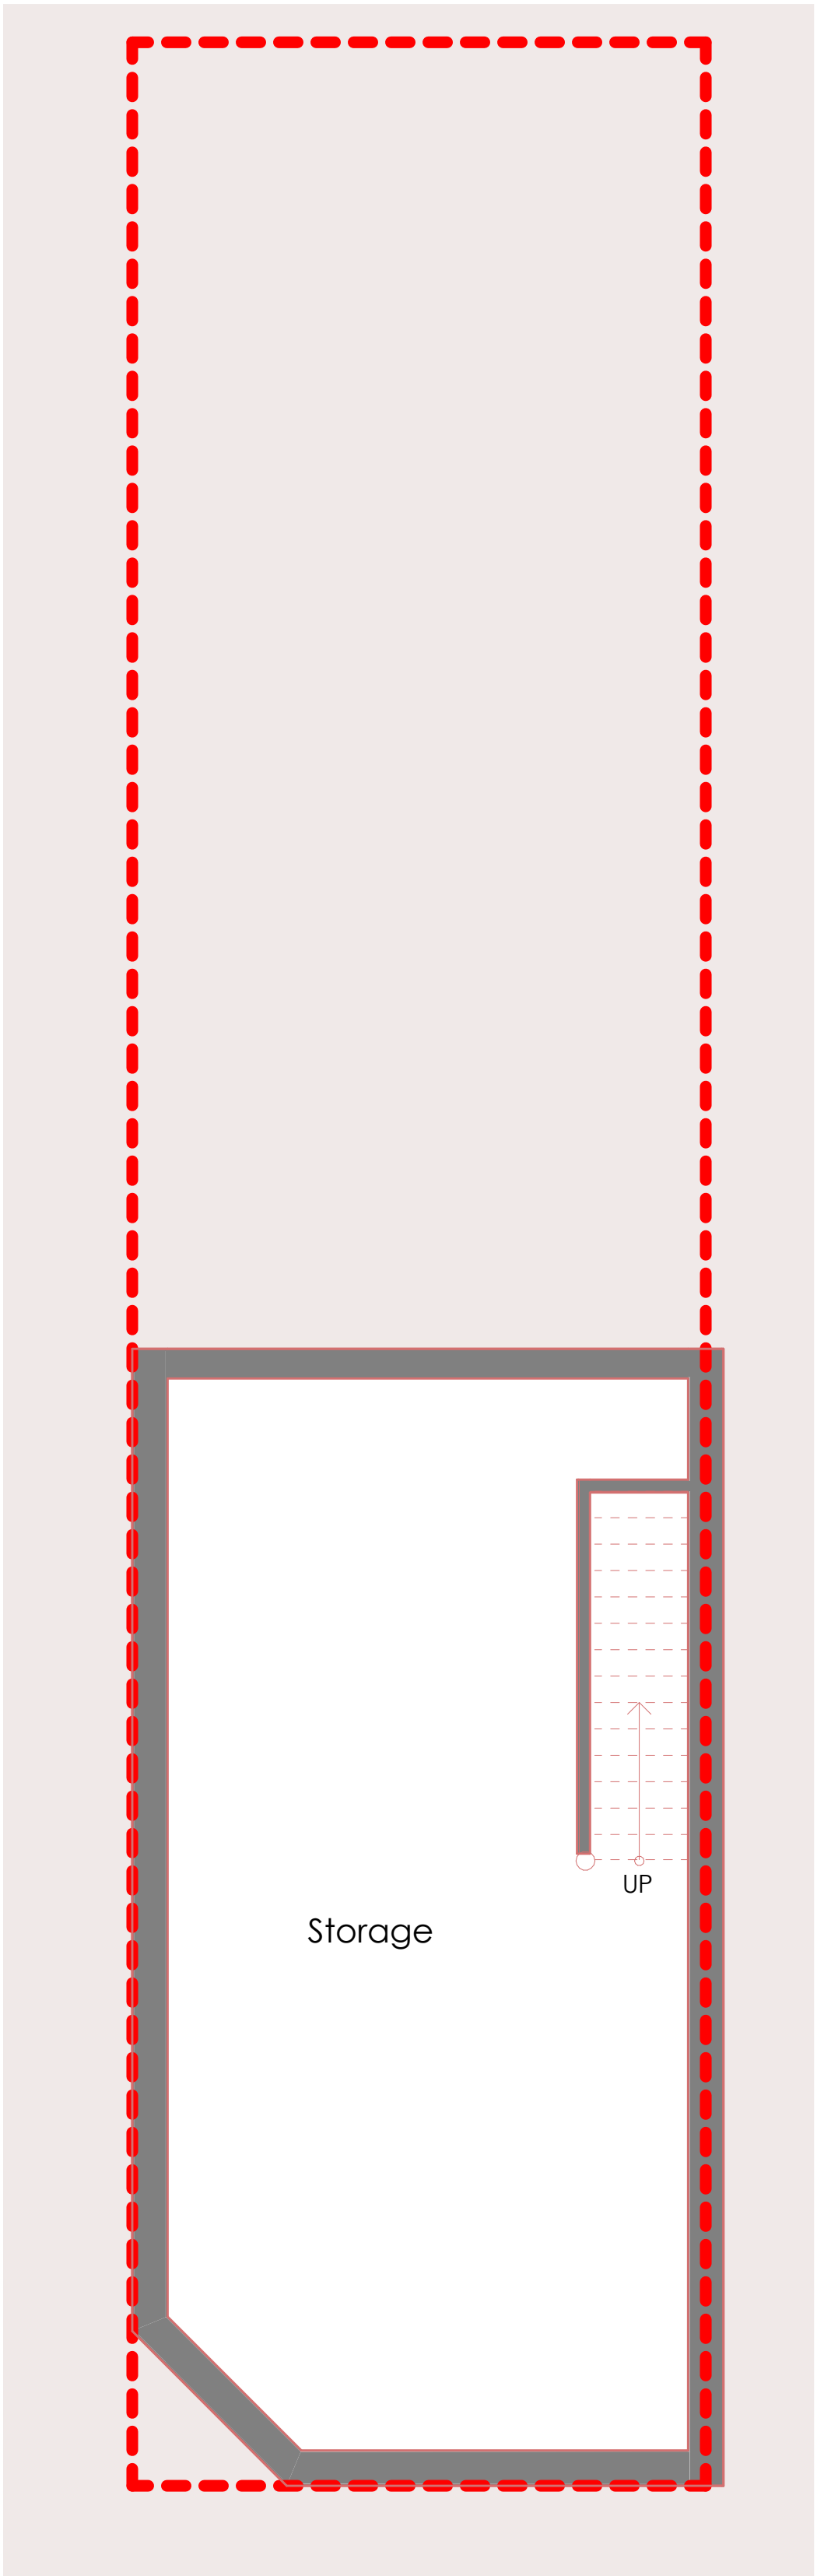


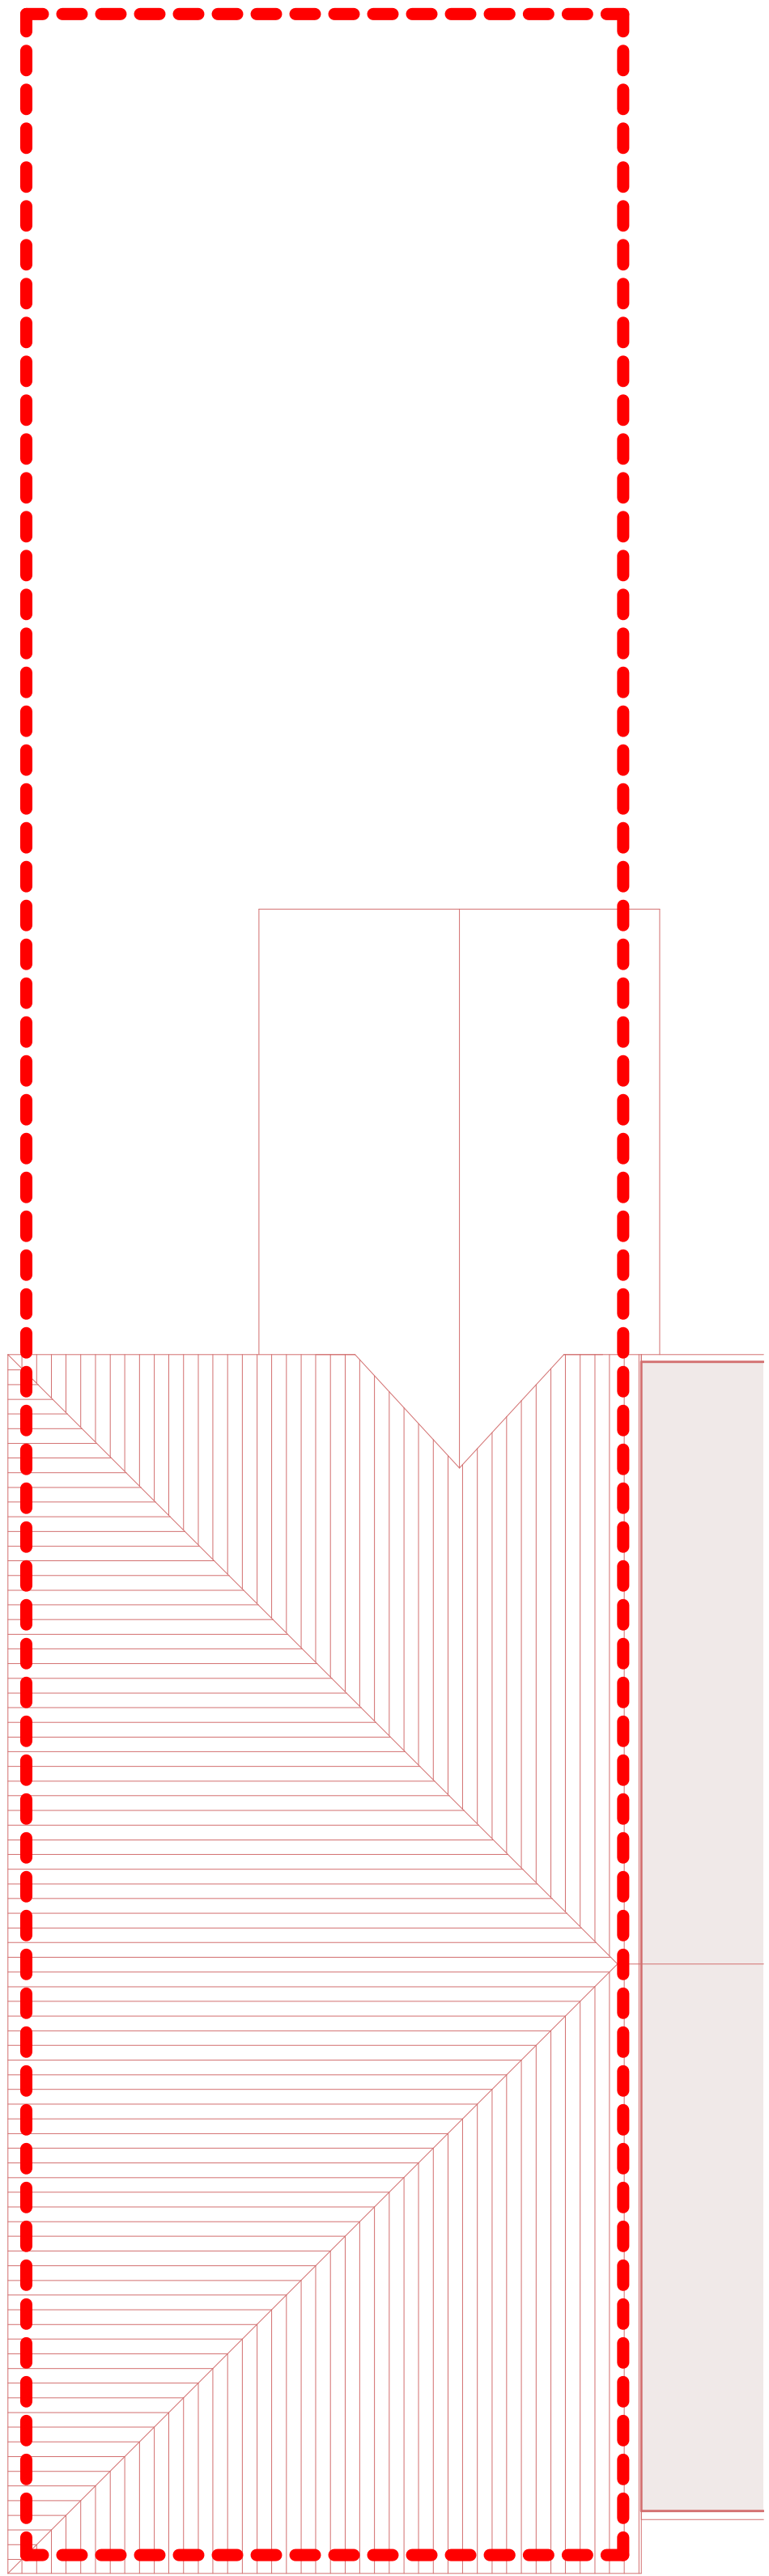

A	Planning/1st Issue	06/10/25
Rev	Description	By Date

MUSE
Architects

111 Mauldeth Rd, Manchester
M14 6SR

PROJECT: 111 Mauldeth Rd, Manchester

DRAWING TITLE: Proposed Floor Plan

DRAWING STATUS: Planning

DRAWN: IU CHECKED: MM

APPROVED: MM DATE: 12.09.25

SCALE: 111_A1.01 A REV: (A1)

