





Note:
Do Not Scale from this drawing.
Dimensions are to be checked on site.
If in doubt please ask.

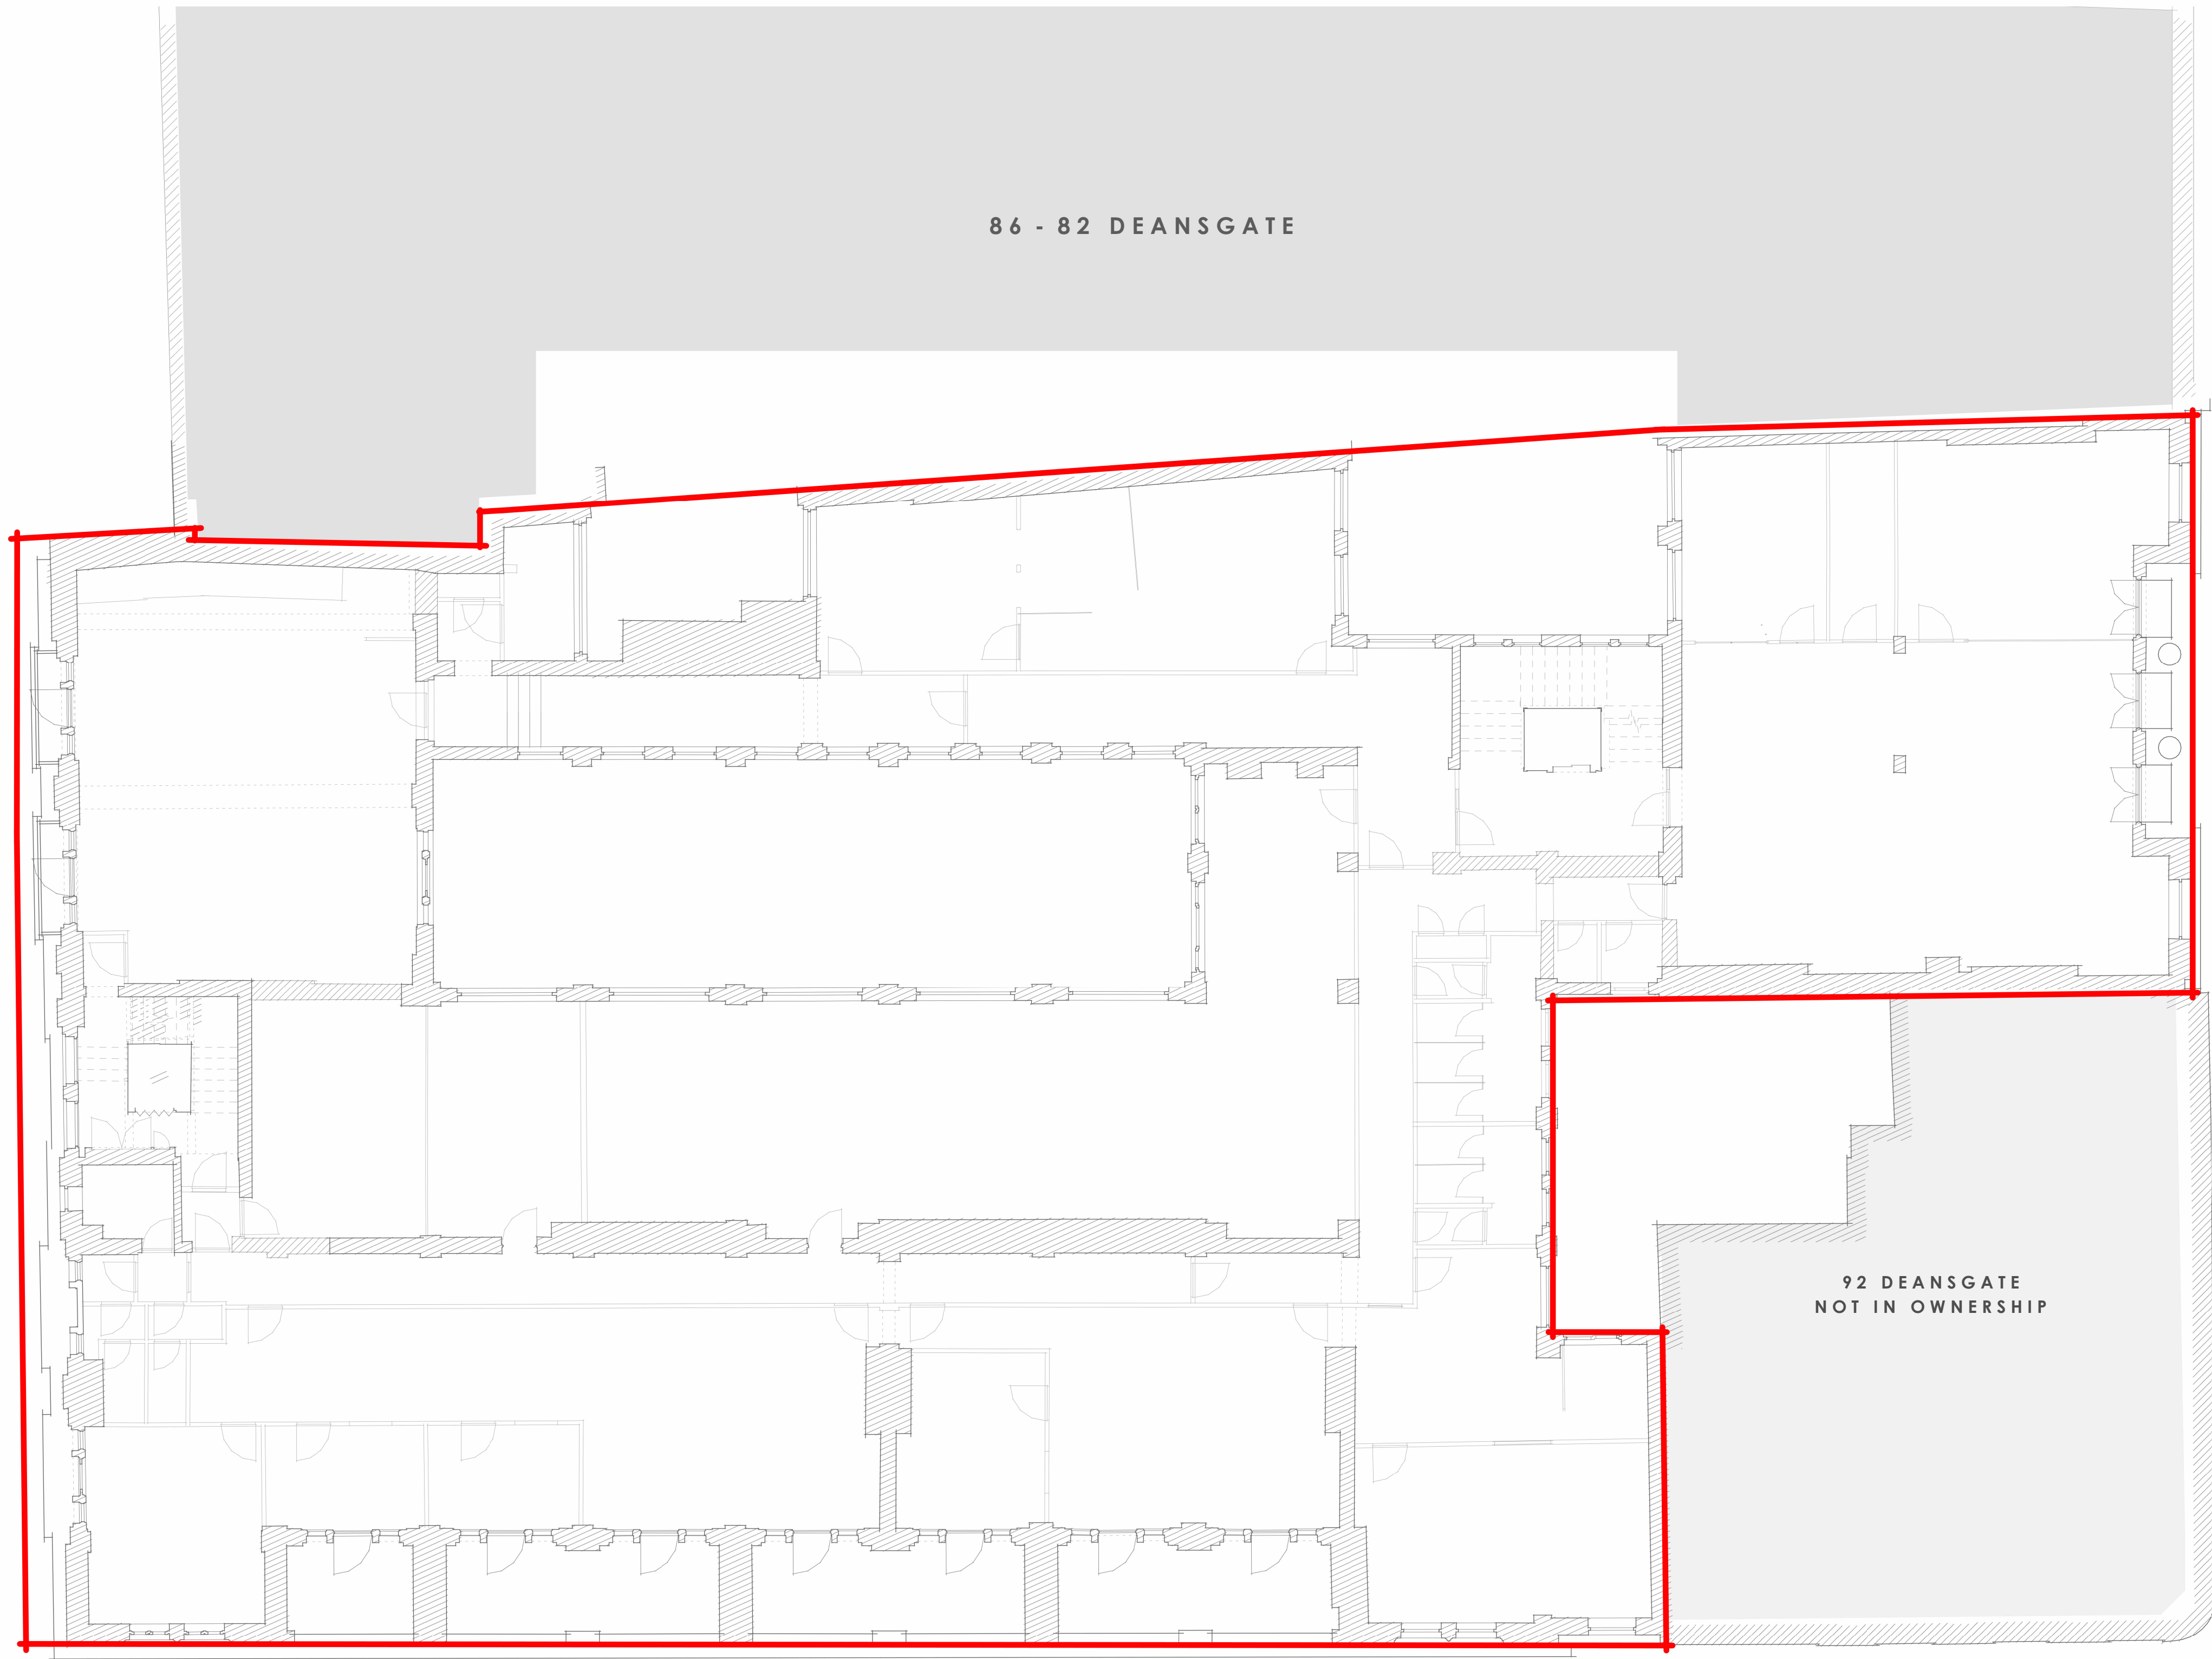

Existing Third Floor Plan

1 : 100

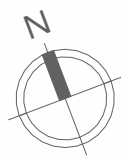

1 0 1 2 3 4 5 m
SCALE 1 : 100

P01 18/09/25 DA Planning Issue

Rev Date Intis Details

© The moral rights of the author are hereby asserted.
This drawing and design is the sole property of Buttress Ltd and must not be reproduced without permission.
Buttress Ltd is Registered in England and Wales: 536373

Buttress

Manchester

41 Bengal Street
Manchester
M4 6AF

0161 236 3303

www.buttress.net

Leeds

Clockwise, Yorkshire House
Greek Street, Leeds
LS1 5SH

0113 539 7965

Certified

B

Corporation

Project Title 90 Deansgate

Client Criterion Capital

Location Manchester

Drawing ref Existing Third Floor Plan

Date 19/02/2025

Checker TW

Job No: 10036

Scale 1 : 100

Size A1

Status S2

Project Origin Volume Level Type Role Number Rev.
10036-BUT-XX-03-DR-A-01004-P01