



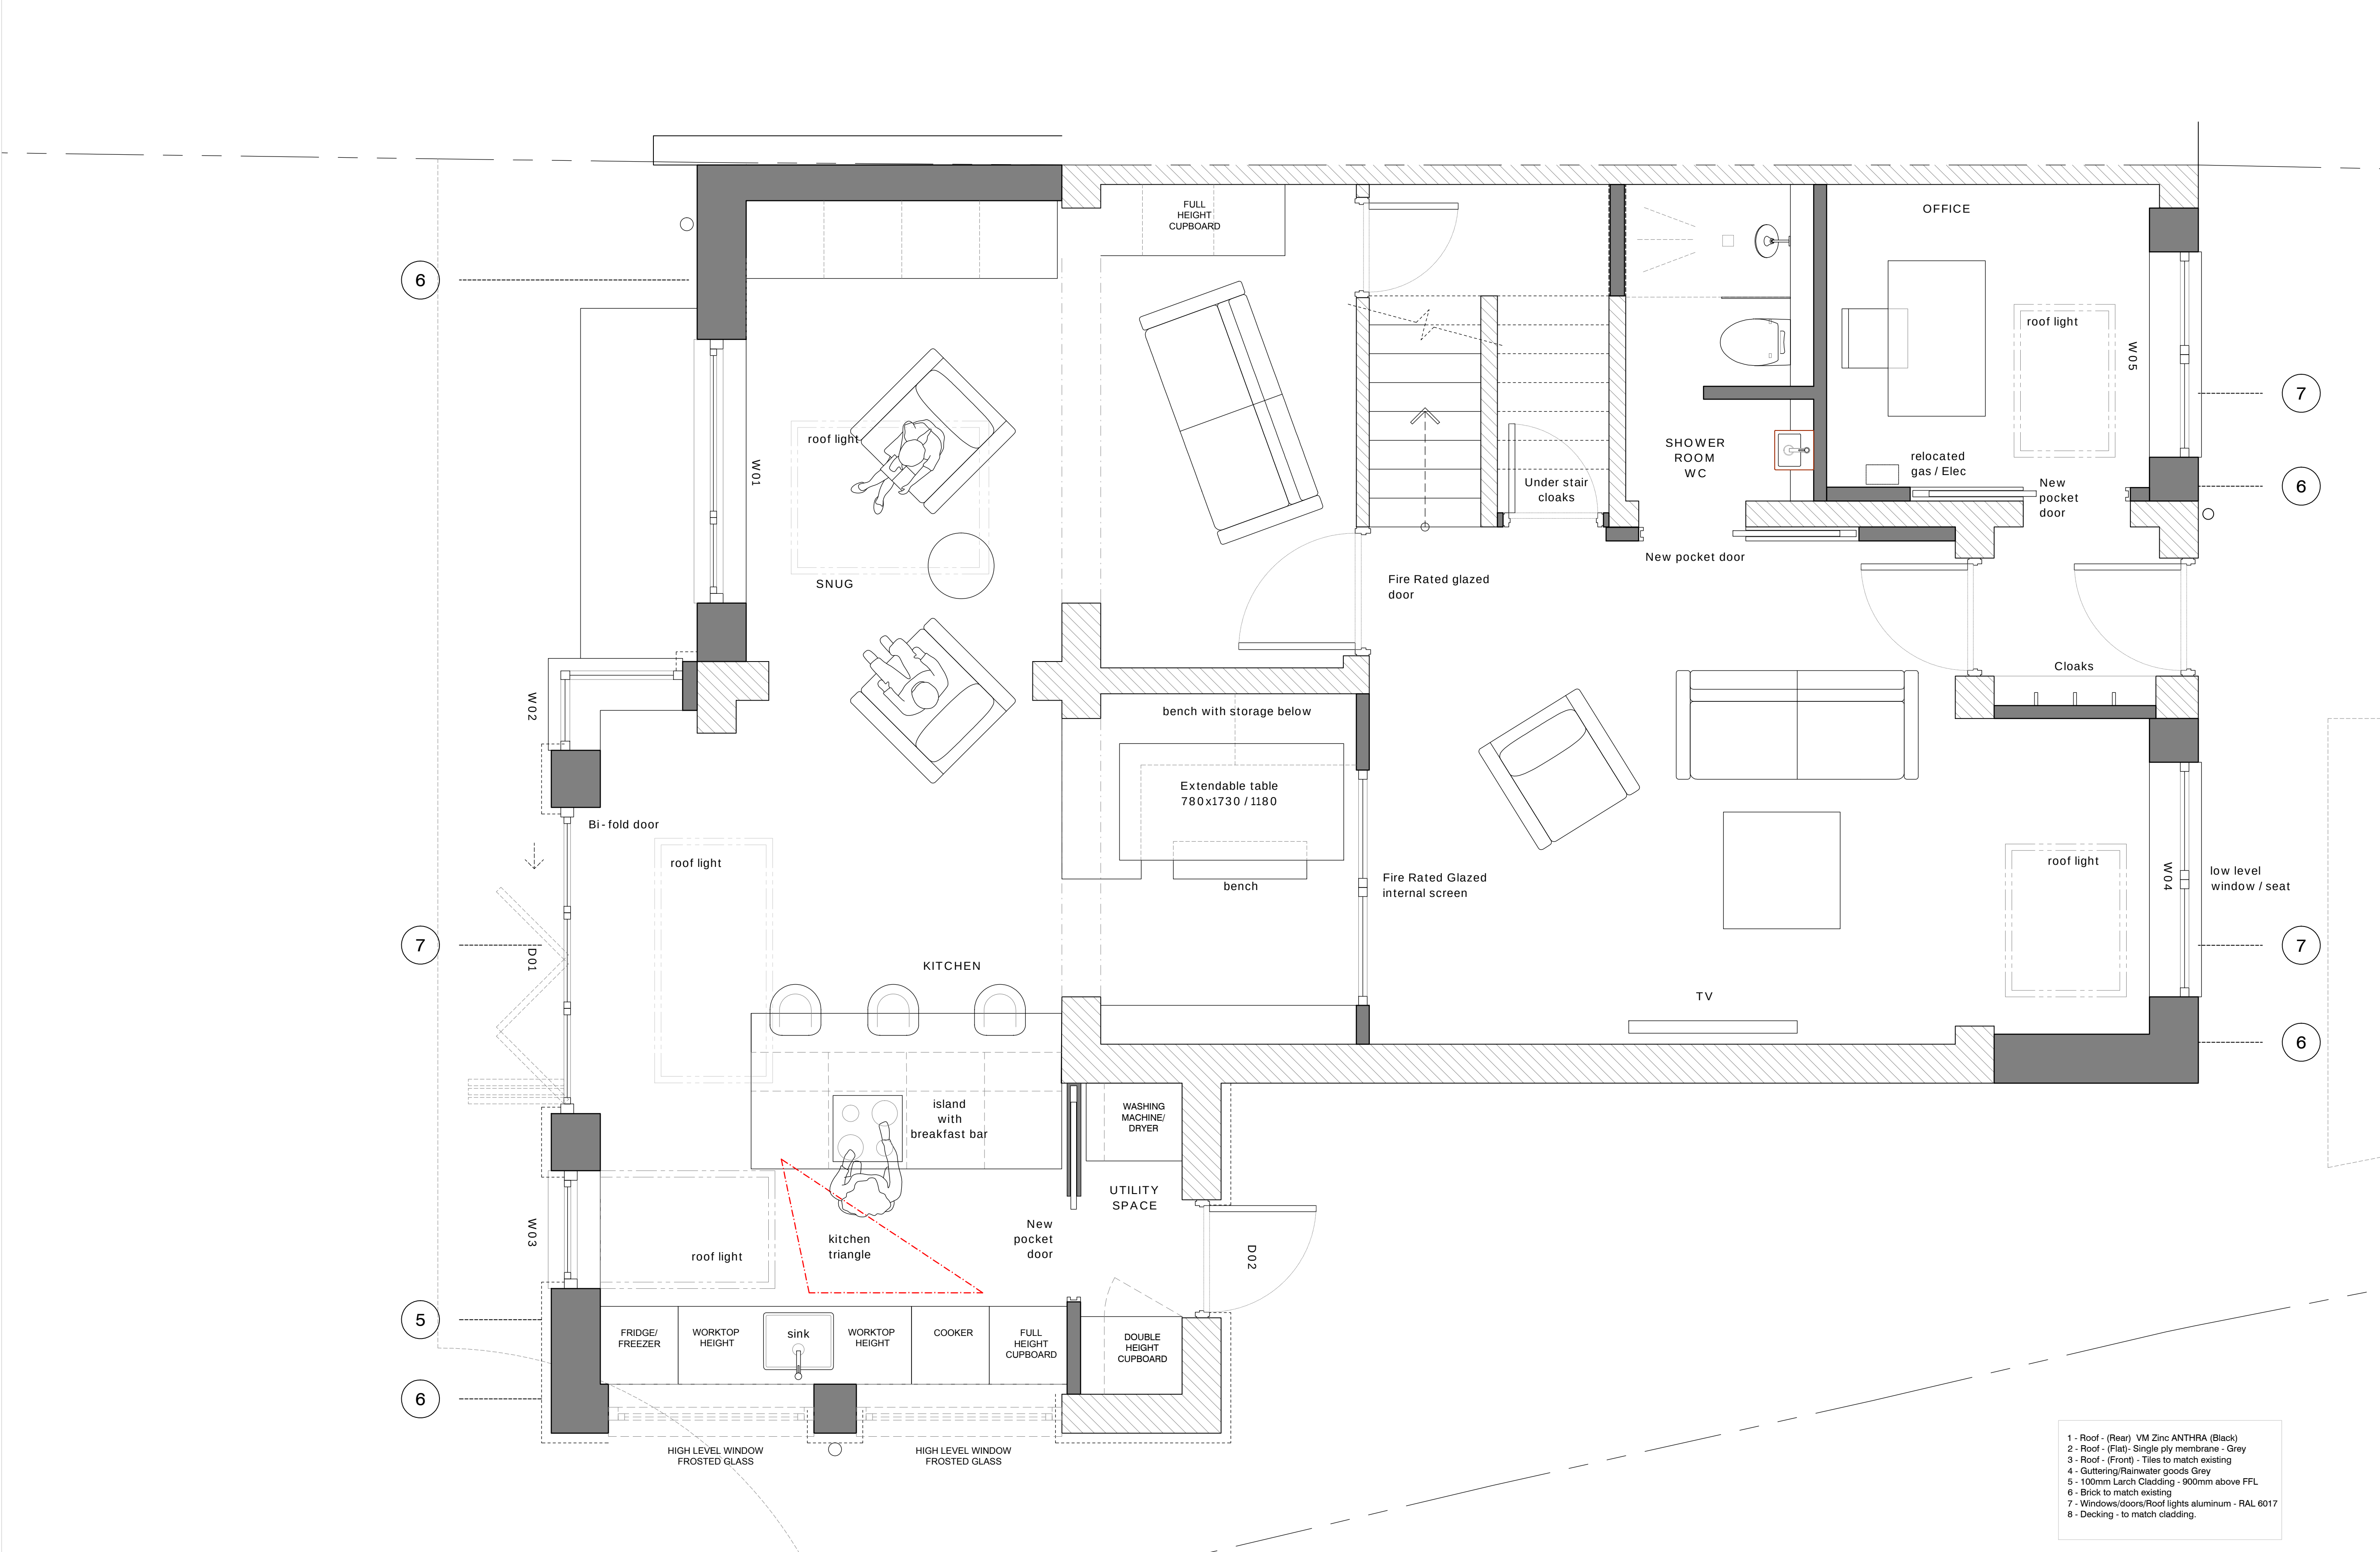


1. Do not scale this drawing except for planning purposes
2. Drawing to be used for the status indicated only
3. All dimensions and setting out shall be checked and confirmed and any discrepancies to be reported to the Designer prior to commencement of any work
4. All work and materials to be in accordance with current statutory legislation, relevant codes of practice and British Standards
5. Drawing to be read in accordance with relevant consultants and sub-contractors drawings and specifications
6. This drawing is the property of Cross Street Architects and is not to be used in whole or in part without written consent

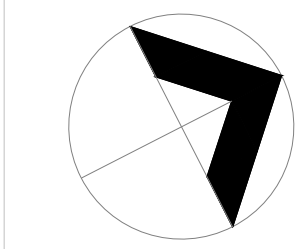

| no. | revision | date |
|-----|----------|------|
| 1   |          |      |

key plan:

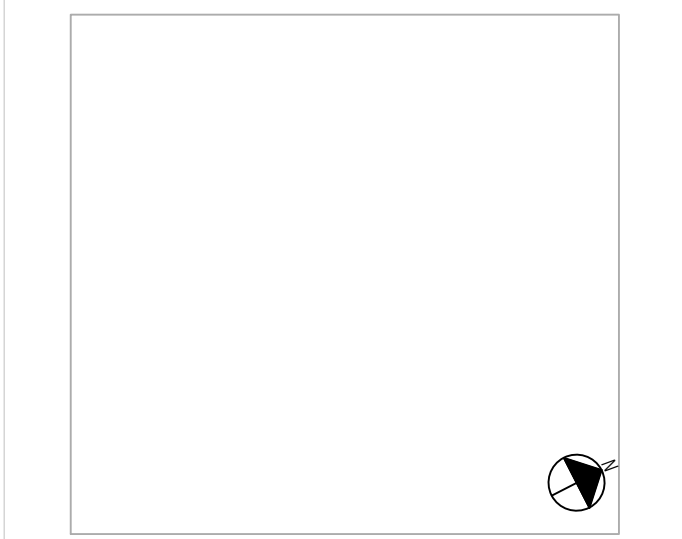

24 Ashstead Road  
Sale  
M33 3PX

**CROSS STREET** ARCHITECTS  
+ Architects  
+ Interiors  
+ Planning

CROSS STREET ARCHITECTS  
(0) stephen@crossstreetarchitects.co.uk  
(M) 14417913633424  
(W) www.crossstreetarchitects.co.uk

Title:  
Proposed Ground Floor Plan

scale: 1:50 sheet: A1 date: August 2025

PLANNING  
171\_08\_00\_205

01 PROPOSED GROUND FLOOR PLAN - 1:25 @ A1 0 0.5 1 1.5 2