


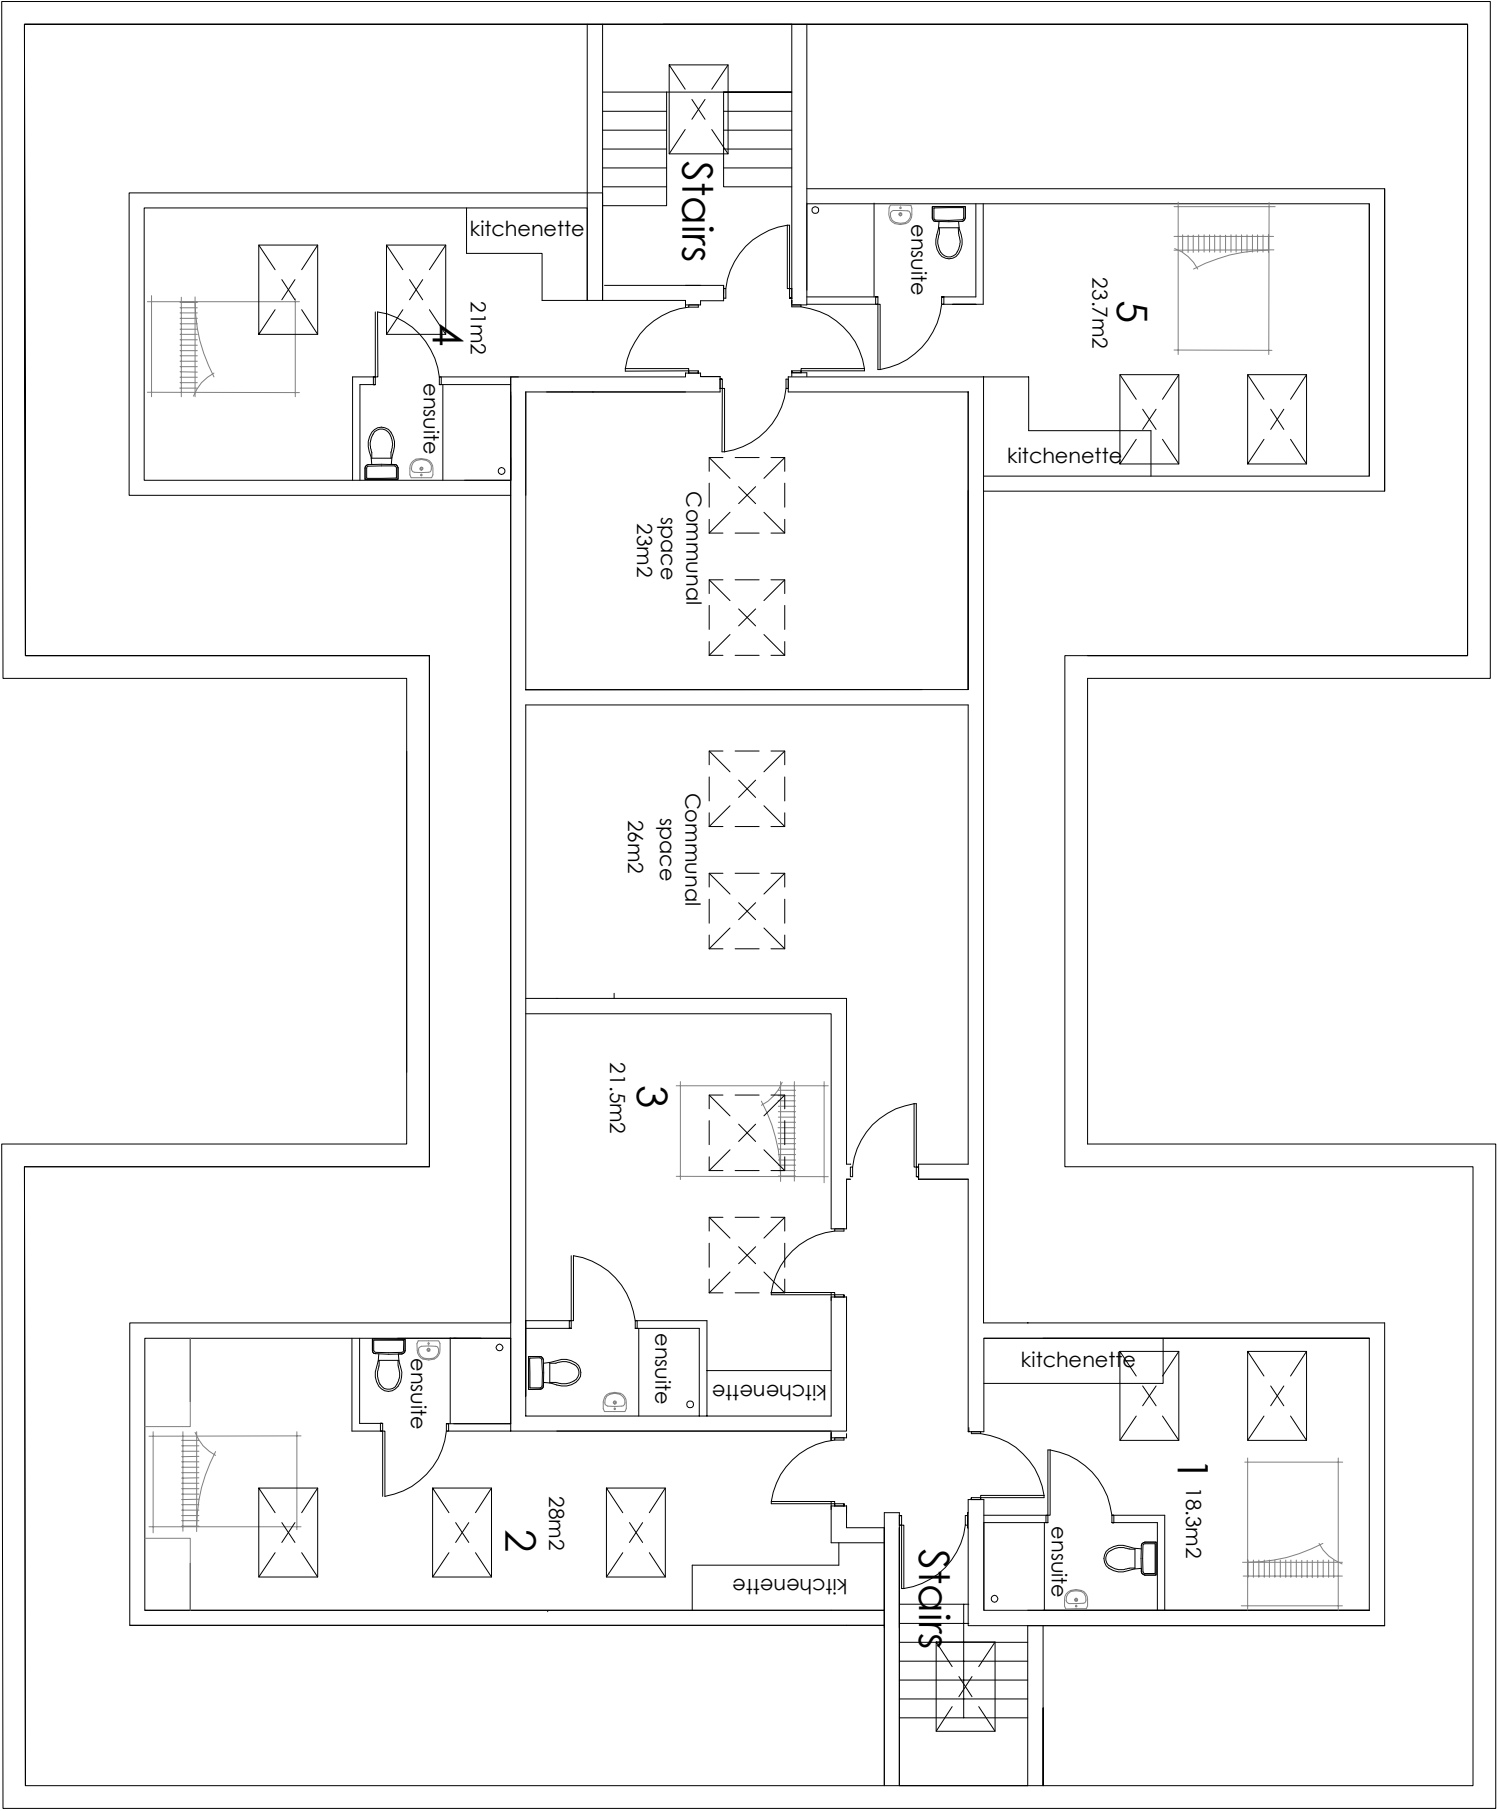

REVISIONS			
DRAWN	FW	SCALE	AREA
DATE	Jul 24	1:100	SQM.
PROJECT	Roof extension to Carfax Court Lower Park Rd, Manchester		
CLIENT	NJoy Student Living		
TITLE	Proposed floor plans		
Wylie Architecture Residential Architecture Design and Planning 07825518325 www.wyliearchitecture.co.uk			
DRAWING NUMBER	03.01	REV	J