

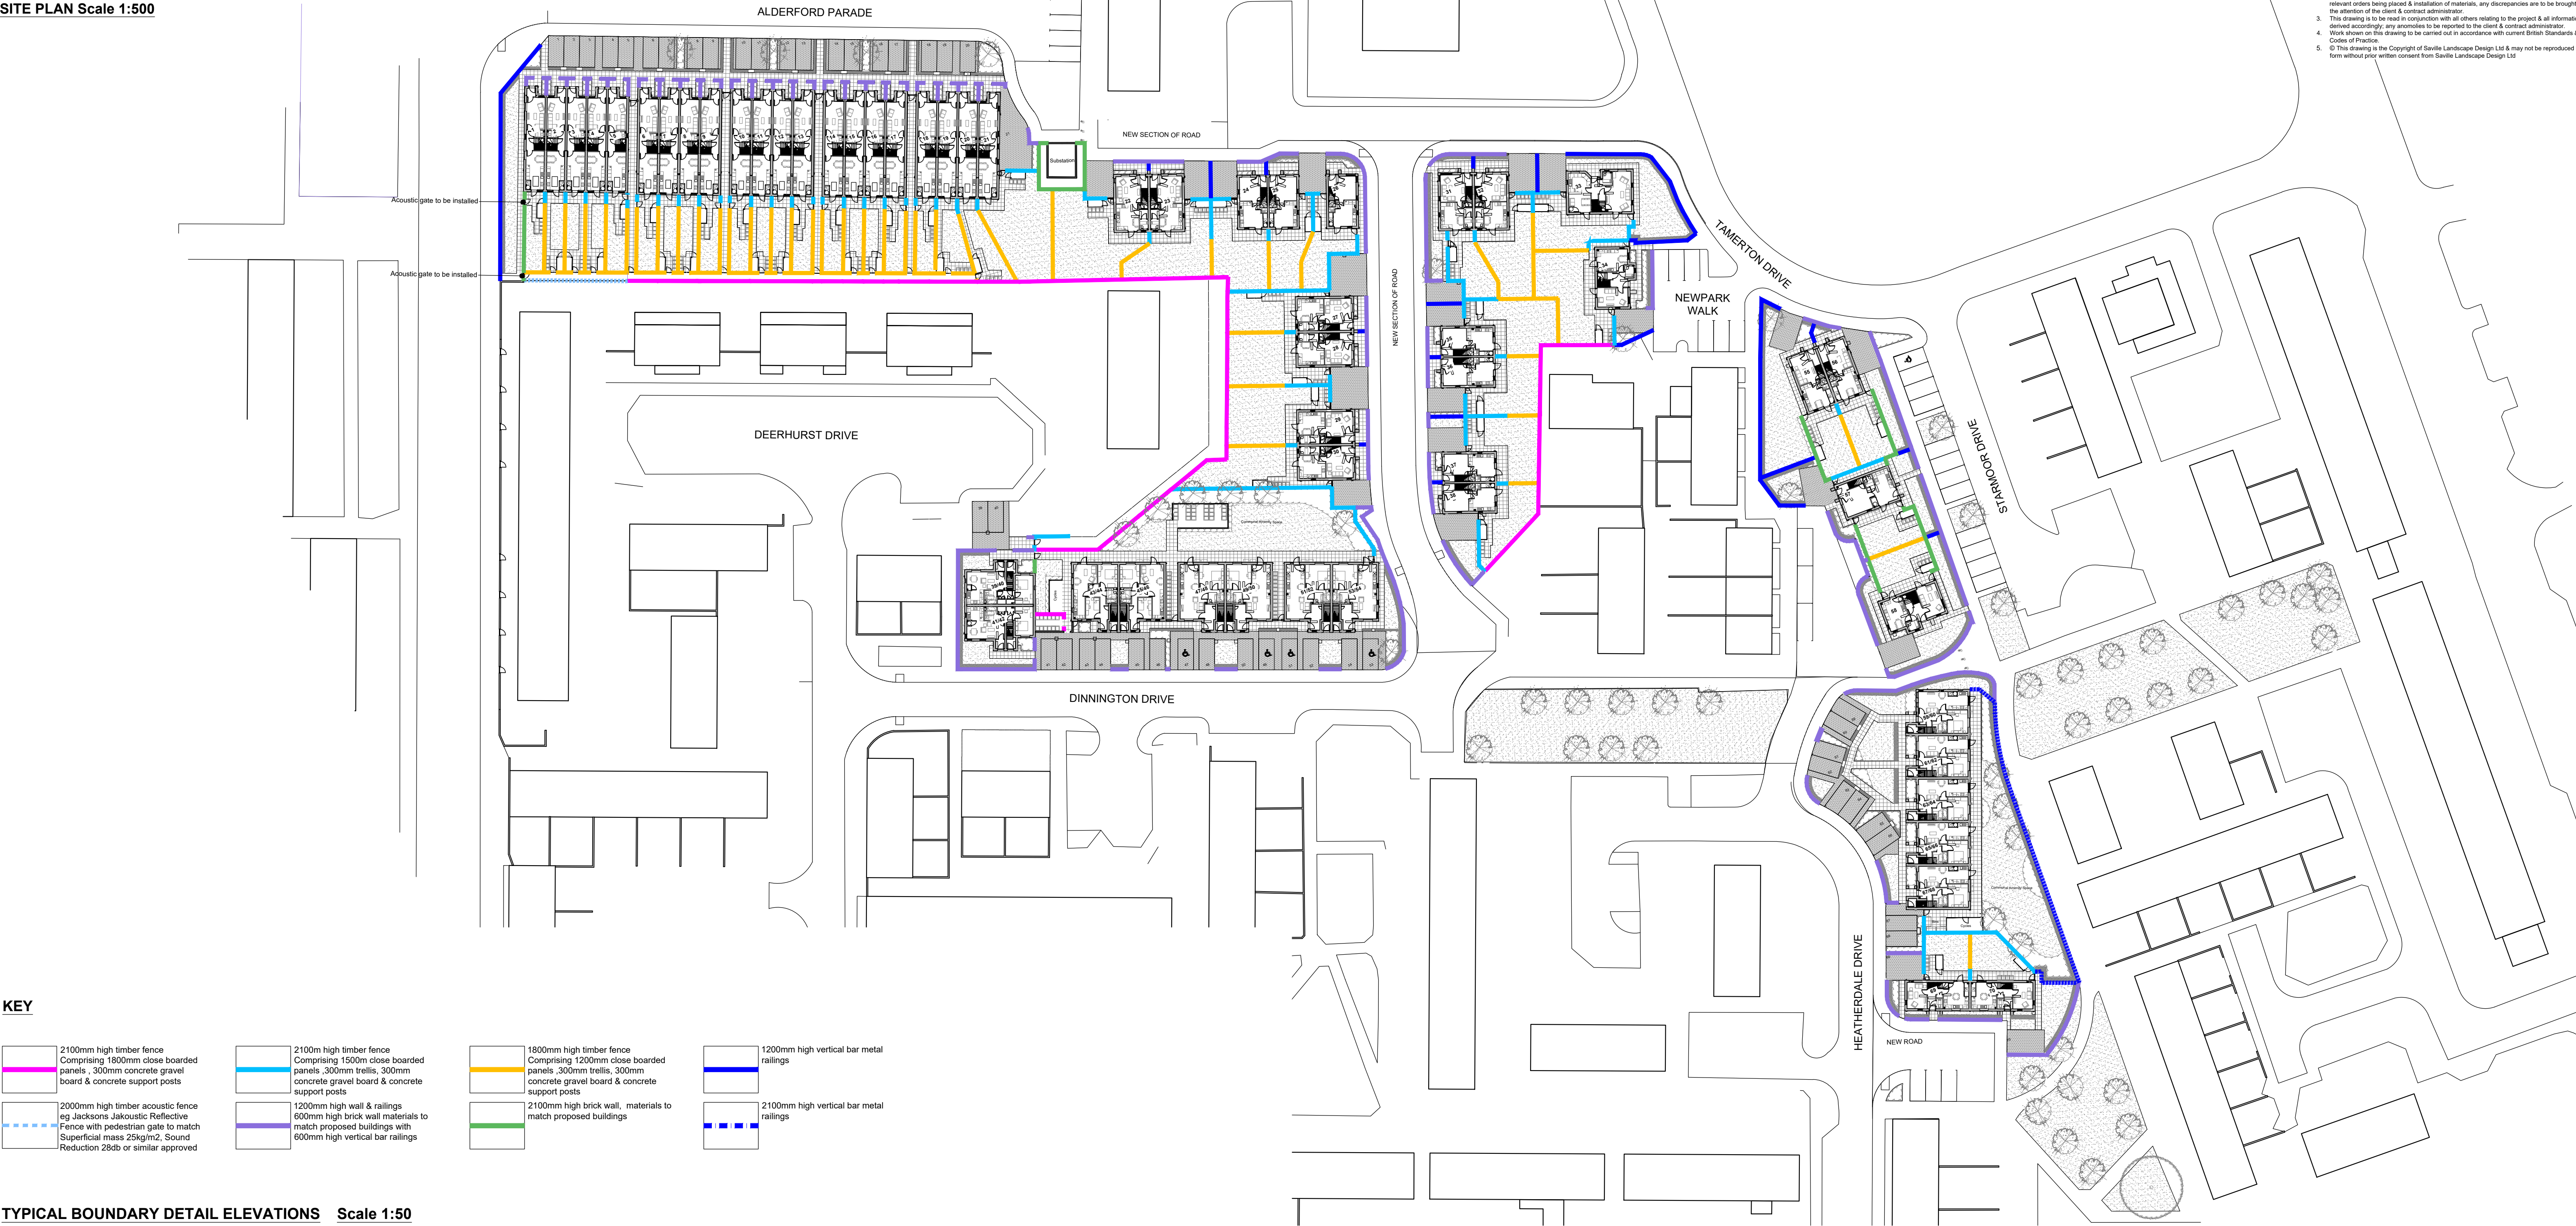


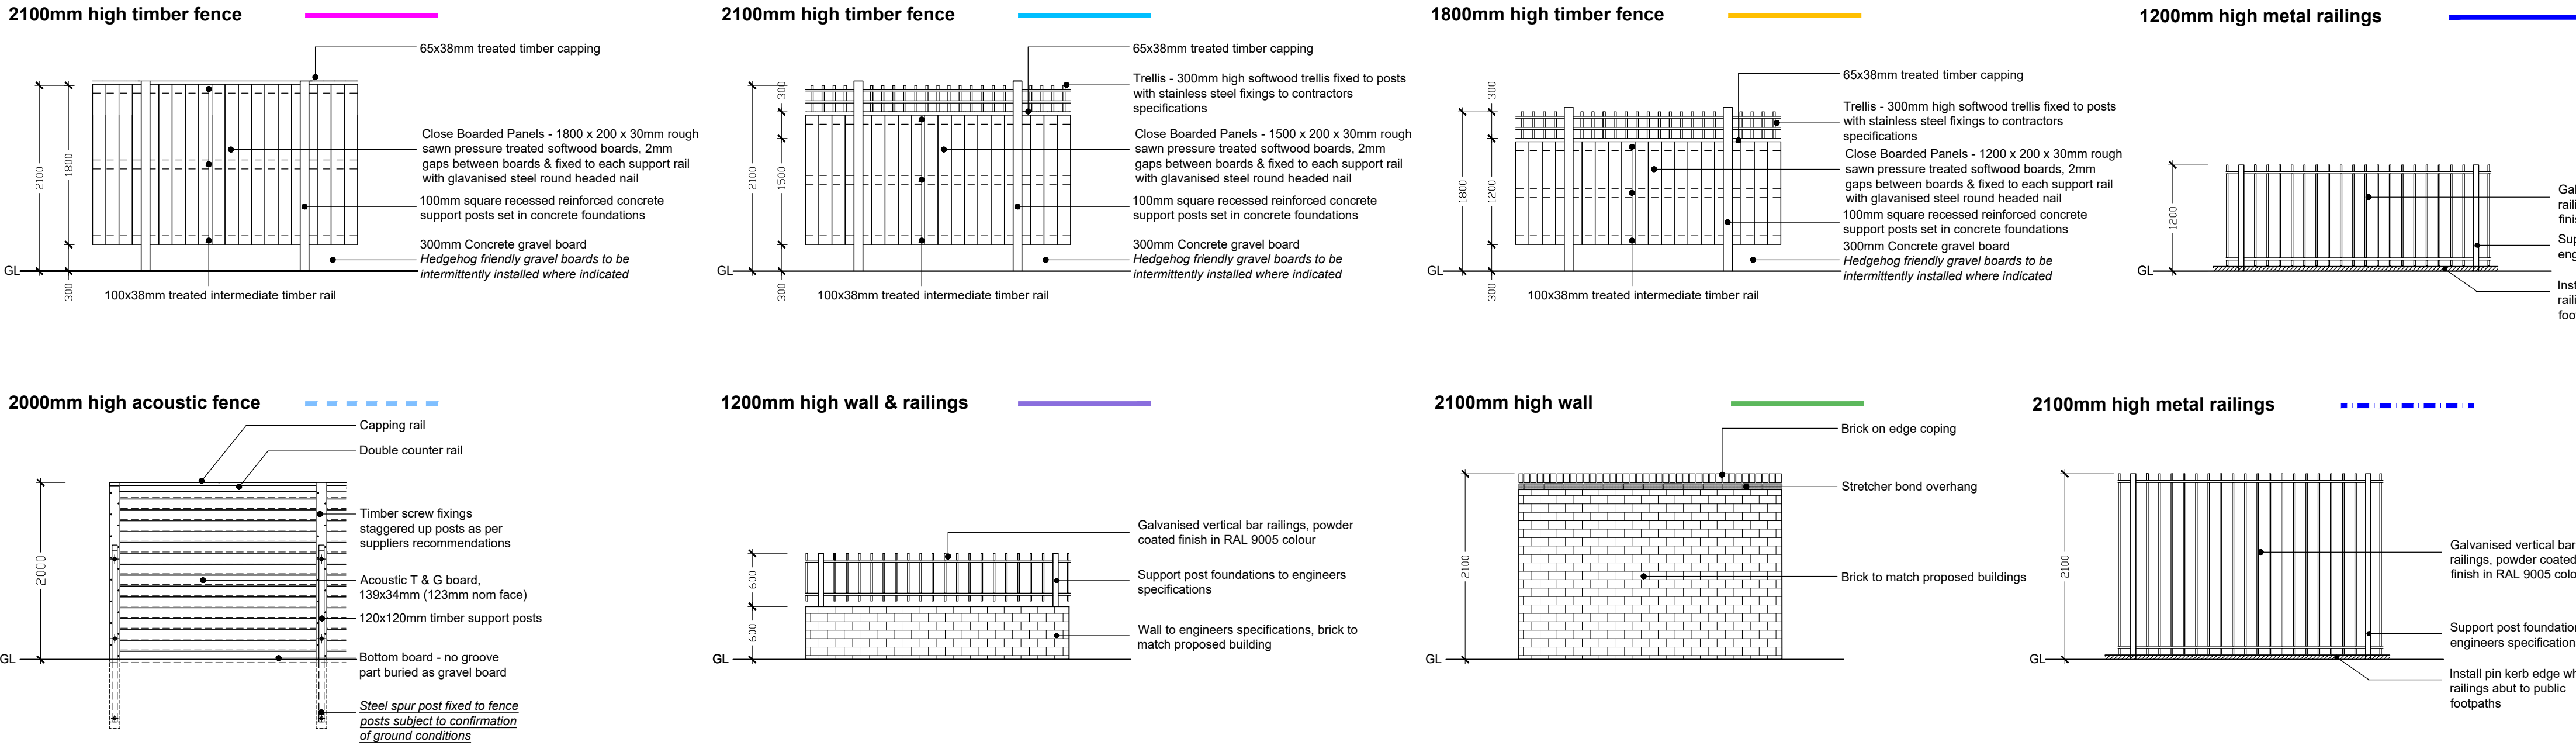

TYPICAL BOUNDARY DETAIL ELEVATIONS Scale 1:50

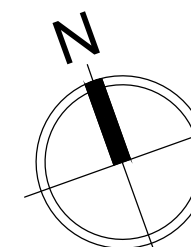

D	Updated to latest site plan, high walls replaced with fencing	KAS	Oct25
C	Acoustic fence added to rear of Plots 1-5, note added re gates in brick wall along Waterloo Rd	KAS	Jan25
B	Updated to latest site plan	KAS	Oct24
A	Updated to latest site plan	KAS	Oct24
Rev	Description	Initial	Date

saville LANDSCAPE DESIGN

Hatherlow House Romiley Stockport Cheshire SK6 3DY

T : 0161 406 7333 E : info@savillelandscape.co.uk

M : 07502 289193 W : www.savillelandscape.co.uk

CLIENT

Mosscare St Vincent's Housing Limited Ltd

PROJECT TITLE

Heatherdale Drive, Manchester

DRAWING TITLE

Boundary Treatment

STATUS

PLANNING

SCALE	SHEET SIZE	DRAWN	CHECKED	DATE
Varies	A1	KAS	-	Oct25

PROJECT NO.	DRAWING NO.	REV.
345	03	D