



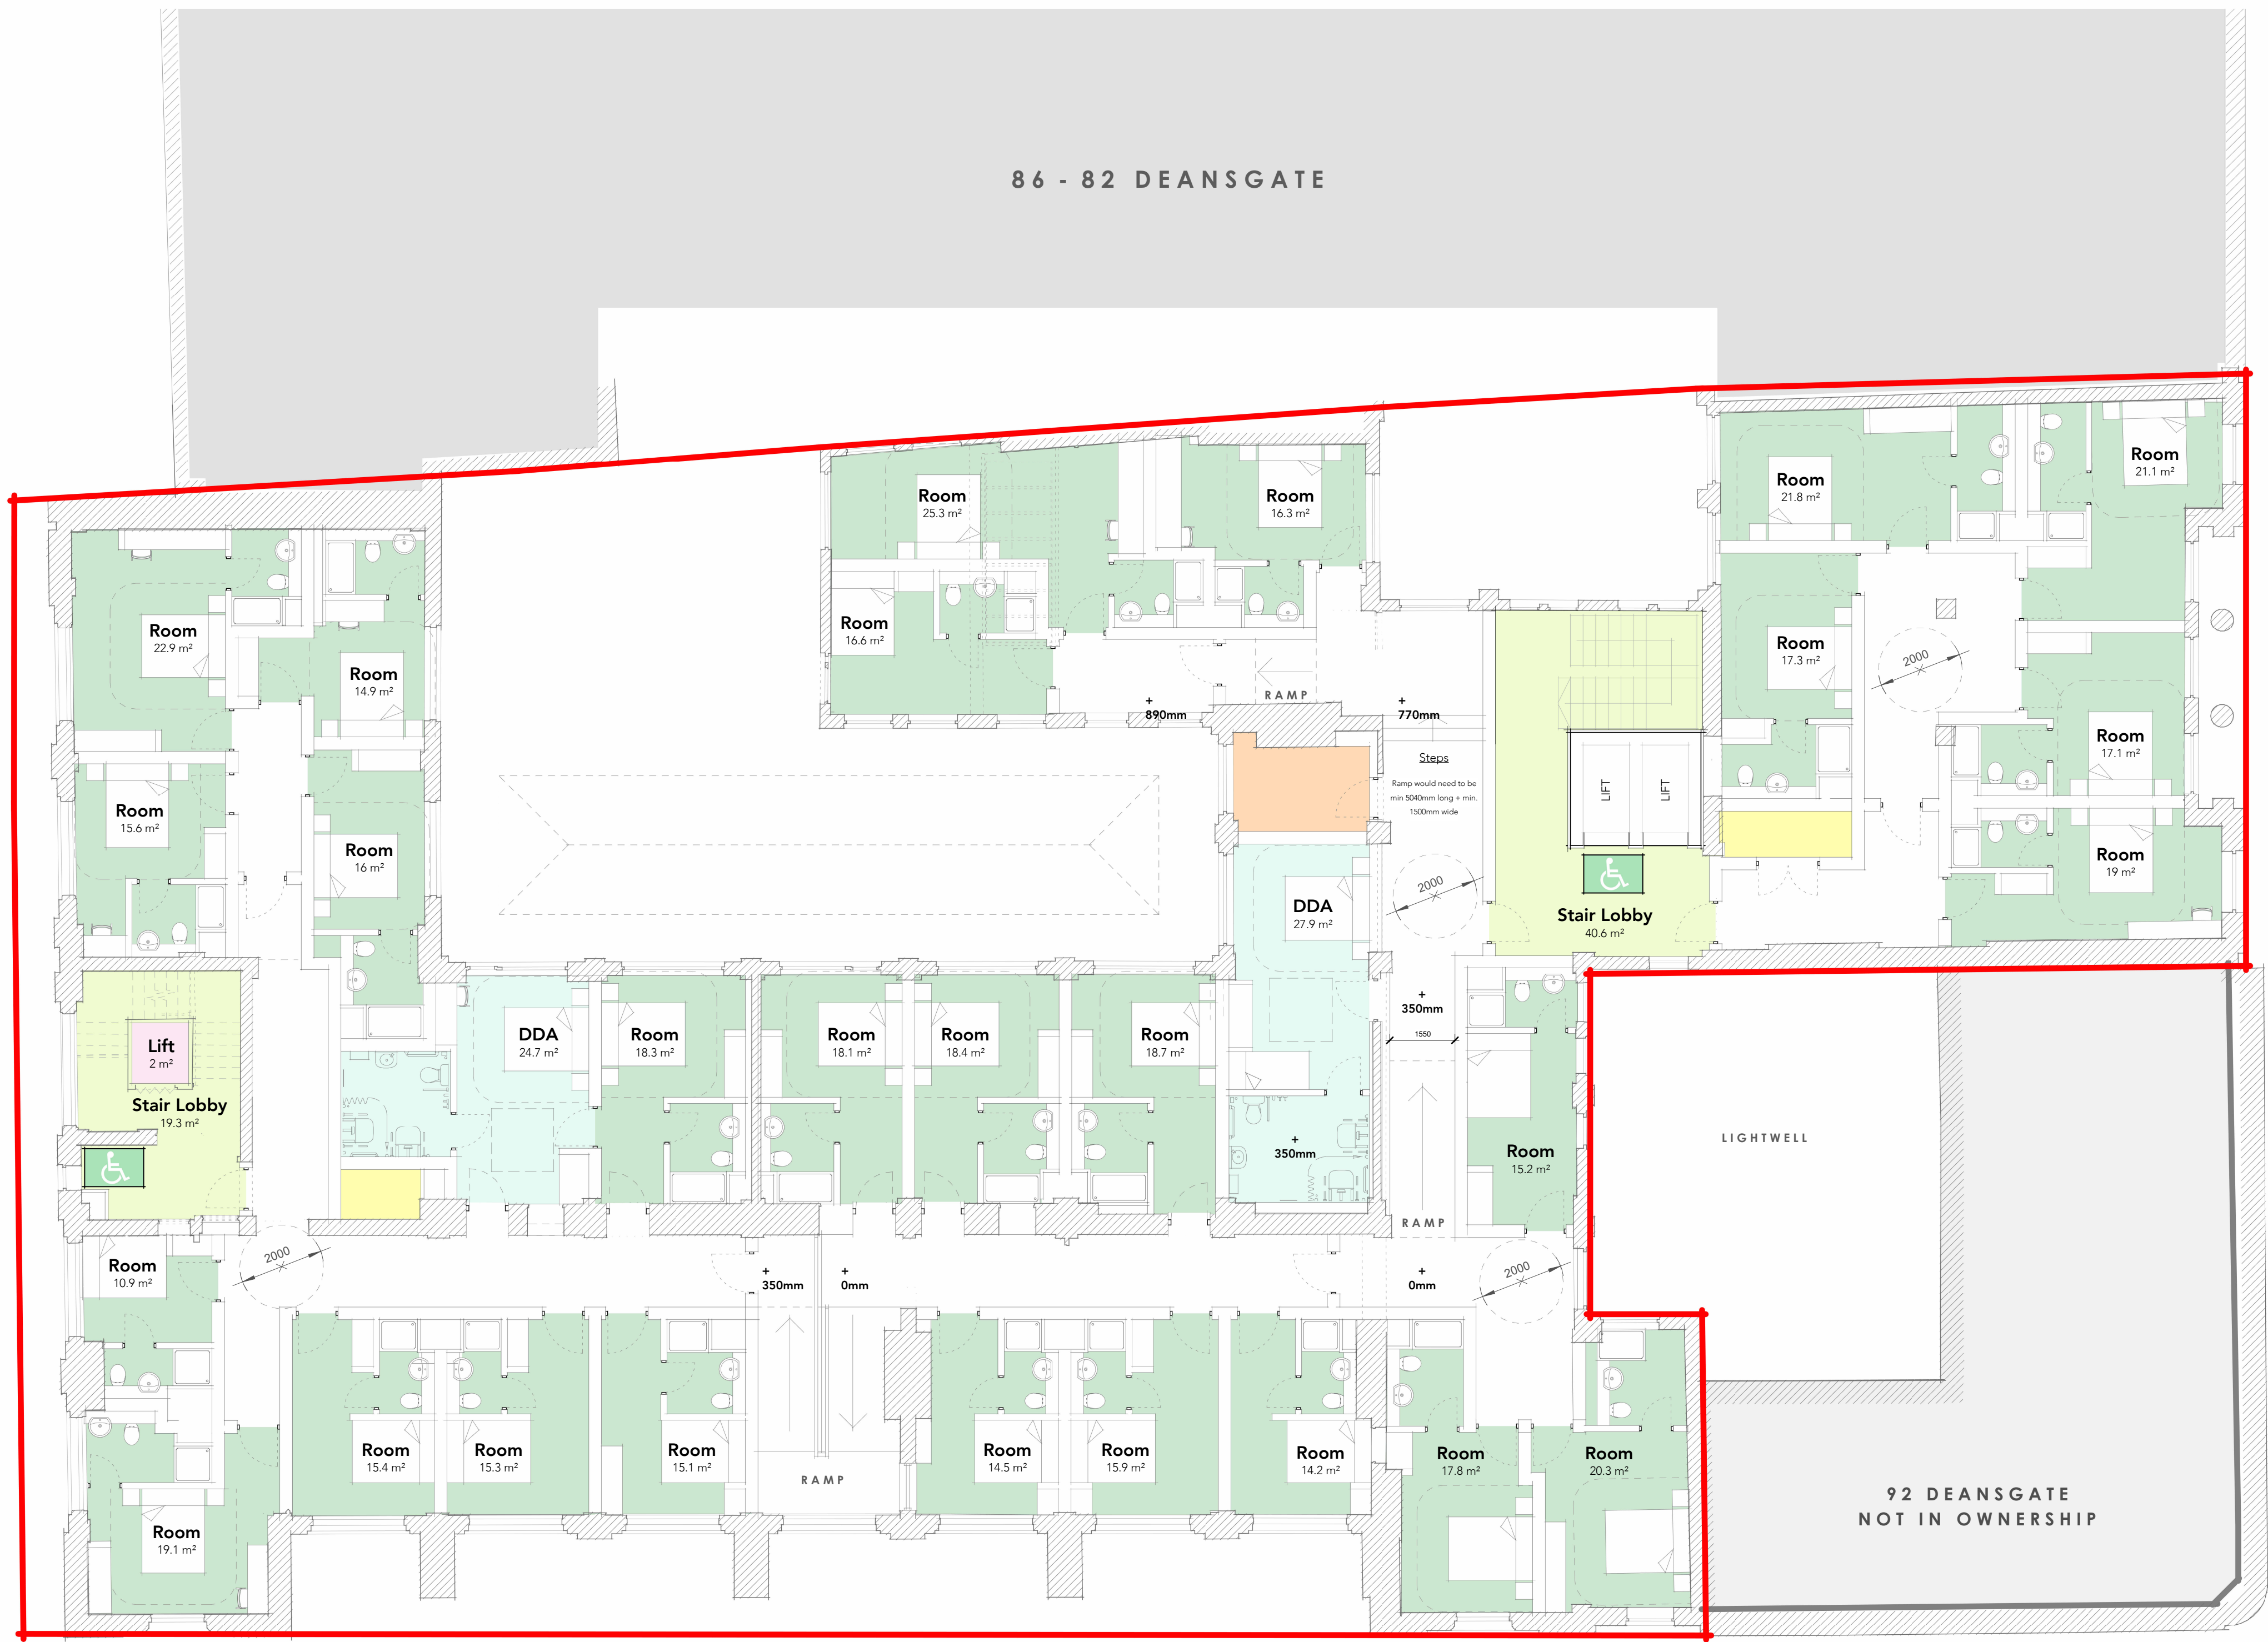

Proposed Fourth Floor Plan

1 : 100

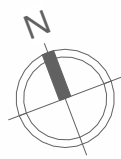

SCALE 1: 100

Room Schedule		
Name	Level	Count

01 First Floor Plan		
DDA	01 First Floor Plan	1
Room	01 First Floor Plan	15
02 Second Floor Plan		
DDA	02 Second Floor Plan	2
Room	02 Second Floor Plan	29
03 Third Floor Plan		
DDA	03 Third Floor Plan	2
Room	03 Third Floor Plan	28
04 Fourth Floor Plan		
DDA	04 Fourth Floor Plan	2
Room	04 Fourth Floor Plan	27
05 Fifth Floor Plan		
Room	05 Fifth Floor Plan	19
Grand total:		125

Capsule Schedule		
Capsules	05 Fifth Floor	32
Grand total:	Plan	32

PLAN KEY

	EXISTING WALLS
	NEW INTERNAL WALLS
	SITE BOUNDARY

P01 18.09.25 DA Planning Issue

Rev Date Intls Details

© The moral rights of the author are hereby asserted.
 This drawing and design is the sole property of Buttress Ltd and must not be reproduced without permission.
 Buttress Ltd is Registered in England and Wales: 5363073

Buttress

Manchester Leeds
 41 Bengal Street Clockwise, Yorkshire House
 Manchester Greek Street, Leeds
 M4 6AF LS1 5SH
 0161 236 3303 0113 539 7965
 www.buttress.net



Project Title 90 Deansgate
 Client Criterion Capital
 Location Manchester

Drawing ref Proposed Fourth Floor Plan

Date 19/02/2025 Scale As indicated

Checker TW Size A1

Job No: 10036 Status S2

Project Origin Volume Level Type Role Number Rev
 10036-BUT-XX-04-DR-A-04005-P01