




Rev	Date	By	Description
P1	31.05.2023	SRC	First Issue
P2	06.06.2023	SRC	Isolated flat roof replaced with solid concrete oversailing roof
P3	20.06.2023	SRC	Reconfigured to ENW sizes and internal build ups
P4	09.09.2025	SRC	Flood Barrier Shown

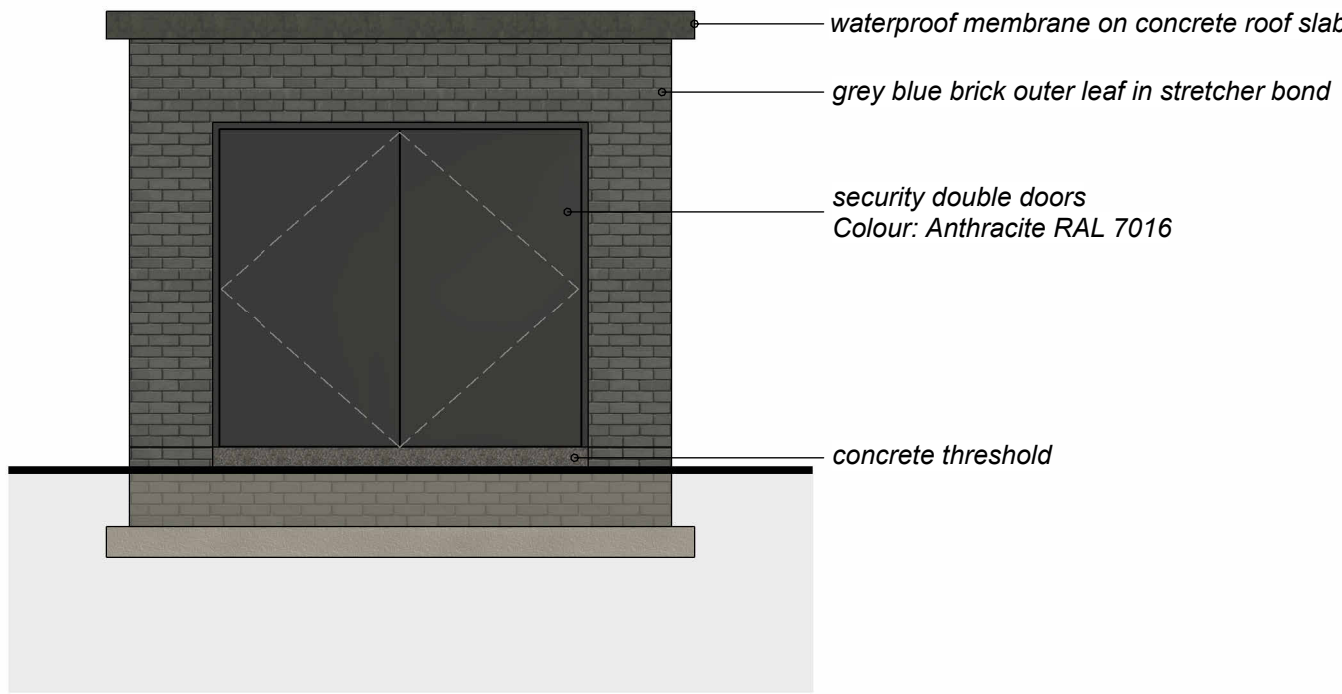


South East Facing Elevation
1 : 50

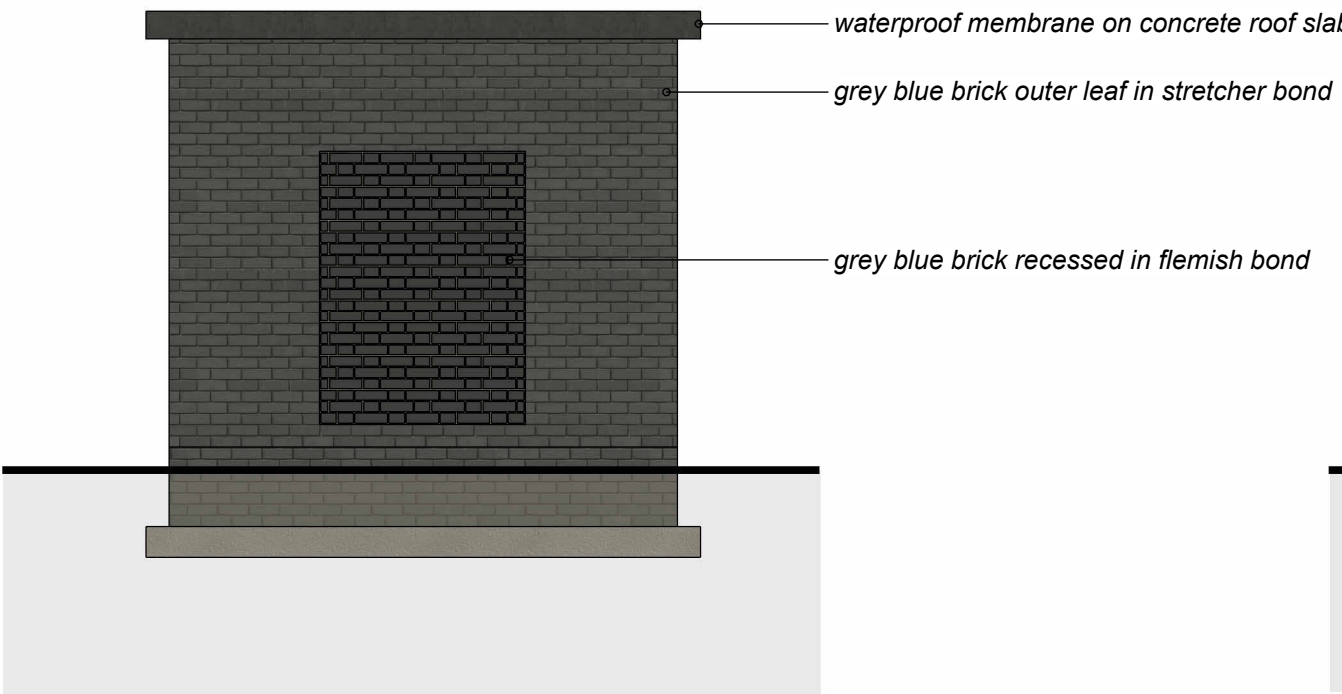

South West Facing Elevation
1 : 50

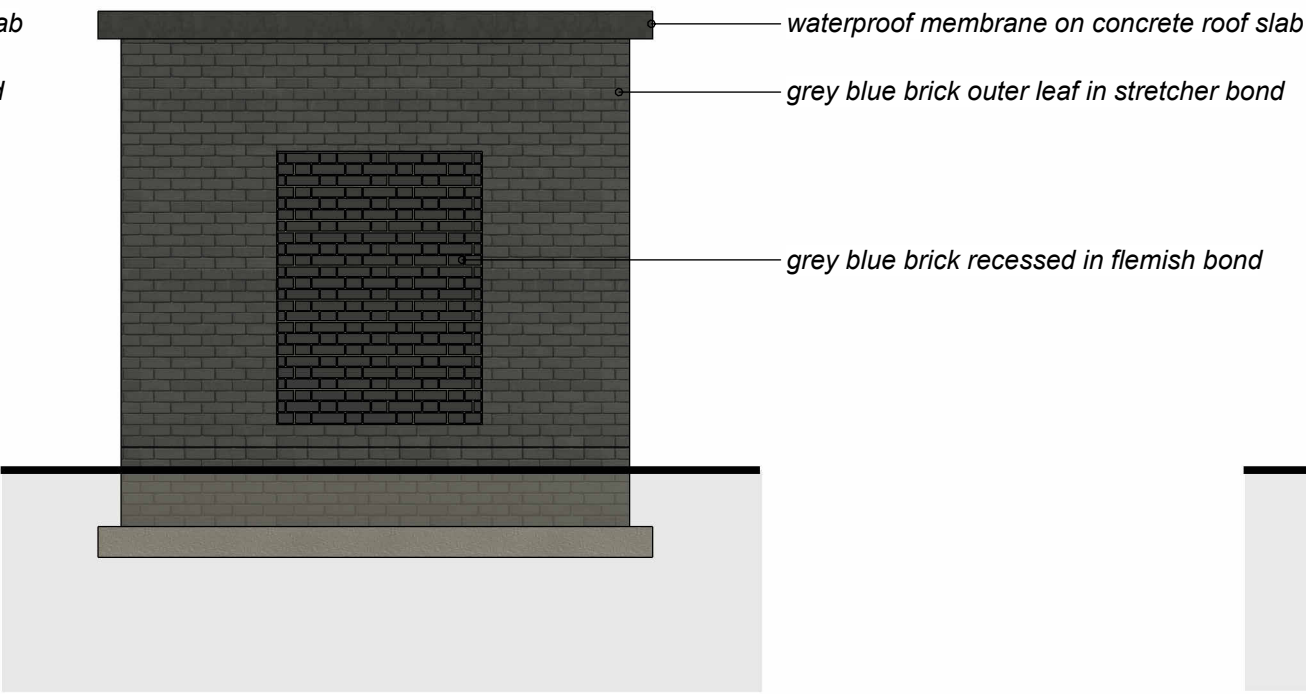


North East Facing Elevation
1 : 50

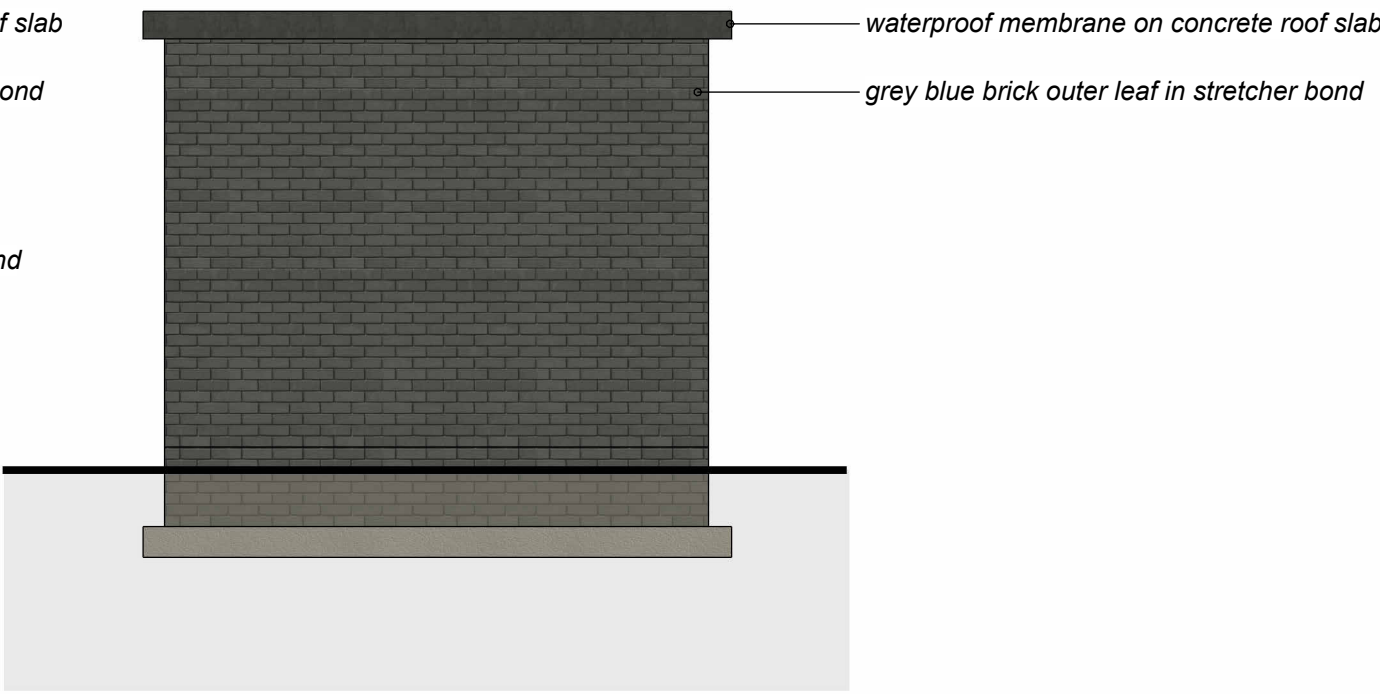


North West Facing Elevation
1 : 50




Typical Flood Barrier

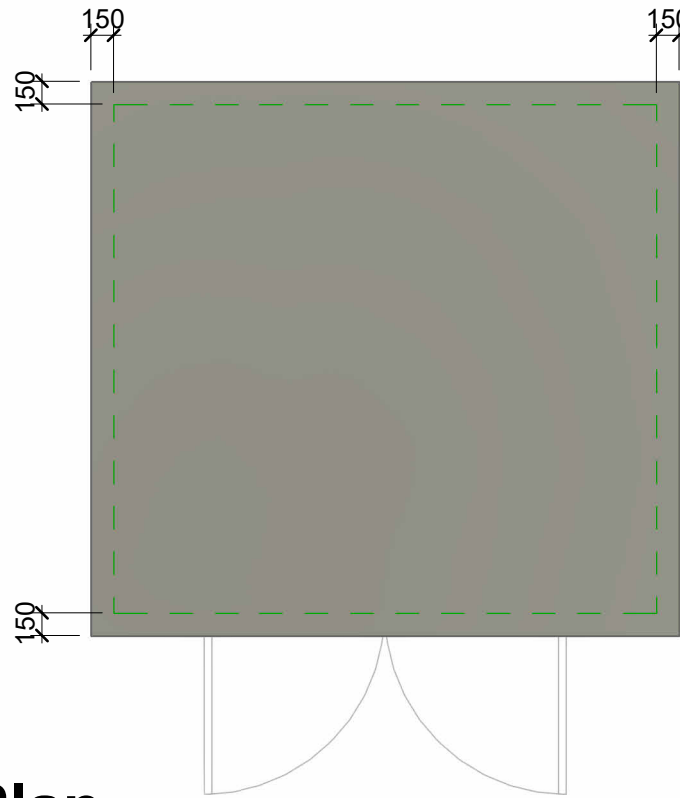


Roof Plan
1 : 50

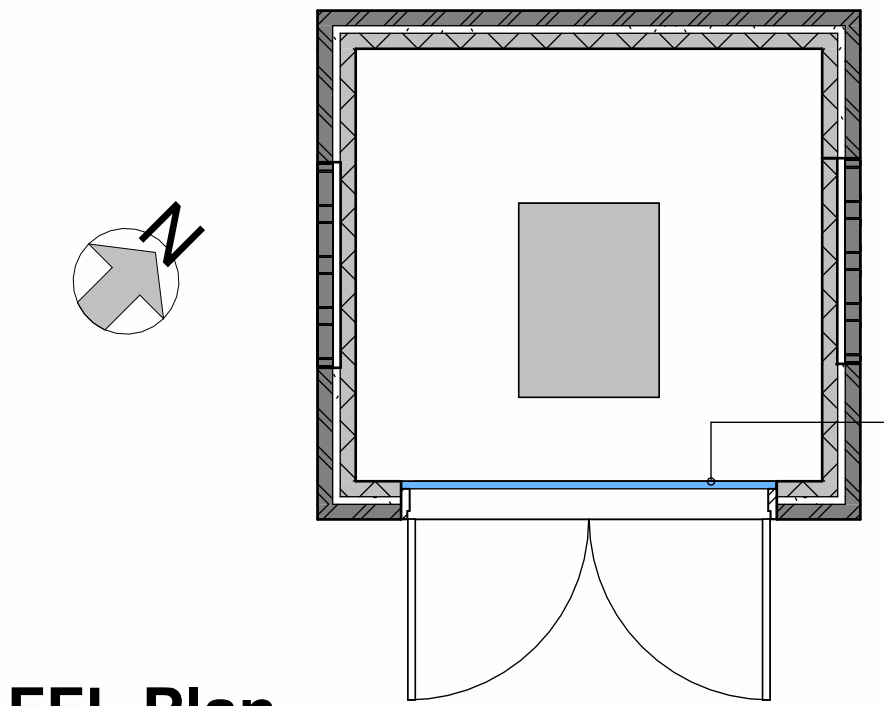


FFL Plan
1 : 50

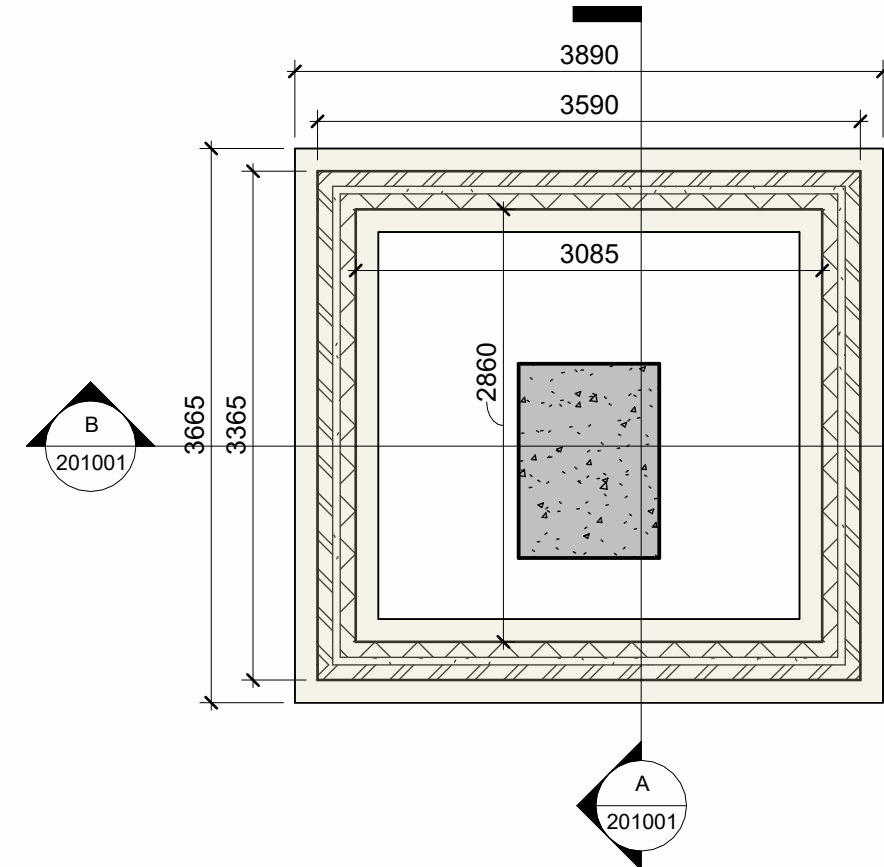


Slab Level Plan
1 : 50

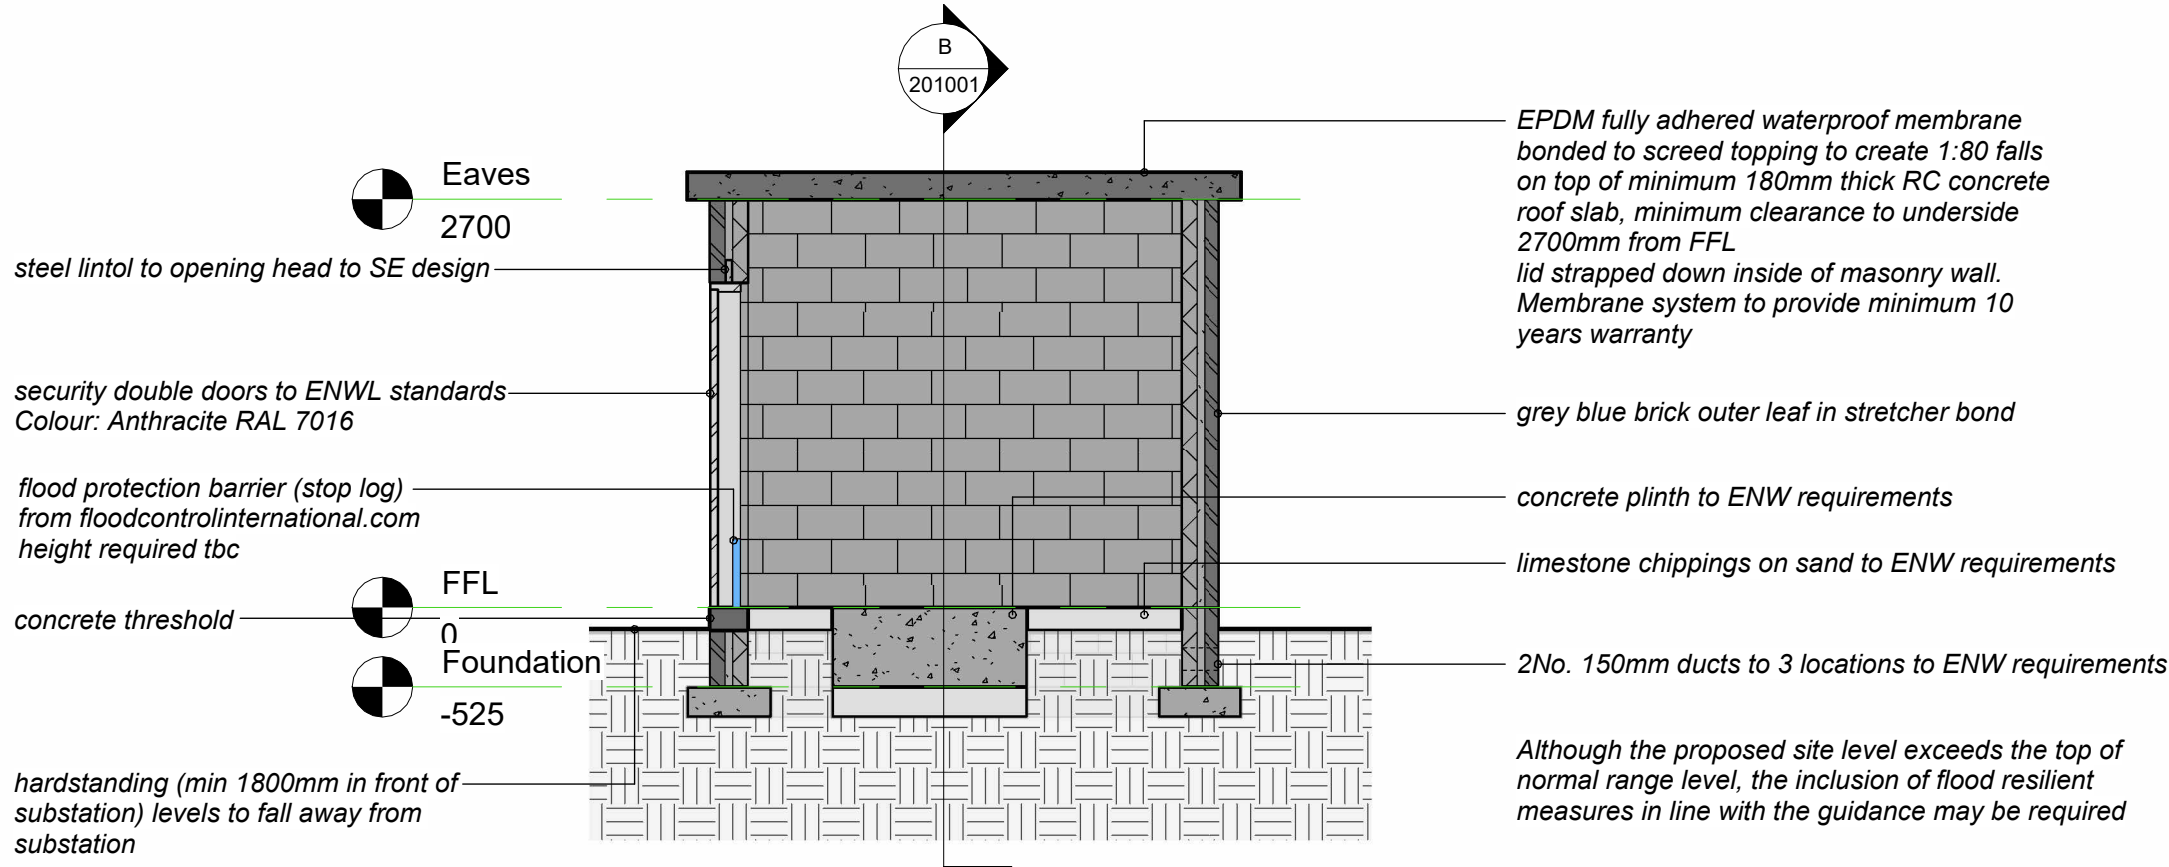

Section A
1 : 50

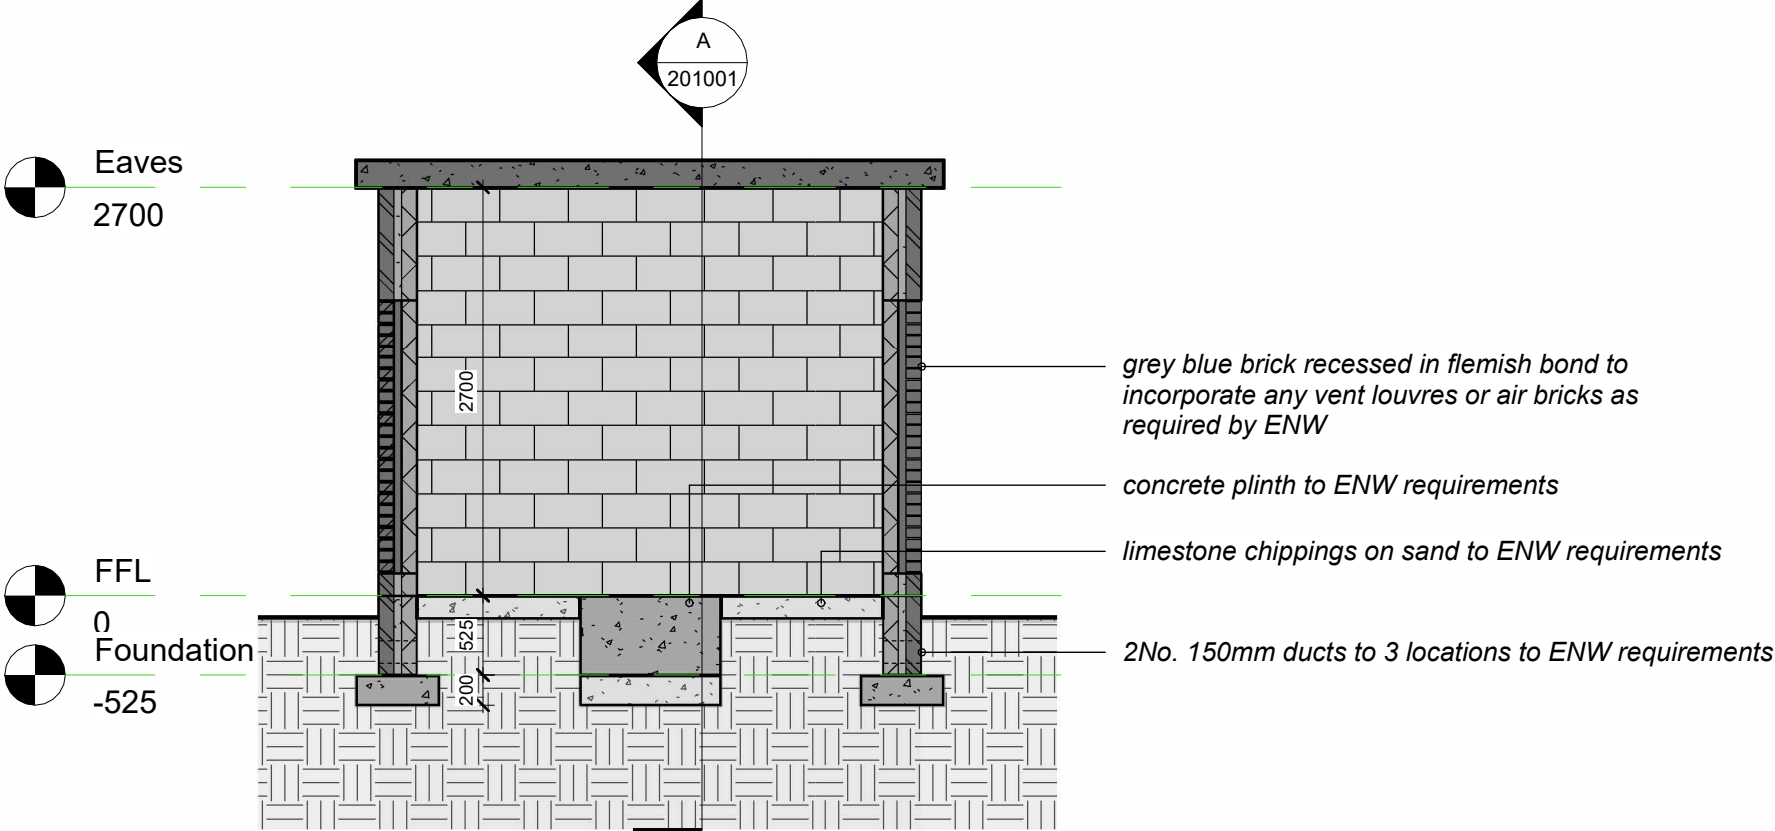

Section B
1 : 50

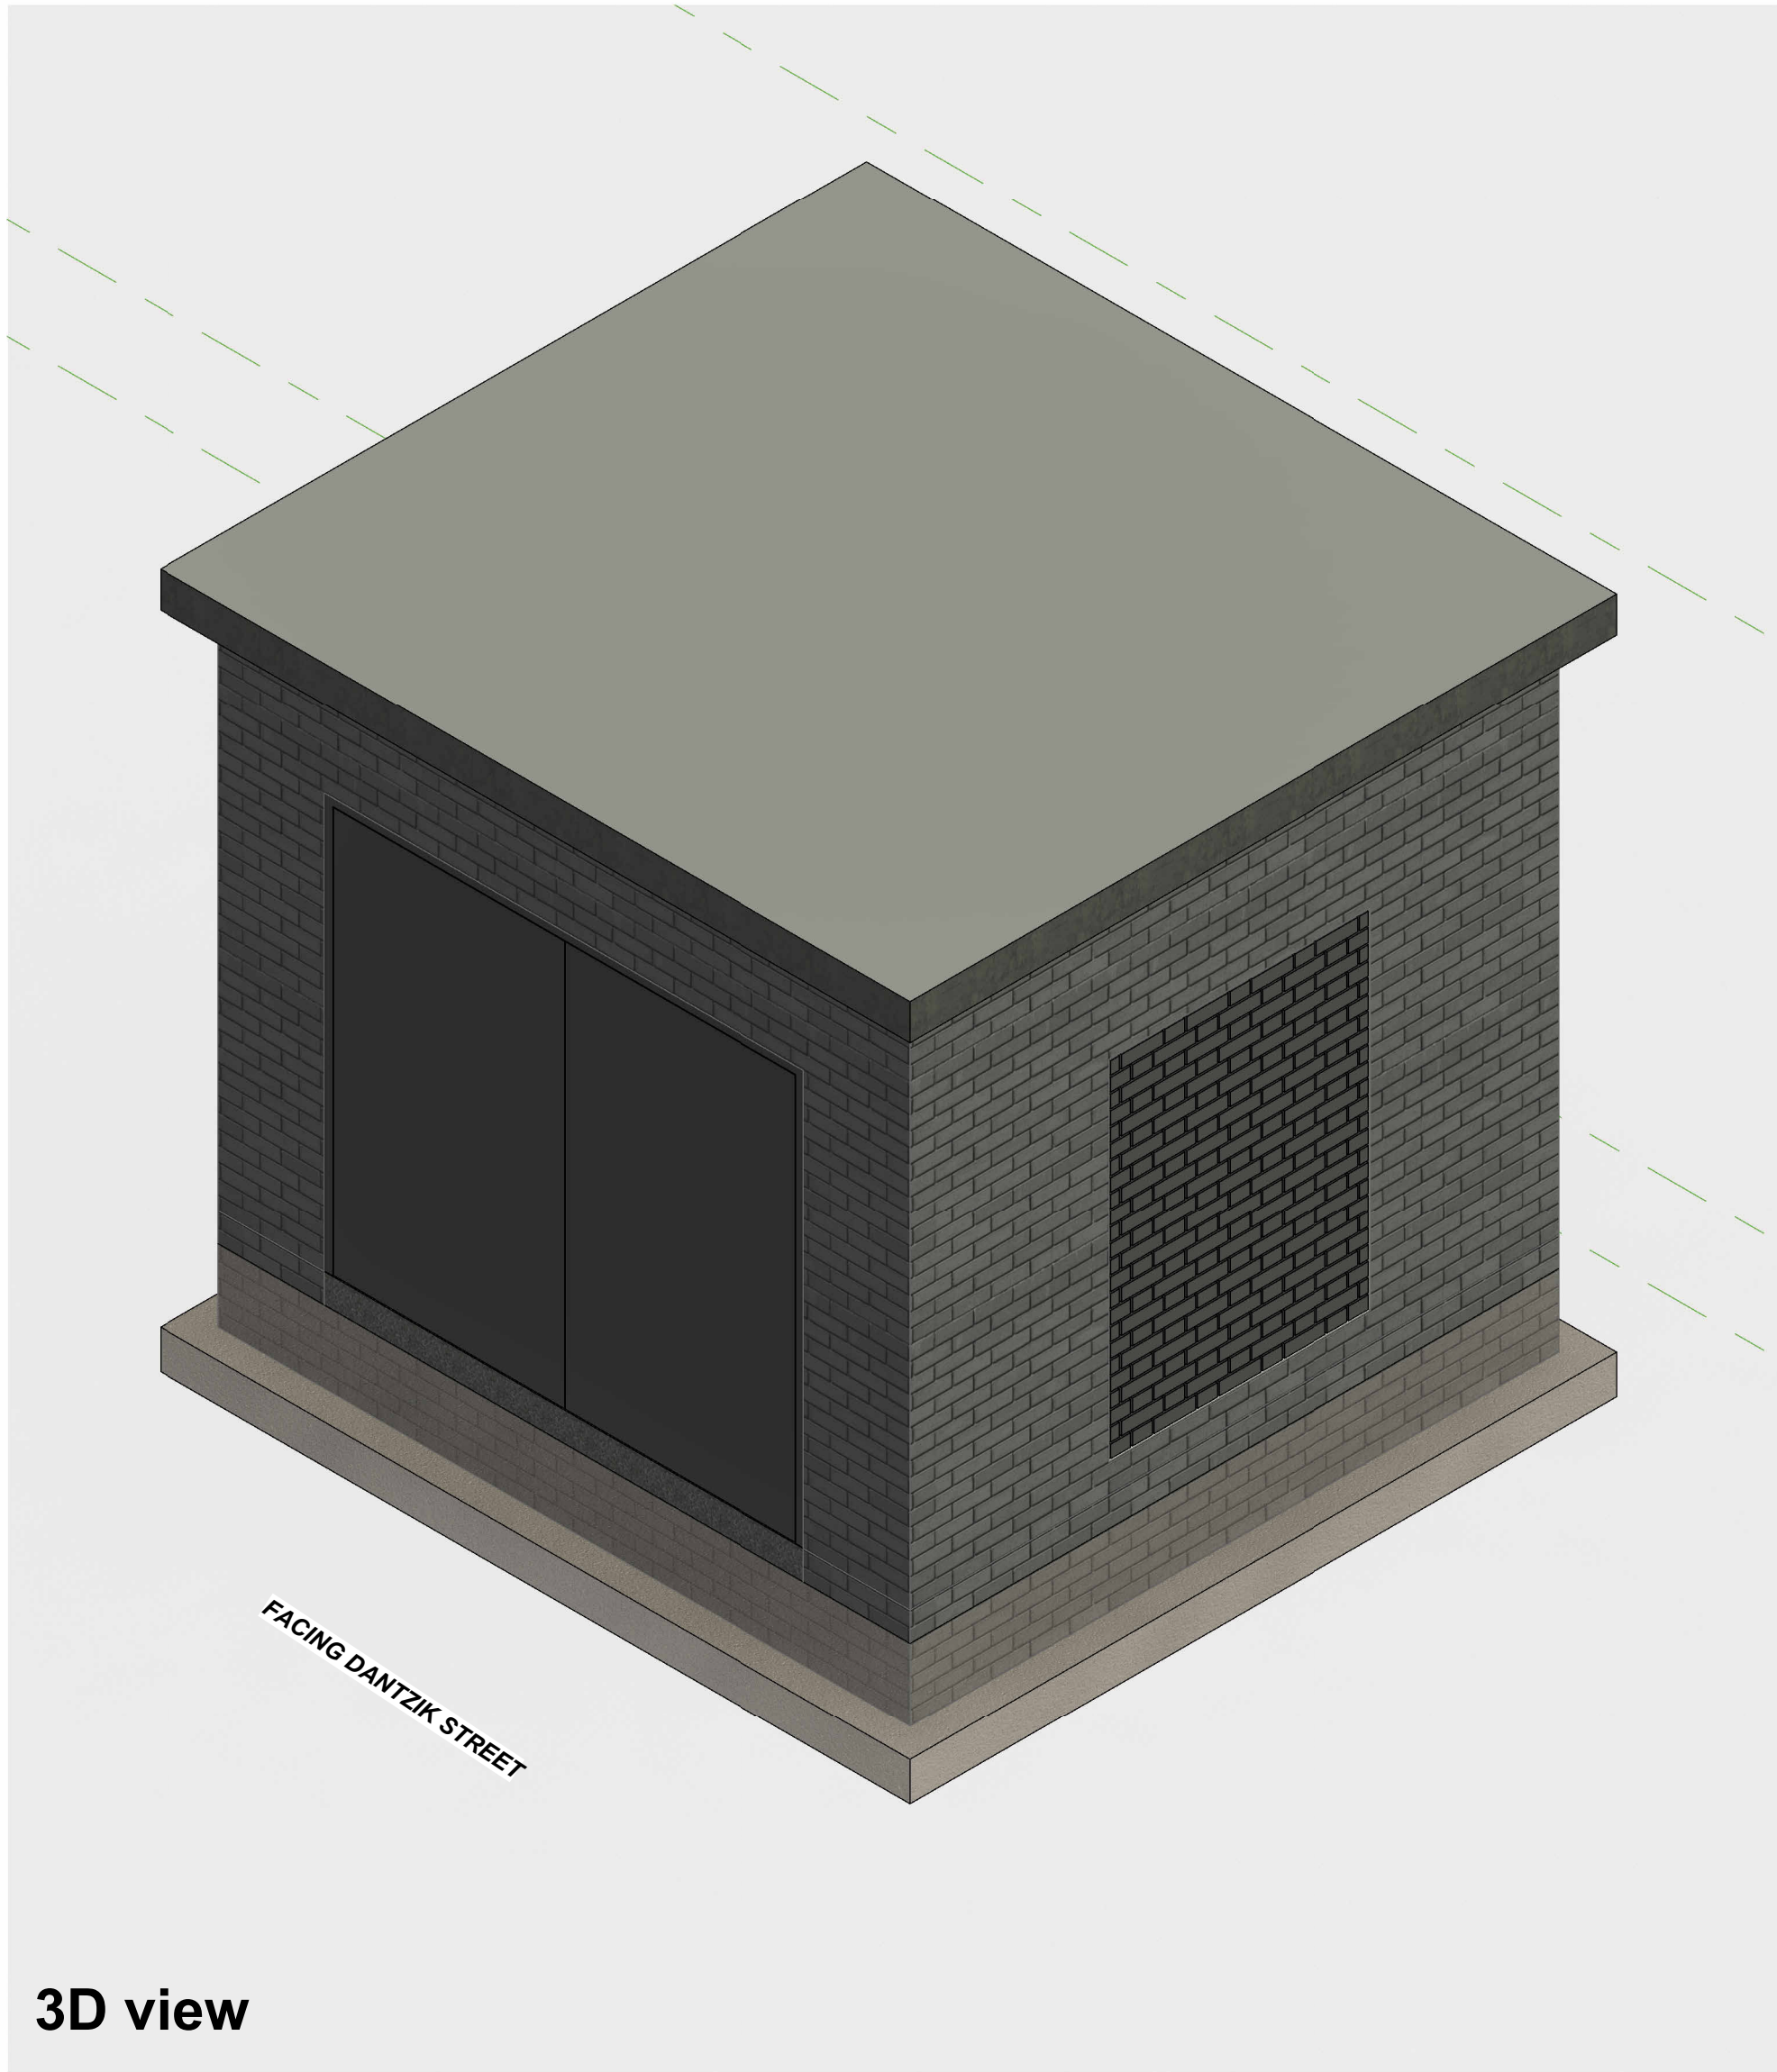

3D view

SGP

Architects + Masterplanners

33 Park Place
Leeds
LS1 2RY

t: +44 (0)113 246 7969

www.stephengeorge.co.uk

Corporation Street
Manchester

Drawing Name:
Single Substation

Drawing Stage: **TENDER**

Status: **S01**

SGP File Ref: 19-256-014

19-259-014 31.05.2023 SRC Leeds As @ A1 P4
SGP Project No: Date: Drawn: Team: Indicate: Rev:
Drawing Number:

19-259-014-SGP-ZZ-ZZ-DR-A- 201001
Project Code Originator Volume Level Type Role Number