




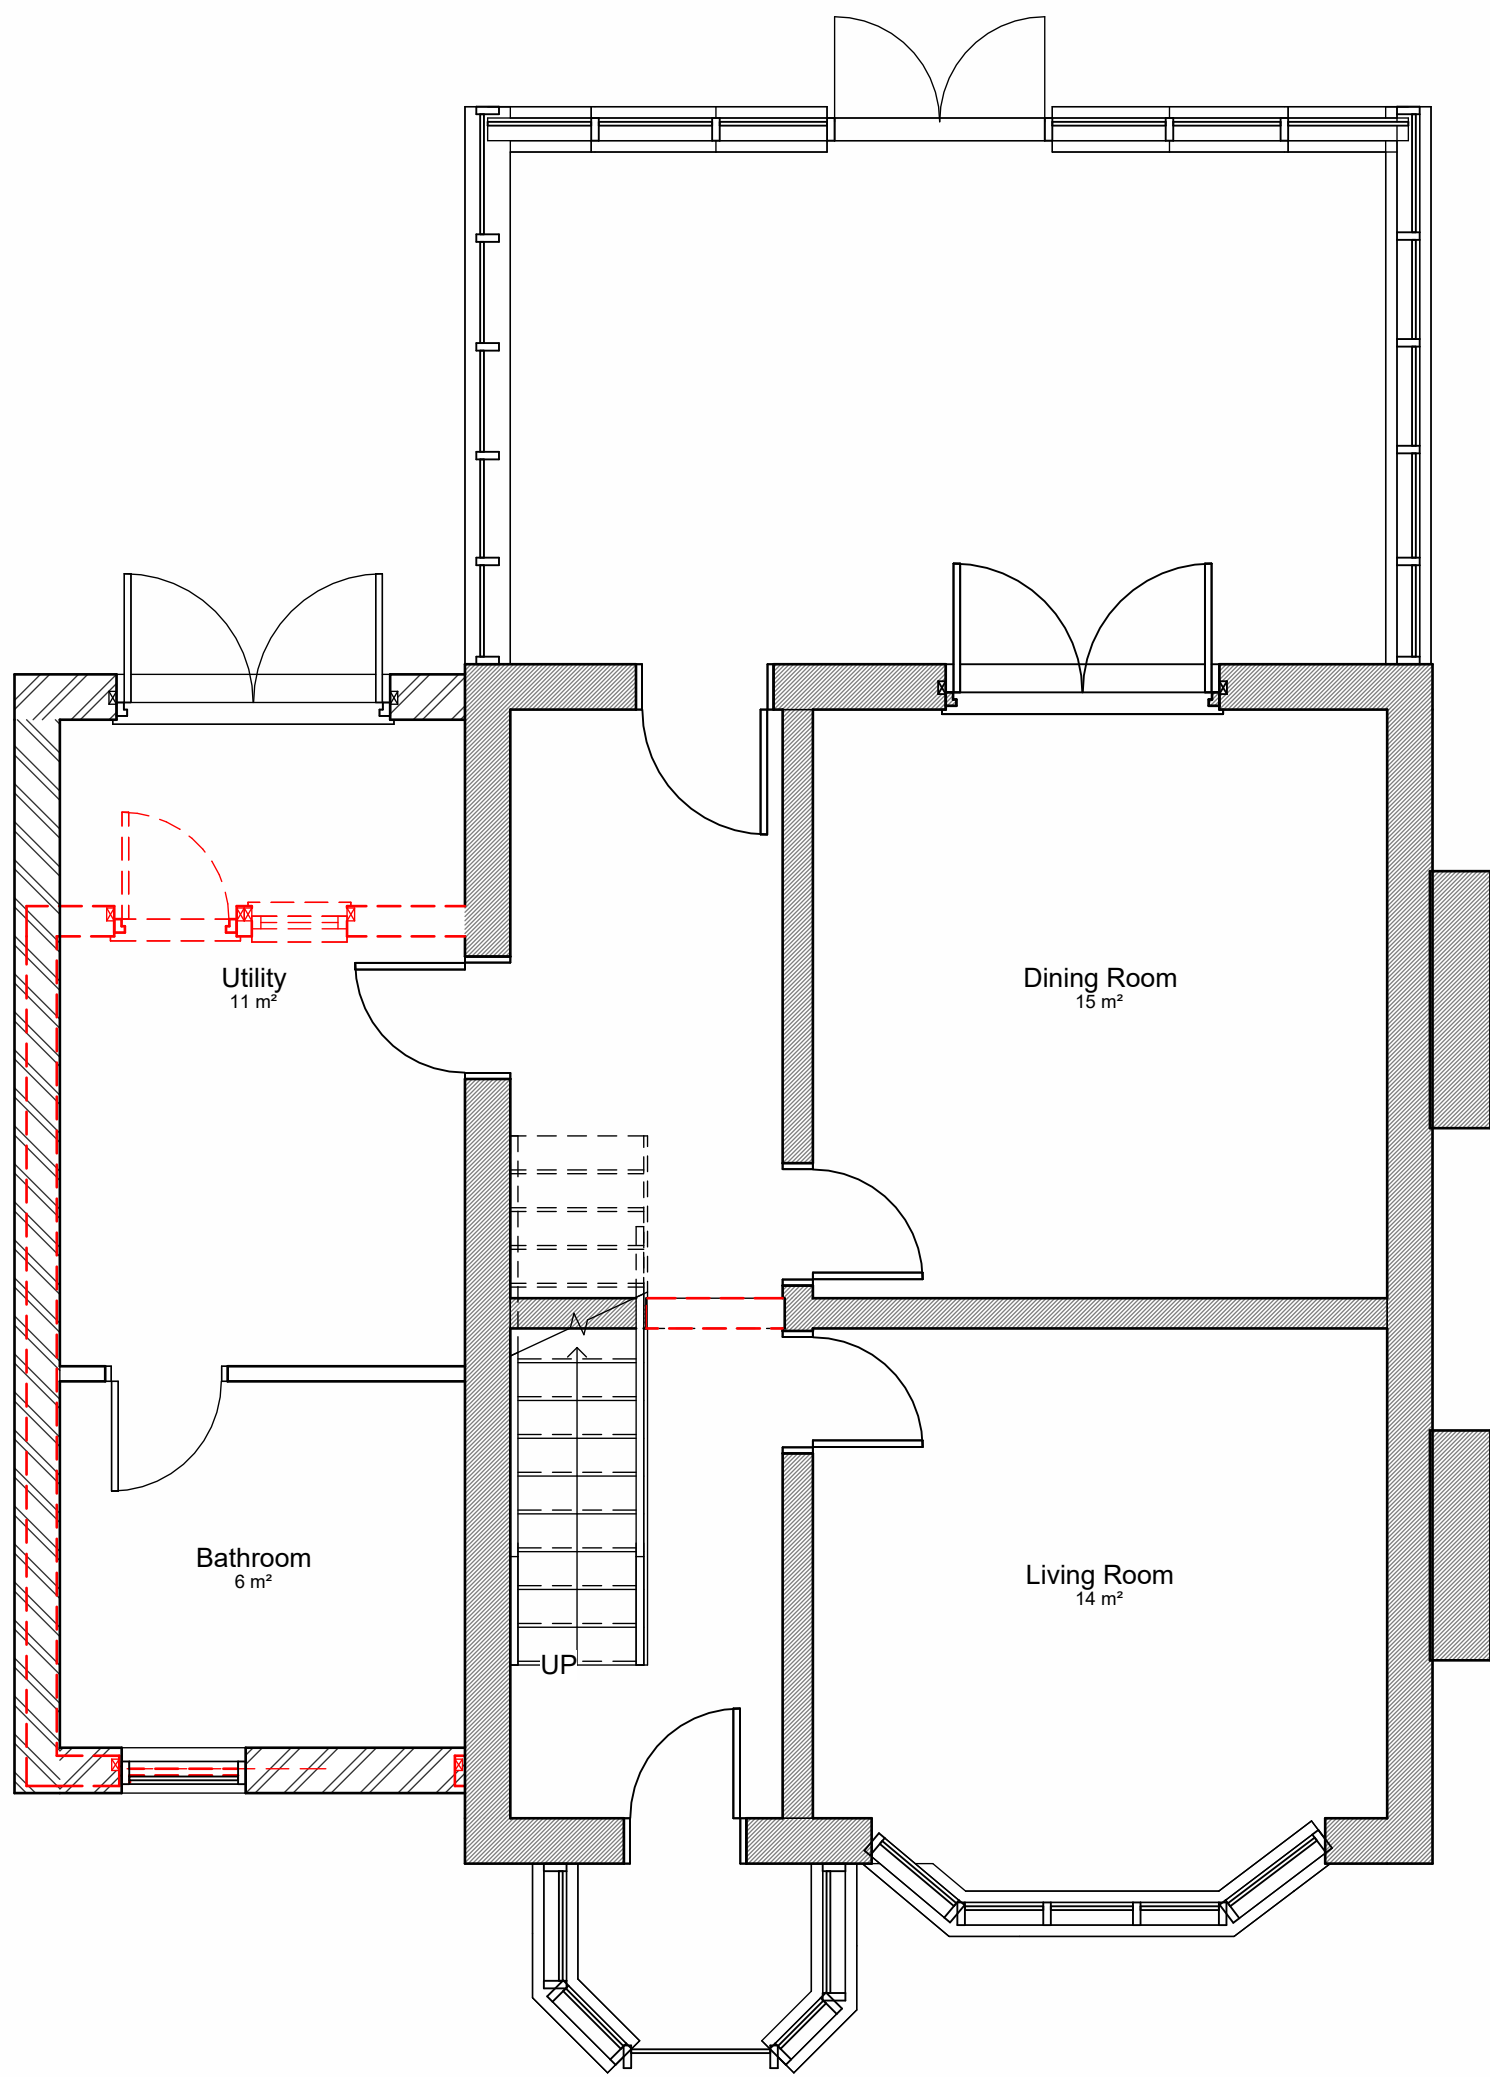


Ground Floor Plan
1 : 50

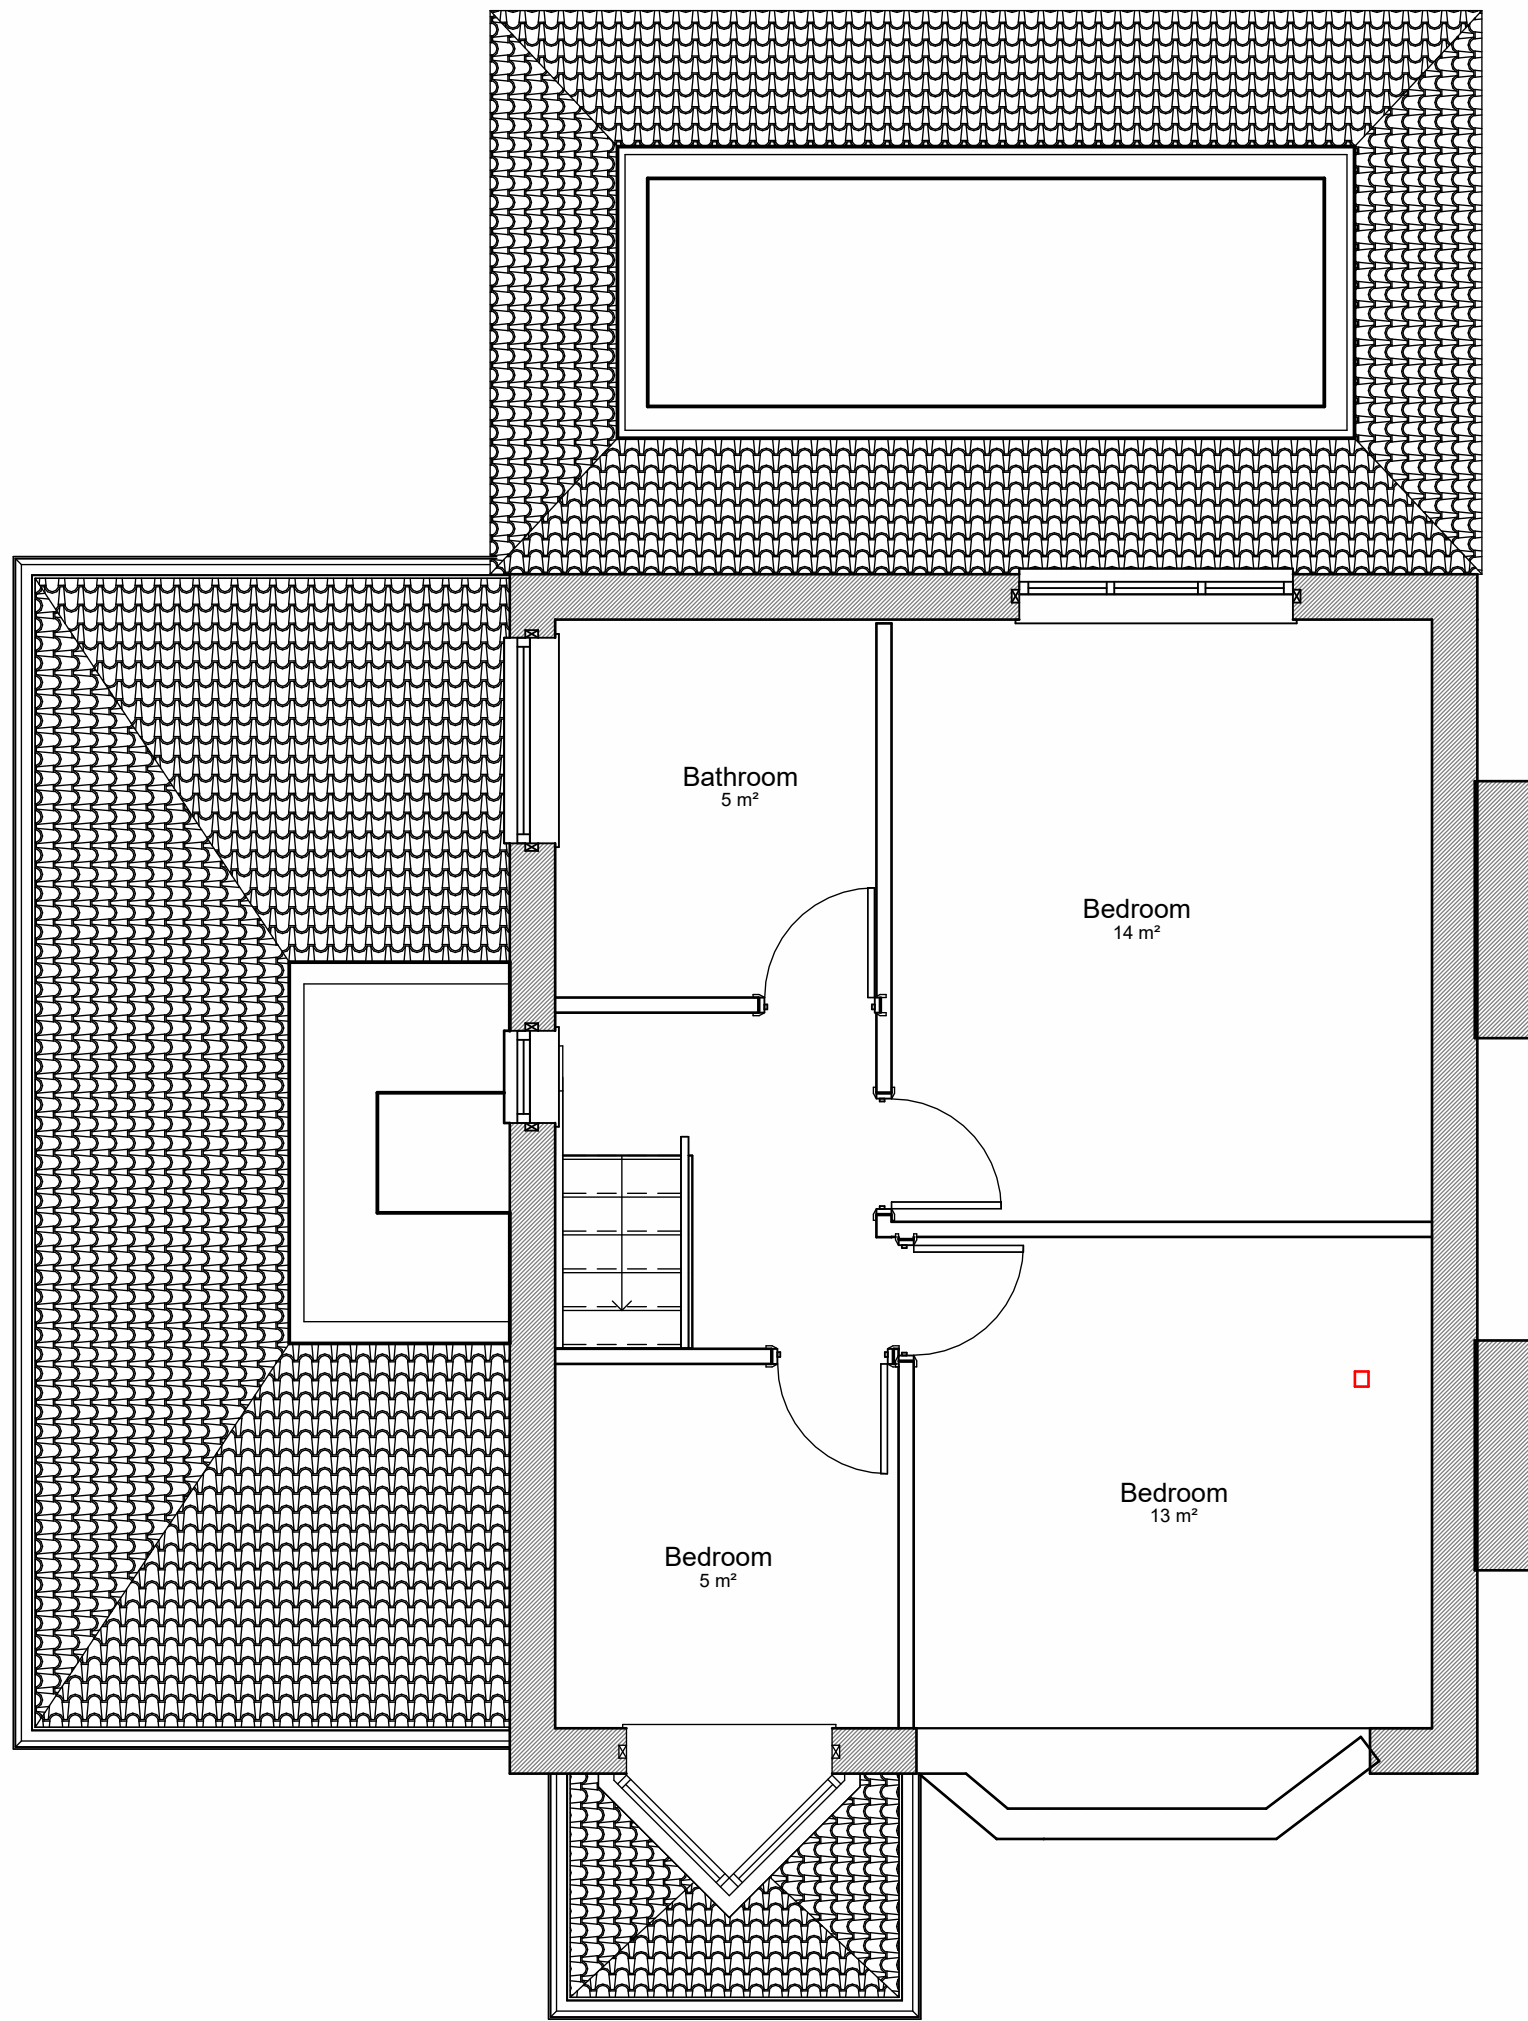


First Floor Plan
1 : 50

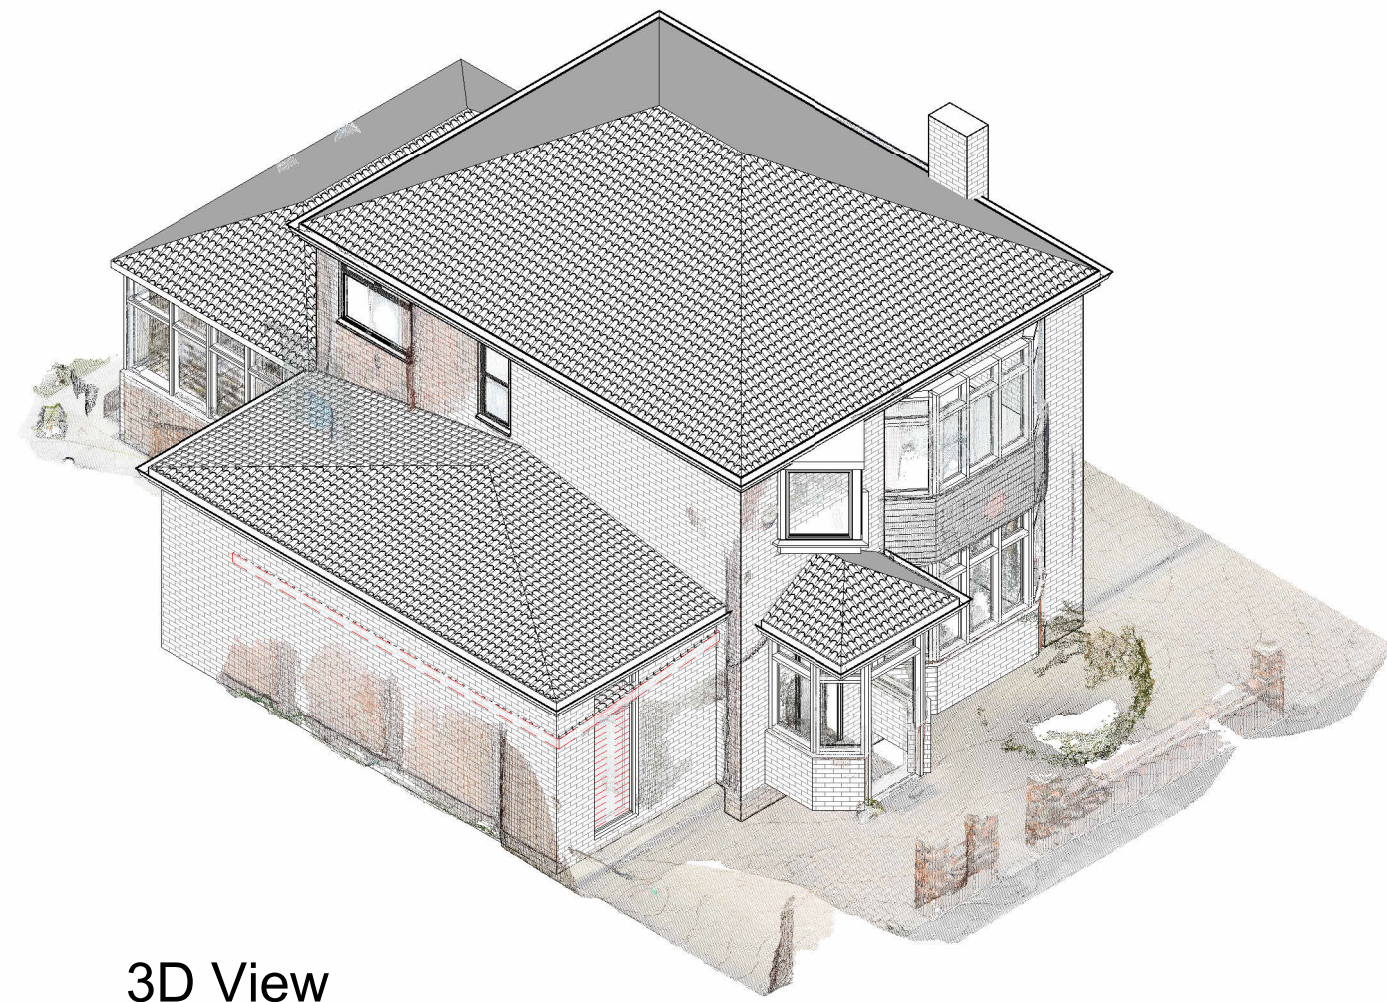


3D View

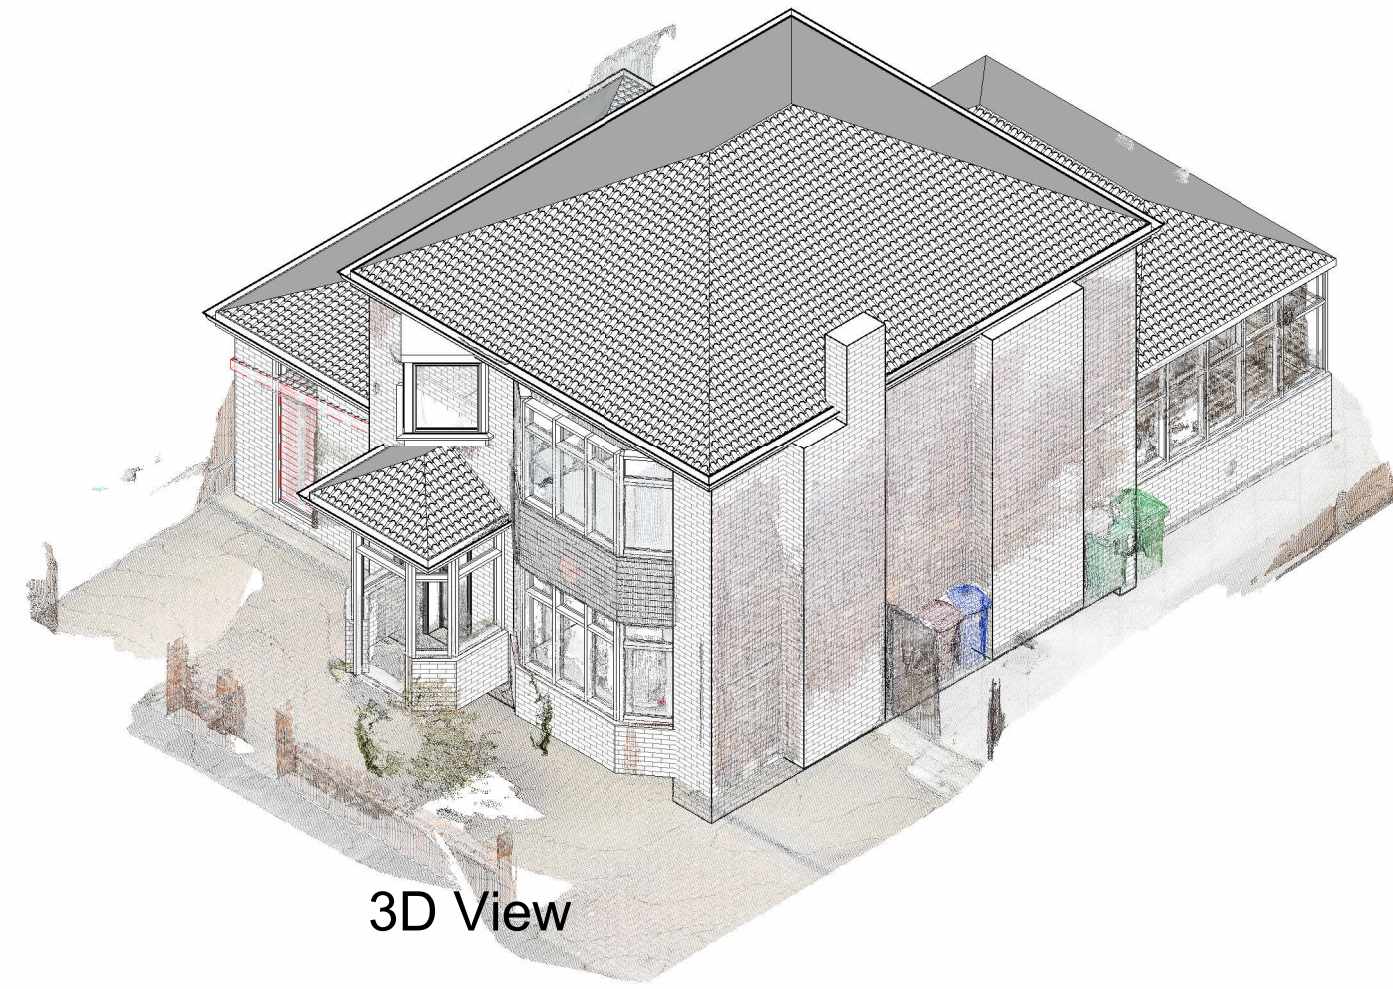

3D View

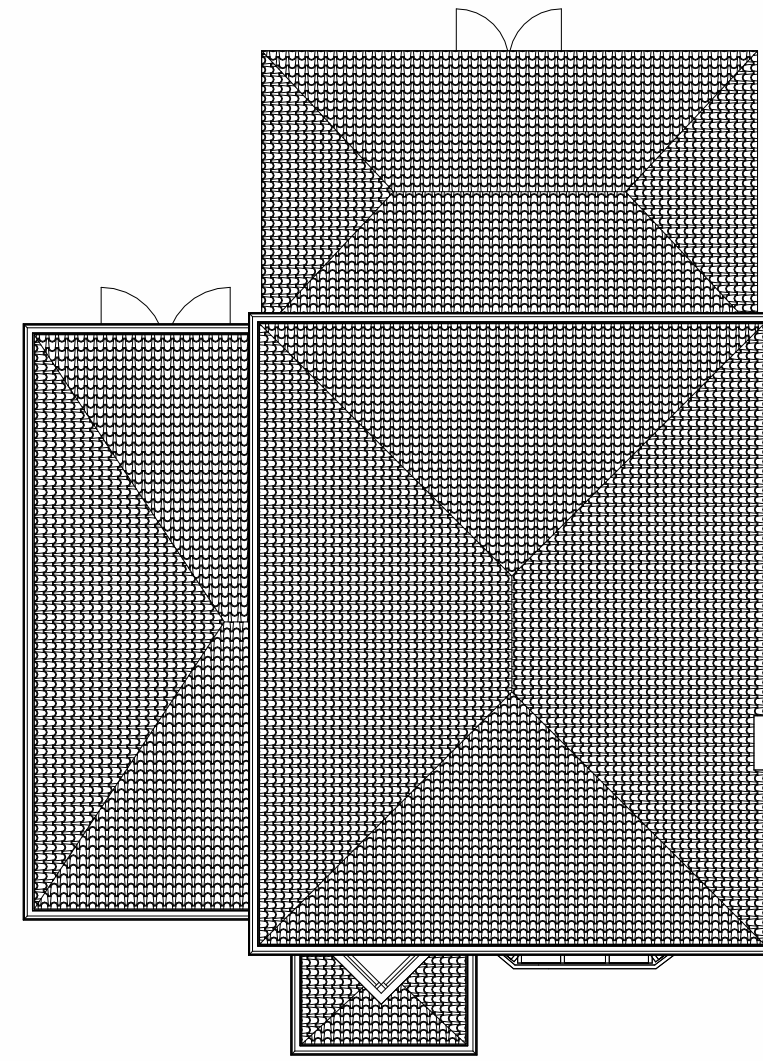

Roof Plan
1 : 100

 

Revision	Description
Location Mr&Mrs Kulokas 19 Blue Bell Avenue Manchester M40 9PS	
Title Proposed Plans	
Scale As indicated @A1	Drawing No. 25001 P05
Revision	