


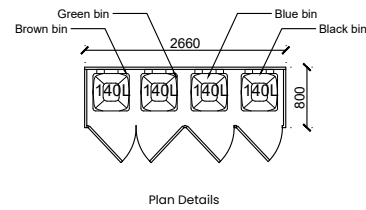


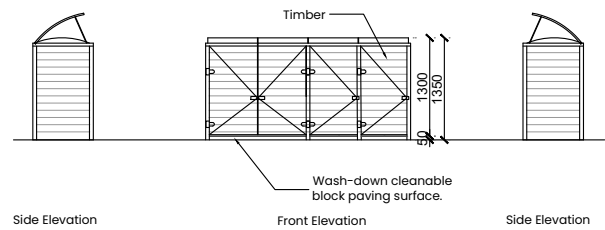

01 Location Plan
1:1250 @ A3

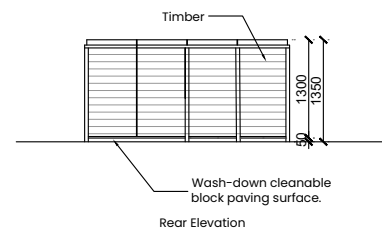


02 Bin Store Details
1:100 @ A3

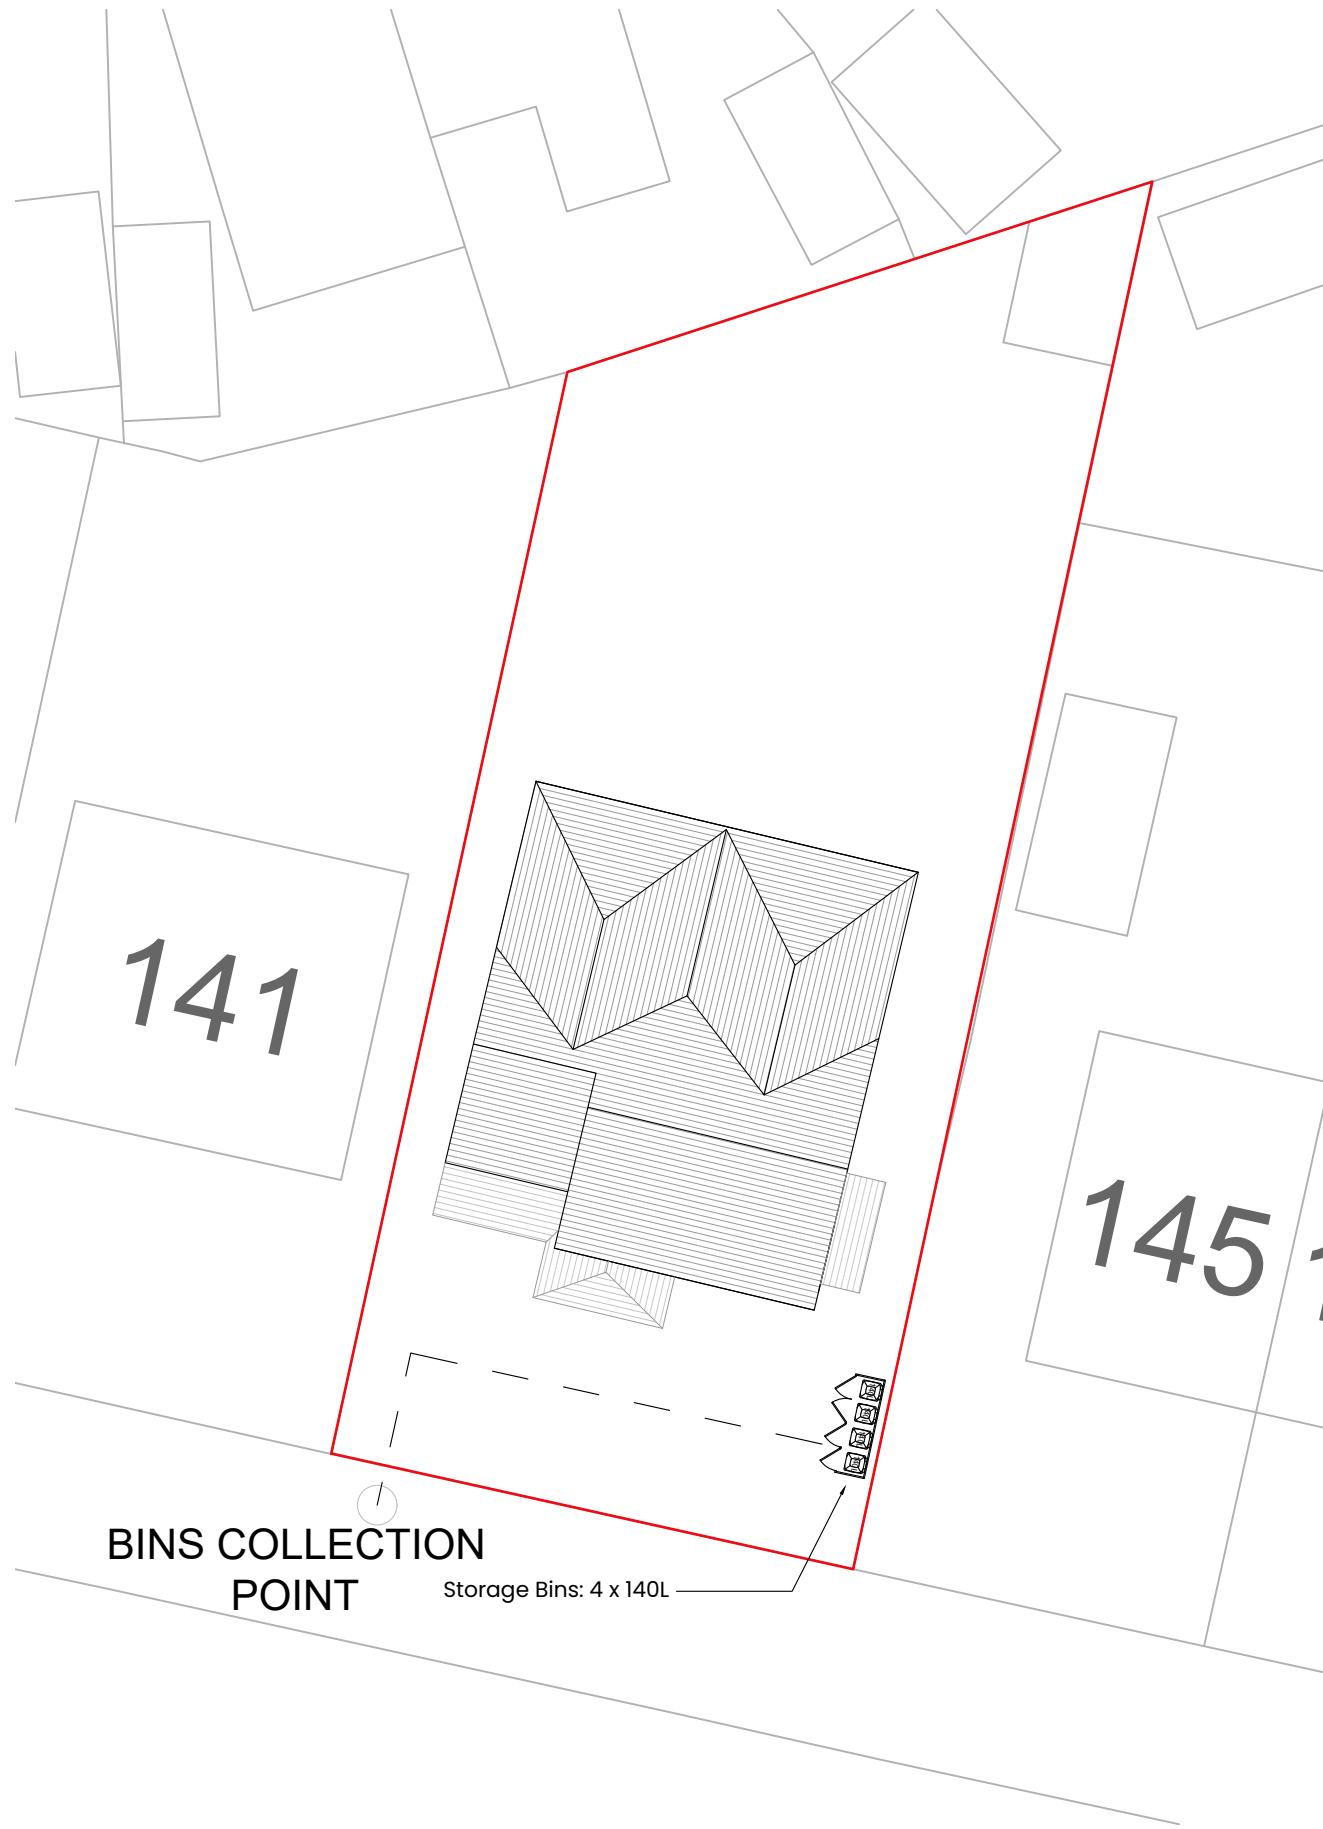

03 Site Plan
1:200 @ A3

Element Key

Site Boundary

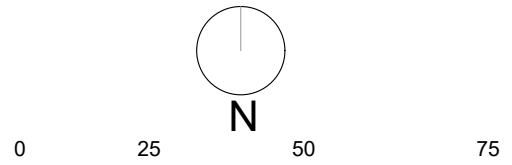

SCALE BAR 1:1250



SCALE BAR 1:200



SCALE BAR 1:100

General Notes:


All site dimensions shall be verified by the Contractor on site prior to commencing any works.

Design intent drawing only. Construction to comply with latest building regulation requirements.

All statutory approvals must be sought prior to development.

This drawing is the property of "Studio Tashkeel Architecture Ltd." and copyright is reserved by them. The drawing is not to be copied or disclosed by or to any unauthorised persons without the prior written consent of Studio Tashkeel Architecture Ltd.

Rev	Description	Date	Dr by	App by
C	Fourth Issue	5.07.25	SSD	MK
B	Thrid Issue	30.07.25	SSD	MK
A	Second Issue	15.07.25	SSD	MK
-	First Issue	23.05.25	SSD	MK

 

**STUDIO TASHKEEL
ARCHITECTURE LTD.**
1-3 Ashton Lane, Sale
Manchester M336WT
United Kingdom
T +44(0)161 546 5395
E info@studiotashkeel.com
www.studiotashkeel.com

client name		
Mr Mohmood Akhtar		
project		
143 Victoria Avenue East M9 6HL		
drawing		
Location and Site Plan		
project number		scale
25_124		Varies @ A3
drawing number	rev	issue status
PL001	C	Planning
This drawing is to be read in conjunction with all related drawings. All dimensions must be checked and verified on site before commencing any work or producing shop drawings. The originator should be notified immediately of any discrepancy. This drawing is copyright and remains the property of Studio Tashkeel Architecture Ltd.		