



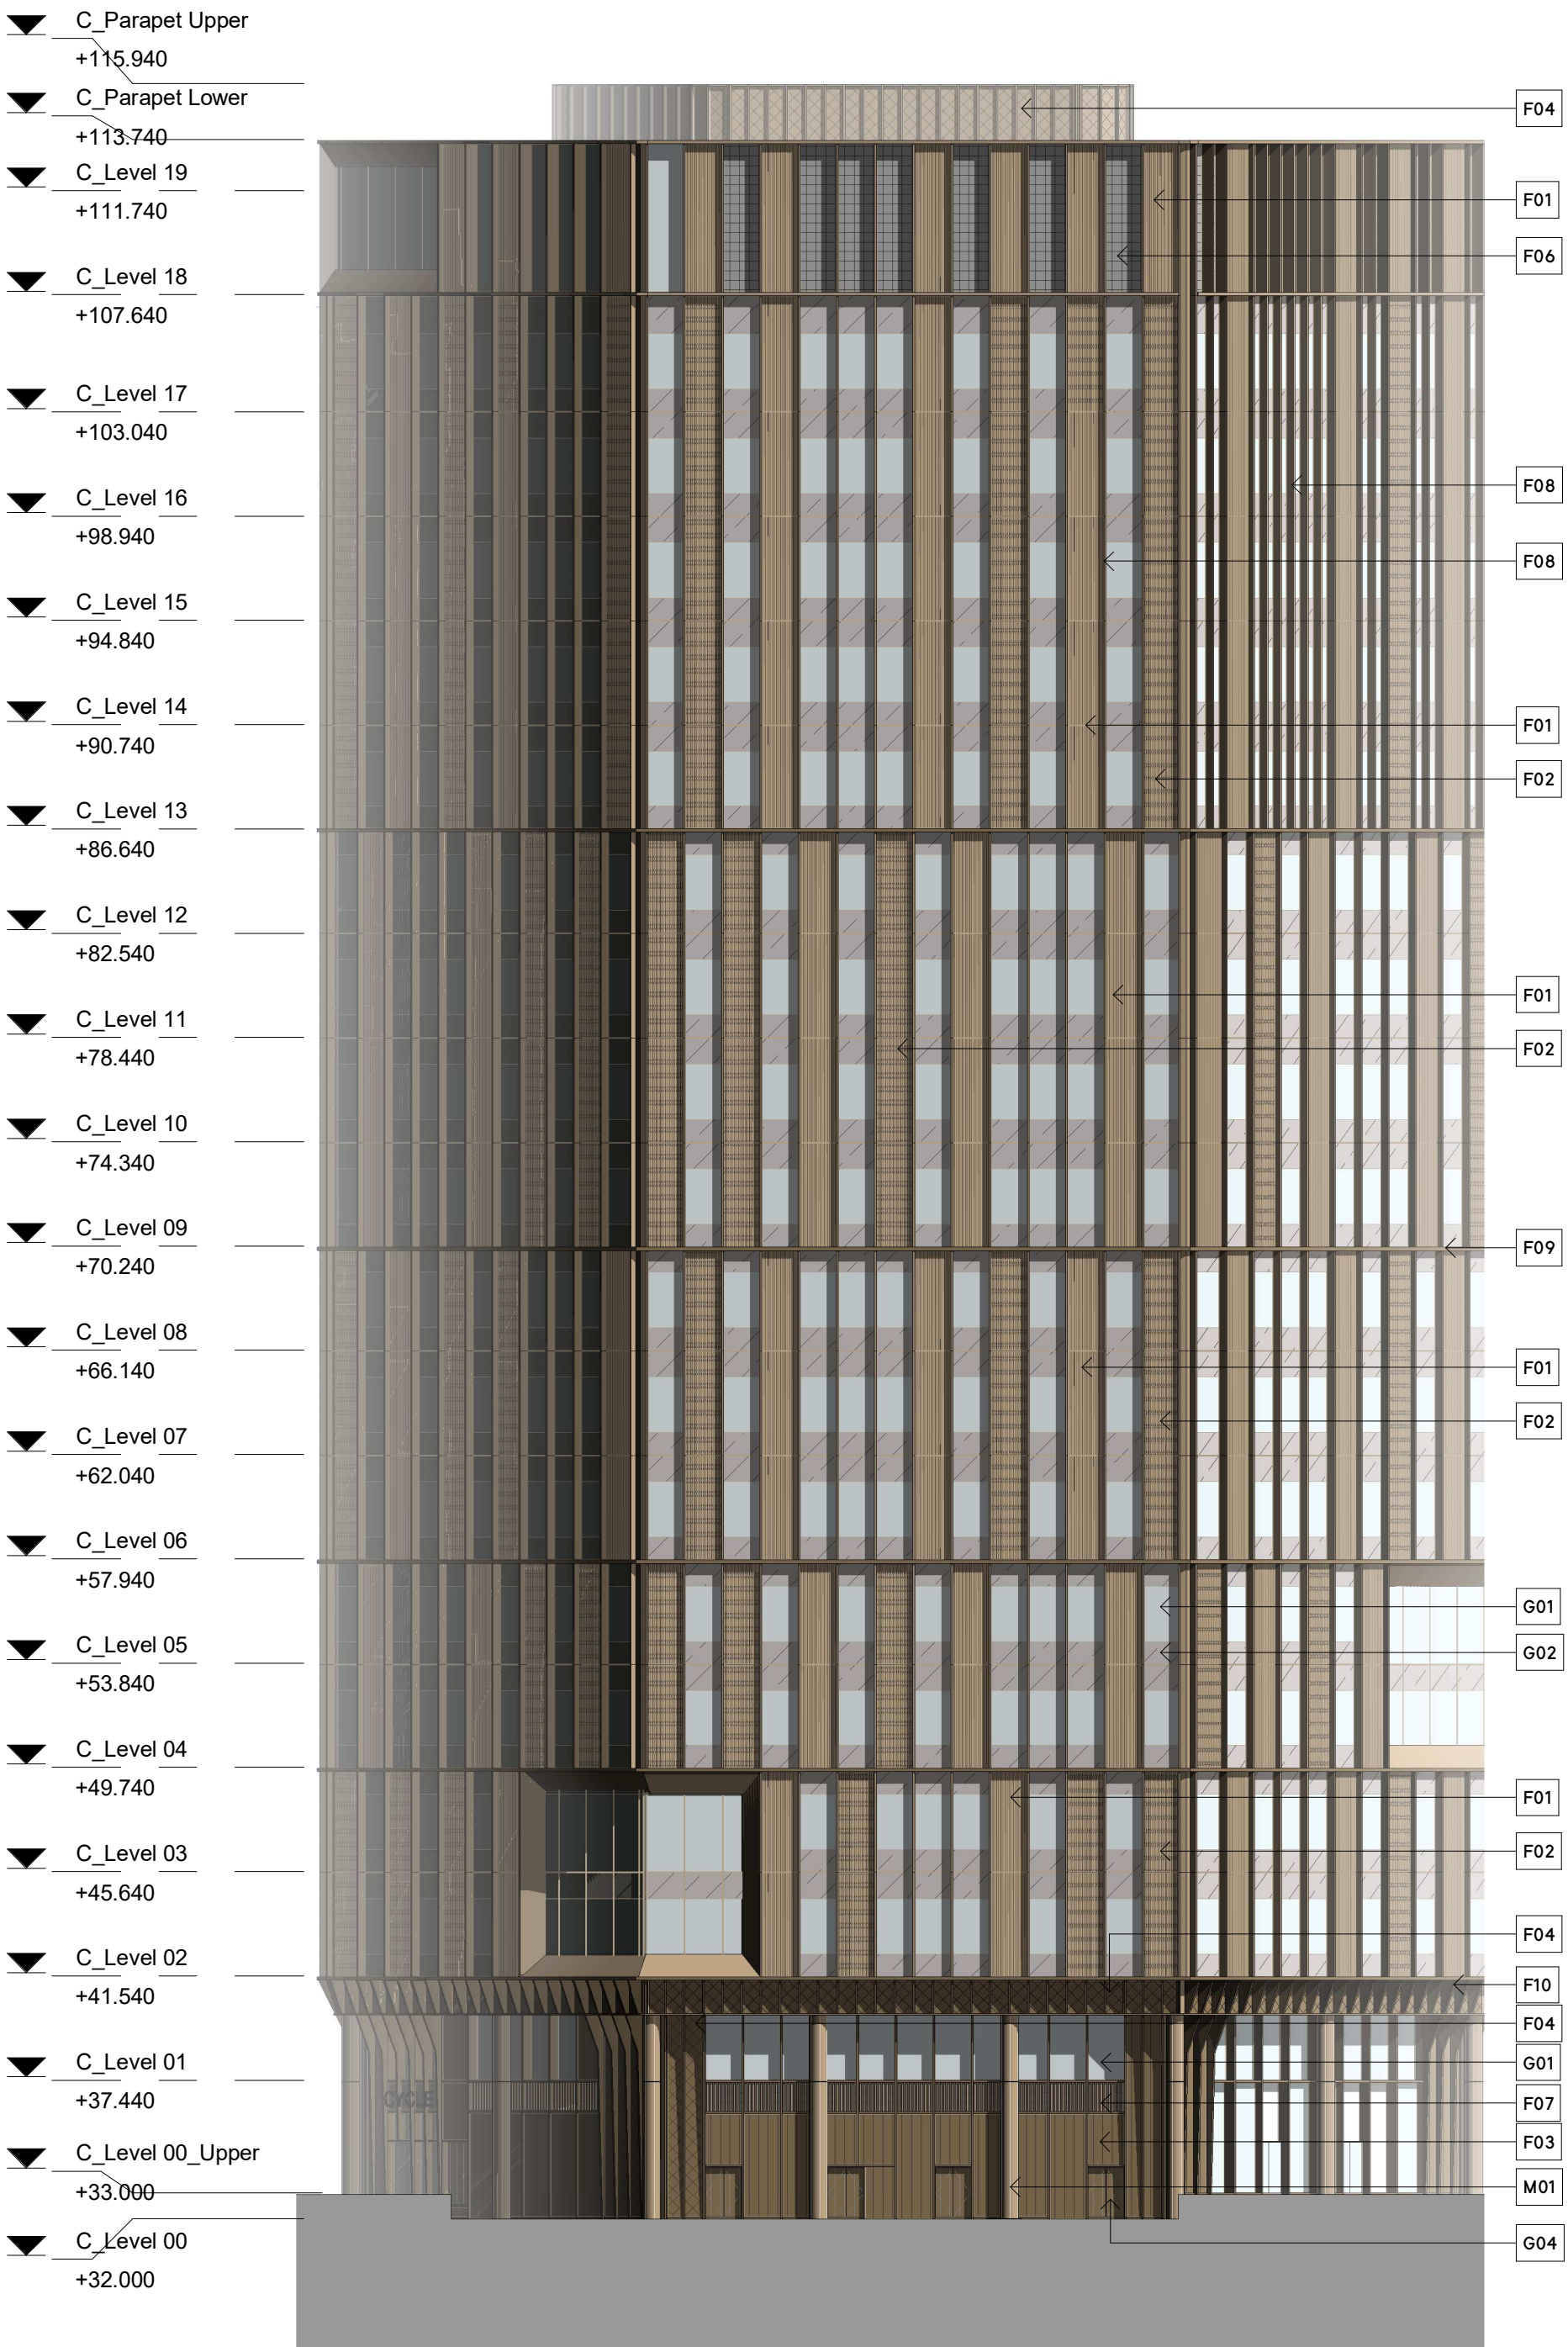

1 North West Elevation
1 : 250

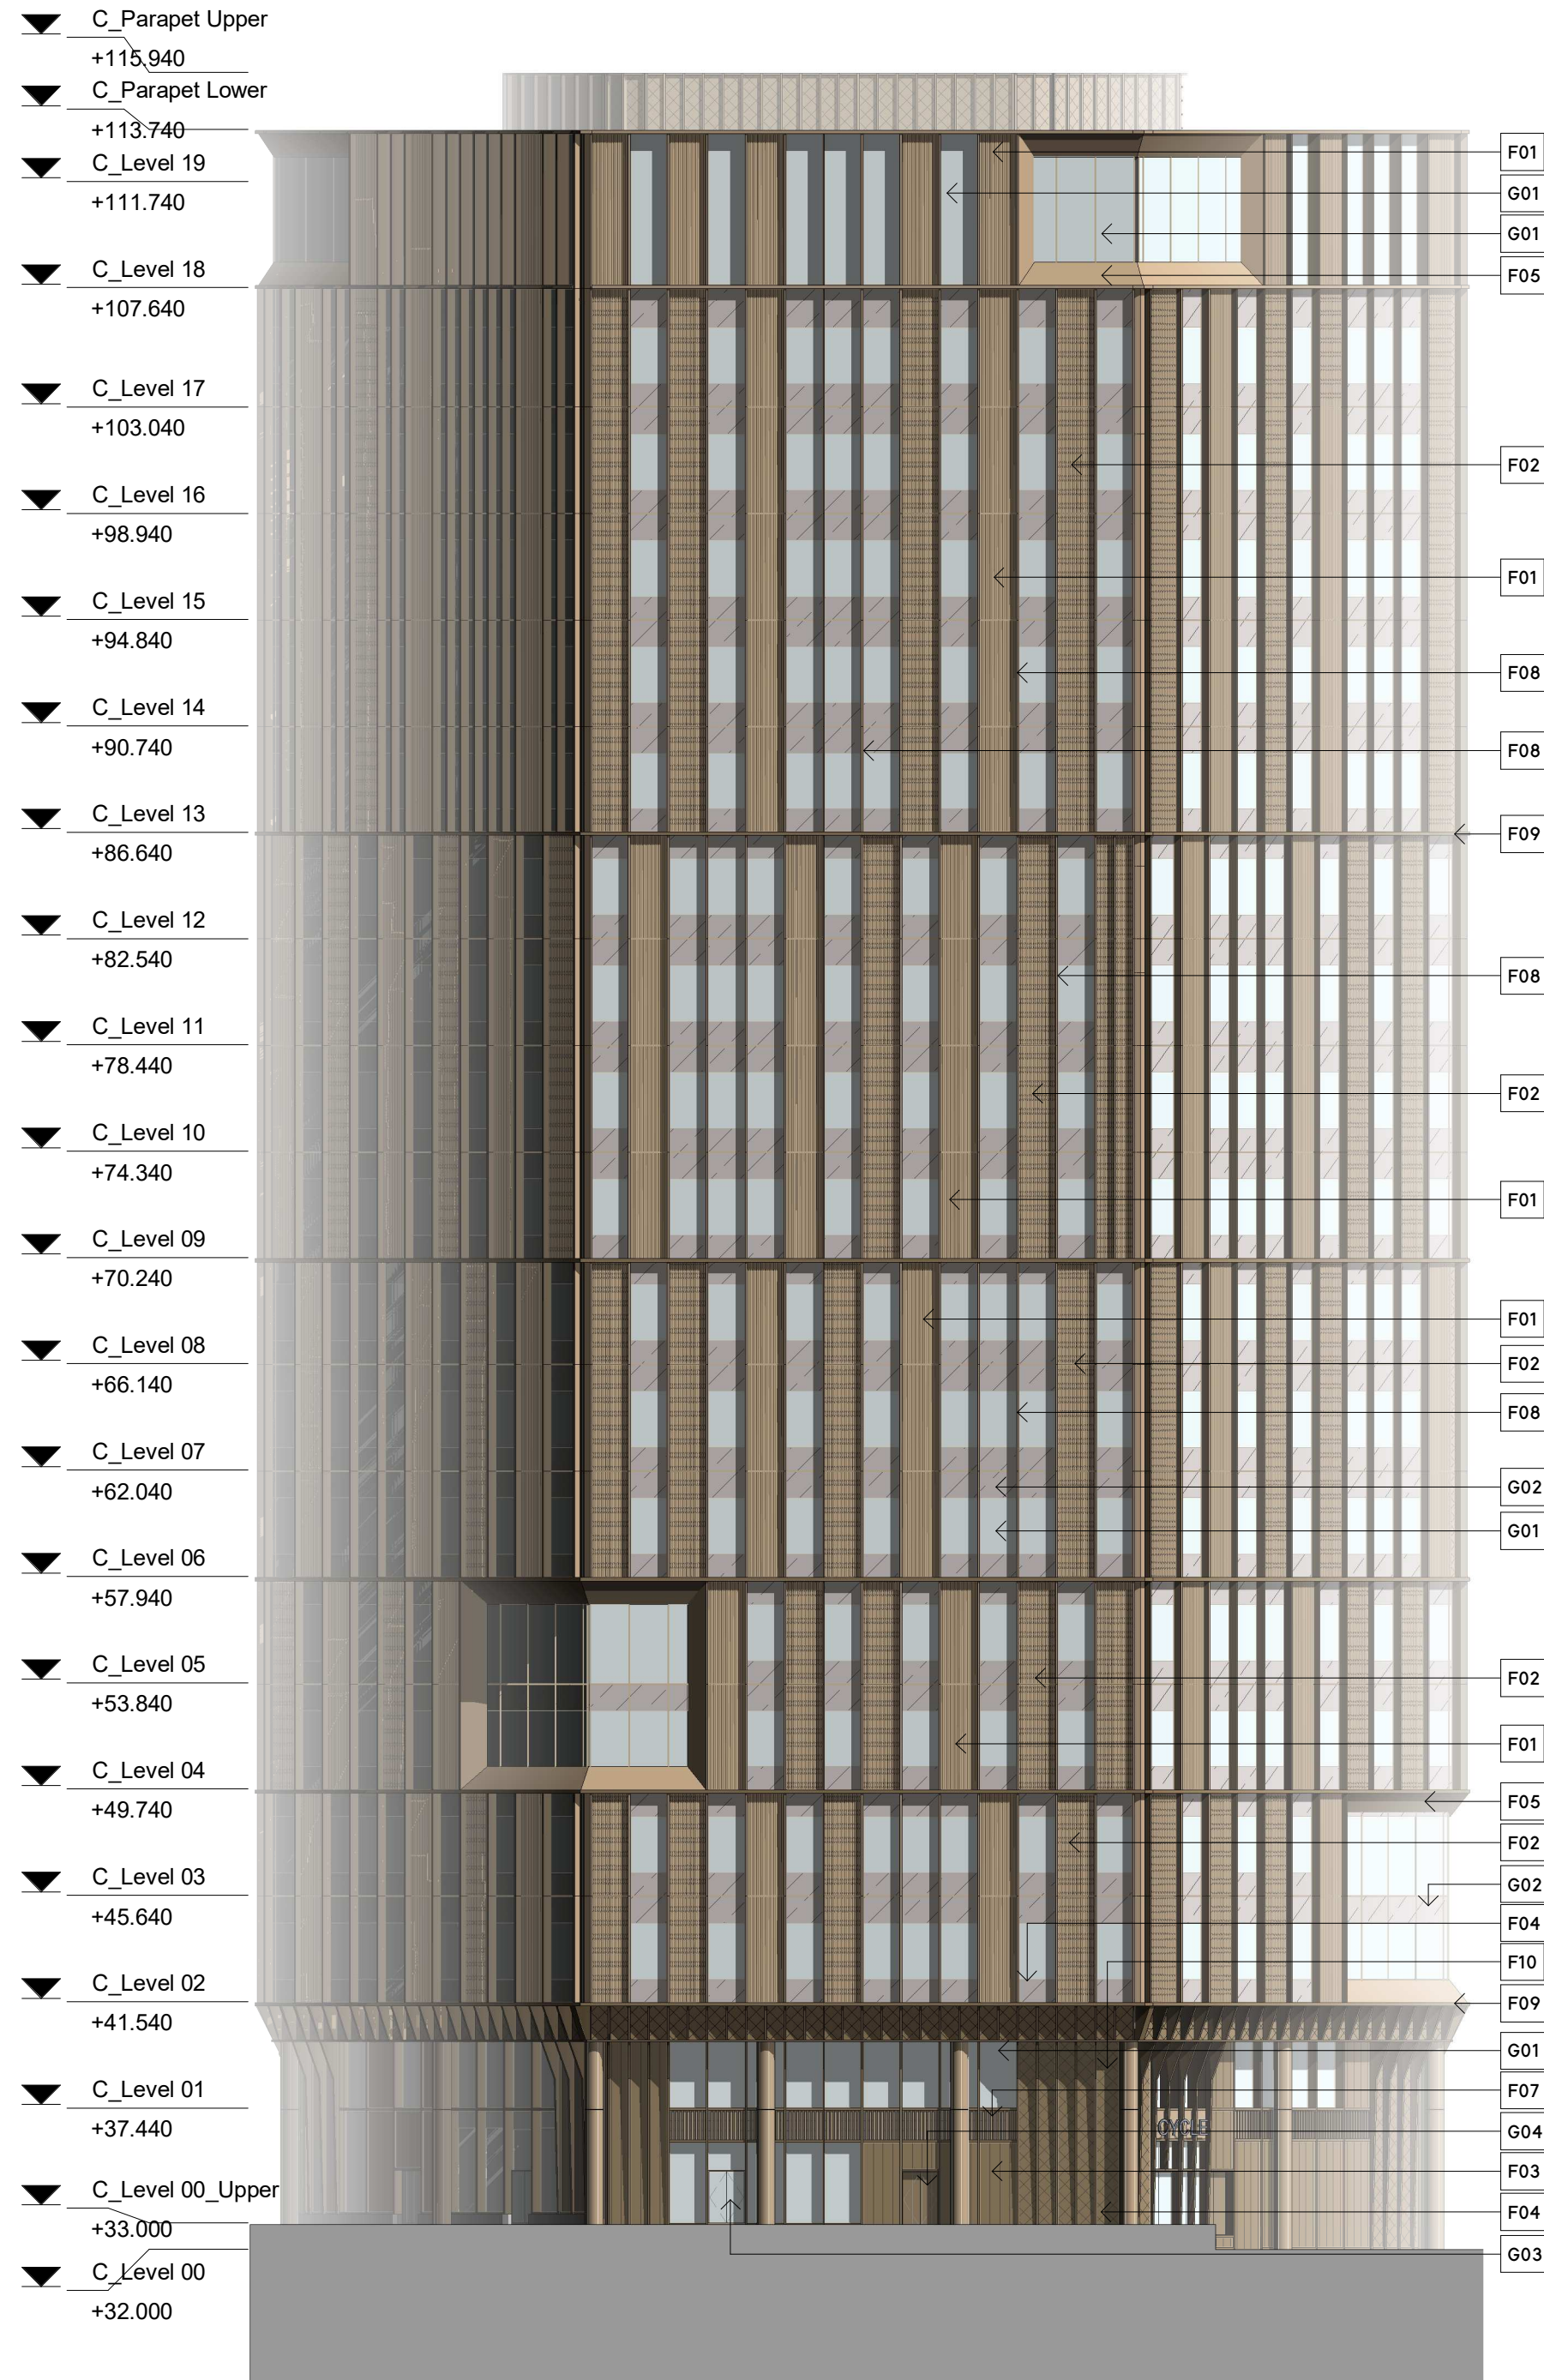

2 North East Elevation
1 : 250

General Notes

No implied licence exists. This drawing should not be used to calculate areas for the purposes of valuation.
Do not scale this drawing for construction purposes. All dimensions to be checked on site by the contractor and such dimensions to be their responsibility.
All work must comply with relevant British Standards and Building Regulations requirements. Drawing errors and omissions to be reported to the architect.

Notes

Material Key

Facade:

- F01 Anodised Aluminium Scalloped Profile Panel
- F02 Perforated Anodised Aluminium Scalloped Profile Panel
- F03 Anodised Aluminium Sinusoidal Profile Panel
- F04 Perforated Anodised Aluminium Sinusoidal Profile Panel
- F05 Anodised Aluminium Panel
- F06 Perforated Anodised Aluminium Panel
- F07 Vertical Louvred Anodised Aluminium Battens
- F08 Anodised Aluminium Vertical Fin (Light Bronze)
- F09 Anodised Aluminium Horizontal Fin (Medium Bronze)
- F10 Anodised Aluminium Vertical Fin (Medium Bronze)

Glazing, Windows and Openings:

- G01 Glazing (Frame Colour - Light Bronze)
- G02 Insulated Spandrel Panel - Glass with Coloured Interlayer
- G03 Glazed Door (Frame Colour - Light Bronze)
- G04 Perforated Anodised Aluminium Door (Light Bronze)

Miscellaneous:


- M01 Fluted Anodised Aluminium-clad Columns (Light Bronze)
- M02 Anodised Aluminium Signage (Light Bronze)
- M03 Glazed Revolving Door (Frame Colour to match curtain wall framing)

Colours:

- Light Bronze (Scalloped)
- Light Bronze (Perforated/Scalloped)
- Light Bronze (Sinusoidal)
- Light Bronze (Perforated/Sinusoidal)
- Medium Bronze (Sinusoidal)
- Medium Bronze (Perforated/Sinusoidal)
- Light Grey (Perforated)
- Light Grey (Coloured Interlayer)
- Clear Glazing

0 10m

Key Plan

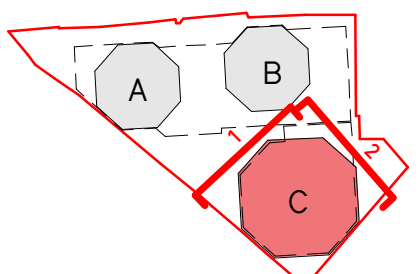

Information

Project No. 0476

Project Name Albert Bridge House

Drawing Title

Block C - GA Elevations - North West & North East

Client Oval Properties 1801 Ltd

Scale 1 : 250

Date 21/03/25

Drawn by JB

Checked by EB

P1	03/06/25	Issue for Planning SEW
Rev	Date	Reason
Chk		

Drawing Number	Rev
0476-SEW-CC-ZZ-DR-A-PL1354	P1