


- EXISTING VENTILATION GRILL TO BE RESPRAYED. PANTONE 7589C.
- INDICATES NEW, INTERNALLY ILLUMINATED SIGNAGE, FITTED TO EXISTING SHOP FRONT MOUNTED ON RAILS, INTERNALLY ILLUMINATED VIA COOL WHITE LEDS (6500K). SIGNAGE CONTRACTOR TO VERIFY FIXING DETAILS PRIOR TO MANUFACTURE. POWER TO SIGN TO BE RUN FROM REAR - METHOD TBA ON SITE.
- SINGLE PANEL CREATED WITH A ALUMINUM SKIN MECHANICALLY FIXED TO EXISTING STRUCTURE PRIMED AND FINISHED WITH TEXTURE PAINT TO MATCH PANTONE 7589C. VELVETISER SIGN FIXED TO ALUMINUM SKIN VIA STAND OFF AND POWER FED FROM REAR.
- FORMED WITH SINGLE OVERLAY OF CEMENT BOARD PRIMED AND FINISHED WITH TEXTURED PAINT TO MATCH PANTONE 7589C.
- HIGH LEVEL ILLUMINATED BUS STOP SIGNAGE. EXISTING LIGHT FITTING TO BE REMOVED.
- CURVED CORNER DETAIL CREATED WITH SHAPED CEMENT BOARD.
- EXISTING DOOR TO BE PAINTED IN TEXTURED PAINT TO MATCH PANTONE 7589C.
- EXISTING SHOPFRONT TO BE REFRESHED - FINAL BRIEF TO BE AGREED ON SITE ONCE HORDING IS INSTALLED AND CURRENT VINYL AND BOARDS ARE REMOVED.
- R13 SLIP RATINGTEXTURED SCREED TO MATCH PANTONE 7589C WITH BRASS HC BRAND IN LAY WITH TEXTURED FINISH.
- SOFFITS TO BE FINISHED IN PANTONE 7589C AND DOWNLIGHTS UPGRADED.
- EXISTING BULKHEAD INFILL TO MAKE FLUSH TO ACCOMMODATE NEW ELEVATION BOARD.
- LEVEL ACCESS TO SHOPFRONT TO BE MAINTAINED.




Reference for Proposed HC Inlay




Proposed Shopfront Elevation
1:75 @A1

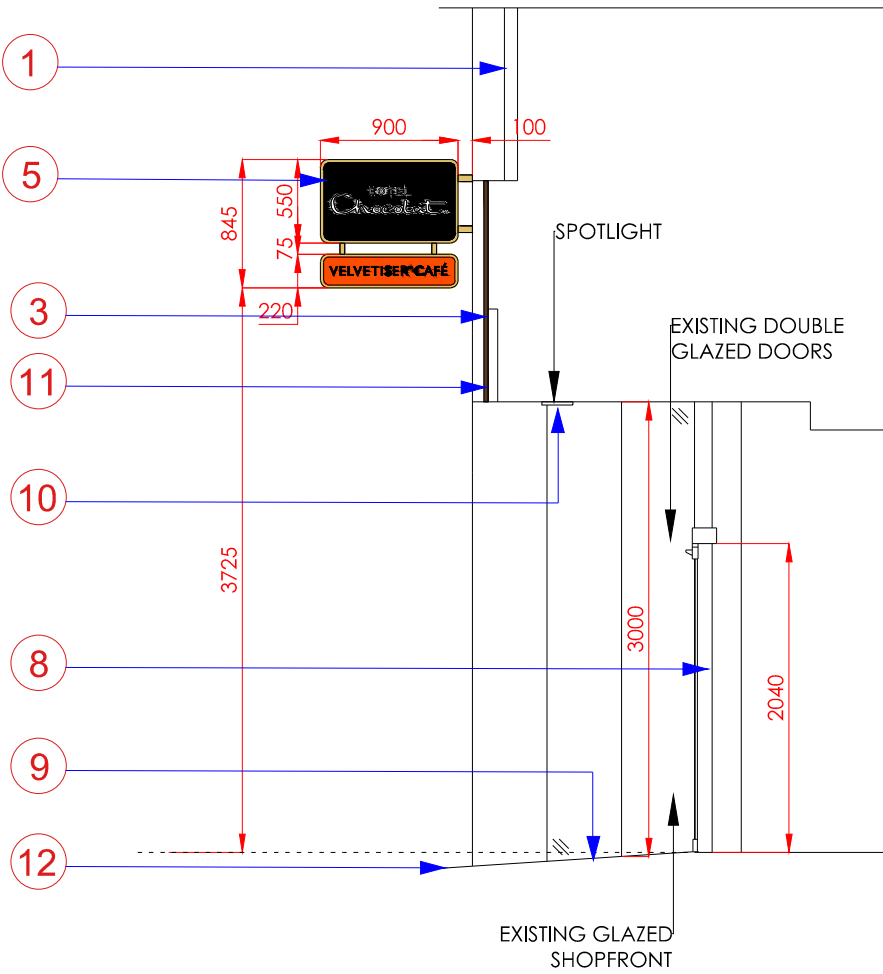


Proposed Shopfront Section
1:50 @A1

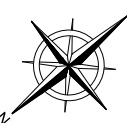

SCALE BAR 1:75

 

SCALE BAR 1:50

 

The Mill Store
5 Foundry Lane
Earls Colne
Colchester
Essex
CO6 2SB

TEL: 01787224878

www.retaildesignsolutions.com

Revision Date Note

CONTRACTOR TO VERIFY ALL
CRITICAL DIMENSIONS ON
SITE PRIOR TO FABRICATION

IMPORTANT NOTE:
ALL INTERNAL WALL & CEILING LININGS ARE TO
MEET REQUIREMENTS IN TABLE 6.1 OF BUILDING
REGULATIONS ADB

Drawn RDS-WS
Check RDS-BF
Scale AS SHOWN @ A1
Date 04.06.25

Drawing Title
Project

PROPOSED
SHOP FRONT
ELEVATION
UNIT DD
CROSS STREET
ARNDALE SHOPPING CENTRE
MANCHESTER
M1 1WR

Job No. HC - MANCHESTER
CROSS STREET
Drawing No. 017
Rev