



NOTES
1. This drawing is copyright of L7 architects
2. Do not scale from this drawing
3. Use figured dimensions only
4. All proprietary materials to be installed in line with manufacturer recommendations

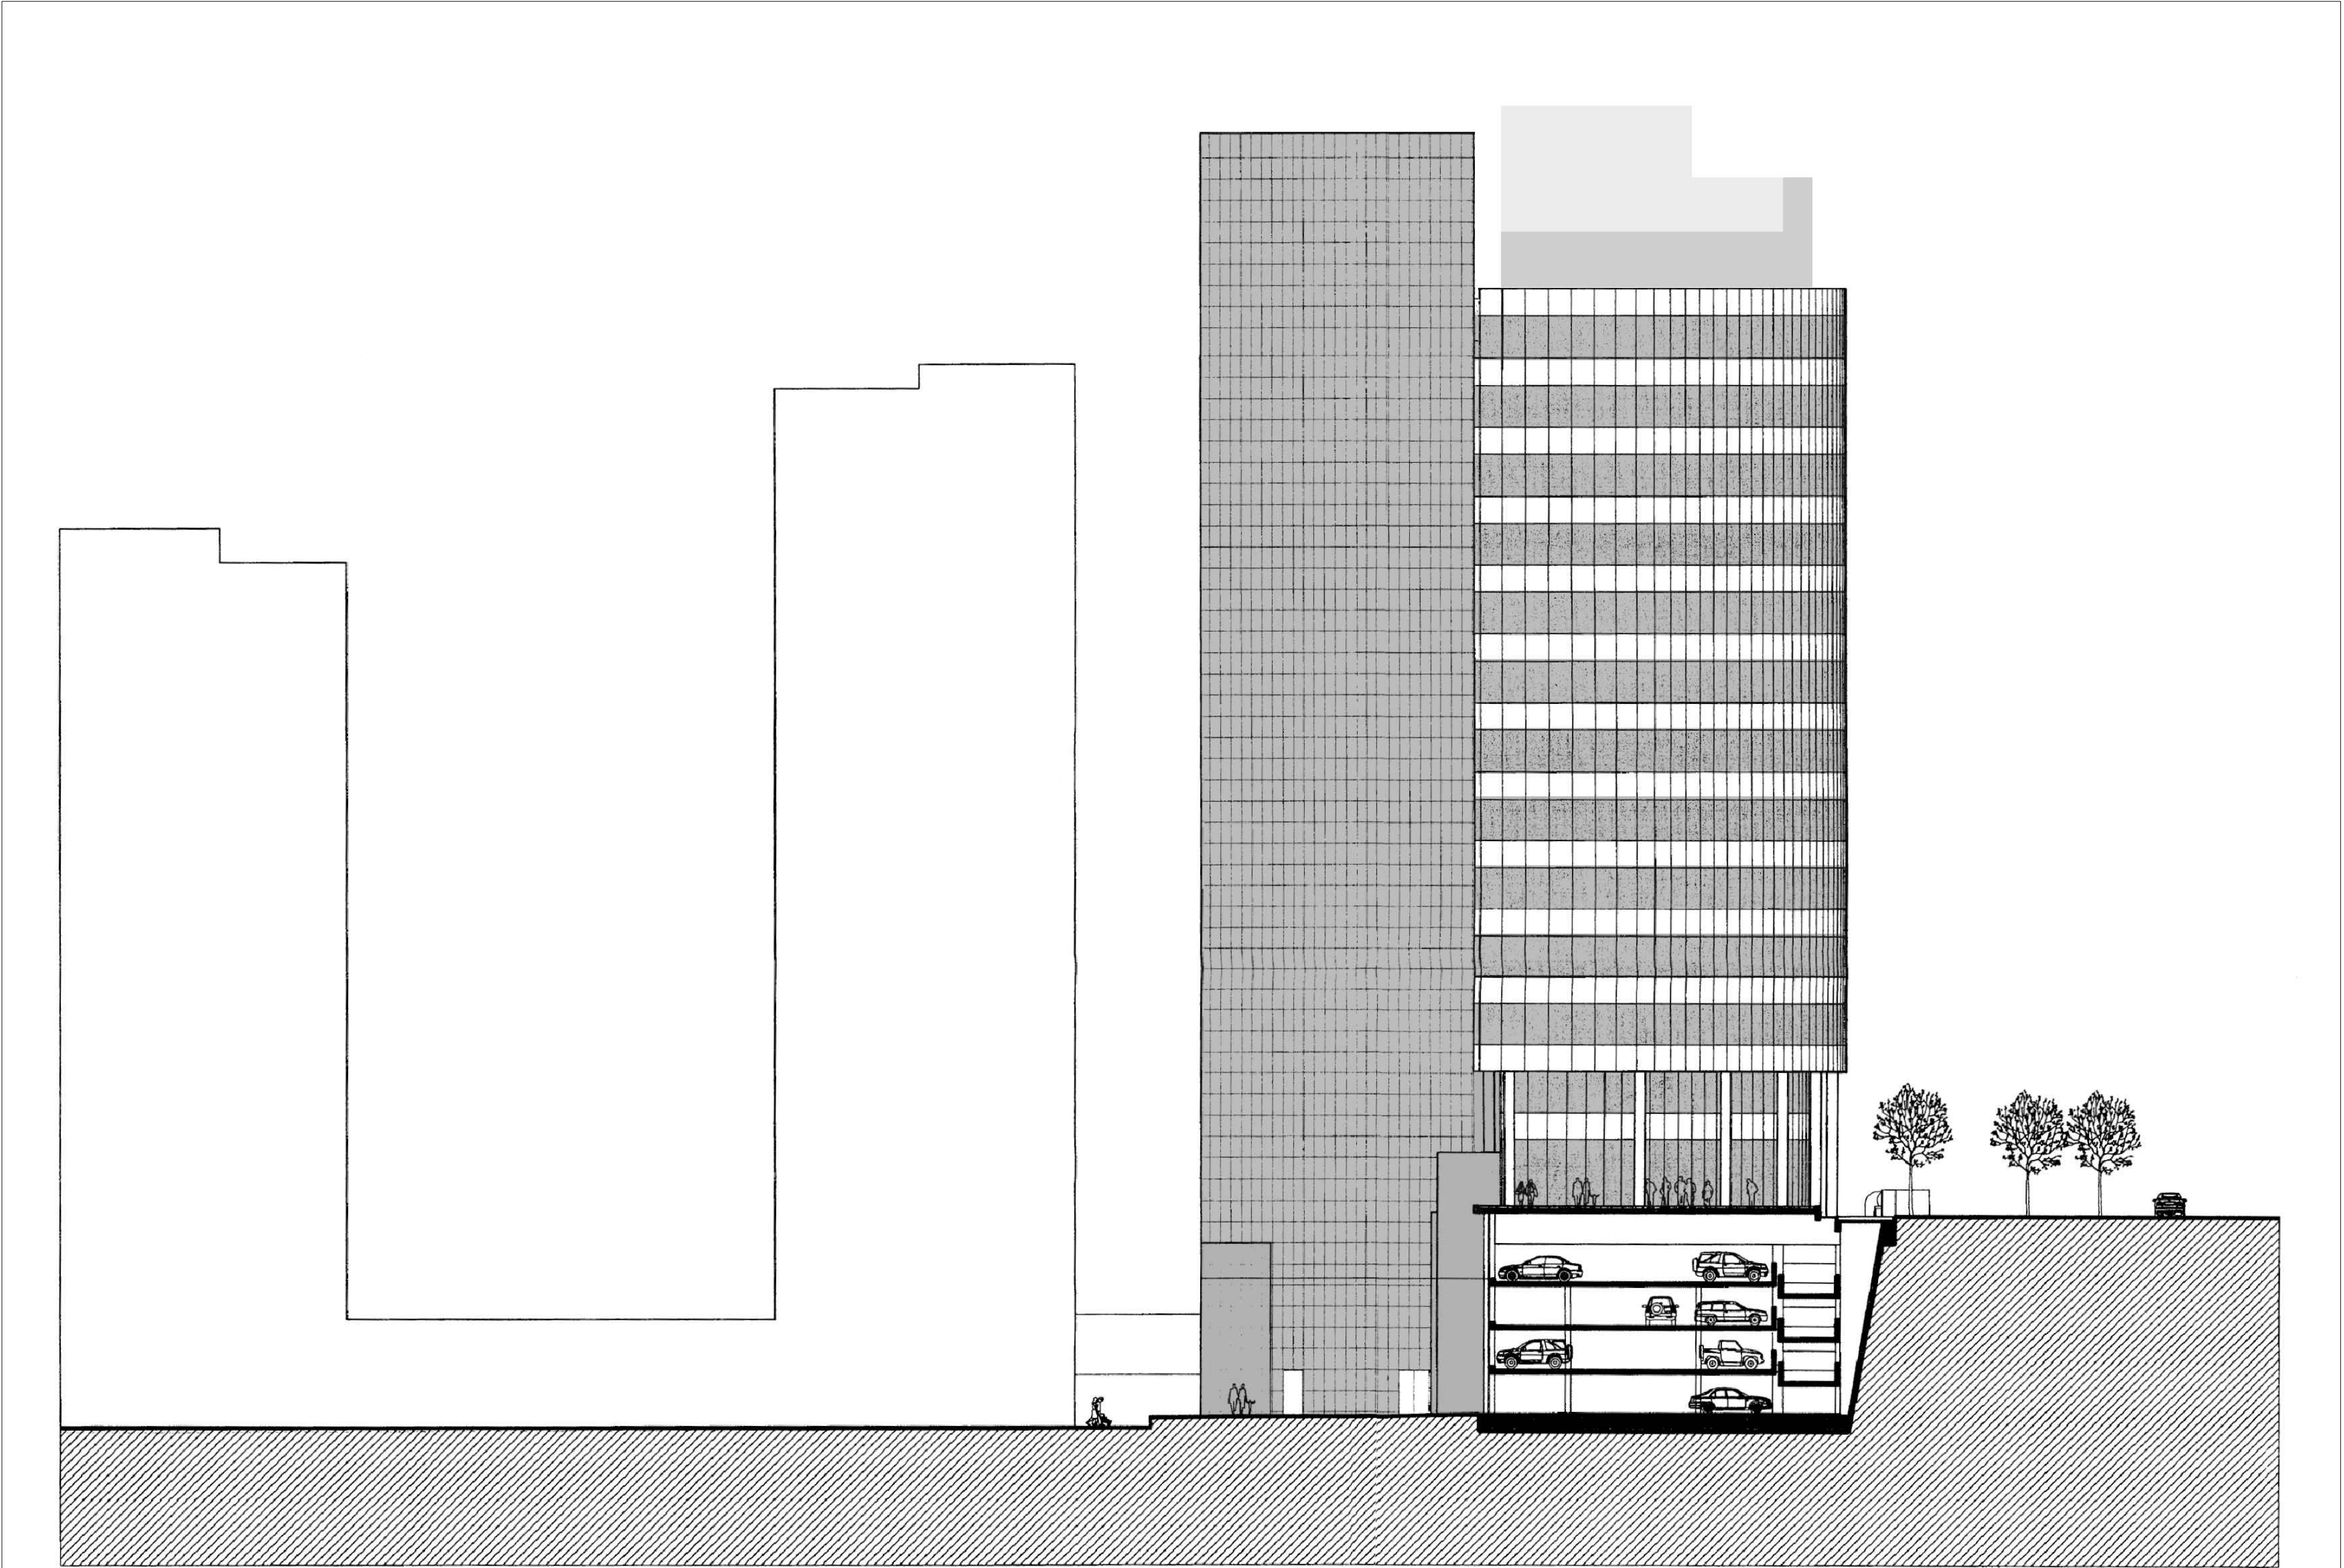

EXISTING NORTH ELEVATION

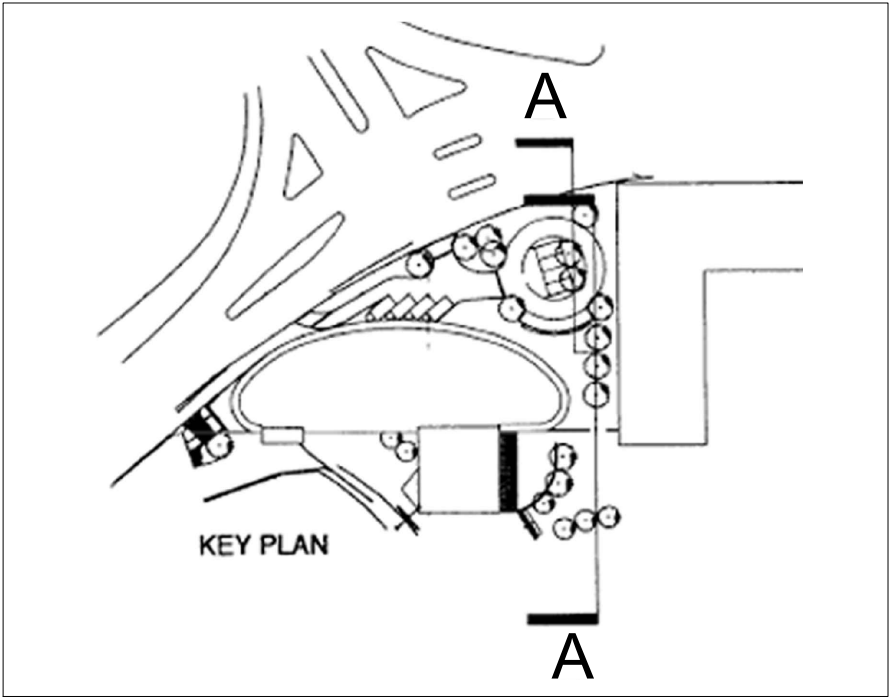

L7architects 36 Myrtle Street, Liverpool L7 7DP 0151 708 5159 office@L7architects.co.uk www.L7architects.co.uk			
DRAWING STATUS			
PLANNING			
PROJECT NUMBER		PROJECT	
25005		THE PENINSULA	
AUTOCAD FILE REF			FILE REV
25005-L7-XX-XX-AC-A-1401			
CLIENT			
PRESTIGE SIGNS			
TITLE			
EXISTING NORTH ELEVATION			
SCALE	DRAWN BY	CHECKED BY	DATE
1:250 @ A1	ES	AS	26.06.2025
DRAWING NUMBER			REV
25005-L7-XX-XX-DR-A-1401			