




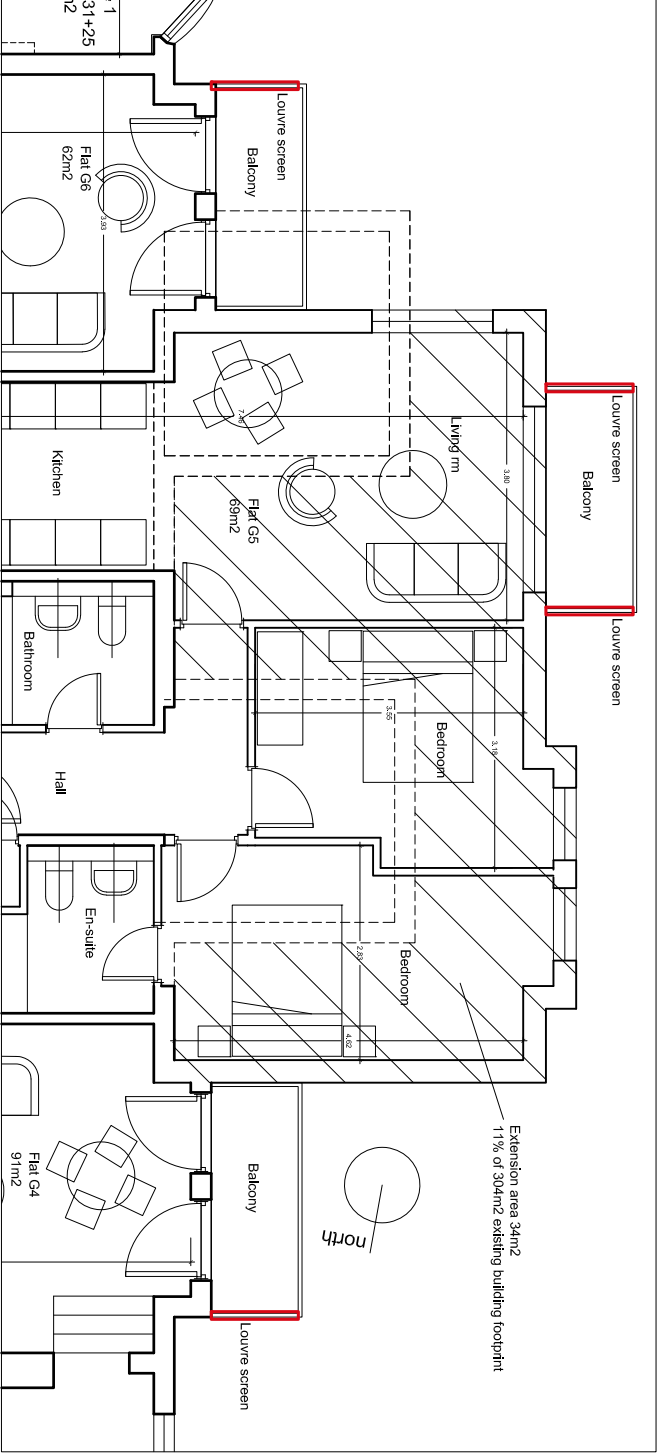


Ground Floor: Balcony privacy side screens

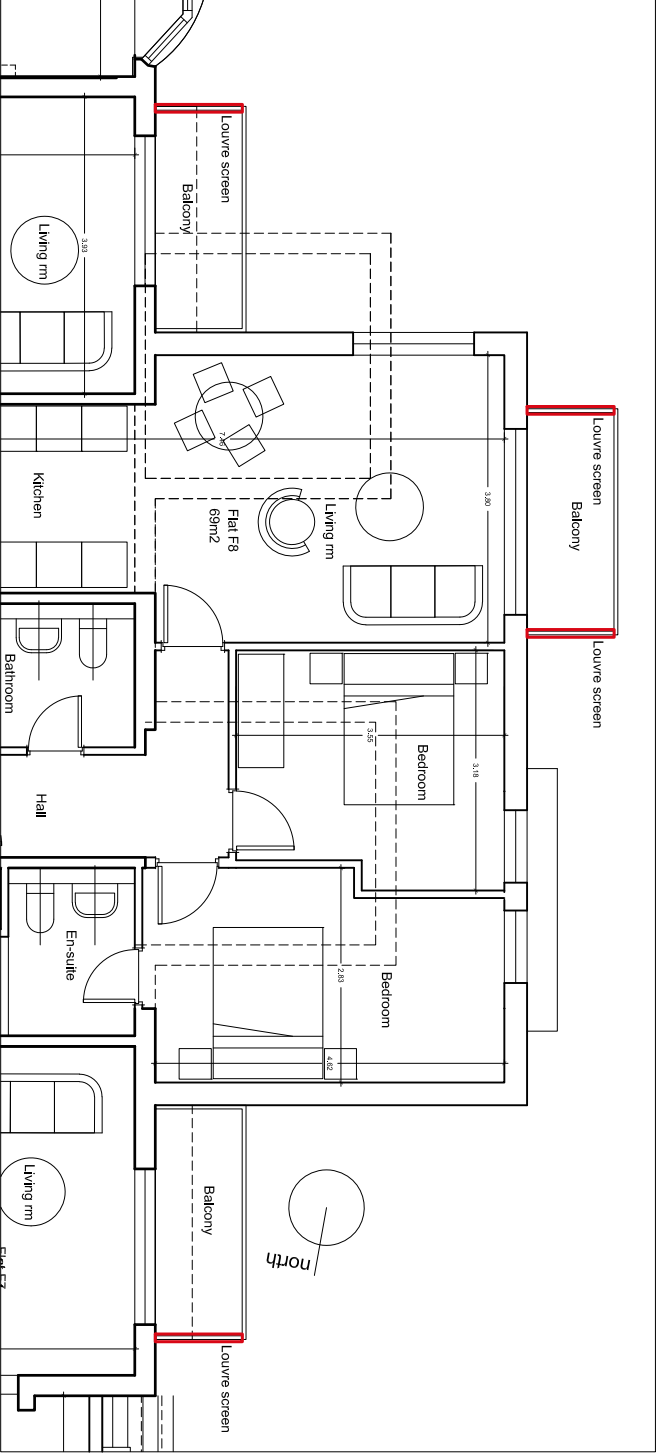


First Floor: Balcony privacy side screens

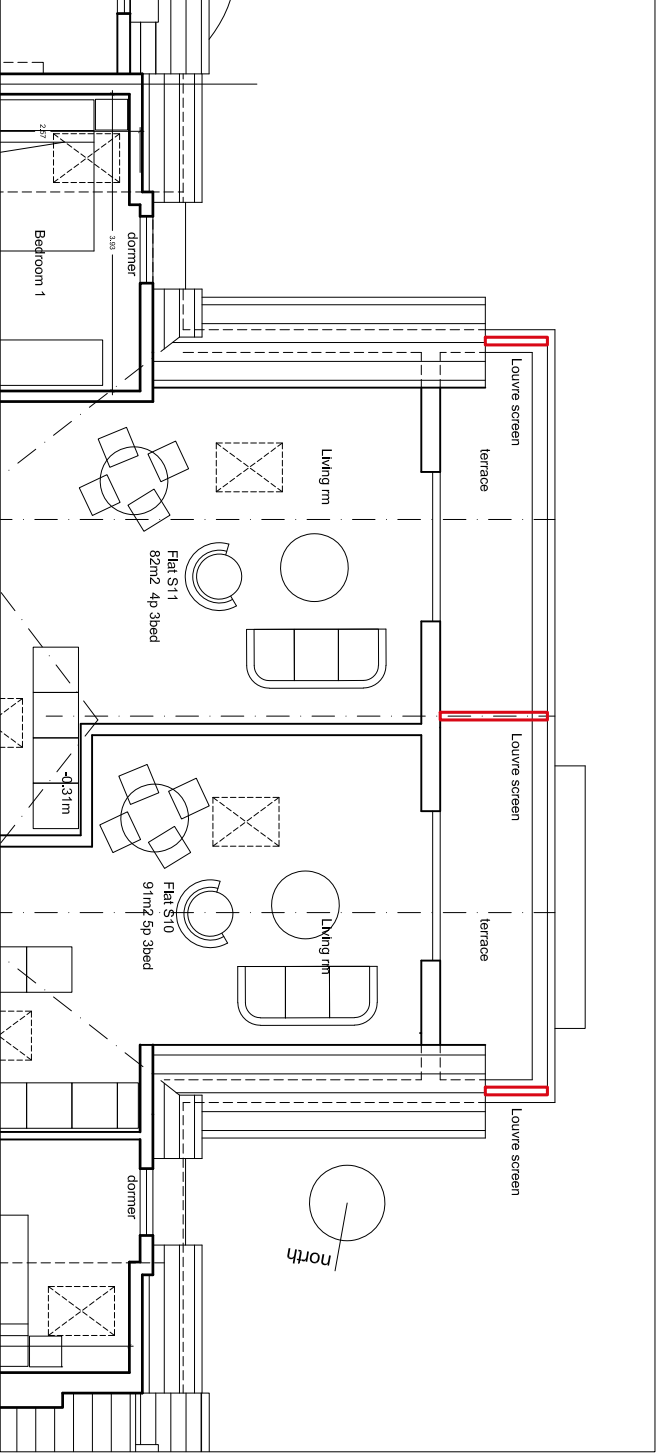


Second Floor: Balcony privacy side screens

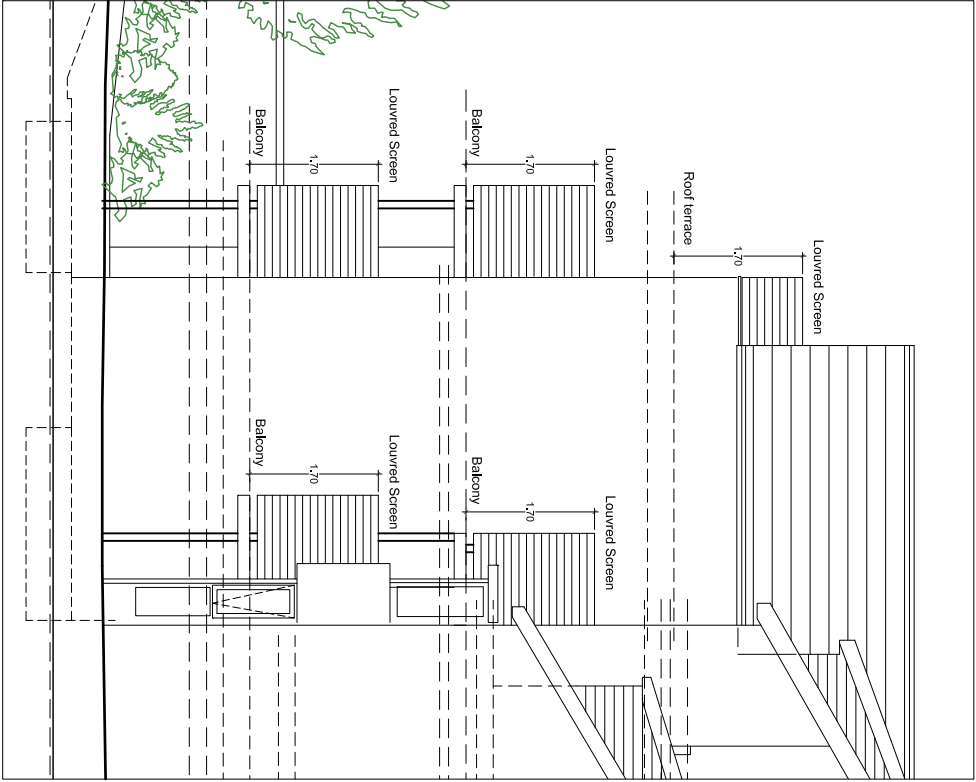

South Elevation: Balcony privacy side screens

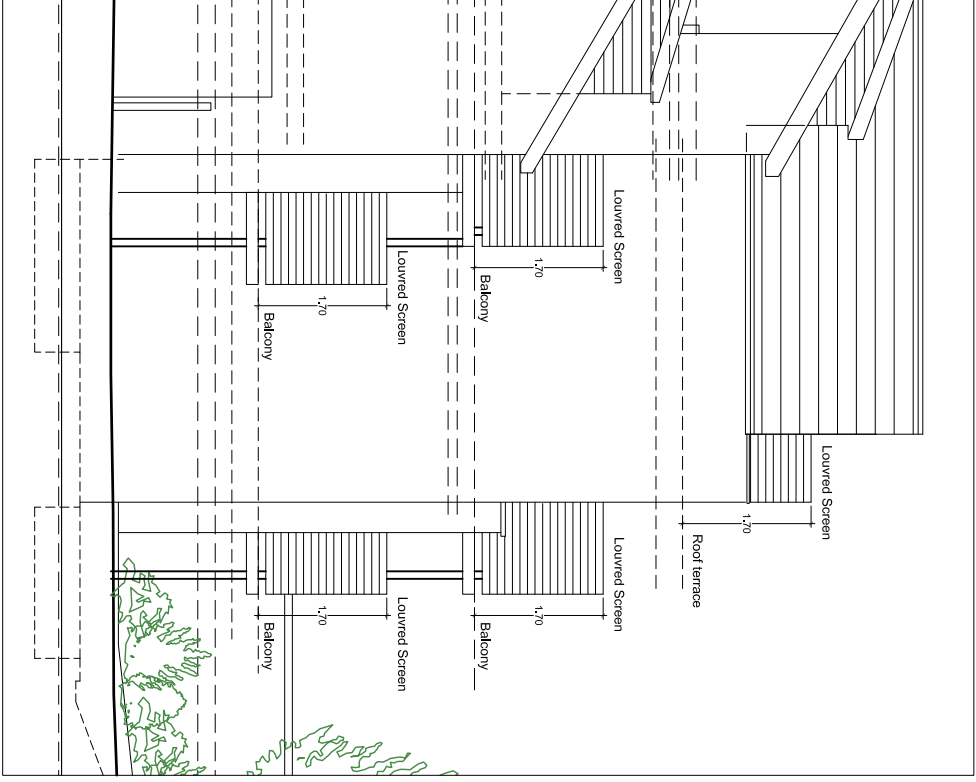

North Elevation: Balcony privacy side screens

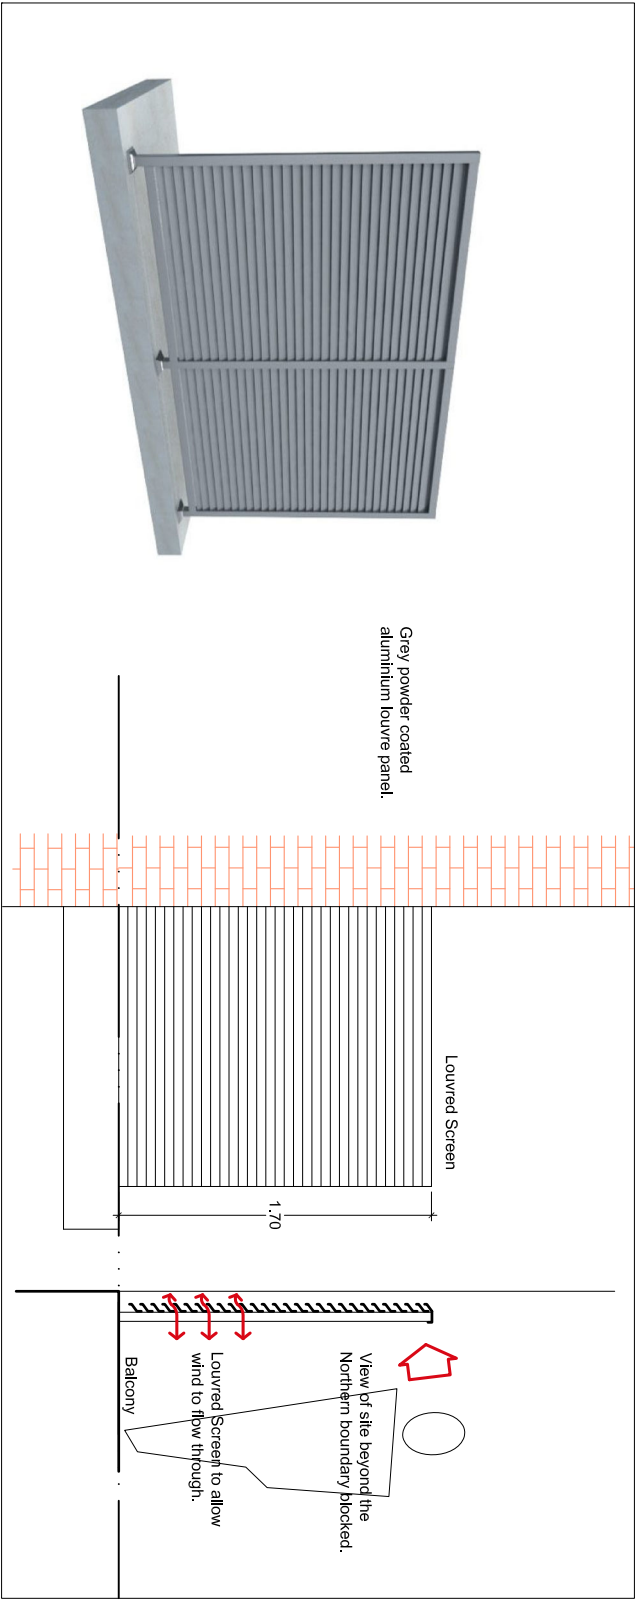

Balcony privacy side screens details

PROJECT 515 to 521 Barlow Moor rd. Chorton				CLIENT Armistead Property Limited	
SCALE 1 : 100 @ A3					
DWG NO. 149-PL- EL5(2)					
CONTRACT NO/ STAGE CODE 149 planning		REV.		DRAWING TITLE Balcony privacy screen details	
28/05/25		-		sj simon james and i/d/architects UK: 120 Grosvenor st, Al Stahle, Manchester, M1 7HL Spain:Enrique Larena 1, 4b, Chamartin, Madrid, 28036	