


SHDF 2.1 MANSARD

BLOCK OF FLATS STONEBECK ROAD M23 1EQ







1 | EXISTING GROUND FLOOR
SCALE: 1:100

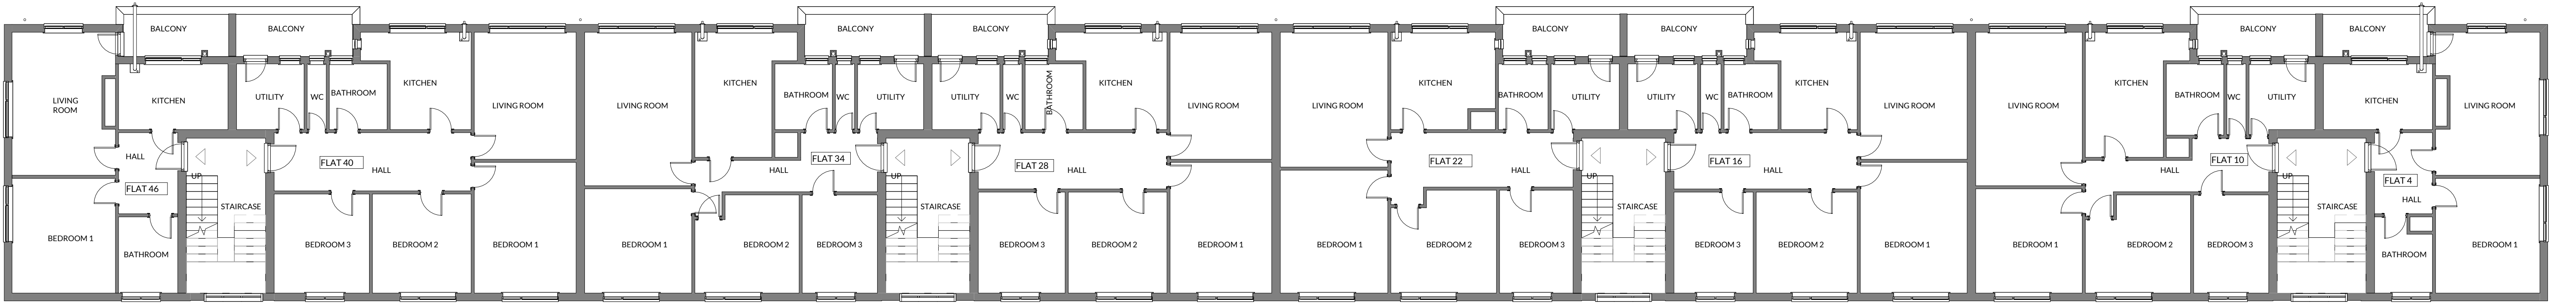


2 | EXISTING FIRST FLOOR
SCALE: 1:100

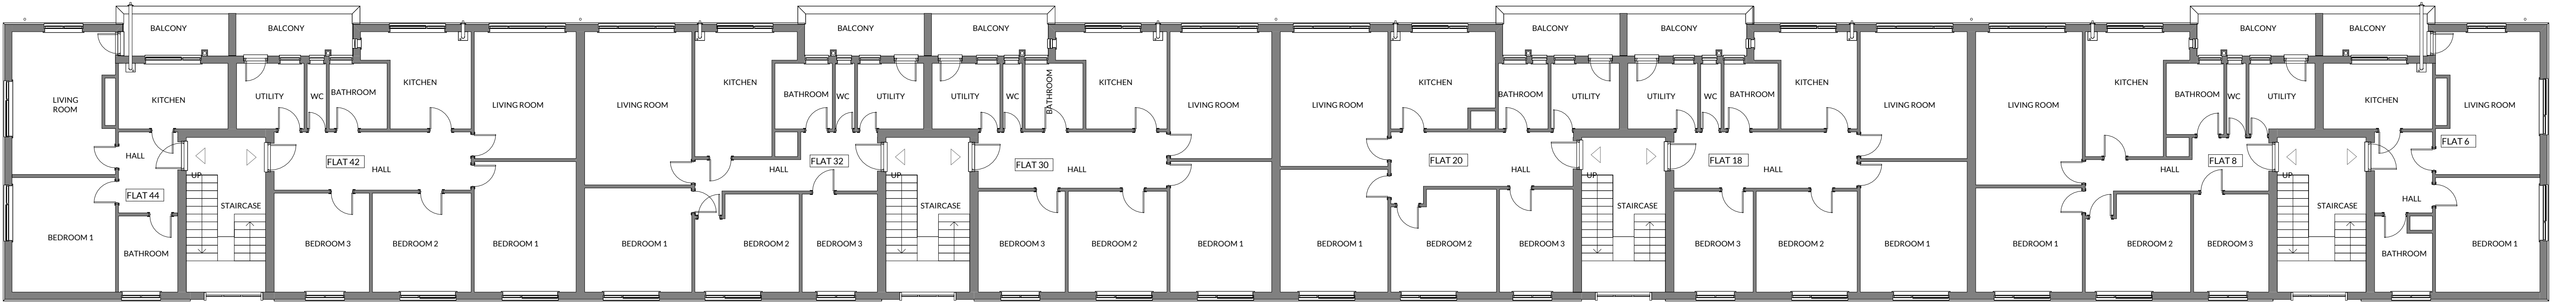

3 | EXISTING SECOND FLOOR
SCALE: 1:100

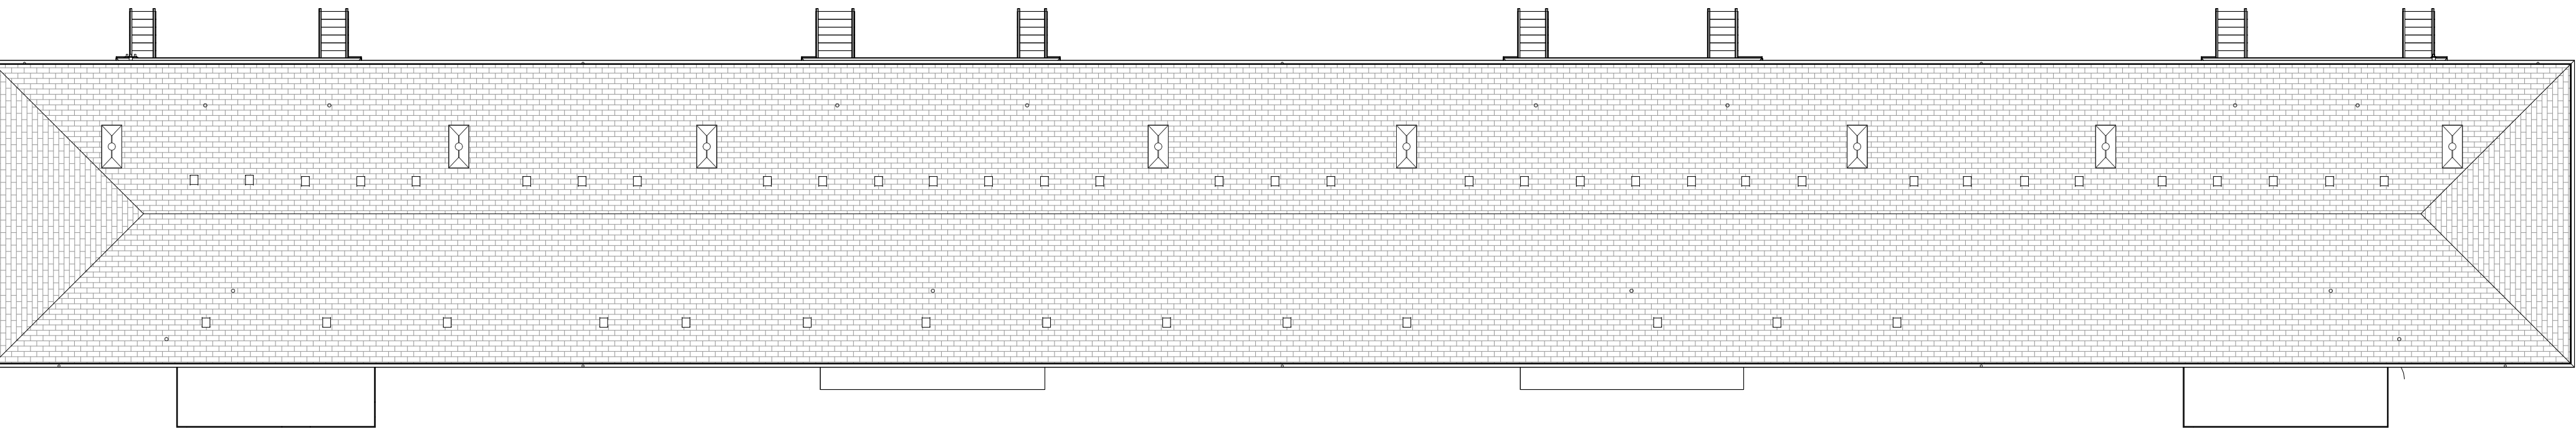

4 | EXISTING ROOF PLAN
SCALE: 1:150

 


A				12.08.25	Revision A	LA
Rev	Date	Description	Initials			

Project	SHDF 2.1 MANSARD BLOCK OF FLATS STONEBECK ROAD M23 1EQ
Client	WCHG
Drawing Series	48-EXISTING PLANS
Drawing Title	EXISTING FLOOR PLANS
Archetype	PLA
Scale	@A3: As indicated
Date	AUG.25
Drawn	LA
Checked	AG
Drawing Number	2408-OSM-PLA-XX-DR-N-4800
Status	
Rev	A


osmosis ACD
A DOMNA GROUP COMPANY

Disclaimer
© Osmosis ACD holds the copyright to all the information contained within this document and their written consent must be obtained before copying or using the data other than for the purpose it was originally intended. All dimensions and measurements to be checked on site.
All dimensions are in millimeters unless otherwise stated. This drawing has been produced electronically and may have been photo reduced or enlarged when copied. Do not scale from drawing, use only as figured dimensions. If any dimension is not precise or if any dimensional error is suspected, please inform Osmosis ACD Design immediately. This drawing to be read in conjunction with relevant consultation and engineering drawings and specifications. All work to be carried out by a competent contractor working to unapproved method statement.

PRELIMINARY

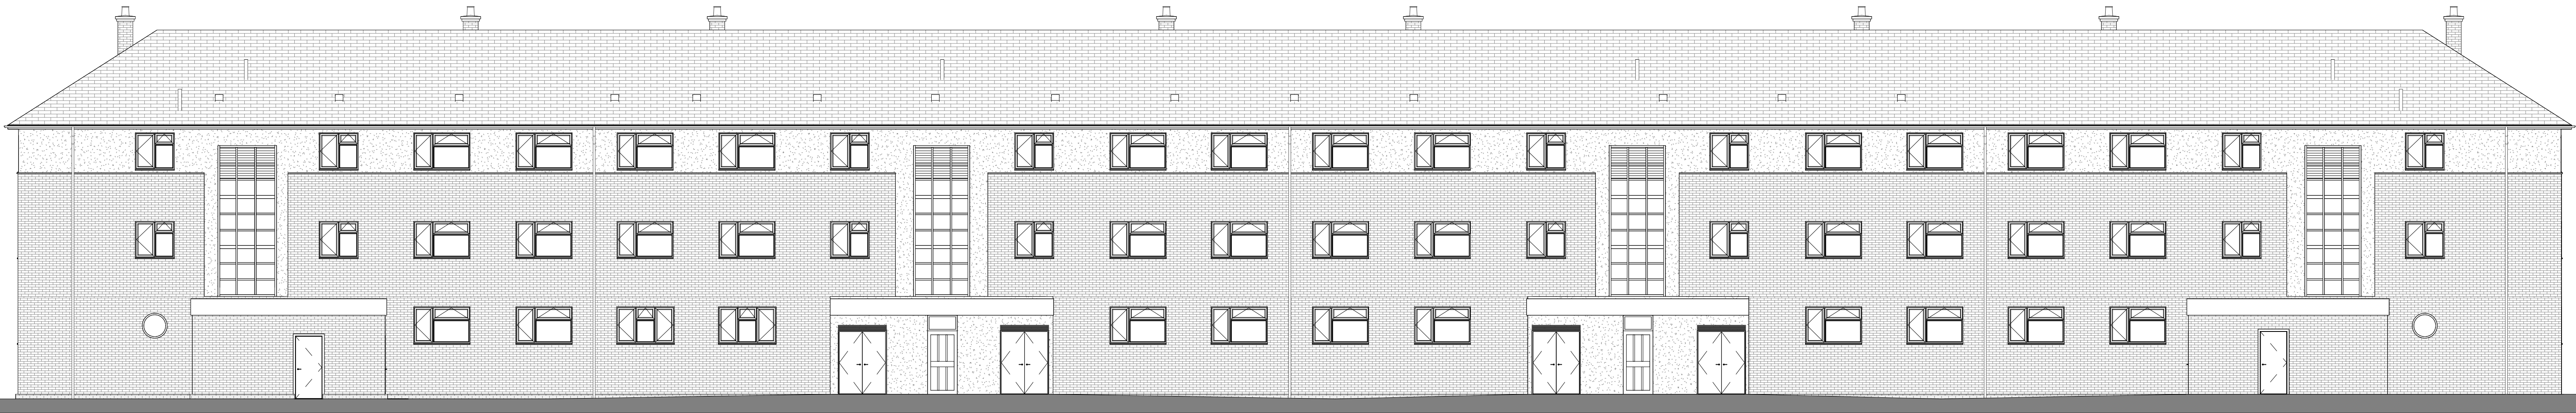

1 | EXISTING FRONT ELEVATION (E)
SCALE: 1:100

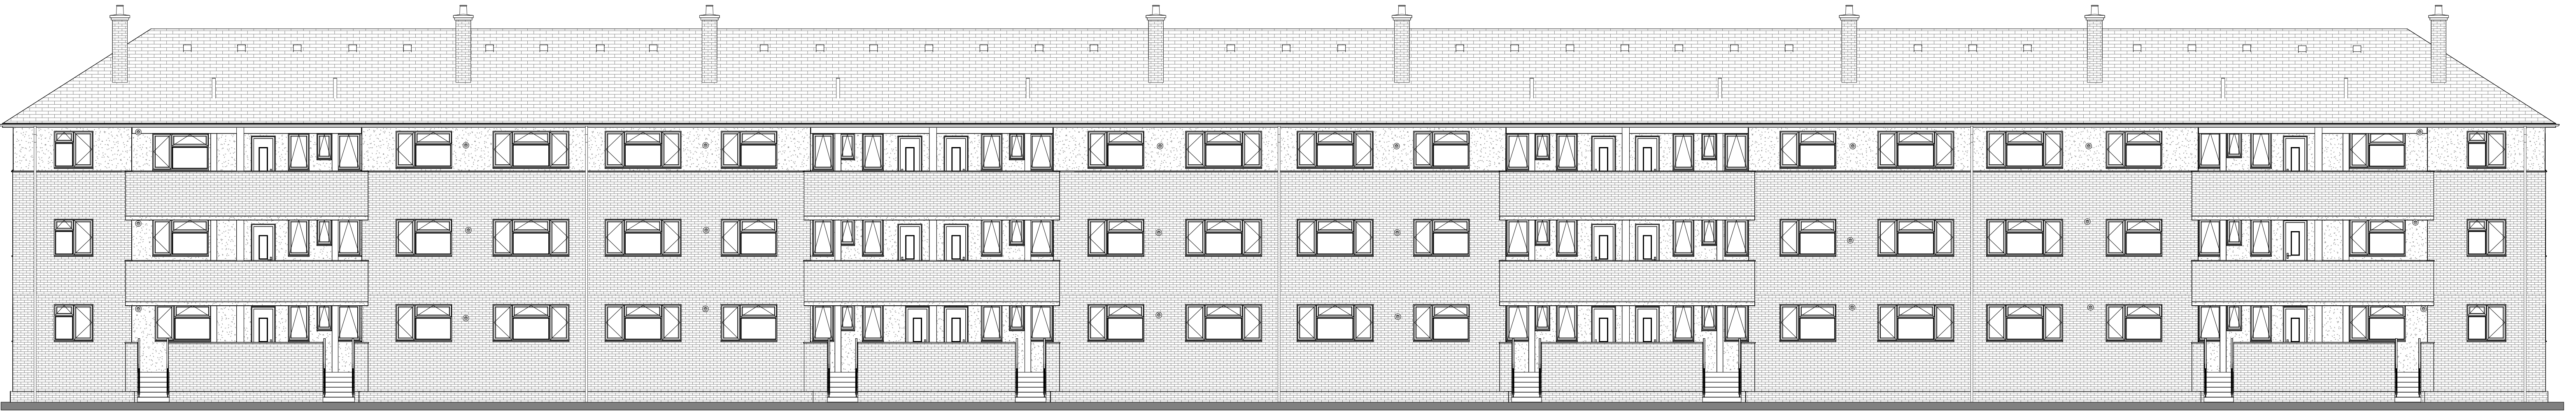

2 | EXISTING REAR ELEVATION (W)
SCALE: 1:100



3 | EXISTING SIDE ELEVATION (N)
SCALE: 1:100



4 | EXISTING SIDE ELEVATION (S)
SCALE: 1:100




FRONT ELEVATION



SIDE ELEVATION



REAR ELEVATION

 


GRAPHIC SCALE: 1:100


A 12.08.25 Revision A				LA
Rev	Date	Description		Initials

Project				PRELIMINARY
SHDF 2.1 MANSARD				
BLOCK OF FLATS STONEBECK ROAD M23 1EQ				
Client				
WCHG				
Drawing Series				
48-EXISTING PLANS				
Drawing Title				
EXISTING ELEVATIONS				
Archetype				
PLA				
Scale@A3: 1: 100		Date: AUG.25	Drawn: LA	Checked: AG
Drawing Number		Status	Rev	
2408-OSM-PLA-XX-DR-N-4801				A


Disclaimer
© Osmosis ACD holds the copyright to all the information contained within this document and their written consent must be obtained before copying or using the data other than for the purpose it was originally intended. All dimensions and measurements to be checked on site.
All dimensions are in millimetres unless otherwise stated. This drawing has been produced electronically and may have been photo reduced or enlarged when copying. Do not scale from drawings; use only the figured dimensions. If any dimension is not precise or if any dimensional error is suspected, please inform Osmosis ACD Design immediately. This drawing is to be read in conjunction with relevant consultation and engineering drawings and specifications. All work to be carried out by a competent contractor working to unapproved method statements.

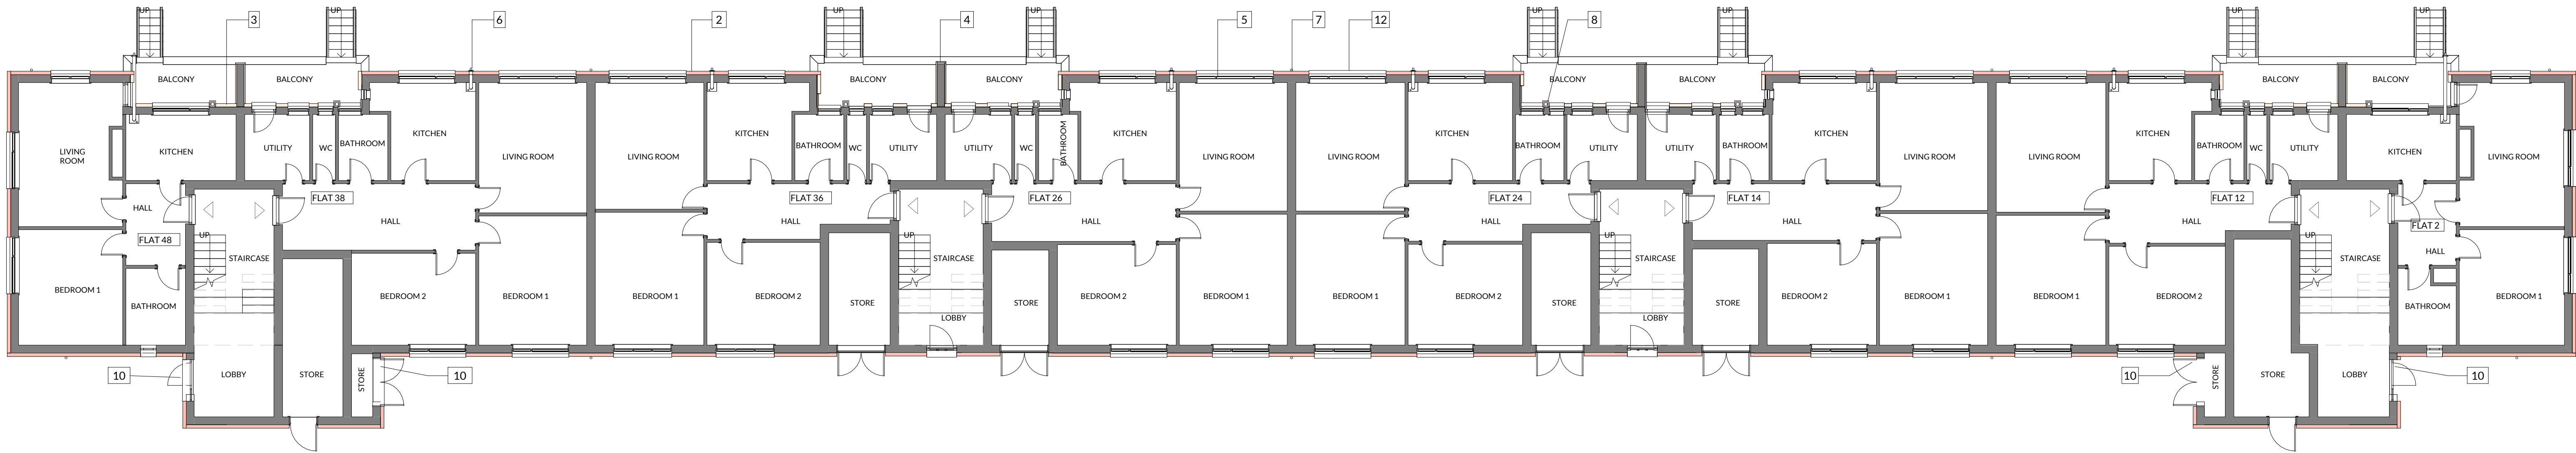


1 | PROPOSED GROUND FLOOR
SCALE: 1: 200

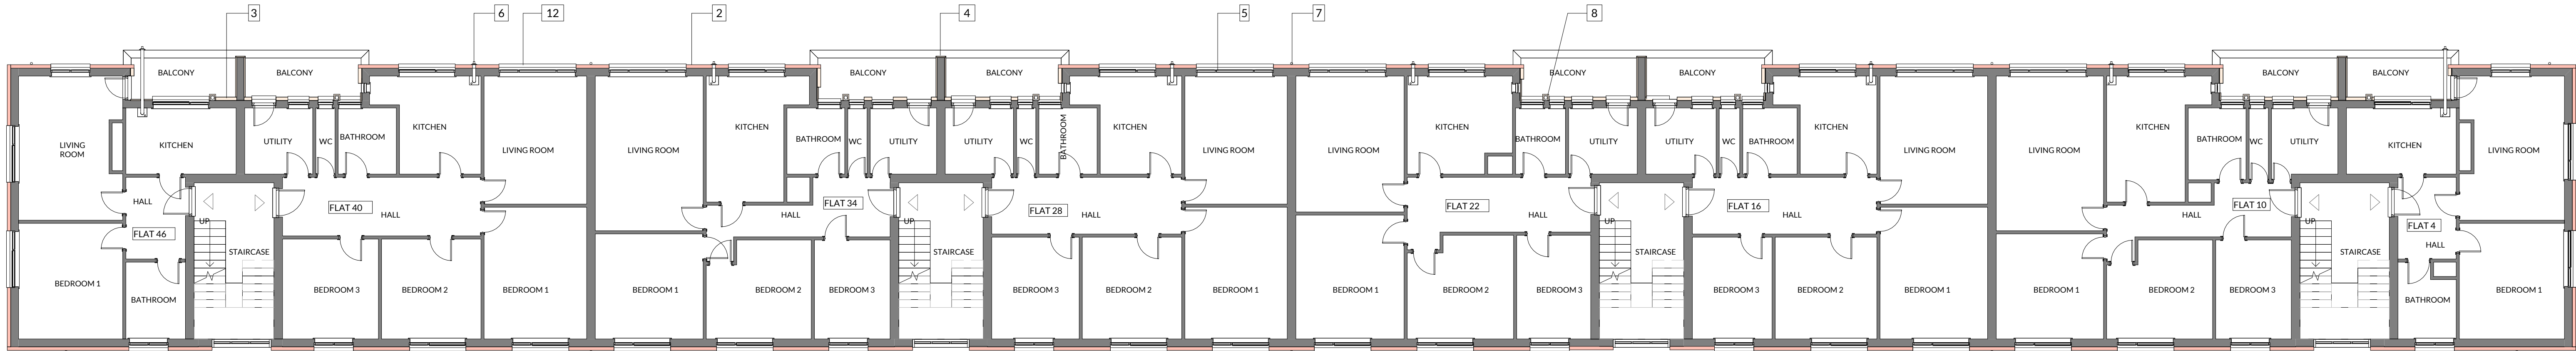


2 | PROPOSED FIRST FLOOR
SCALE: 1: 200

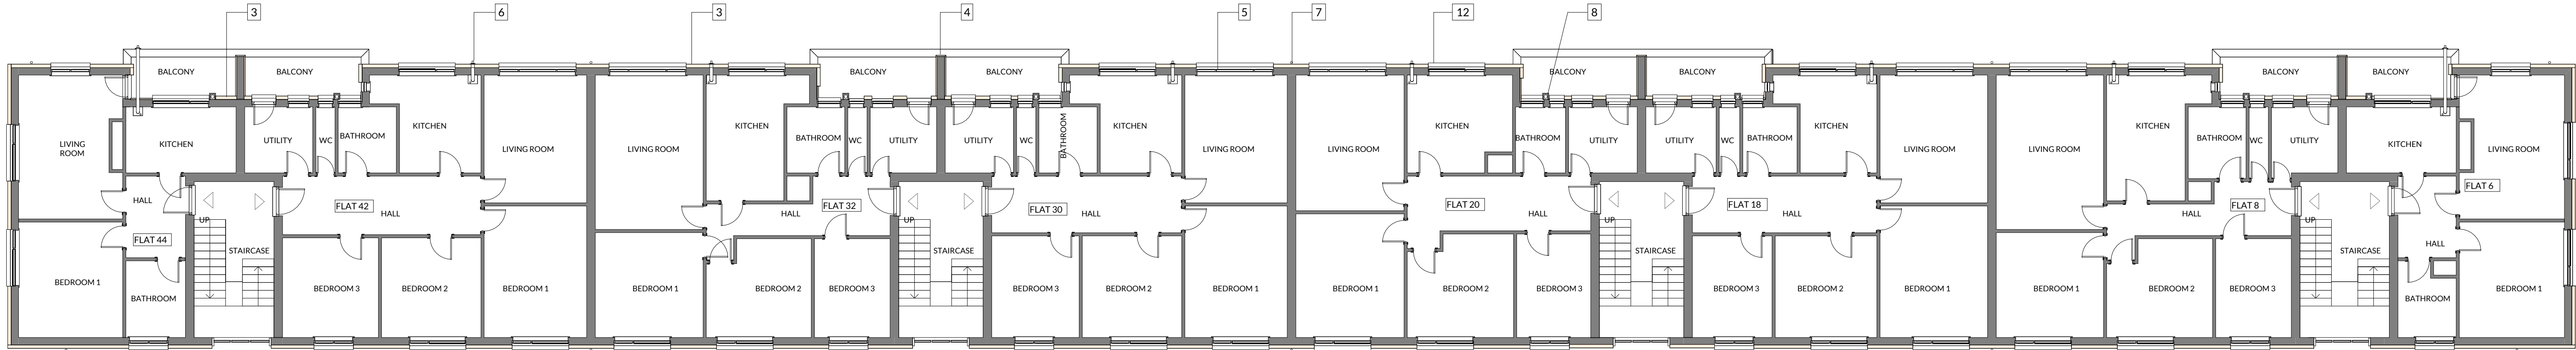

3 | PROPOSED SECOND FLOOR
SCALE: 1: 200

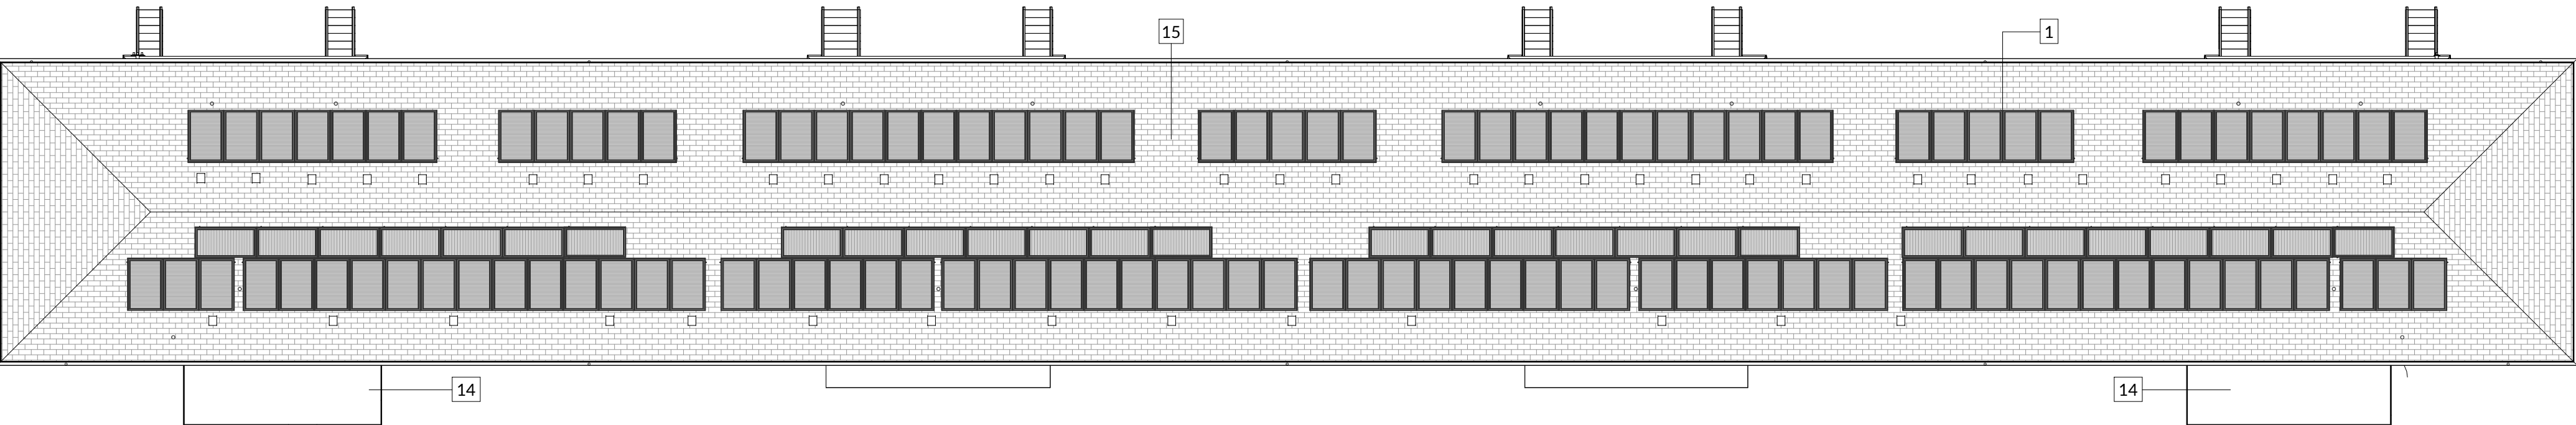

4 | PROPOSED ROOF PLAN
SCALE: 1: 150

 

KEY

- 1 New Solar PV to be installed on the roof
- 2 A - type: EWI System with brick effect render in keeping with the existing brick colouring.
- 3 B - type: EWI System. Smooth render finish (colour as noted).
- 4 EWI Reduced thickness system to party and balconies wall A-type (colour as noted).
- 5 Existing windows and doors remains as existing colour.
- 6 Boiler flue and gas pipes to be extended and install over new EWI.
- 7 Rain water pipes to remove and relocated after EWI is applied.
- 8 External soil vent pipes to be boxed and match EWI smooth render finish to match EWI.
- 9 External wall insulation to be flush brick and render finish.
- 10 Entrance door and store door to be relocate to applied EWI .
- 11 Brick soldier to head windows.
- 12 Windows and door cills to be extended. To be projected 40mm minimum EWI finish line.
- 13 Bituminous adhesive coating max 300mm above ground level.
- 14 New flat roof insulation to entrance common area.
- 15 Chimney stack removal.

ELEVATIONS COLOUR LEGEND

- A - type: Denotes External Wall Insulation system with brick effect render finish in keeping with the existing brick colouring.
- B - type: Denotes External Wall Insulation, render system, Colour Light Cream.
- Denotes bituminous adhesive coating
- Denotes new flat roof insulation.

NOTES

THE PROPOSAL IS TO TO OVER-CLAD THE HOME WITH A PROPRIETARY INSULATION & RENDER SYSTEM WITH SOME IMITATION BRICK RENDER. THE SYSTEM WILL INCREASE THE FABRIC INSULATION OF THE HOME DRASTICALLY, SAVING MONEY FOR THE TENANTS & REDUCING THE CARBON FOOTPRINT OF THE HOME IN USE.

THESE DRAWINGS ARE PREPARED FOR THE PURPOSES OF THE PLANNING APPLICATION. THEY ARE NOT CONSTRUCTION DRAWINGS.

PROPOSED MATERIALS

- Material: EWI System
Fire classification: A2-s1,d0 or better
Finish: Brick effect render finish
Colour: in keeping with existing.
- Material: EWI System
Fire classification: A2-s1,d0 or better
Finish: Lintel effect render
Colour: Cream, in keeping with the existing.
- Material: Solar panel
PV power per flat : 1500 W

B	20.11.25	Revision B	LF
A	12.08.25	Revision A	LA
Rev	Date	Description	Initials

Project
SHDF 2.1 MANSARD
BLOCK OF FLATS STONEBECK ROAD M23 1EQ

Client
WCHG

Drawing Series
48-PROPOSED PLANS

Drawing Title
PROPOSED FLOOR PLANS

Archetype
FLA

Scale@A3: As indicated Date: AUG.25 Drawn: LA Checked: AG

Drawing Number	Status	Rev
2408-OSM-PLA-XX-DR-N-4810		B

osmosis ACD
A DOMINA GROUP COMPANY


Disclaimer
© Osmosis ACD holds the copyright to all the information contained within this document and their written consent must be obtained before copying or using the data other than for the purpose it was originally intended. All dimensions and measurements to be checked on site.
All dimensions are in millimetres unless otherwise stated. This drawing has been produced electronically and may have been photo reduced or enlarged when copied. On next scale from drawing, use only as figured dimensions. If any dimension is not precise or if any dimensional error is suspected, please consult Osmosis ACD Design immediately. This drawing is to be used in conjunction with relevant consultation and engineering drawings and specifications. All work to be carried out by a competent contractor working to unapproved method statements.

PRELIMINARY



1| PROPOSED FRONT ELEVATION (E)

SCALE: 1: 100

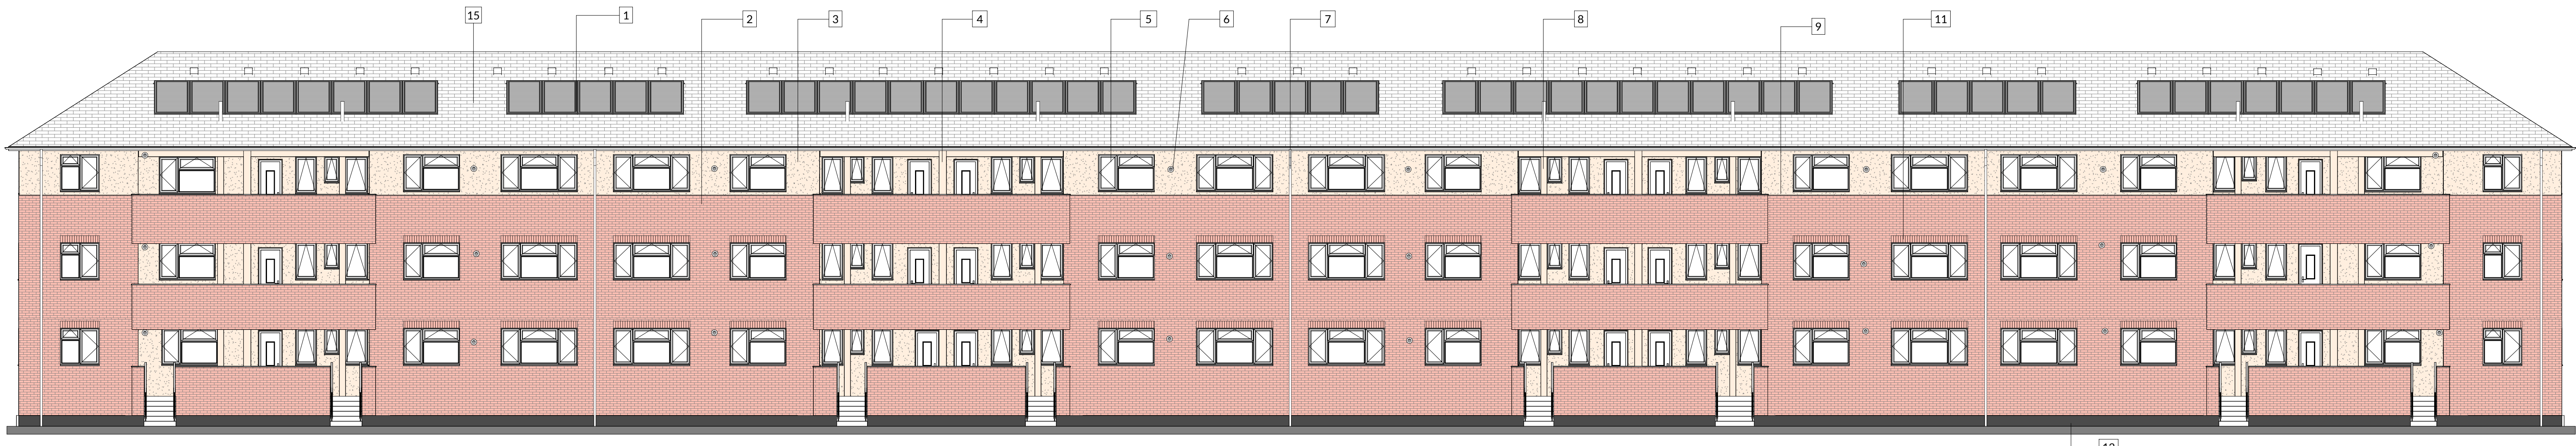

2| PROPOSED REAR ELEVATION (W)

SCALE: 1: 100




3| PROPOSED SIDE ELEVATION (N)

SCALE: 1: 100




4| PROPOSED SIDE ELEVATION (S)

SCALE: 1: 100

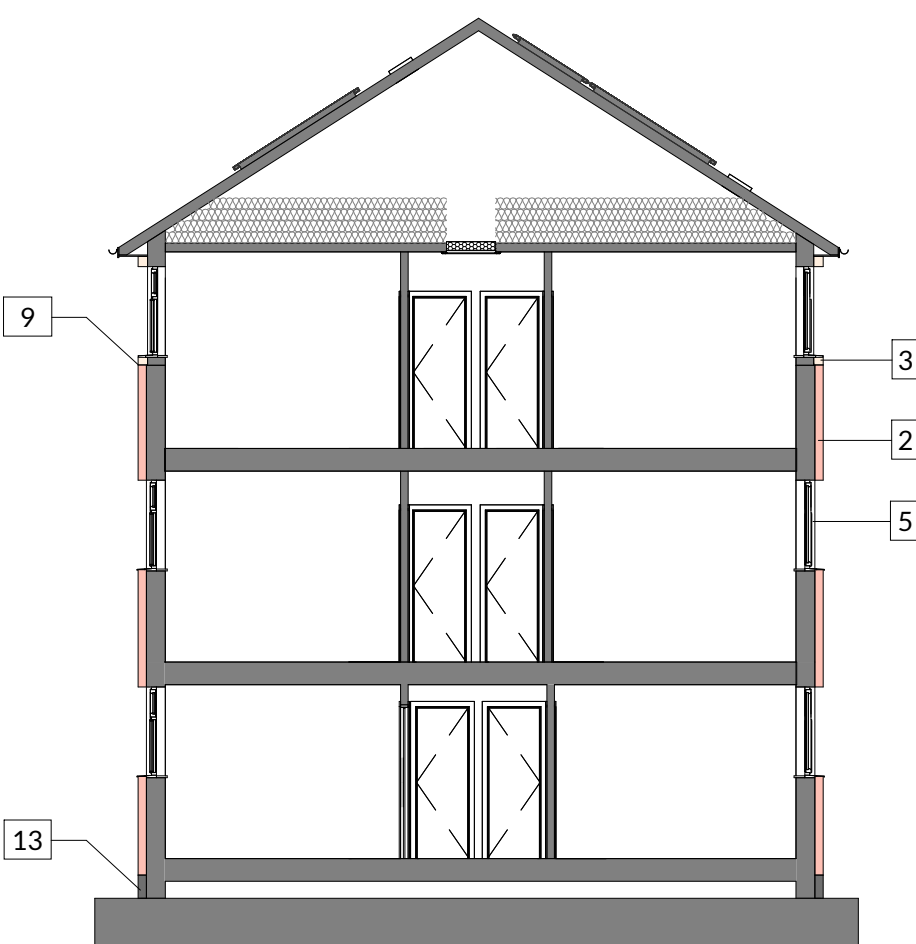

5| TYPICAL APARTMENT SECTION

SCALE: 1: 100

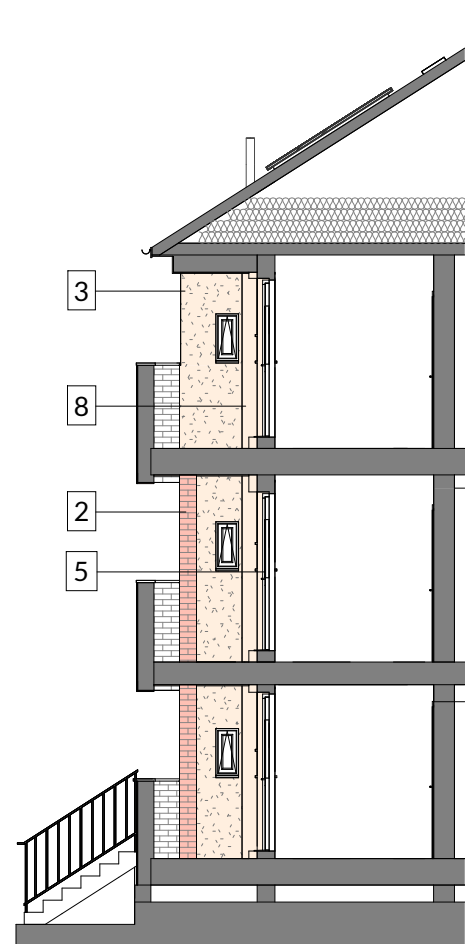

6| TYPICAL BALCONY SECTION

SCALE: 1: 100

KEY

- 1 New Solar PV to be installed on the roof
- 2 A - type: EWI System with brick effect render in keeping with the existing brick colouring.
- 3 B - type: EWI System. Smooth render finish (colour as noted).
- 4 EWI Reduced thickness system to party and balconies wall A-type (colour as noted).
- 5 Existing windows and doors remains as existing colour.
- 6 Boiler flue and gas pipes to be extended and install over new EWI.
- 7 Rain water pipes to remove and relocated after EWI is applied.
- 8 External soil vent pipes to be boxed and match EWI smooth render finish to match EWI.
- 9 External wall insulation to be flush brick and render finish.
- 10 Entrance door and store door to be relocate to applied EWI.
- 11 Brick soldier to head windows.
- 12 Windows and door cills to be extended. To be projected 40mm minimum EWI finish line.
- 13 Bituminous adhesive coating max 300mm above ground level.
- 14 New flat roof insulation to entrance common area.
- 15 Chimney stack removal.

ELEVATIONS COLOUR LEGEND

- A - type: Denotes External Wall Insulation system with brick effect render finish in keeping with the existing brick colouring.
- B - type: Denotes External Wall Insulation, render system. Colour Light Cream.
- Denotes bituminous adhesive coating
- Denotes new flat roof insulation.

NOTES

THE PROPOSAL IS TO OVER-CLAD THE HOME WITH A PROPRIETARY INSULATION & RENDER SYSTEM WITH SOME IMITATION BRICK RENDER. THE SYSTEM WILL INCREASE THE FABRIC INSULATION OF THE HOME DRASTICALLY, SAVING MONEY FOR THE TENANTS & REDUCING THE CARBON FOOTPRINT OF THE HOME IN USE.

THESE DRAWINGS ARE PREPARED FOR THE PURPOSES OF THE PLANNING APPLICATION. THEY ARE NOT CONSTRUCTION DRAWINGS.

PROPOSED MATERIALS

- Material: EWI System
Fire classification: A2-s1,d0 or better
Finish: Brick effect render finish
Colour: in keeping with existing.
- Material: EWI System
Fire classification: A2-s1,d0 or better
Finish: Lintel effect render
Colour: Cream, in keeping with the existing.
- Material: Solar panel
PV power per flat: 1500 W

Rev	Date	Description	Initials
B	20.11.25	Revision B	LF
A	12.08.25	Revision A	LA

Project	SHDF 2.1 MANSARD BLOCK OF FLATS STONEBECK ROAD M23 1EQ
Client	WCHG
Drawing Series	48-PROPOSED PLANS
Drawing Title	PROPOSED ELEVATIONS & SECTIONS
Archetype	PLA
Scale@A3:	As indicated
Date:	AUG.25
Drawn:	LA
Checked:	AG
Drawing Number	2408-OSM-PLA-XX-DR-N-4811
Status	
Rev	B

Disclaimer
© Osmosis ACD holds the copyright to all the information contained within this document and their written consent must be obtained before copying or using the data other than for the purpose it was originally intended. All dimensions and measurements to be checked on site.
All dimensions are in millimetres unless otherwise stated. This drawing has been produced electronically and may have been photo-reduced or enlarged when copied. On the scale from drawing, use only the figured dimensions. If any dimension is not precise or if any dimensional error is suspected, please consult Osmosis ACD Design immediately. This drawing is to be used in conjunction with relevant consultation and engineering drawings and specifications. All work to be carried out by a competent contractor working to unapproved method statement.

PRELIMINARY