



BLOCK/SITE PLAN  
AREA 55m x 55m A3  
SCALE 1:200  
CENTRE COORDINATES: 389415, 402028

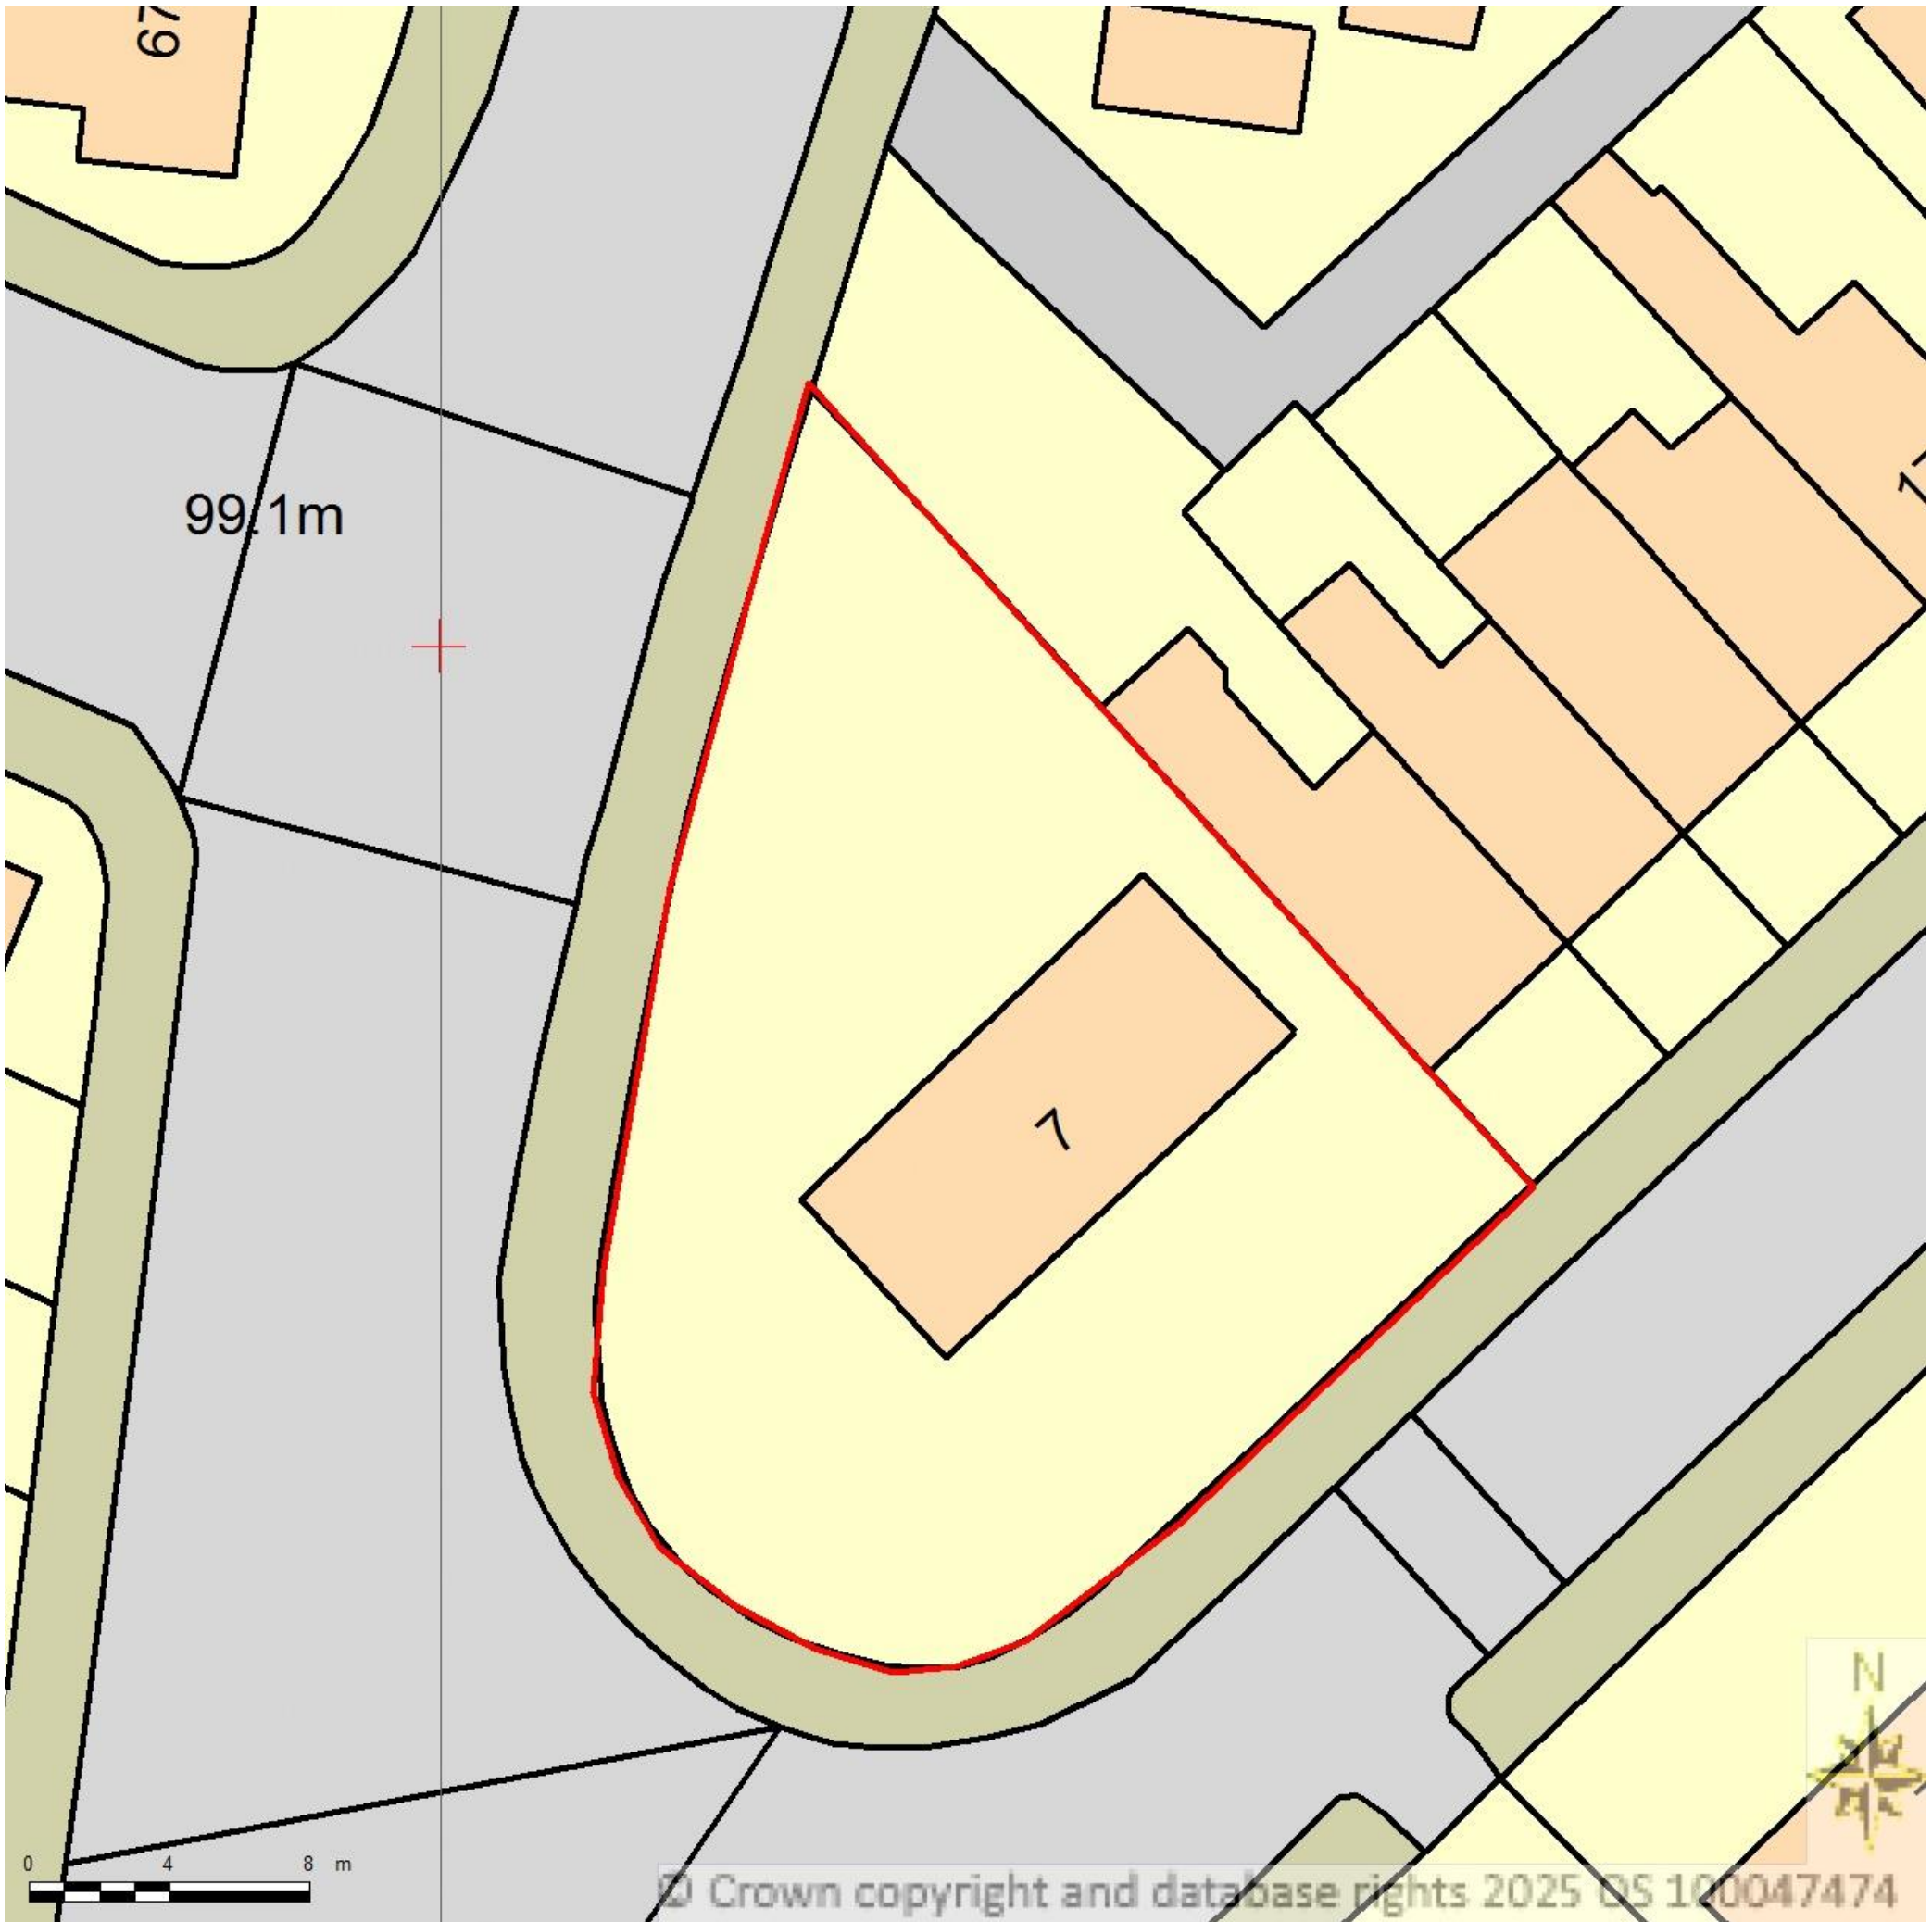

7 Belgrave Road - Manchester  
M40 3SR  
1:50@A3-MCPRPLPBPL  
Dimensions to be checked  
on site by contractor



Supplied by Streetwise Maps Ltd  
www.streetwise.net  
Licence No: 100047474  
22/07/2025 15:25:18

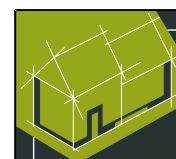

**CONDRON DESIGN CONSULTANTS**  
Specialist in Planning, Design and Building Regulation Submissions

Mobile: 07734 669651  
Email: Condrondesignconsultants@outlook.com