



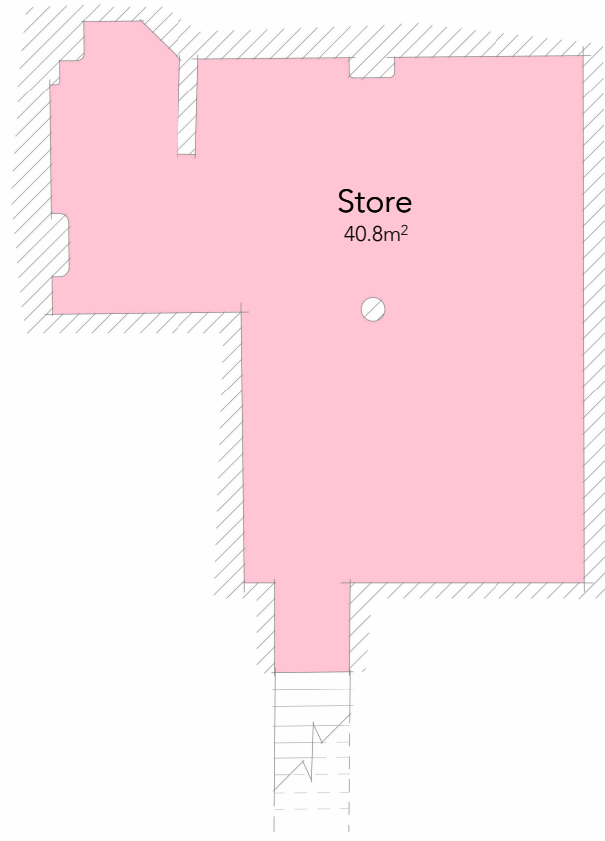


Basement Subfloor (Location Dashed Below)

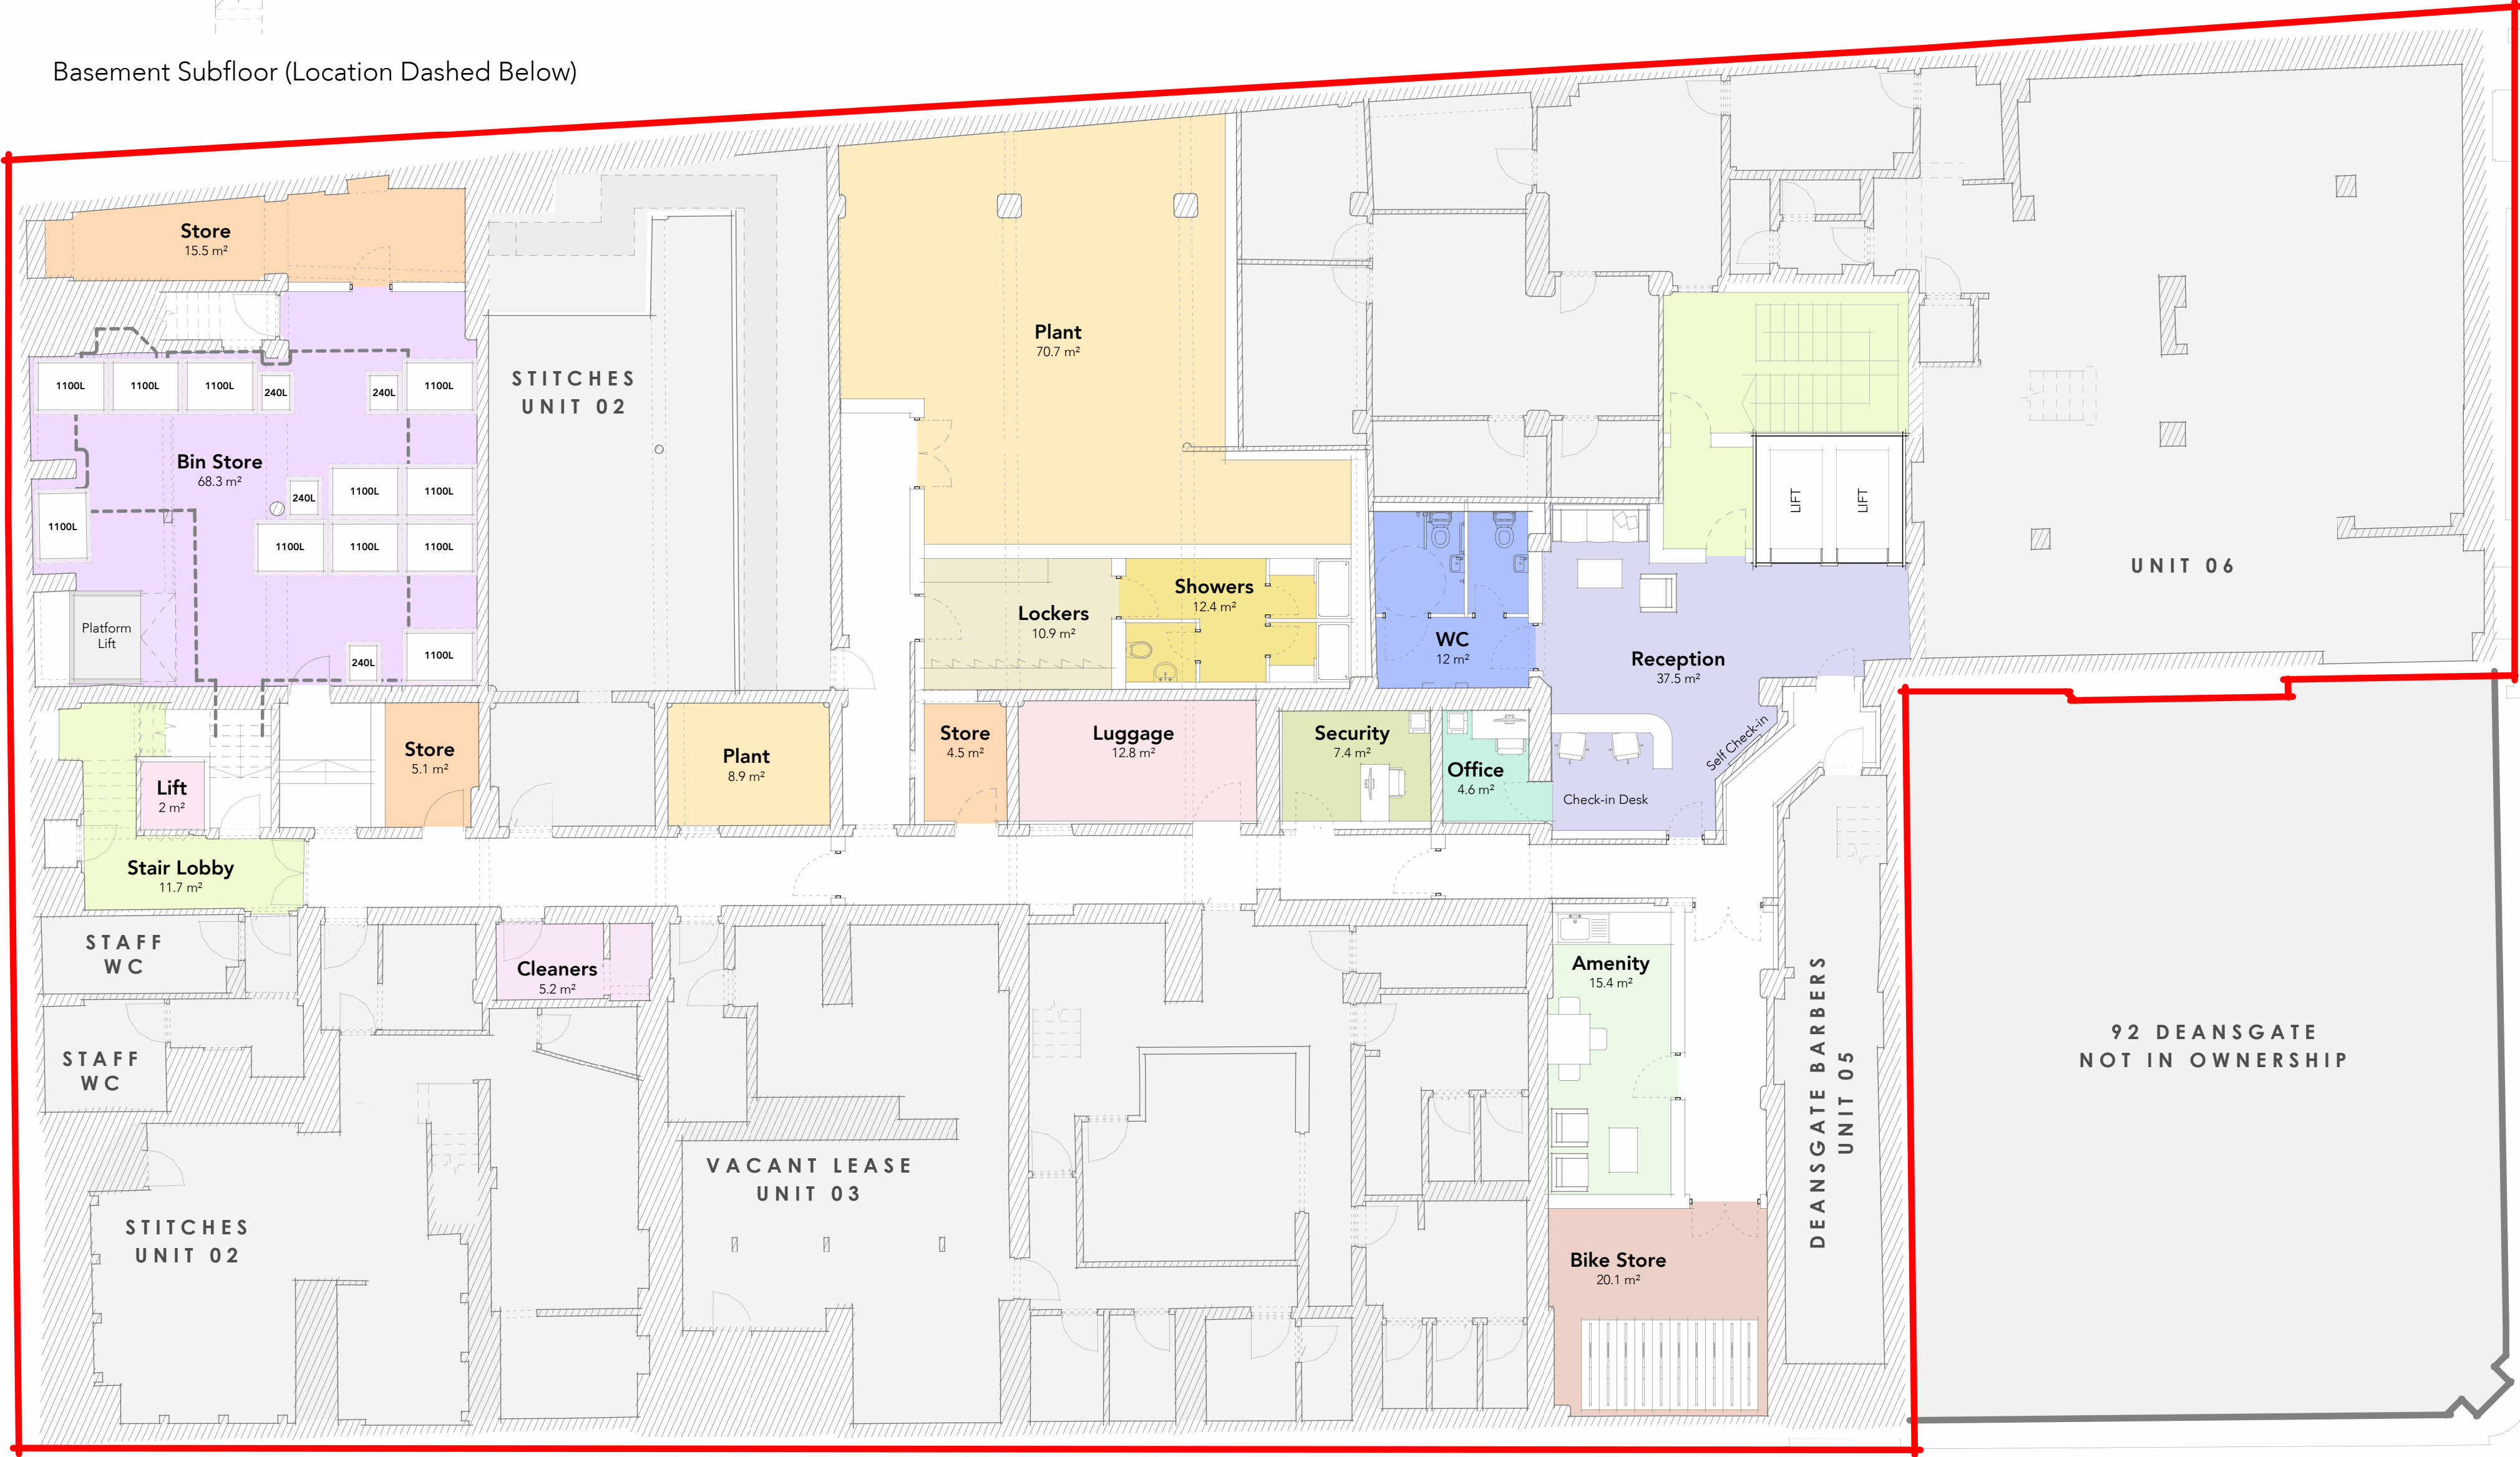

Proposed Basement Plan

1 : 100

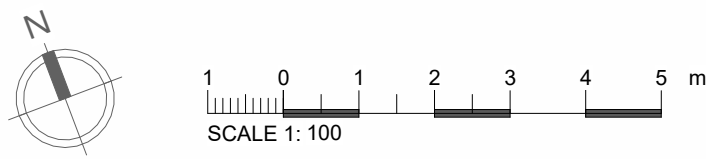

Note:
Do Not Scale from this drawing.
Dimensions are to be checked on site.
If in doubt please ask.

Room Schedule		
Name	Level	Count

01 First Floor Plan		
DDA	01 First Floor Plan	1
Room	01 First Floor Plan	15
02 Second Floor Plan		
DDA	02 Second Floor Plan	2
Room	02 Second Floor Plan	29
03 Third Floor Plan		
DDA	03 Third Floor Plan	2
Room	03 Third Floor Plan	28
04 Fourth Floor Plan		
DDA	04 Fourth Floor Plan	2
Room	04 Fourth Floor Plan	27
05 Fifth Floor Plan		
Room	05 Fifth Floor Plan	19
Grand total: 125		125

Capsule Schedule		
Capsules	05 Fifth Floor	32
Grand total:	Plan	32

PLAN KEY

- EXISTING WALLS
- NEW INTERNAL WALLS
- SITE BOUNDARY

P02	22.09.25	DA	Planning Issue
P01	18.09.25	DA	Planning Issue

Rev	Date	Ints	Details
-----	------	------	---------

© The moral rights of the author are hereby asserted.
This drawing and design is the sole property of Buttress Ltd and must not be reproduced without permission.
Buttress Ltd is Registered in England and Wales: 536373

Buttress

Manchester
41 Bengal Street
Manchester
M4 6AF
0161 236 3303
www.buttress.net

Leeds
Clockwise, Yorkshire House
Greek Street, Leeds
LS1 5SH
0113 539 7965

Certified

Corporation

Project Title 90 Deansgate
Client Criterion Capital
Location Manchester

Drawing ref Proposed Basement Plan

Date 19/02/2025
Checker TW
Job No: 10036
Scale As indicated
Size A1
Status S2

Project 10036-BUT-XX-B1-DR-A-04000-P02