

Key

- Existing Walls
- New Walls
- Insulation
- Steels

EDITIONAL
STUDIO

50 Stockton Road
Manchester
M13 0QU

post@editionalstudio.com
0161 470 5771
editionalstudio.com


Notes

1. Drawings are based on survey information and may not represent what is physically present.
2. Do not scale from this drawing. All dimensions to be checked on site.
3. All dimensions in millimetres unless noted otherwise.

© Editional Studio Ltd. All rights as per the Copyright, Designs and Patents Act 1988 have been asserted.

Revisions

REV	DATE	NOTES
-	00.00.25	

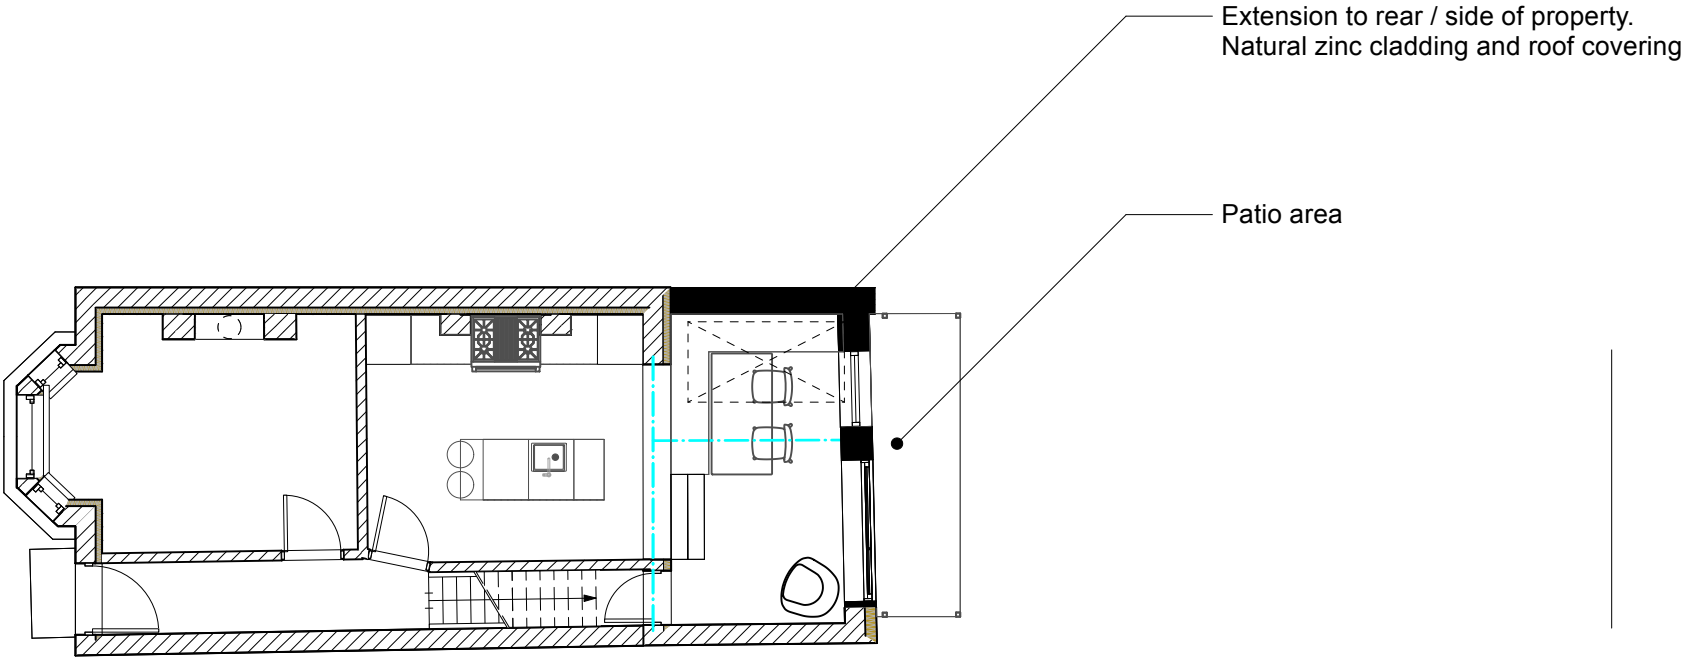

Project North / Key Plan
Not to Scale



Status

FOR PLANNING

Project Title

Whitelow Road

Drawing Title

Proposed Site Plan

Drawing Number

098_L11_01

Revision

-

Scale / Size

1:100 @ A3

Scale Bar



Key



Existing Walls




New Walls



Insulation



Steels

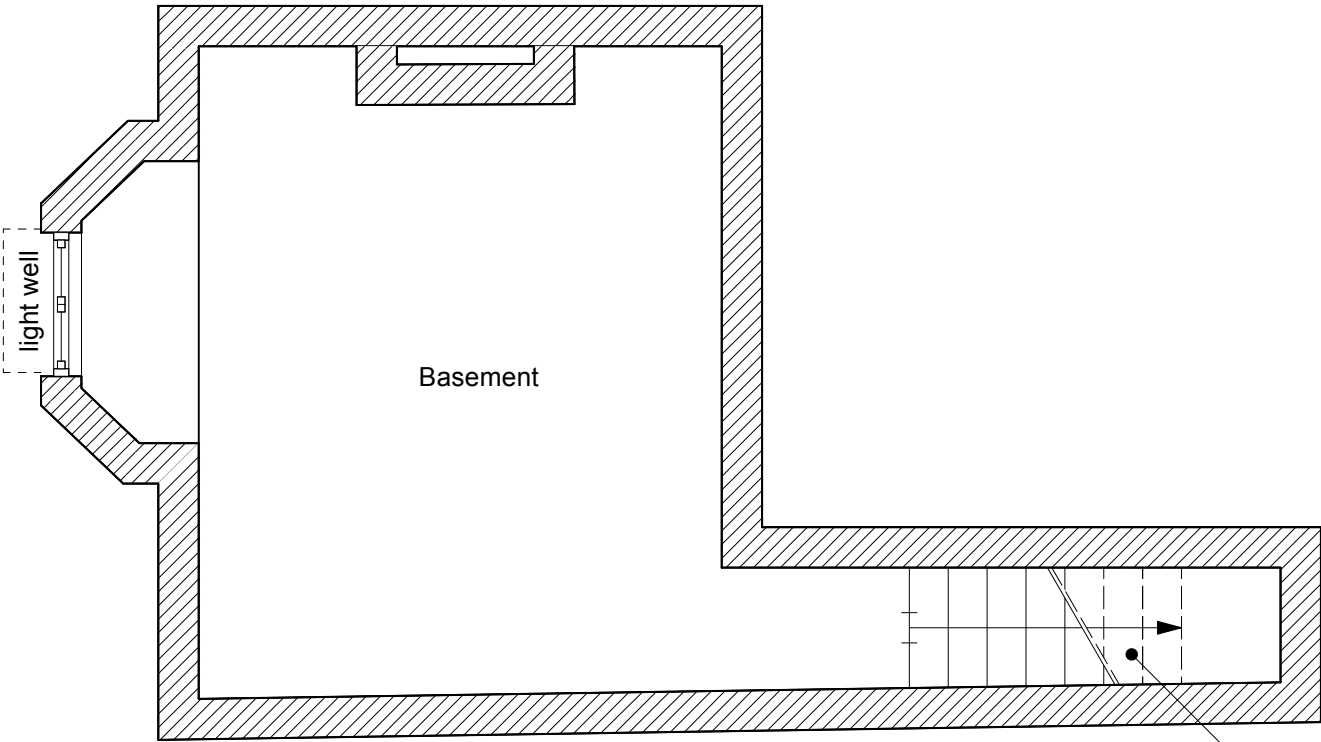

Stair to basement rebuilt to suit lower
kitchen/dining level

EDITIONAL
STUDIO

50 Stockton Road
Manchester
M13 0QU

post@editionalstudio.com
0161 470 5771
editionalstudio.com

Notes

1. Drawings are based on survey information and may not represent what is physically present.
2. Do not scale from this drawing. All dimensions to be checked on site.
3. All dimensions in millimetres unless noted otherwise.

© Editional Studio Ltd. All rights as per the Copyright, Designs and Patents Act 1988 have been asserted.

Revisions

REV	DATE	NOTES
-	00.00.25	

Project North / Key Plan
Not to Scale



Status
FOR PLANNING

Project Title
Whitelow Road

Drawing Title
Proposed Basement Plan

Drawing Number	Revision
098_L12_00	-

Scale / Size
1:50 @ A3

Scale Bar

0 0.5m 1m

Key

- Existing Walls
- New Walls
- Insulation
- Steels

EDITIONAL
STUDIO

50 Stockton Road
Manchester
M13 0QU

post@editorialstudio.com
0161 470 5771
editorialstudio.com


Notes

1. Drawings are based on survey information and may not represent what is physically present.
2. Do not scale from this drawing. All dimensions to be checked on site.
3. All dimensions in millimetres unless noted otherwise.

© Editorial Studio Ltd. All rights as per the Copyright, Designs and Patents Act 1988 have been asserted.

Revisions

REV	DATE	NOTES
-	00.00.25	

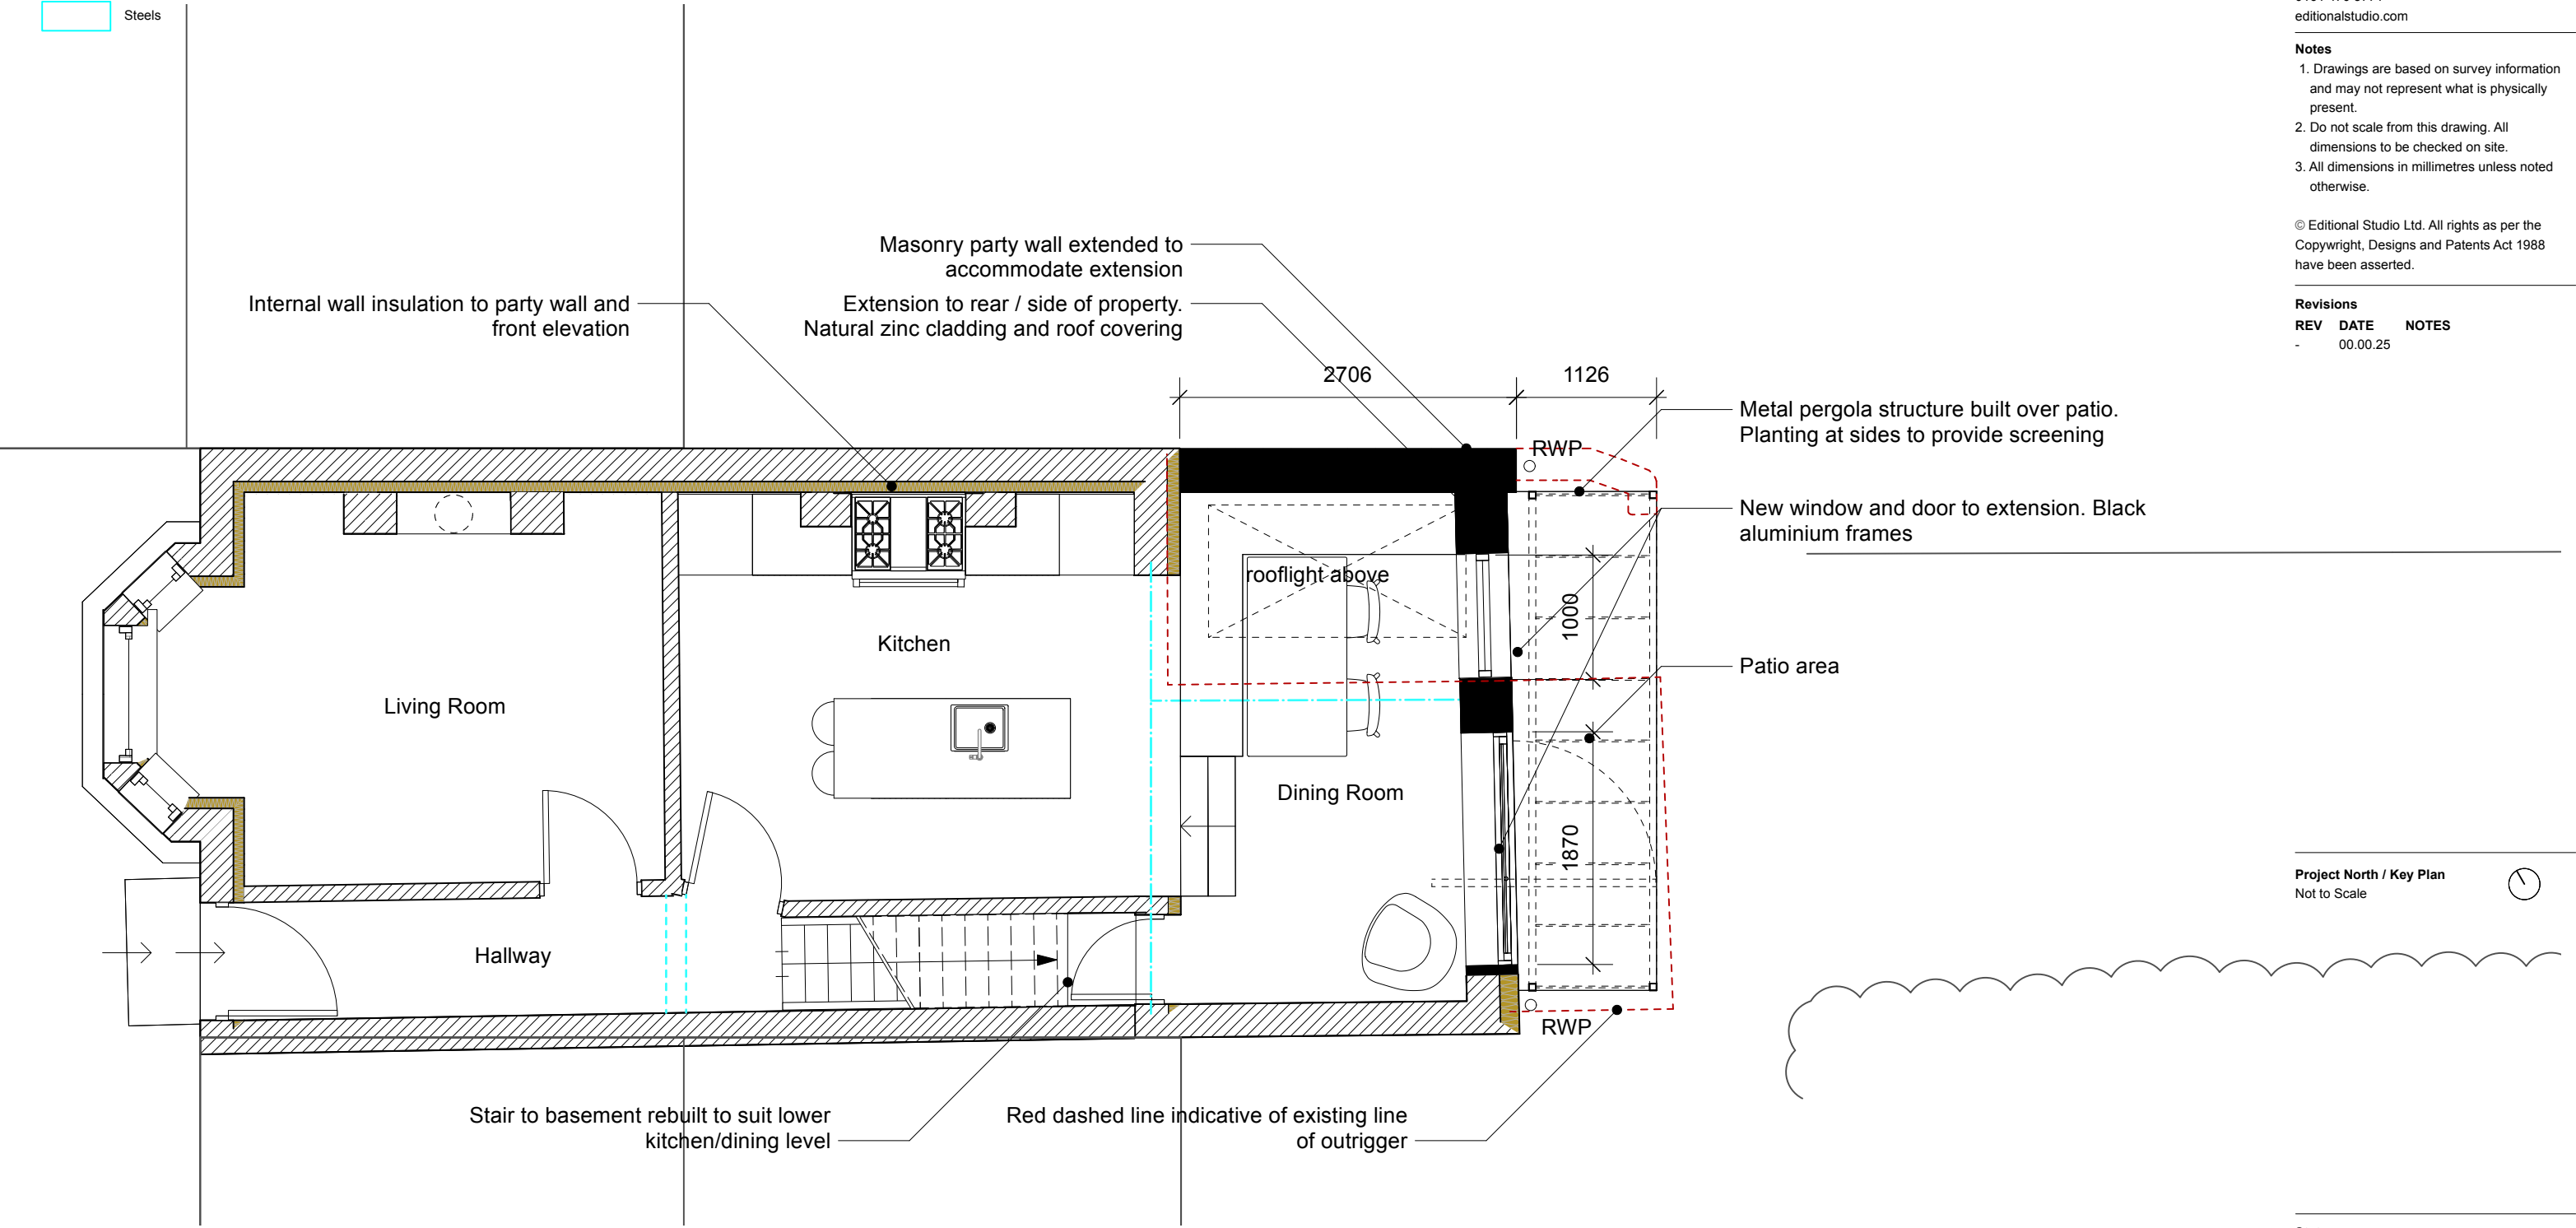

Status
FOR PLANNING

Project Title
Whitelow Road

Drawing Title
Proposed Ground Floor Plan

Drawing Number	Revision
098_L12_01	-

Scale / Size
1:50 @ A3

Scale Bar
0 0.5m 1m

Key

- Existing Walls
- New Walls
- Insulation
- Steels

EDITIONAL
STUDIO

50 Stockton Road
Manchester
M13 0QU

post@editionalstudio.com
0161 470 5771
editionalstudio.com

Notes

1. Drawings are based on survey information and may not represent what is physically present.
2. Do not scale from this drawing. All dimensions to be checked on site.
3. All dimensions in millimetres unless noted otherwise.

© Editional Studio Ltd. All rights as per the Copyright, Designs and Patents Act 1988 have been asserted.

Revisions

REV	DATE	NOTES
-	00.00.25	

Project North / Key Plan
Not to Scale



Status

FOR PLANNING

Project Title

Whitelow Road

Drawing Title

Proposed First Floor Plan

Drawing Number

098_L12_02

Revision


-

Scale / Size

1:50 @ A3

Scale Bar

0 0.5m 1m

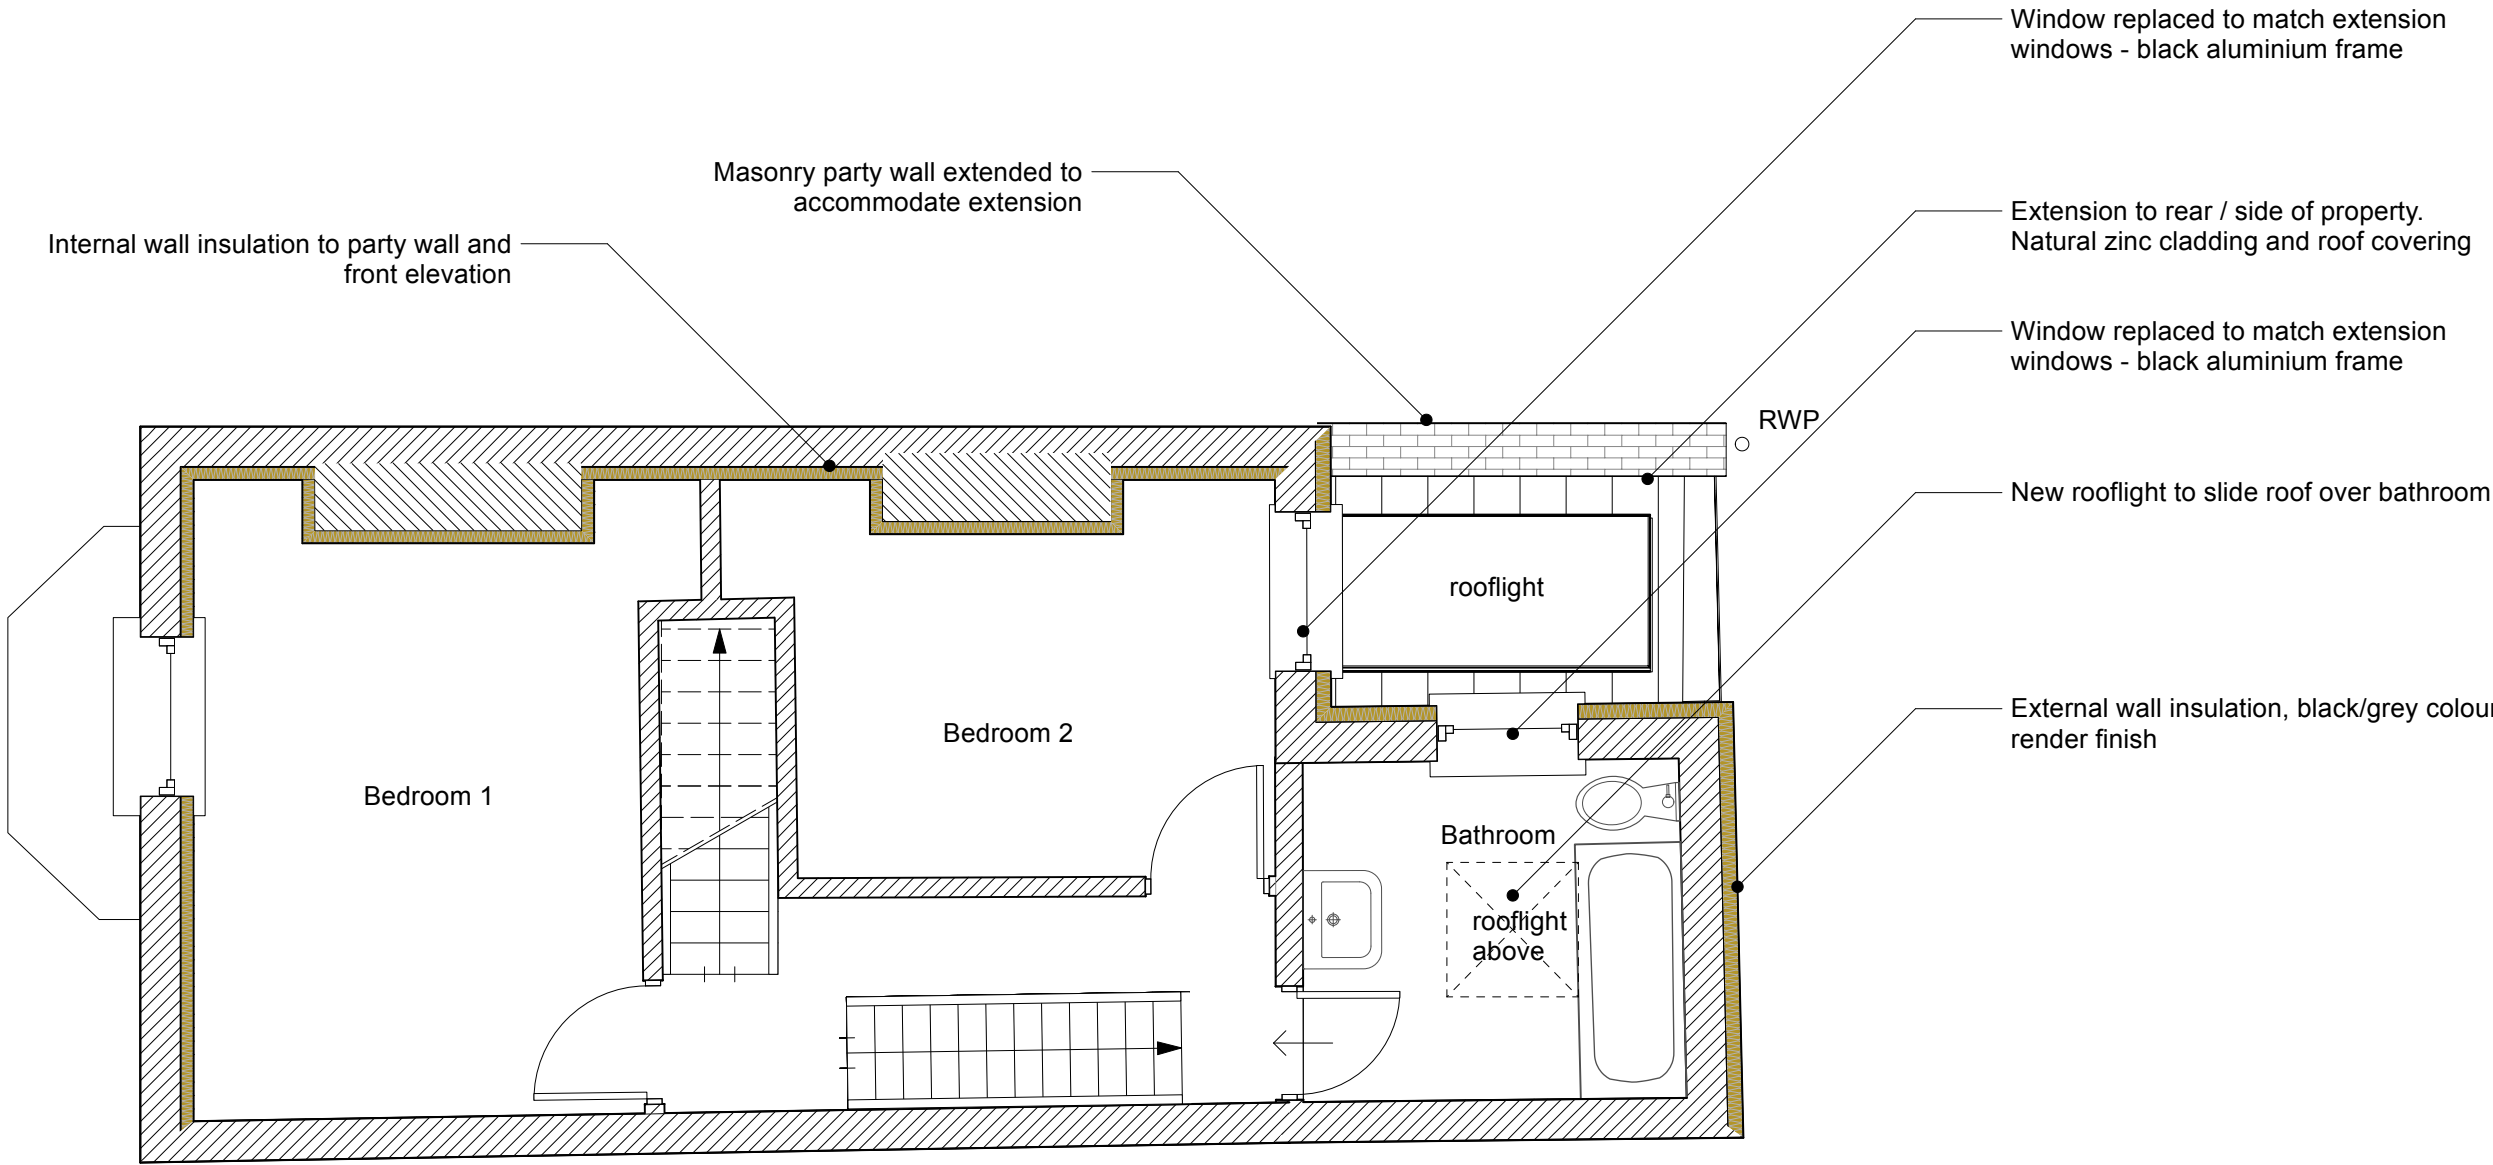

Key

- Existing Walls
- New Walls
- Insulation
- Steels

EDITIONAL
STUDIO

50 Stockton Road
Manchester
M13 0QU

post@editionalstudio.com
0161 470 5771
editionalstudio.com


Notes

1. Drawings are based on survey information and may not represent what is physically present.
2. Do not scale from this drawing. All dimensions to be checked on site.
3. All dimensions in millimetres unless noted otherwise.

© Editional Studio Ltd. All rights as per the Copyright, Designs and Patents Act 1988 have been asserted.

Revisions

REV	DATE	NOTES
-	00.00.25	

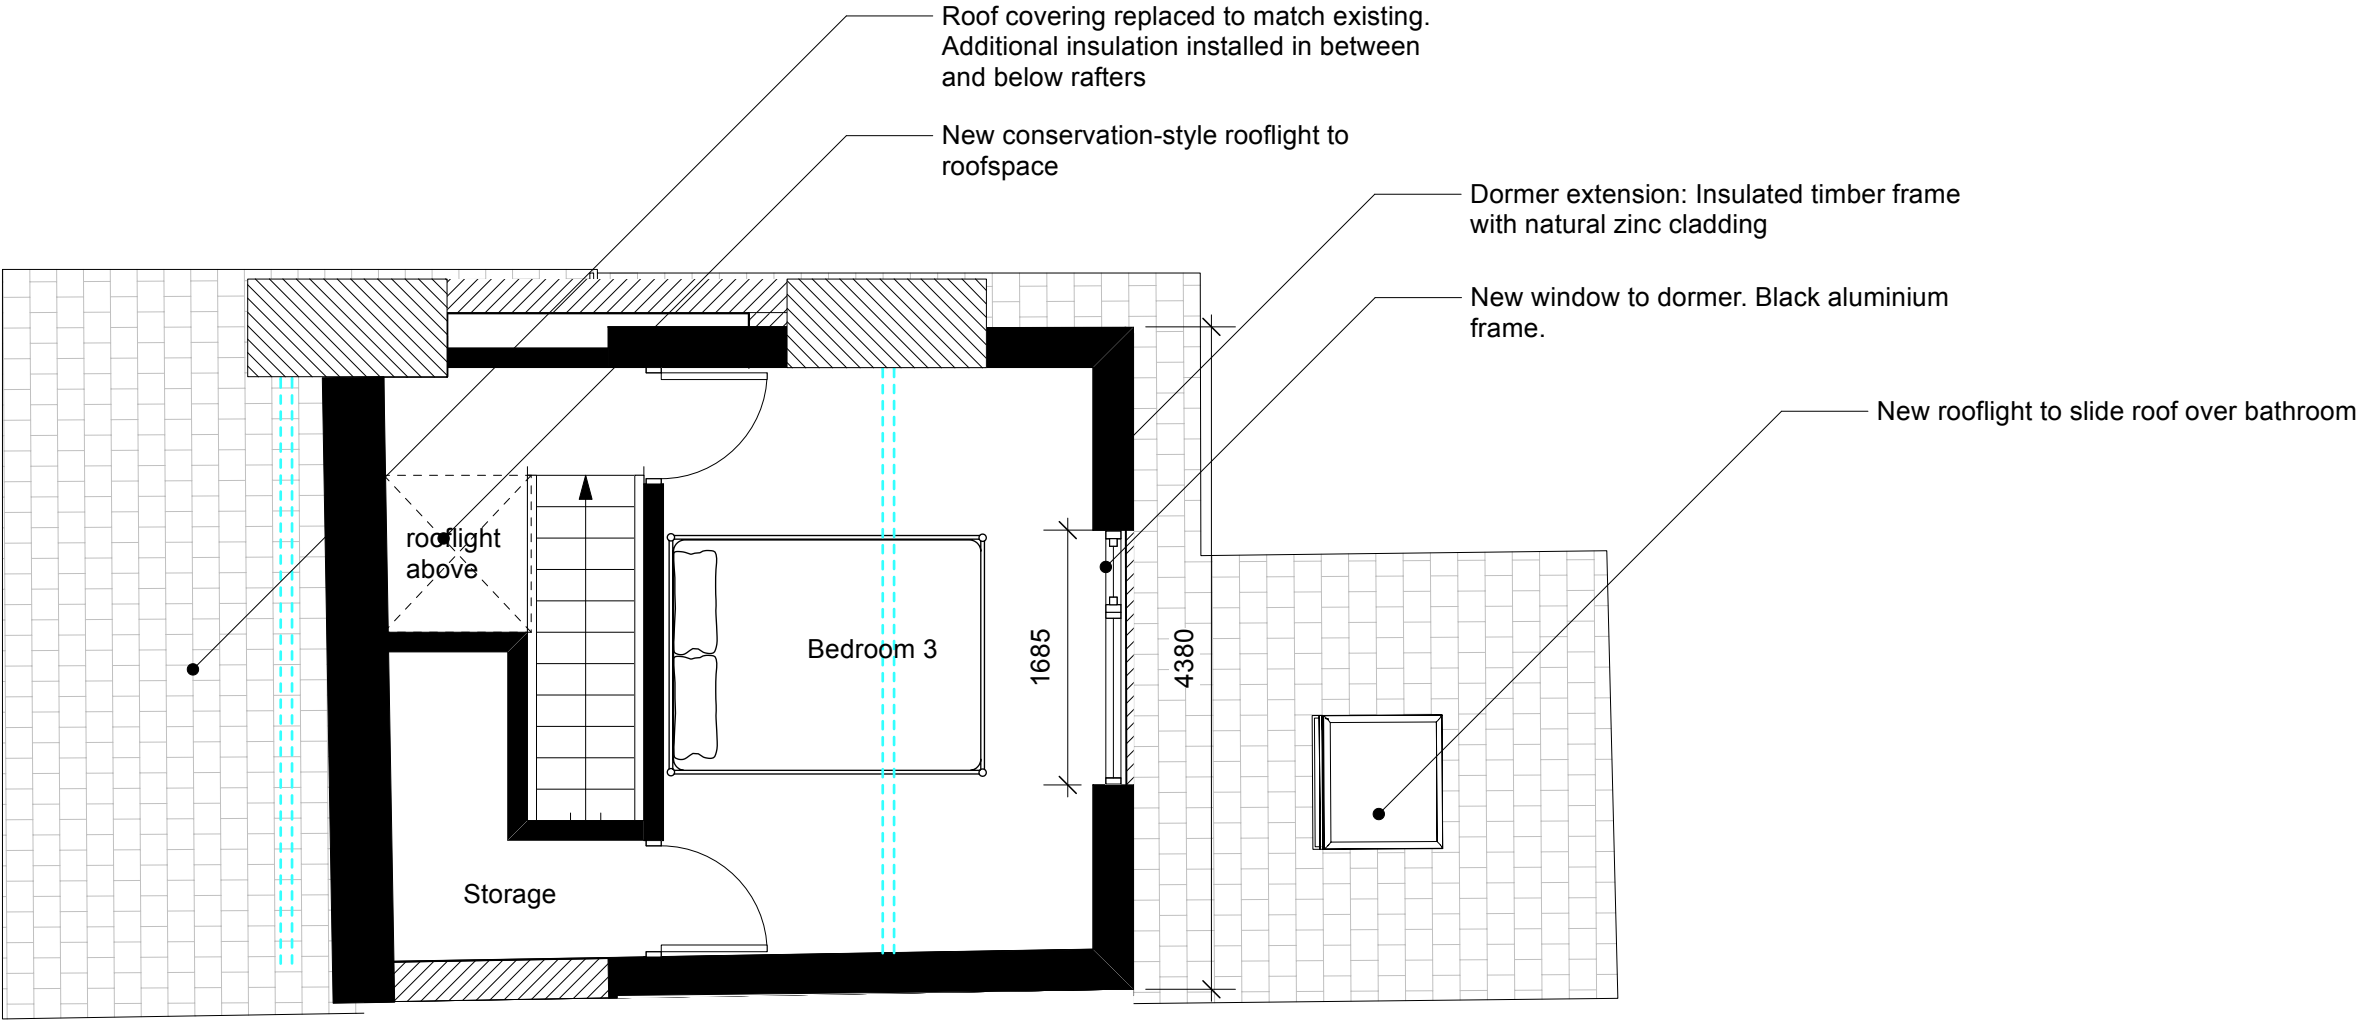

Project North / Key Plan
Not to Scale




Status
FOR PLANNING

Project Title
Whitelow Road

Drawing Title
Proposed Loft Plan

Drawing Number	Revision
098_L12_03	-

Scale / Size
1:50 @ A3

 

Key



Existing Walls



New Walls



Insulation



Steels

EDITIONAL
STUDIO

50 Stockton Road
Manchester
M13 0QU

post@editionalstudio.com
0161 470 5771
editionalstudio.com


Notes

1. Drawings are based on survey information and may not represent what is physically present.
2. Do not scale from this drawing. All dimensions to be checked on site.
3. All dimensions in millimetres unless noted otherwise.

© Editional Studio Ltd. All rights as per the Copyright, Designs and Patents Act 1988 have been asserted.

Revisions

REV	DATE	NOTES
-	00.00.25	

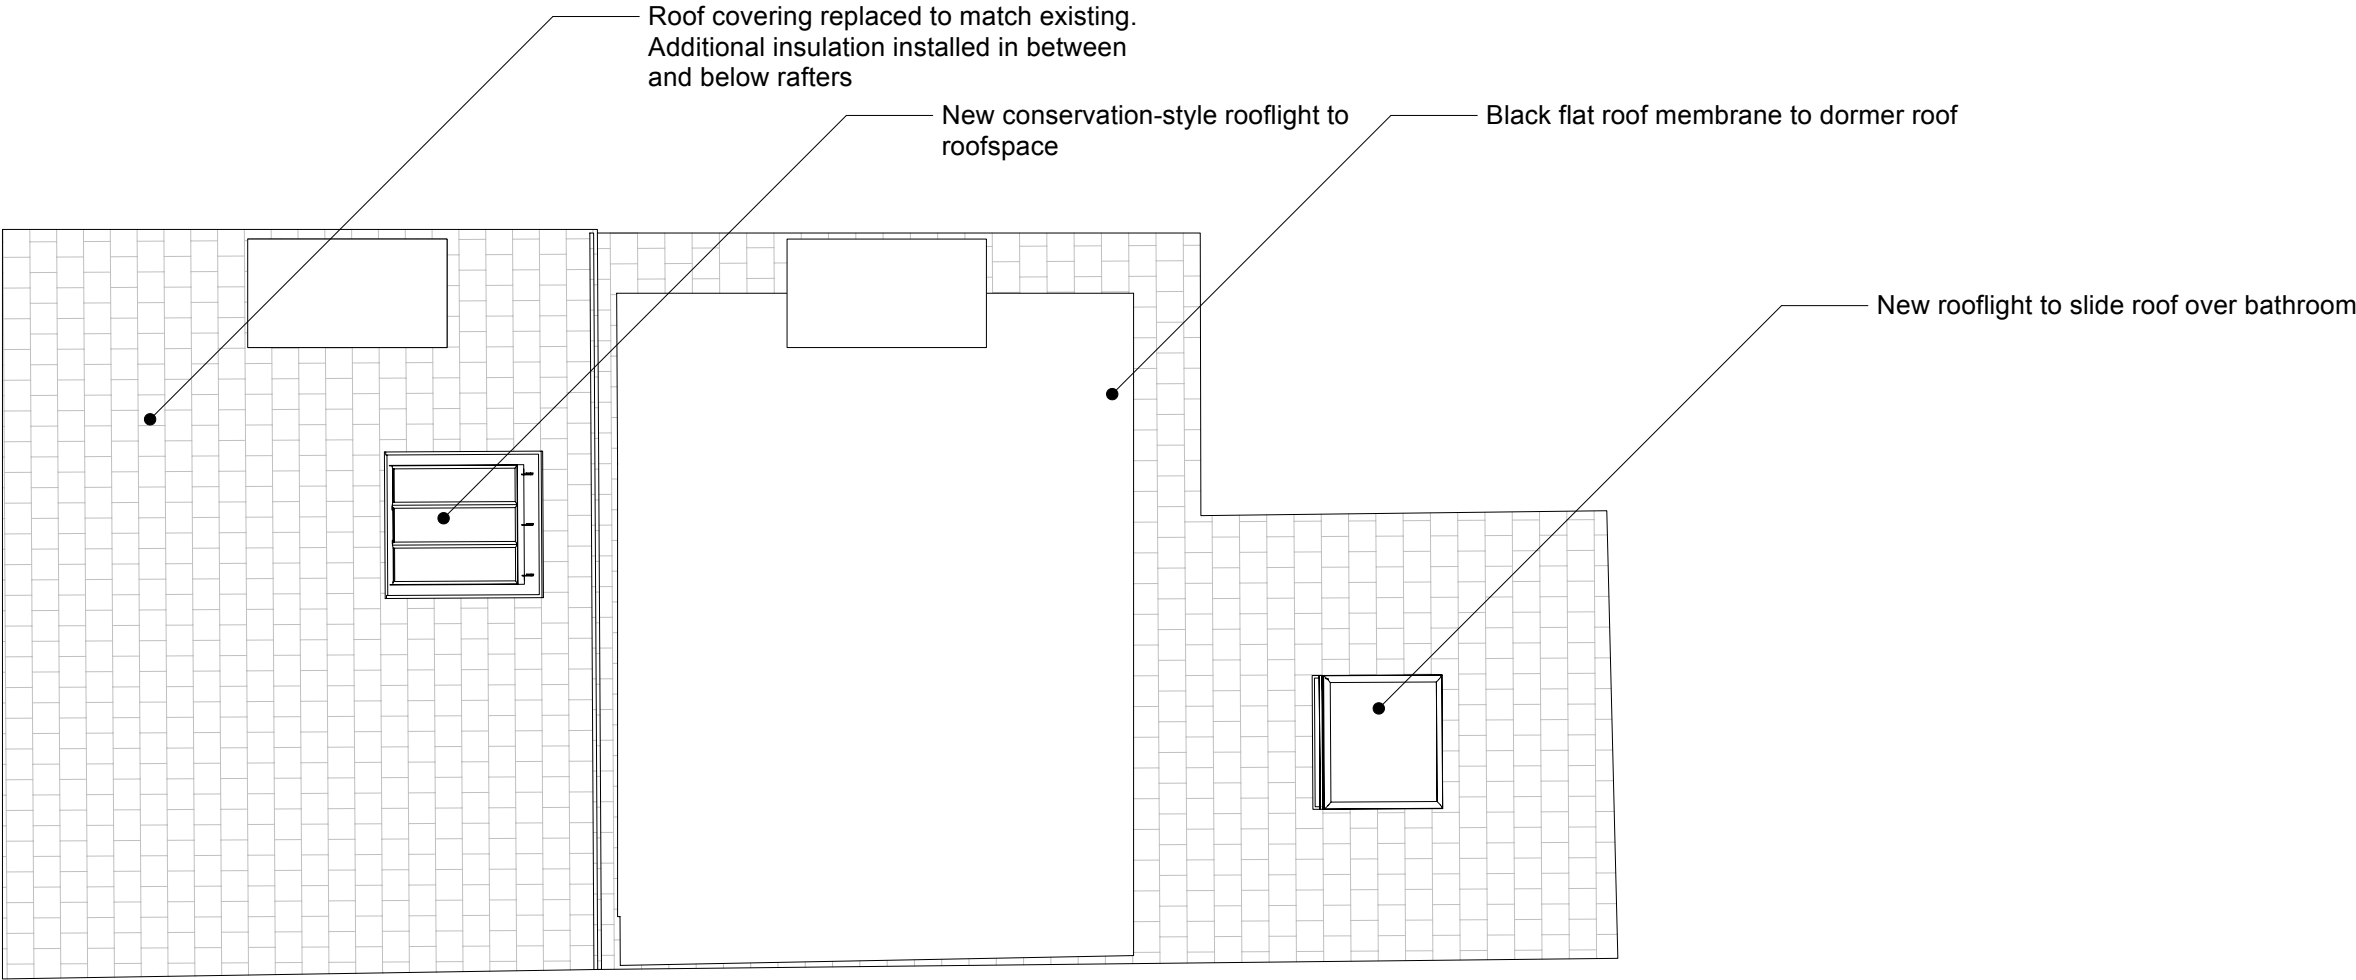

Project North / Key Plan
Not to Scale



Status

FOR PLANNING

Project Title

Whitelow Road

Drawing Title

Proposed Roof Plan

Drawing Number

098_L12_04

Revision

-

Scale / Size

1:50 @ A3

Scale Bar

0 0.5m 1m

50 Stockton Road
Manchester
M13 0QU

post@editionalstudio.com
0161 470 5771
editionalstudio.com

- Notes**
1. Drawings are based on survey information and may not represent what is physically present.
 2. Do not scale from this drawing. All dimensions to be checked on site.
 3. All dimensions in millimetres unless noted otherwise.

© Editional Studio Ltd. All rights as per the Copyright, Designs and Patents Act 1988 have been asserted.

Revisions		
REV	DATE	NOTES
-	00.00.25	

Project North / Key Plan
Not to Scale



Status
FOR PLANNING

Project Title
Whitelow Road

Drawing Title
Proposed Front Elevation

Drawing Number	Revision
098_L15_01	-

Scale / Size
1:50 @ A3

Scale Bar
0 0.5m 1m

Roof covering replaced to match existing.
Additional insulation installed in between
and below rafters

New conservation-style rooflight to
roofspace



50 Stockton Road
Manchester
M13 0QU

post@editionalstudio.com
0161 470 5771
editionalstudio.com

- Notes**
1. Drawings are based on survey information and may not represent what is physically present.
 2. Do not scale from this drawing. All dimensions to be checked on site.
 3. All dimensions in millimetres unless noted otherwise.

© Editional Studio Ltd. All rights as per the Copyright, Designs and Patents Act 1988 have been asserted.

Revisions		
REV	DATE	NOTES
-	00.00.25	

Project North / Key Plan
Not to Scale



Status
FOR PLANNING


Project Title
Whitelow Road

Drawing Title
Proposed Side Elevation

Drawing Number	Revision
098_L15_02	-

Scale / Size
1:50 @ A3

Scale Bar
0 0.5m 1m

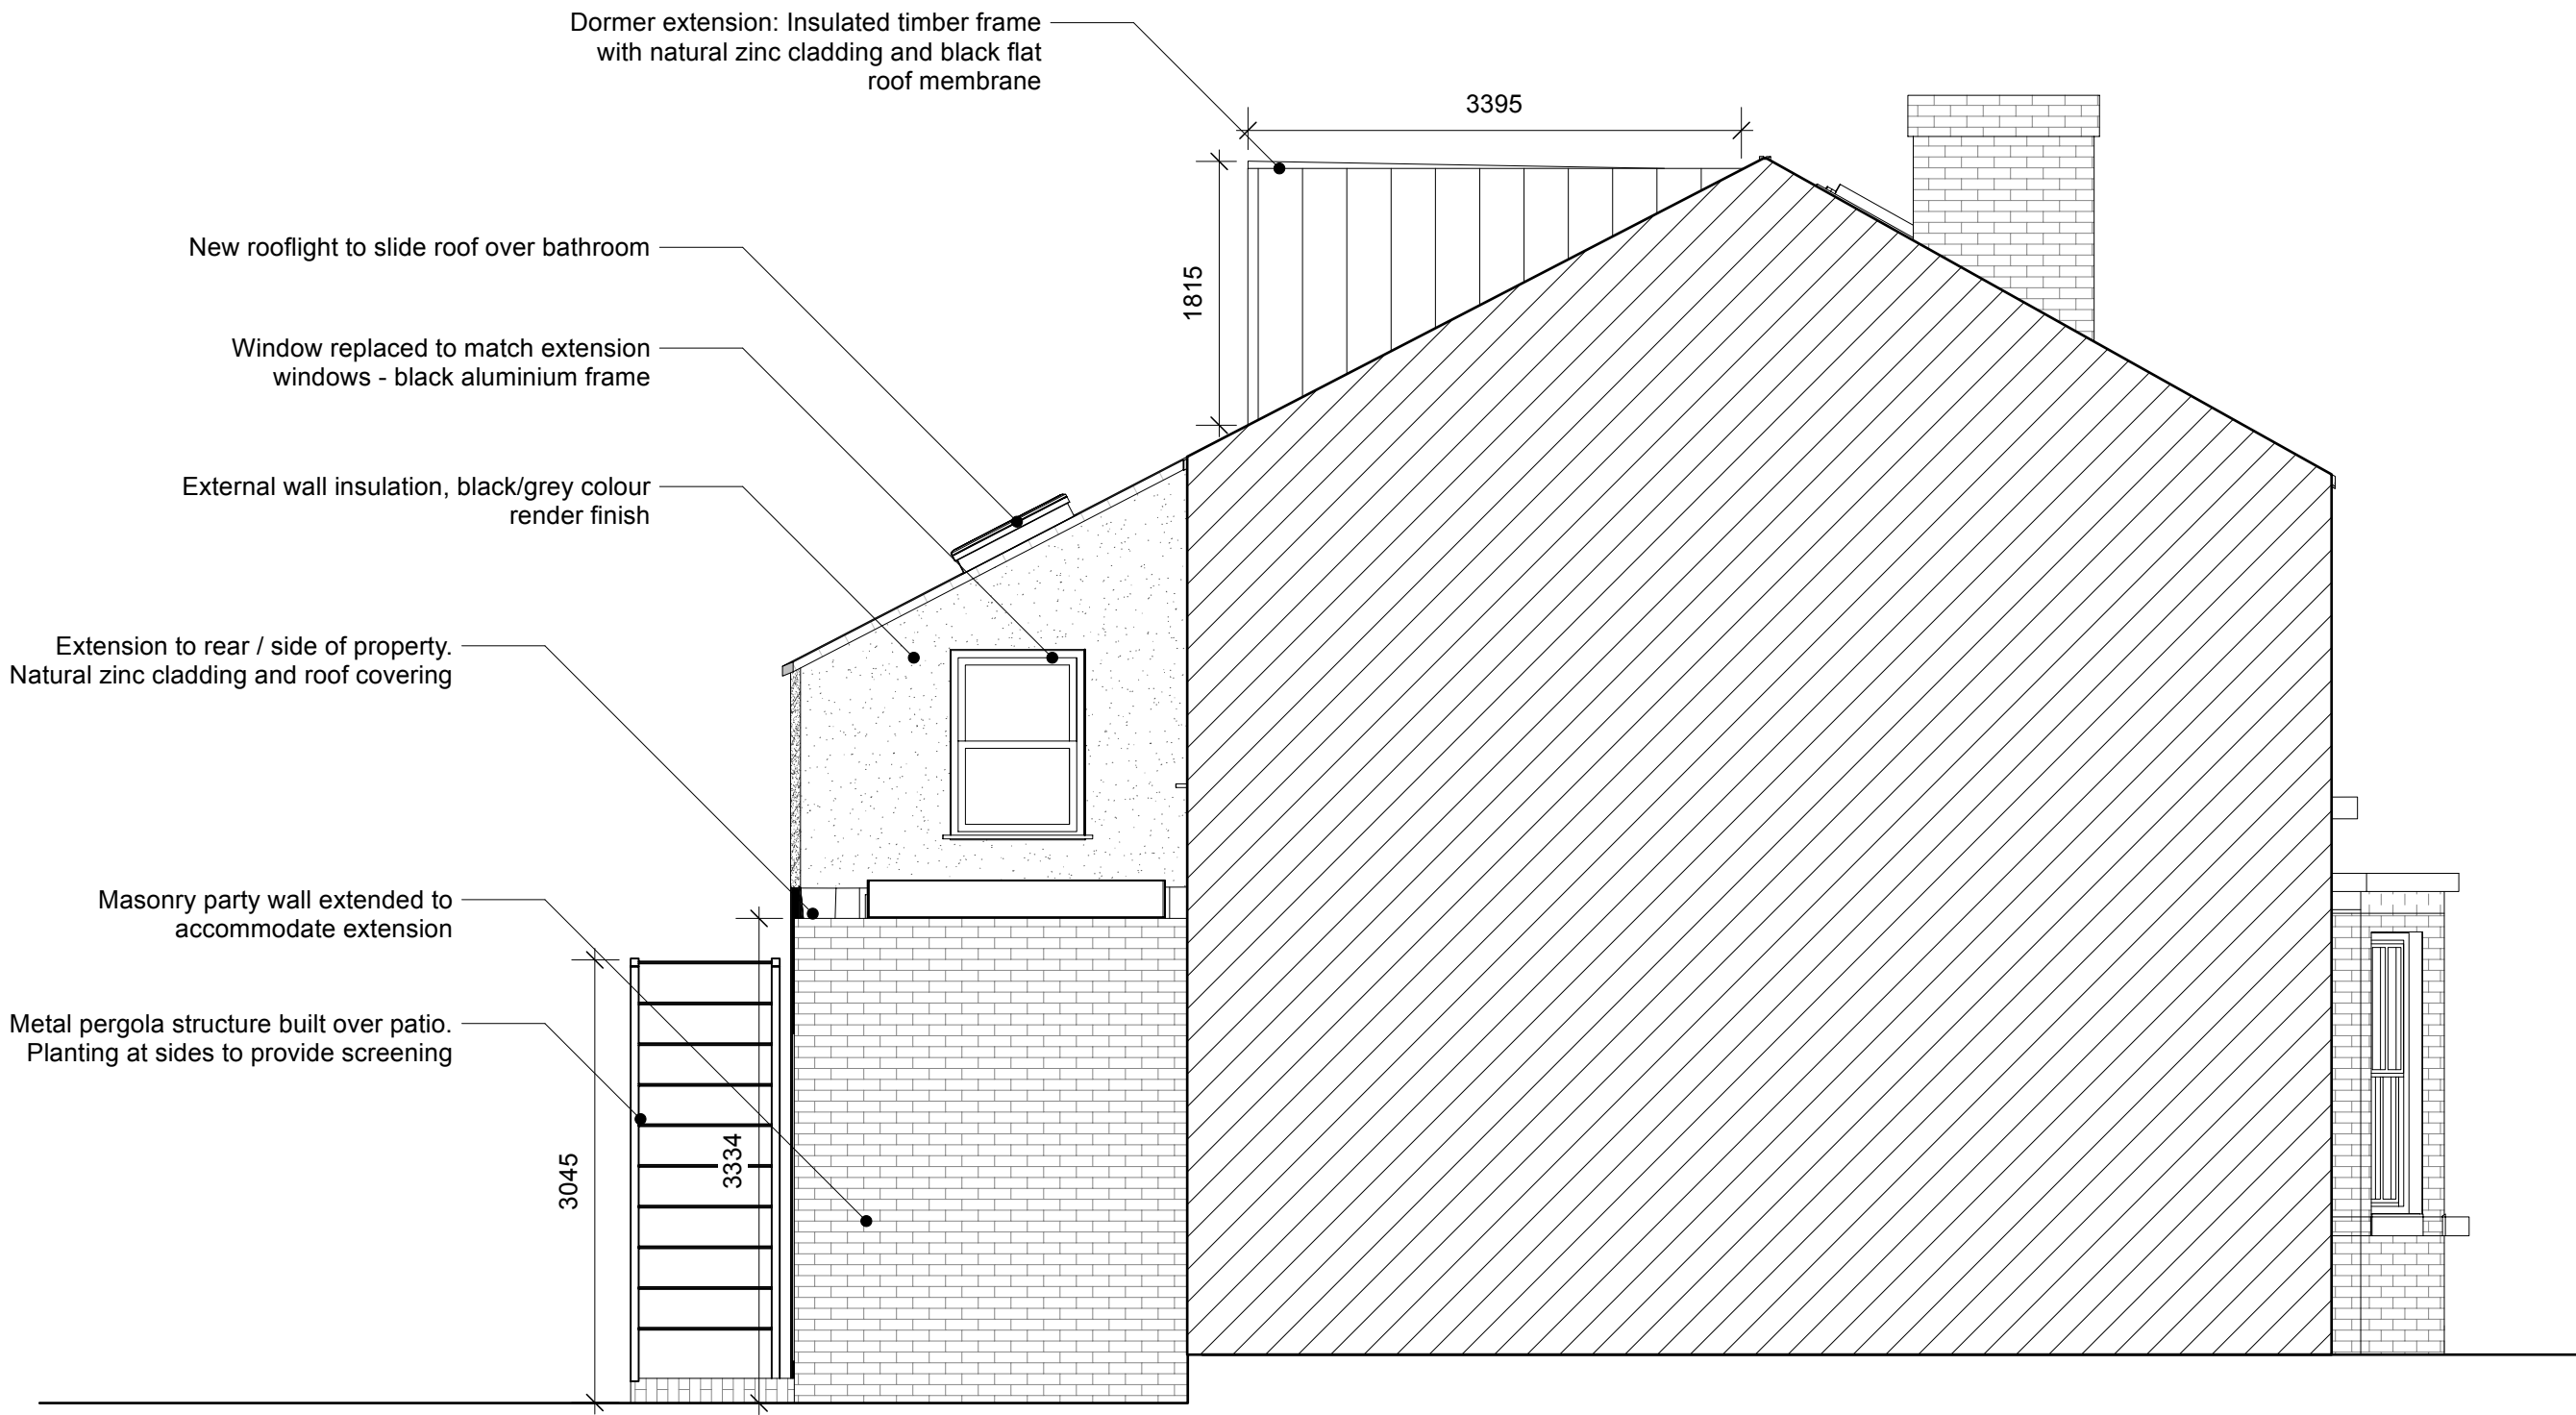

50 Stockton Road
Manchester
M13 0QU

post@editionalstudio.com
0161 470 5771
editionalstudio.com


Notes

1. Drawings are based on survey information and may not represent what is physically present.
2. Do not scale from this drawing. All dimensions to be checked on site.
3. All dimensions in millimetres unless noted otherwise.

© Editional Studio Ltd. All rights as per the Copyright, Designs and Patents Act 1988 have been asserted.

Revisions

REV	DATE	NOTES
-	00.00.25	

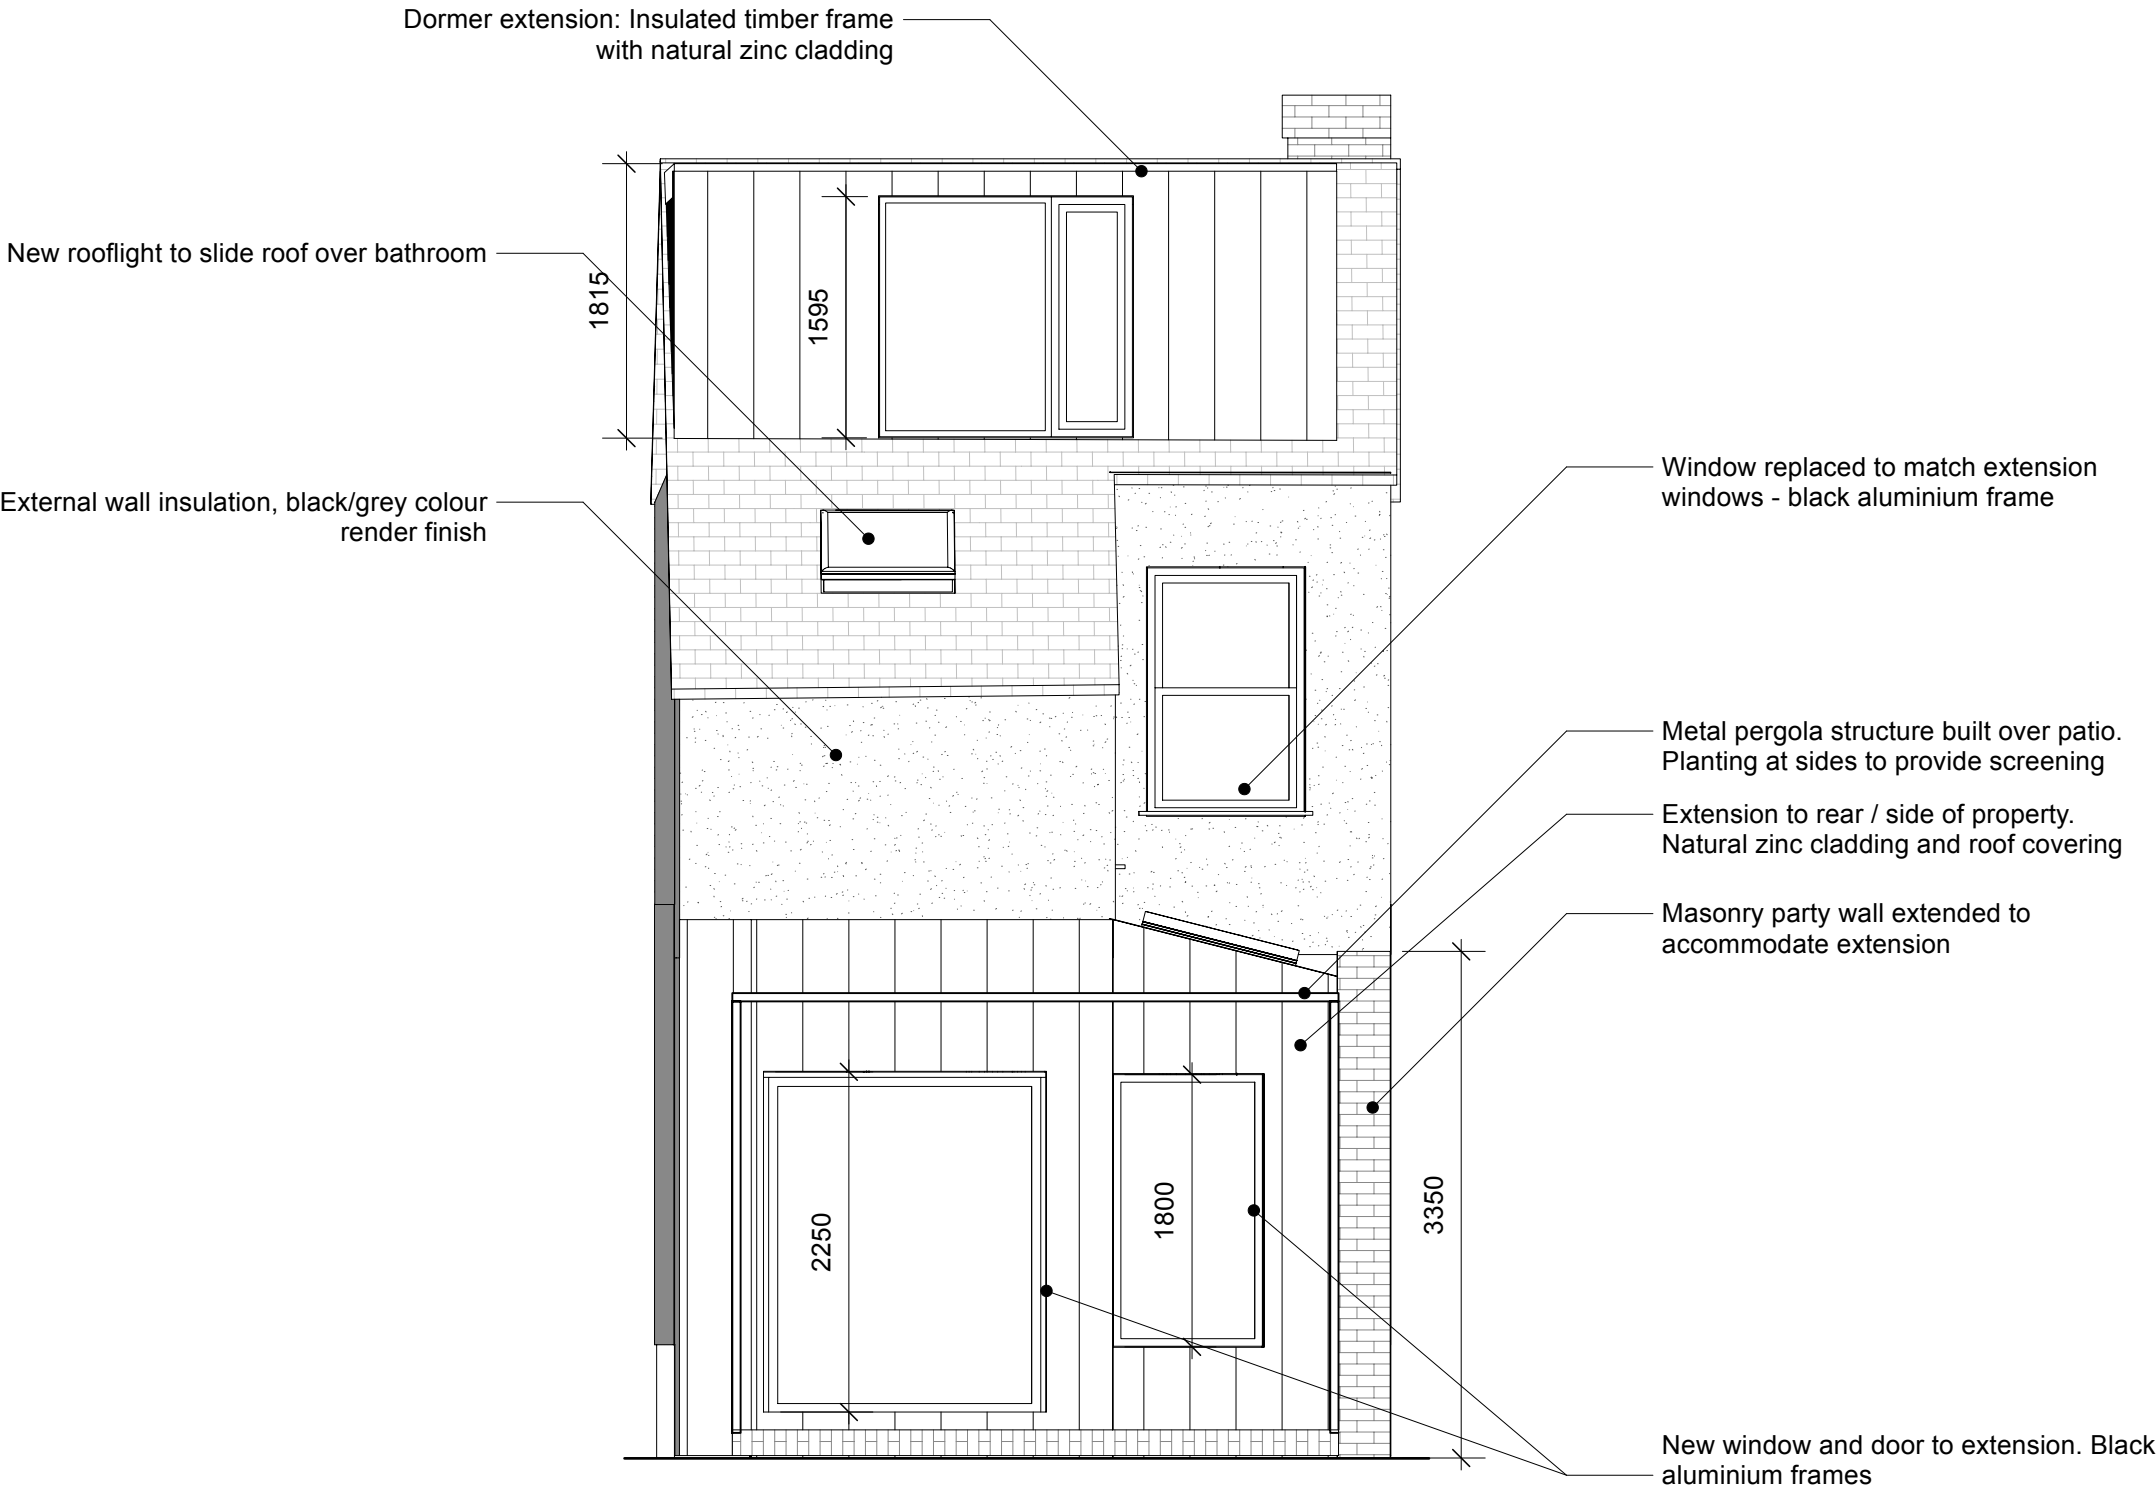

Project North / Key Plan
Not to Scale



Status
FOR PLANNING

Project Title
Whitelow Road

Drawing Title
Proposed Rear Elevation

Drawing Number	Revision
098_L15_03	-

Scale / Size
1:50 @ A3

Scale Bar
0 0.5m 1m

50 Stockton Road
Manchester
M13 0QU

post@editionalstudio.com
0161 470 5771
editionalstudio.com

Notes

1. Drawings are based on survey information and may not represent what is physically present.
2. Do not scale from this drawing. All dimensions to be checked on site.
3. All dimensions in millimetres unless noted otherwise.

© Editional Studio Ltd. All rights as per the Copyright, Designs and Patents Act 1988 have been asserted.

Revisions

REV	DATE	NOTES
-	00.00.25	

Project North / Key Plan
Not to Scale



Status

FOR PLANNING

Project Title

Whitelow Road

Drawing Title

Proposed Side Elevation

Drawing Number

098_L15_04

Revision


-


Scale / Size

1:50 @ A3

Scale Bar

0 0.5m 1m

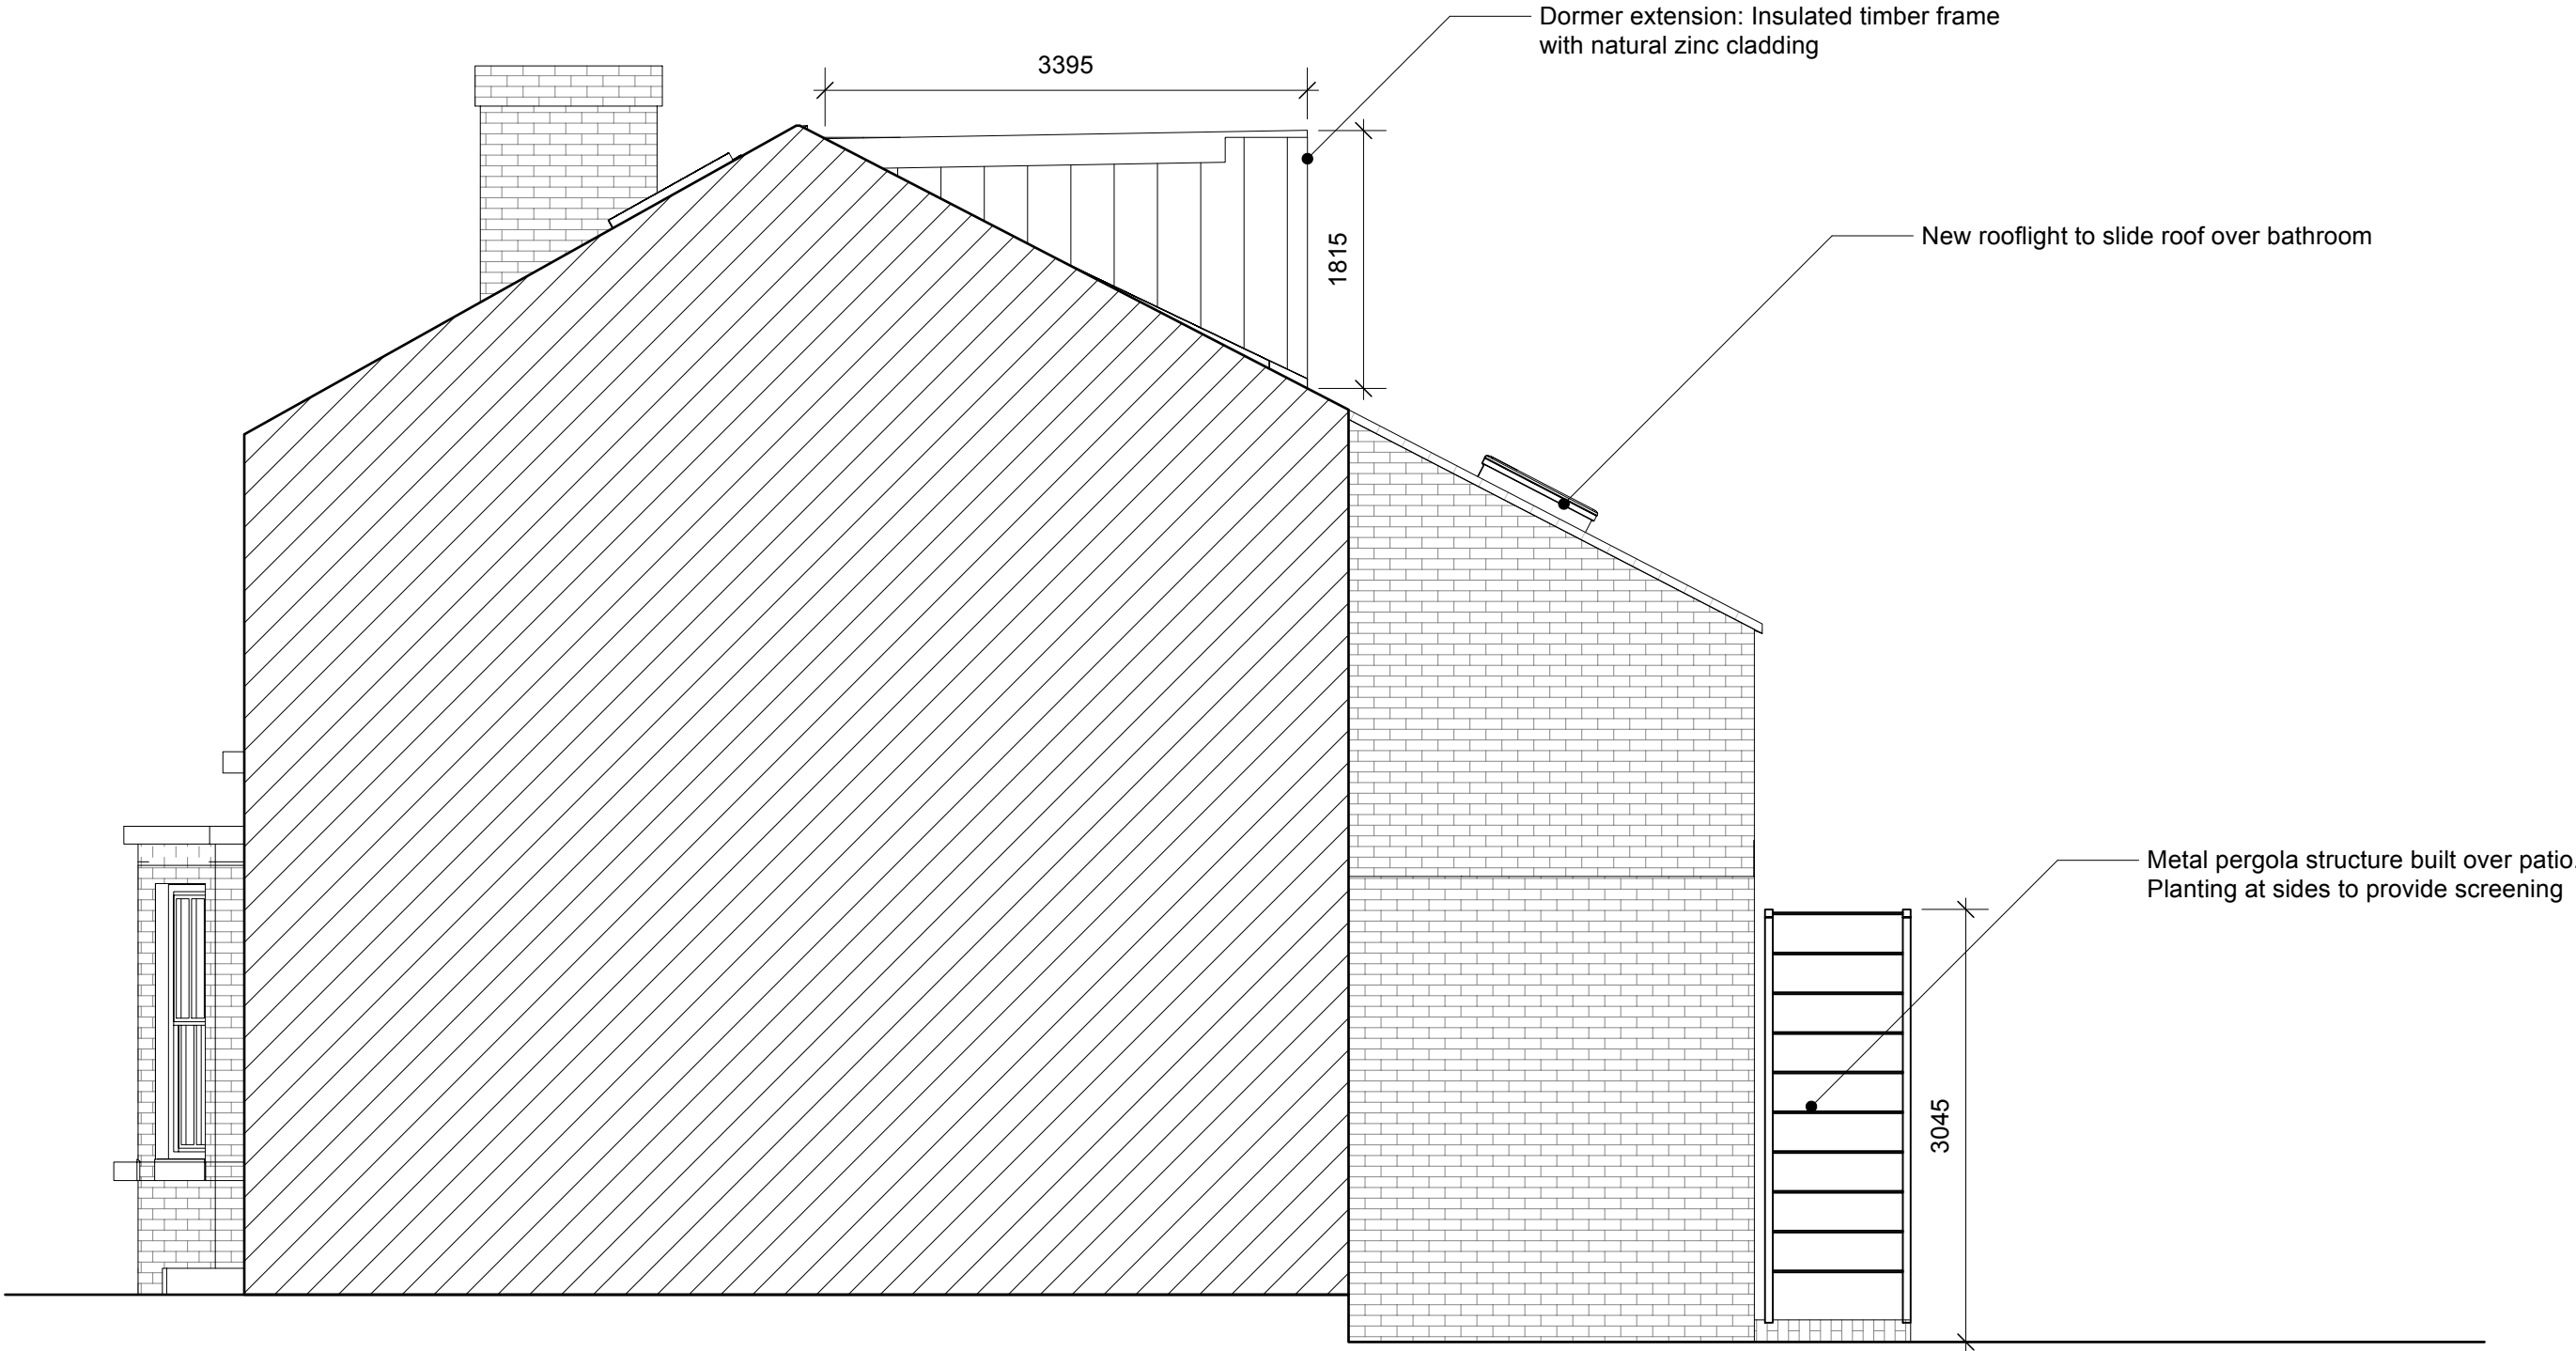

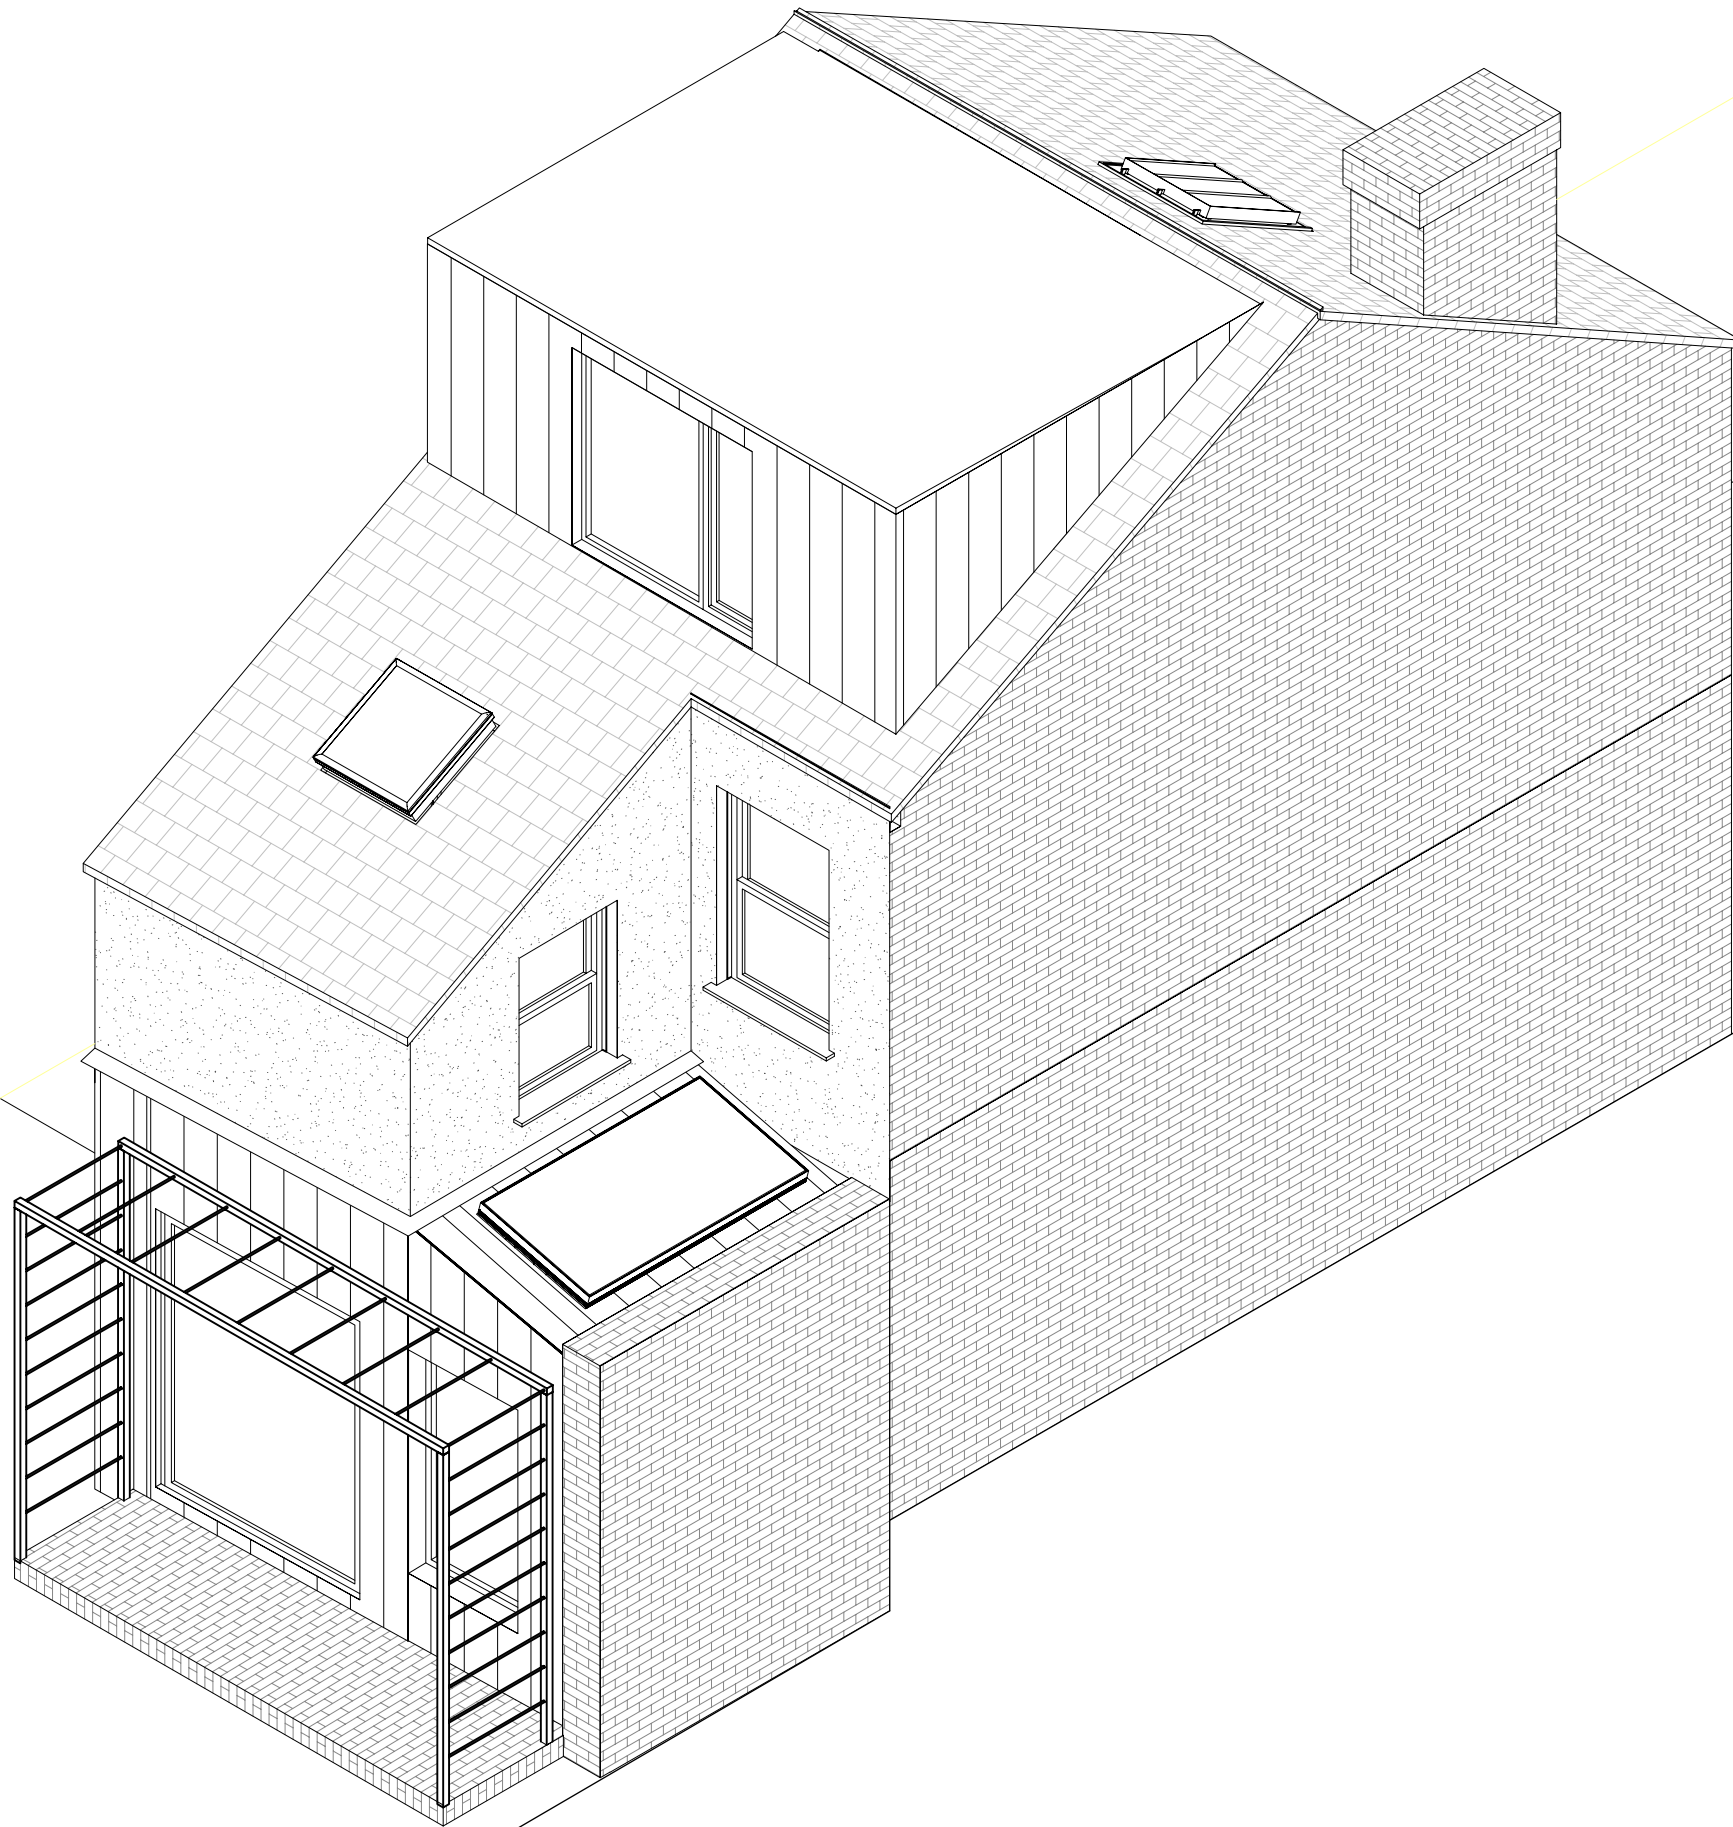

EDITIONAL
STUDIO

50 Stockton Road
Manchester
M13 0QU

post@editionalstudio.com
0161 470 5771
editionalstudio.com

- Notes**
1. Drawings are based on survey information and may not represent what is physically present.
 2. Do not scale from this drawing. All dimensions to be checked on site.
 3. All dimensions in millimetres unless noted otherwise.

© Editional Studio Ltd. All rights as per the Copyright, Designs and Patents Act 1988 have been asserted.

Revisions		
REV	DATE	NOTES
-	00.00.25	

Project North / Key Plan
Not to Scale



Status
FOR PLANNING

Project Title
Whitelow Road

Drawing Title
Proposed Axo

Drawing Number	Revision
098_L10_01	-

Scale / Size
N/A

Scale Bar