




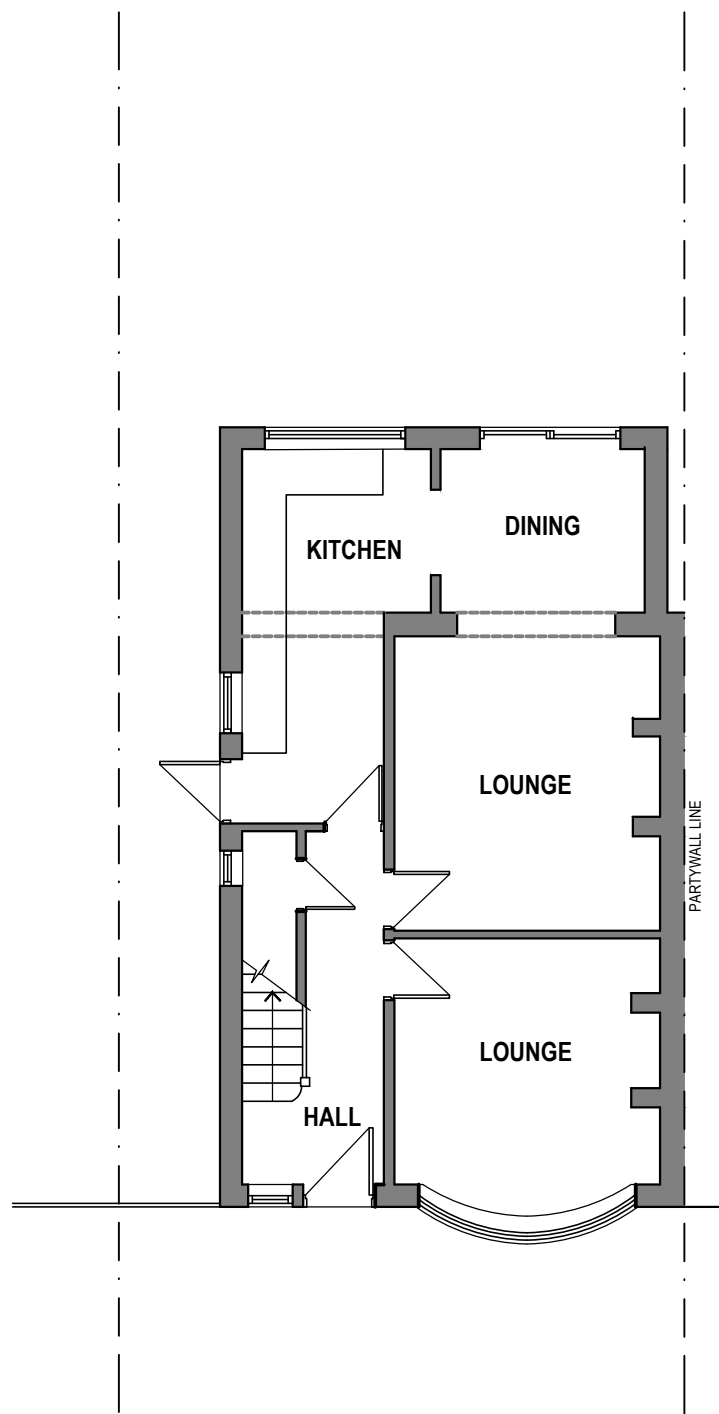


EXISTING GROUND FLOOR

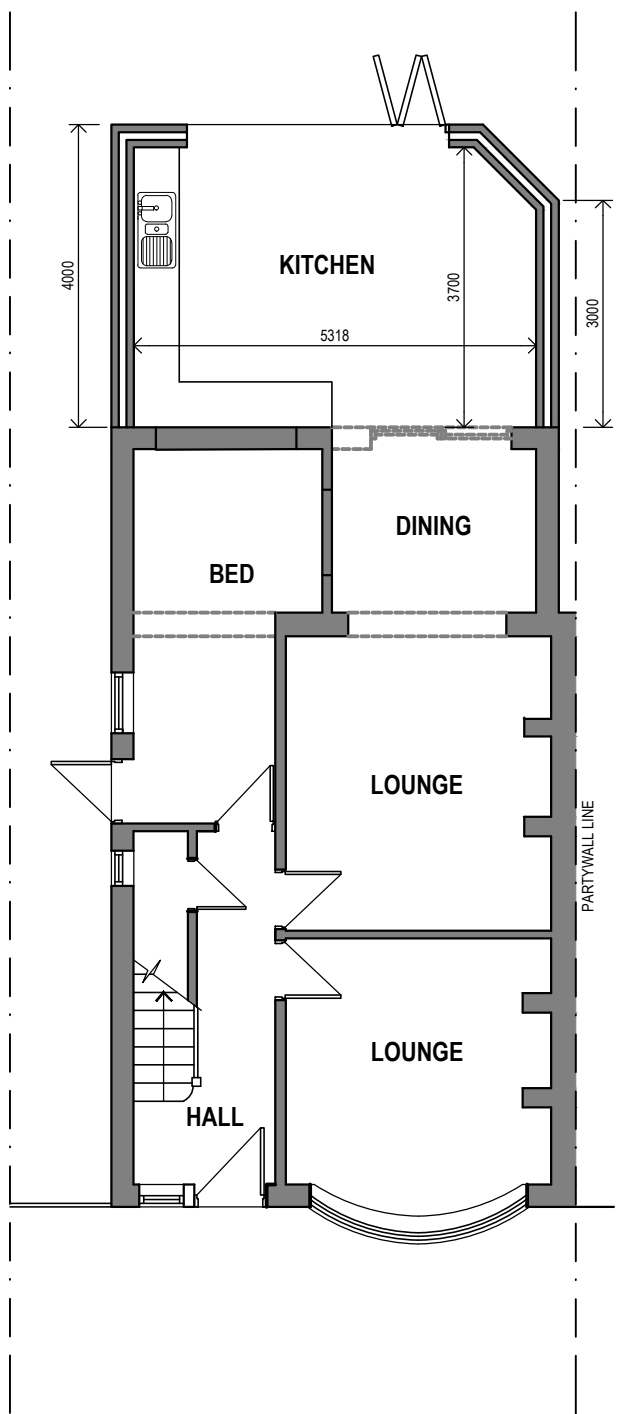


PROPOSED GROUND FLOOR

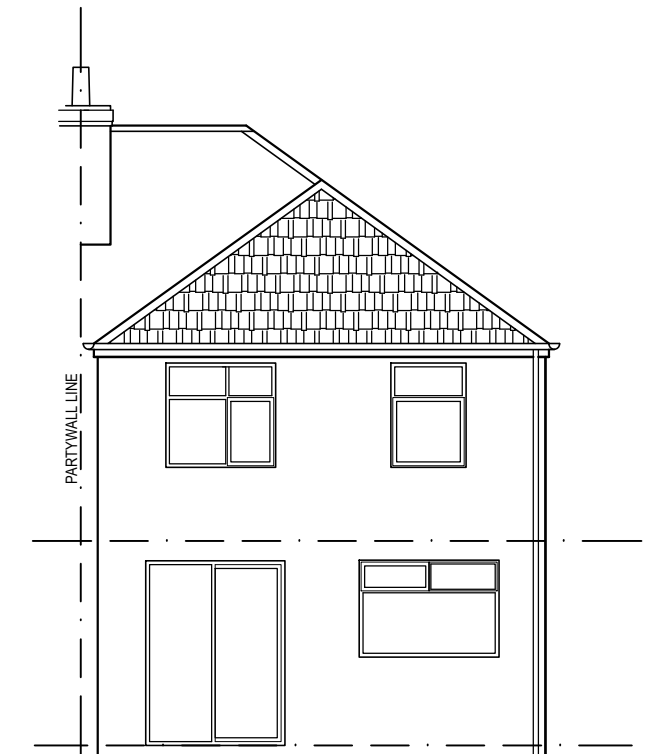


EXISTING REAR ELEVATION

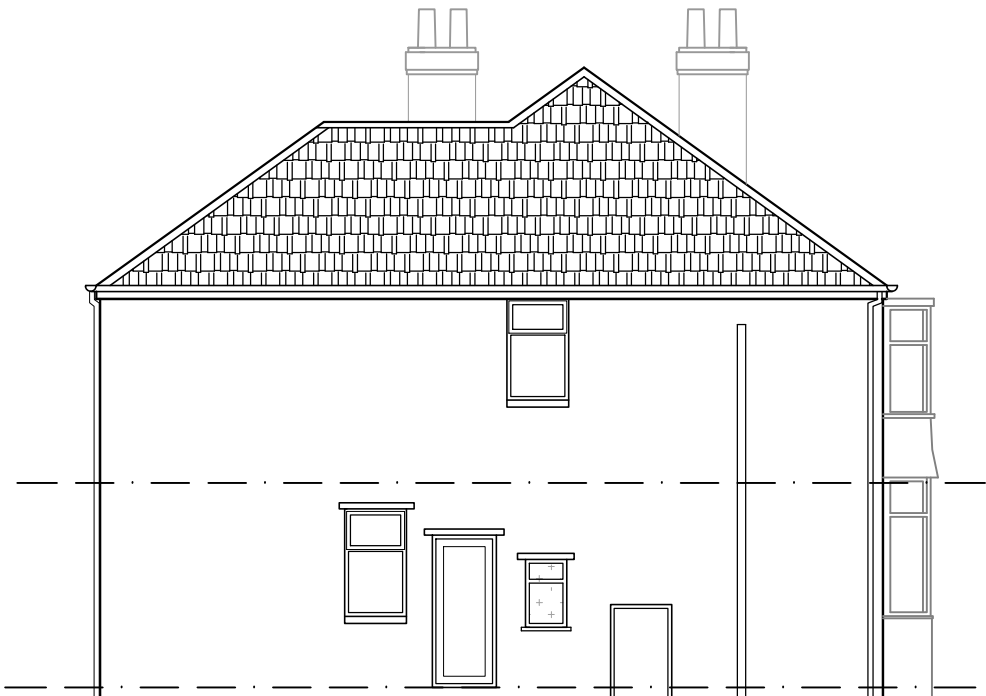

EXISTING SIDE (NORTH) ELEVATION

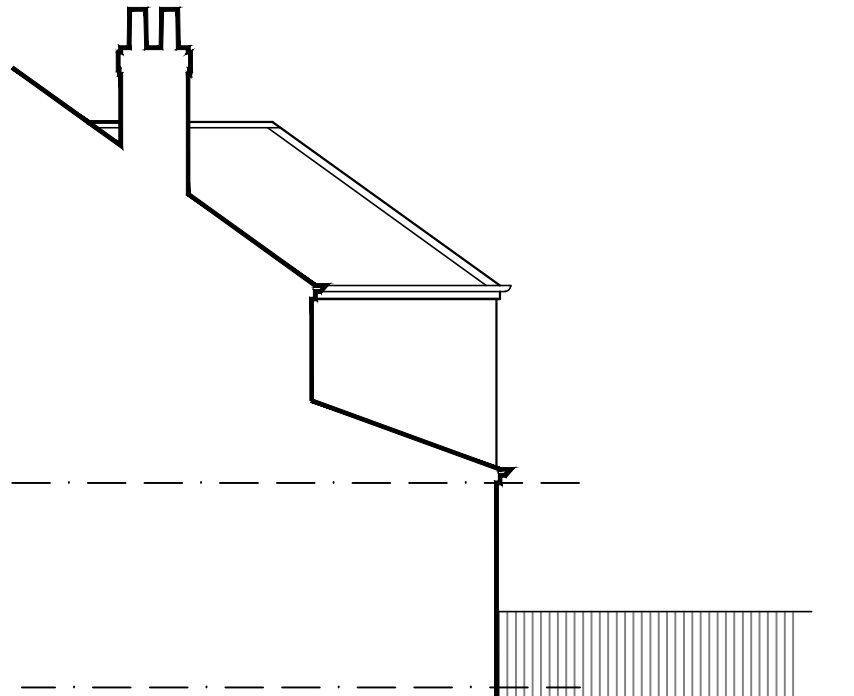


EXISTING SIDE (SOUTH) ELEVATION

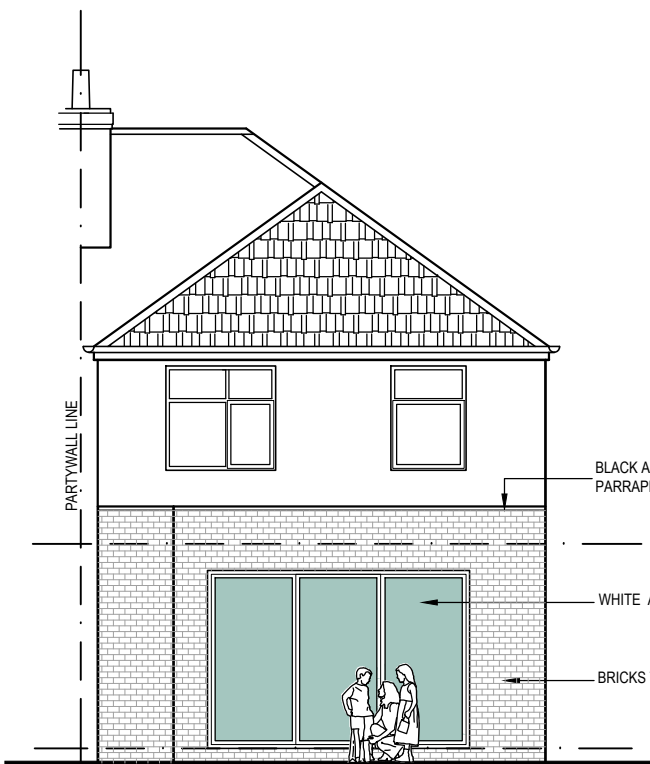


PROPOSED REAR ELEVATION




PROPOSED SIDE (NORTH) ELEVATION

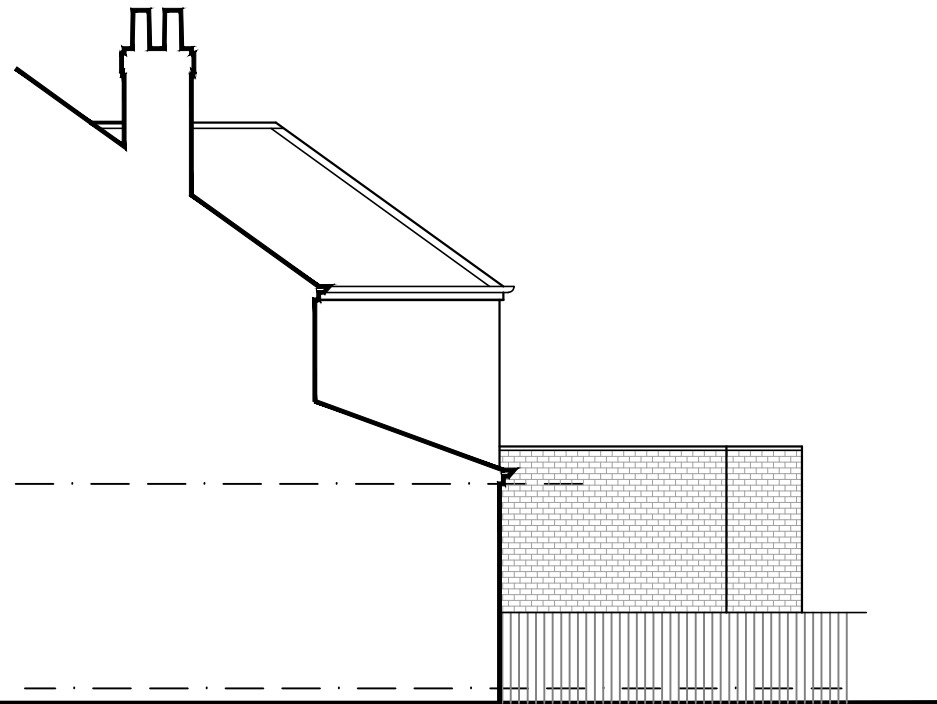

PROPOSED SIDE (SOUTH) ELEVATION

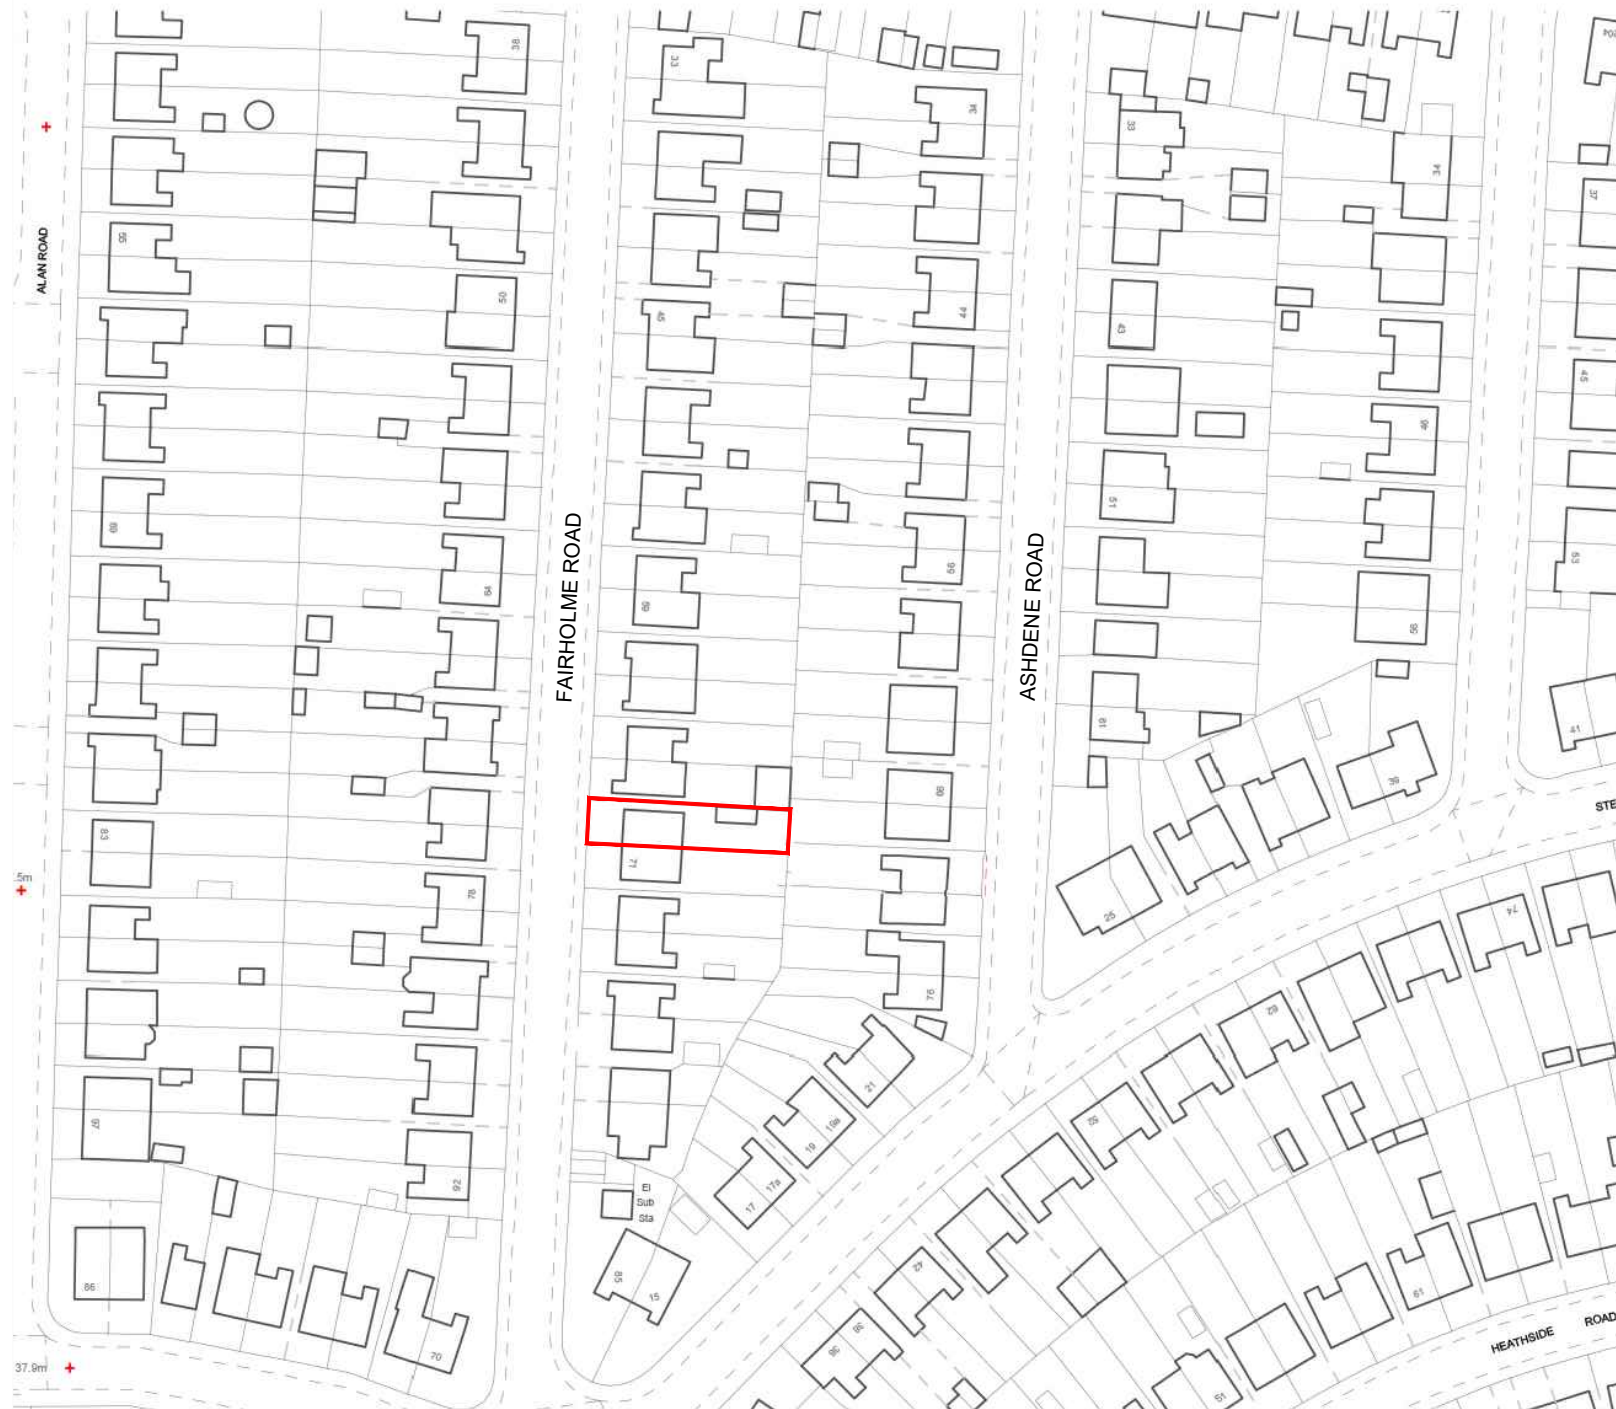

LOCATION PLAN 1:1250

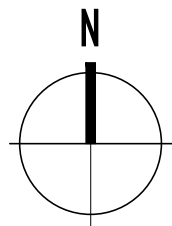

Rev.	Date	Description
A	11.09.25	Minor amendment to rear door colour
B		
C		
D		
E		

archirama Architecture & project management Archirama Ltd 3 Park Gate Ave, Withington, Manchester M20 3BZ Tel: 07976 171 006 email: mail@archirama.co.uk				
Client	Mr M Ahmed			
Project / Site	69 Fairholme Road Withington, Manchester			
Drawing Title	Single storey rear extension to create additional living accommodation			
Drawn By	FR	21/06/25	Stage	Planning
Checked by			Scale	1 : 100@A1
Drawing No	PL01	Revision	A	