



DWG Issues
When this drawing is issued in DWG format it is an uncontrolled version and is provided to enable the recipient to prepare its own documents/drawings for which it is solely responsible. It is based on background information current at the time of issue.

Cartwright Pickard Architects accepts no liability for any alterations to, additions to or discrepancies arising out of changes to such background information which occur after it has been issued by Cartwright Pickard Architects.


Drawing Revisions			
Date:	Rev:	Note:	Check:
30.06.25	P01	Issued for planning	RO
05.09.25	P02	Updated following comments	RO
23.10.25	P03	Window proposals omitted	RO

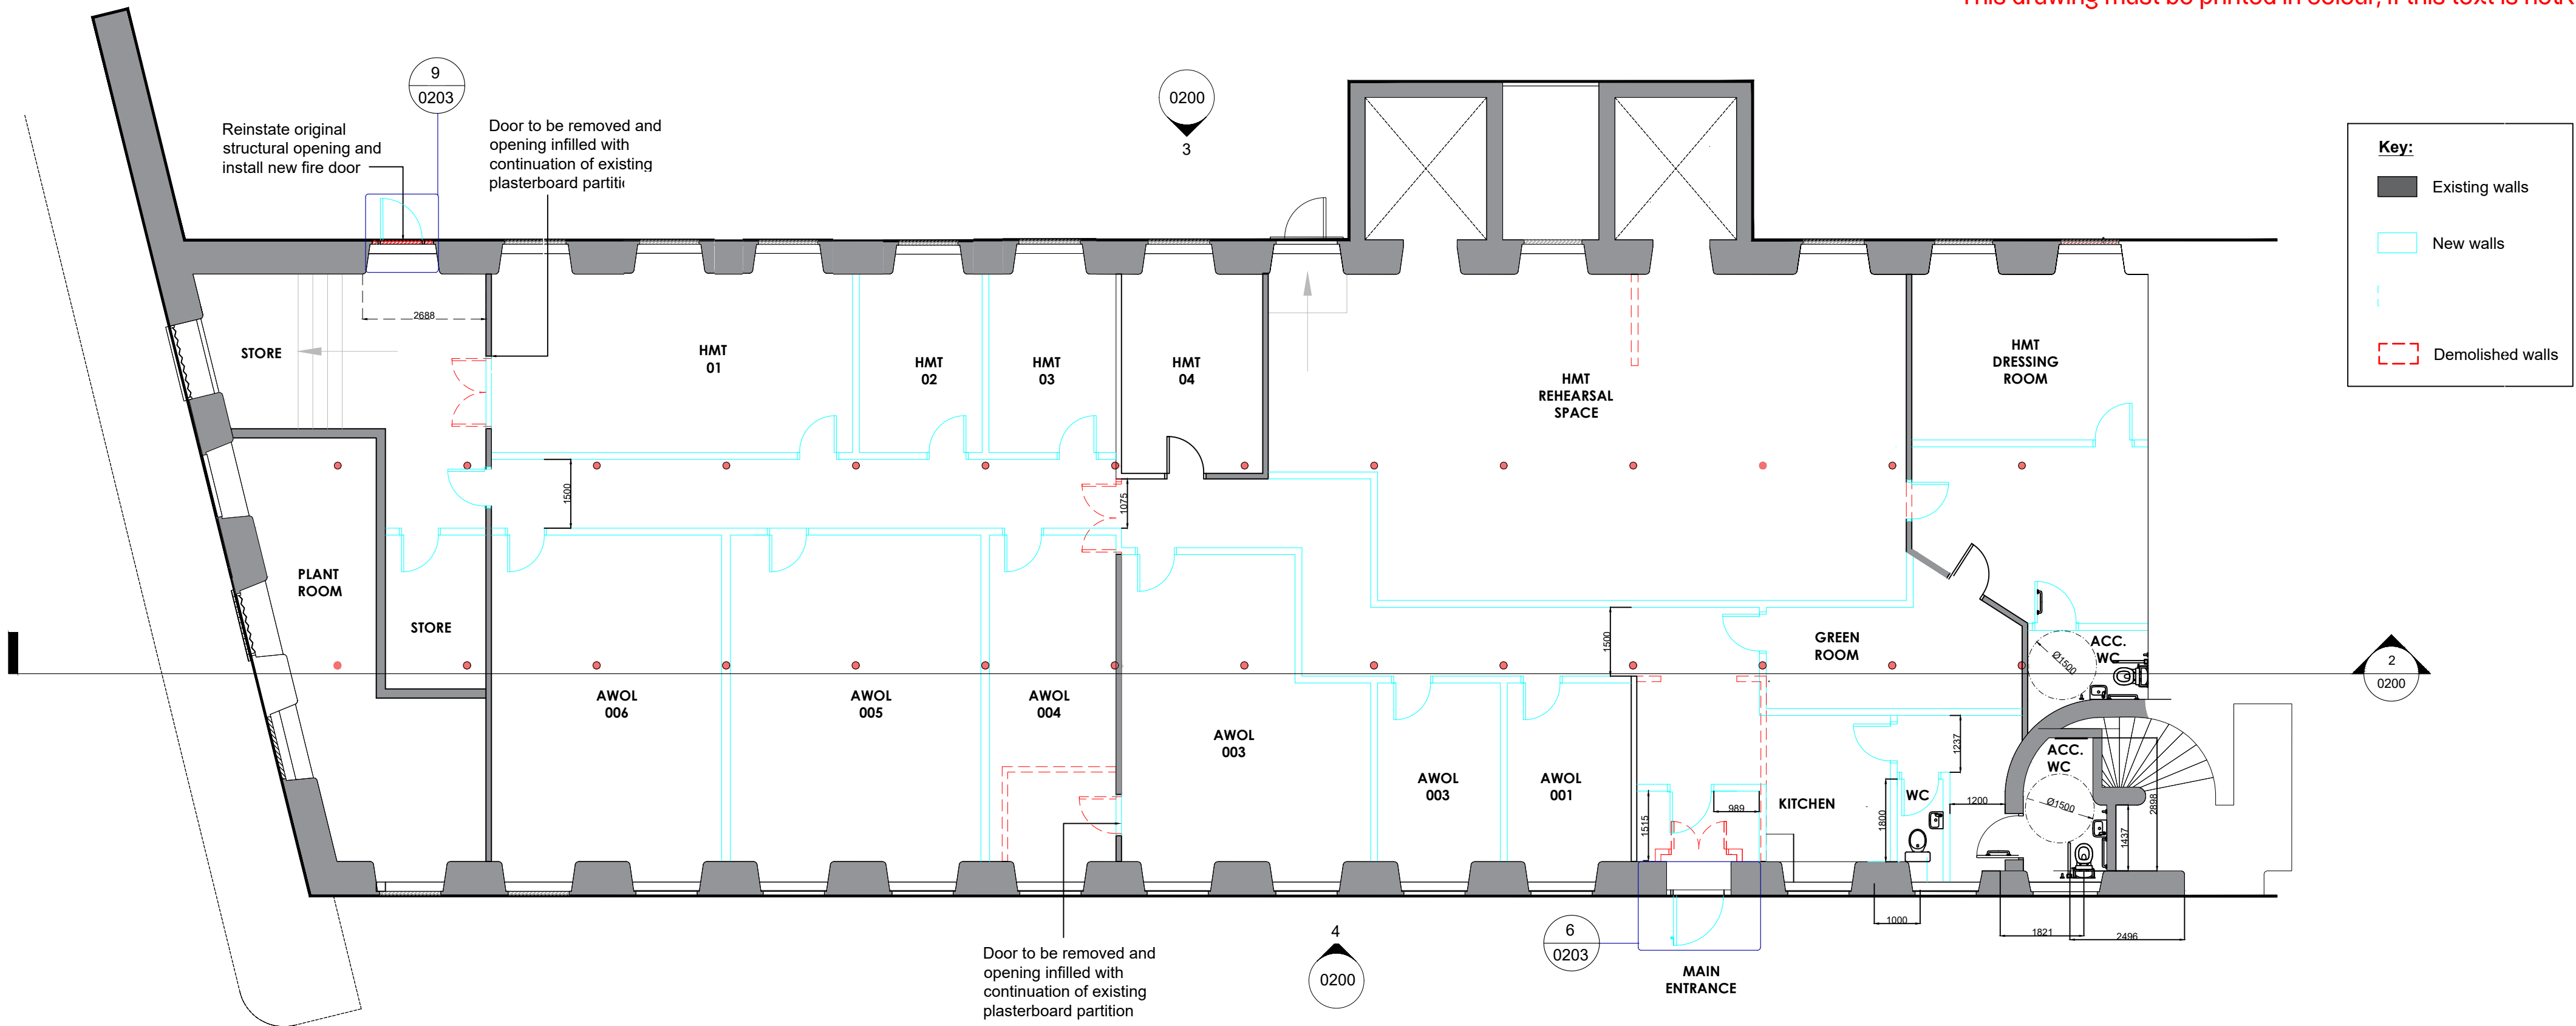


1 Ground Floor Plan - As Proposed
1 : 100

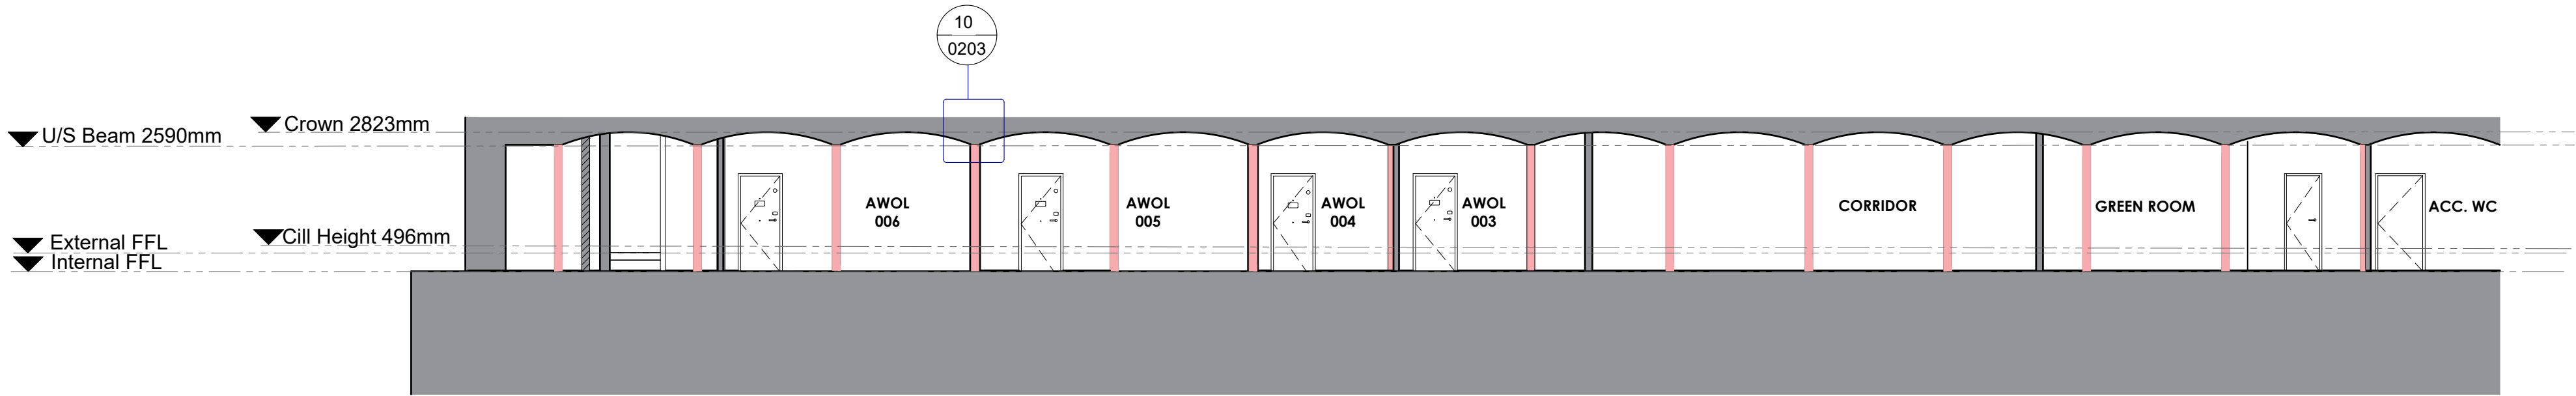

2 Section - As Proposed
1 : 100

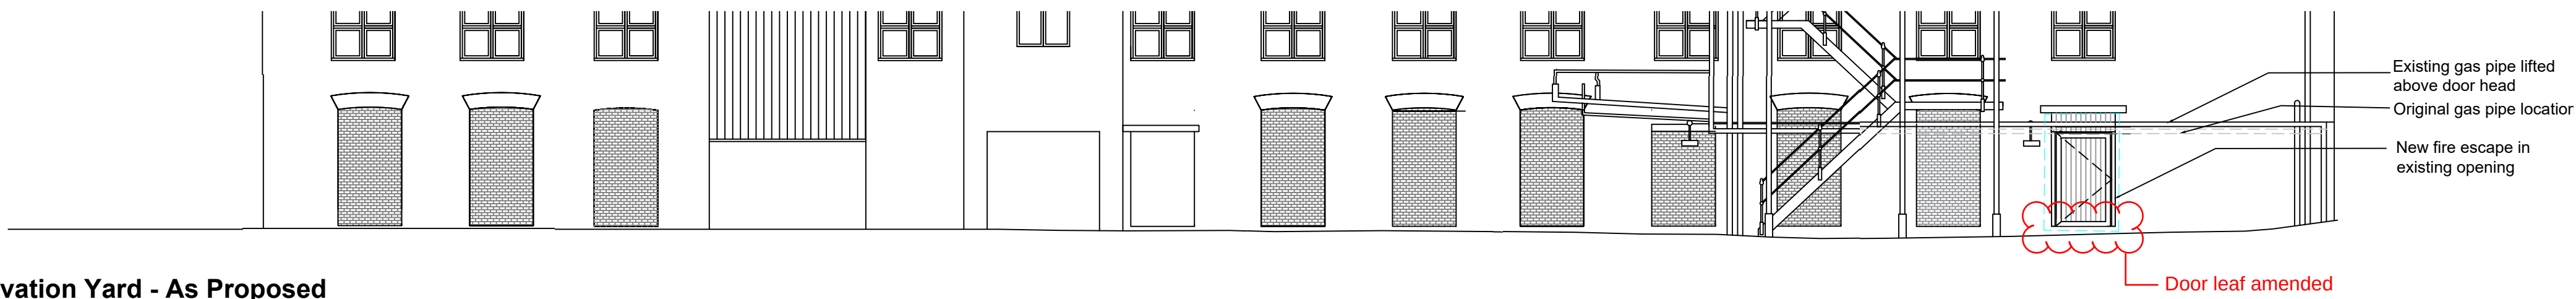

3 Side Elevation Yard - As Proposed
1 : 100

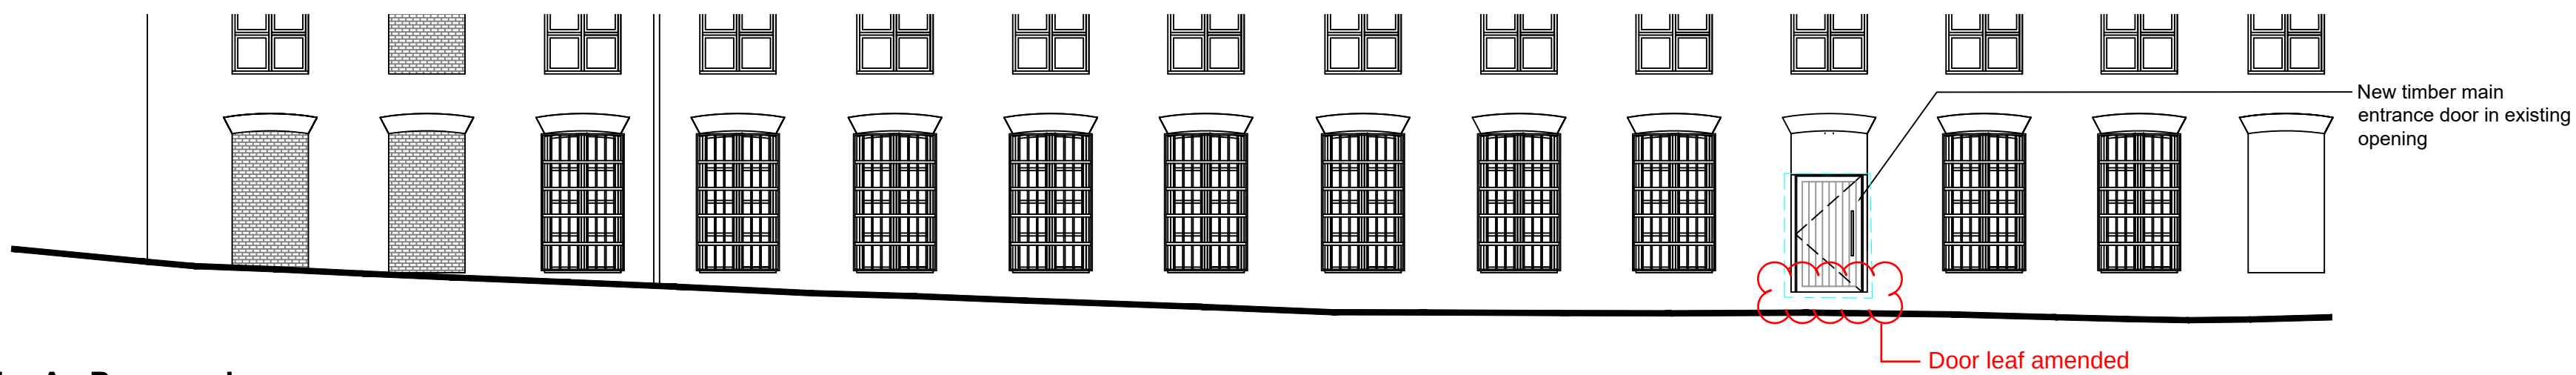

4 Side Elevation Car Park - As Proposed
1 : 100

CARTWRIGHT
PICKARD

Client
AWOL Studios

Project
1050 | Hope Mill Ground Floor

Building Name
Hope Mill Ground Floor

Drawing Title
Proposed GA Information

Scale
1: 100 @ A1

Drawing Created
Jun 25

Revision
P03

Drawing No.
1050-CPA-ZZ-ZZ-DR-A-0200

Manchester Office
Unit 310 Ducie House
Ducie Street
Manchester M1 2JW
Tel 0161 944 7444

cartwrightpickard.com
© Cartwright Pickard Architects Ltd.