


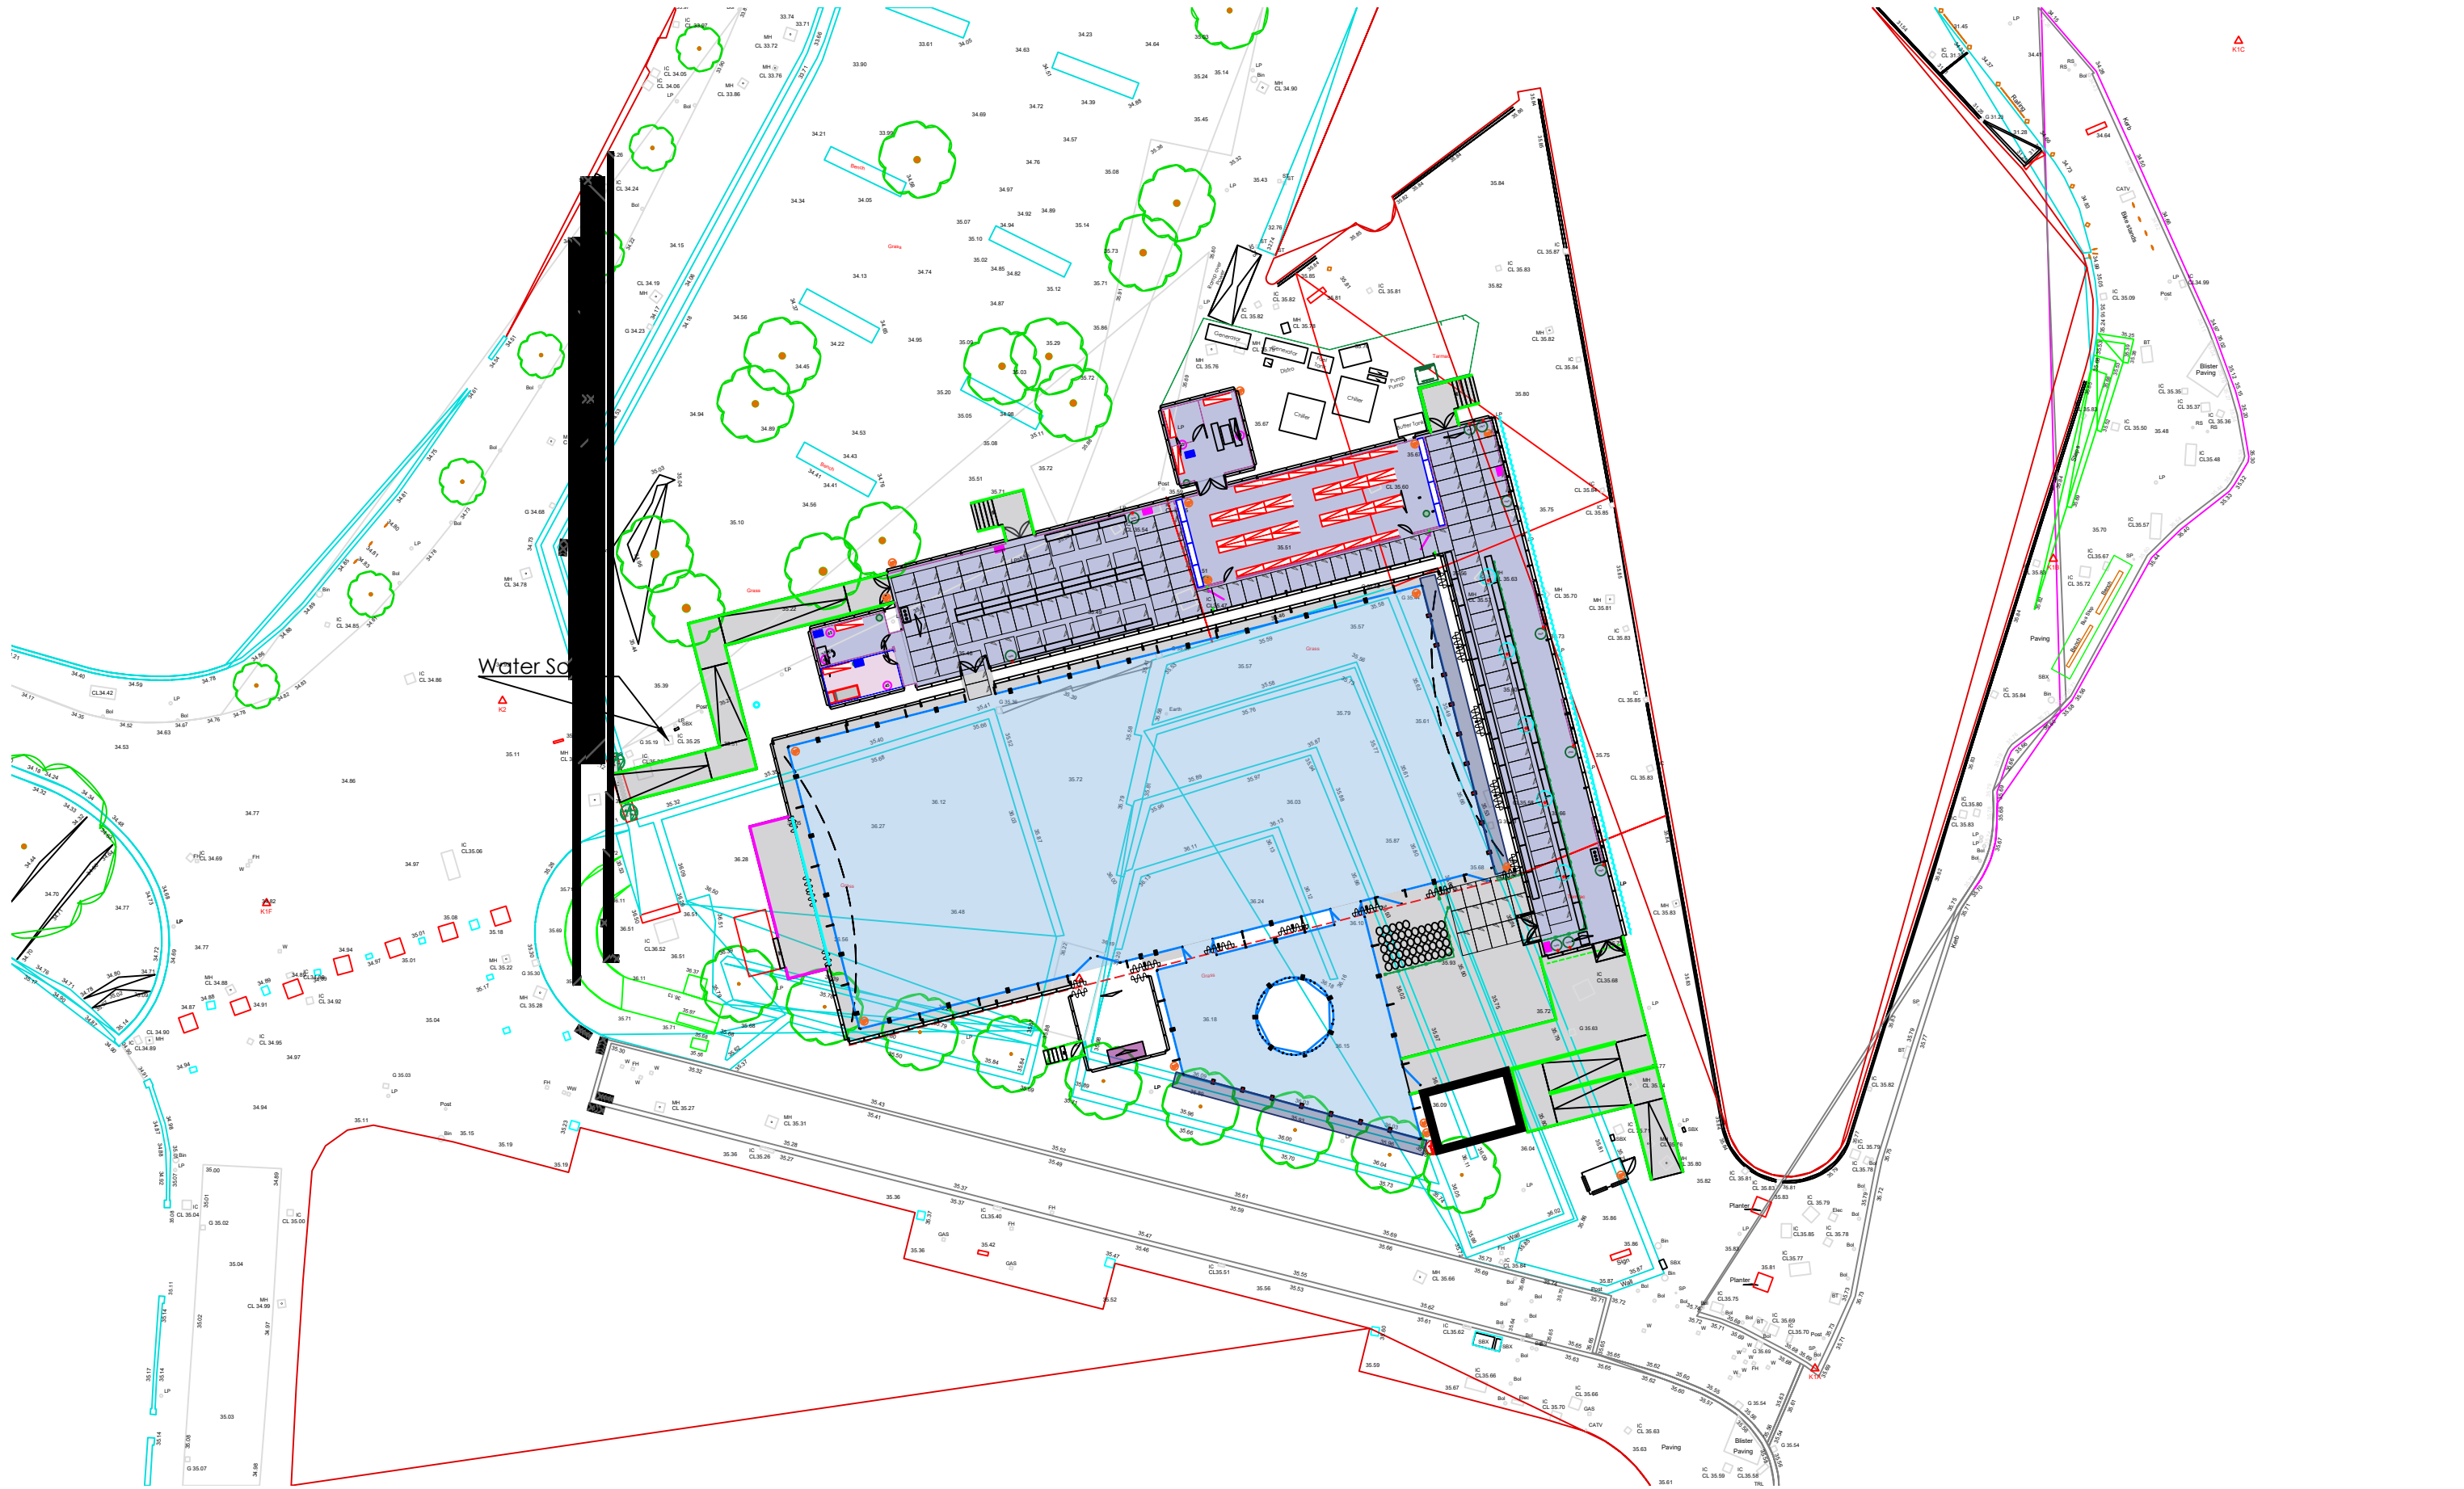

KEY:

Arena

Manchester Ice Rink
180383-MC-01-MANCHESTER
ICE-R14

PROJECT
Manchester
Ice Rink
2024 - 2025

VENUE
Todd Street, Manchester, M4 3BG

DRAWING TITLE
Ice Rink
Survey Plan

DRAWING NUMBER
180383 - 0SU

REV
180383-MC-01-MANCHESTER
ICE-R14

DATE
07.05.24

SCALE
1:400 @ A3

REV COMMENTS
R14 Various


CONTENT
JOB N
MANCHESTER
ICE-R14

DRAWN BY
LP

DATE
25.10.24

DRAWN
SP

THE DESIGNS, CONCEPTS, AND MATERIALS (COLLECTIVELY REFERRED TO AS 'DESIGNS') SUBMITTED HEREWITH ARE THE EXCLUSIVE AND PROPRIETARY PROPERTY OF ARENA GROUP ('PROPRIETOR'). THE DESIGNS ARE PROVIDED FOR THE SOLE PURPOSE OF EVALUATING AND CONSIDERING POTENTIAL COLLABORATION BETWEEN THE PROPRIETOR AND RECIPIENT OF THE DESIGNS AND MAY NOT BE REPLICATED, DISTRIBUTED OR OTHERWISE DISCLOSED TO ANY THIRD PARTY WITHOUT THE EXPRESS WRITTEN CONSENT OF THE PROPRIETOR. IN THE EVENT THAT THIS DESIGN FORMS PART OF A SUBMITTED PROPOSAL, THEN PLEASE NOTE THAT IT MAY BE SUBJECT TO FURTHER DESIGN DEVELOPMENT, COST ANALYSIS AND MATERIAL AVAILABILITY.

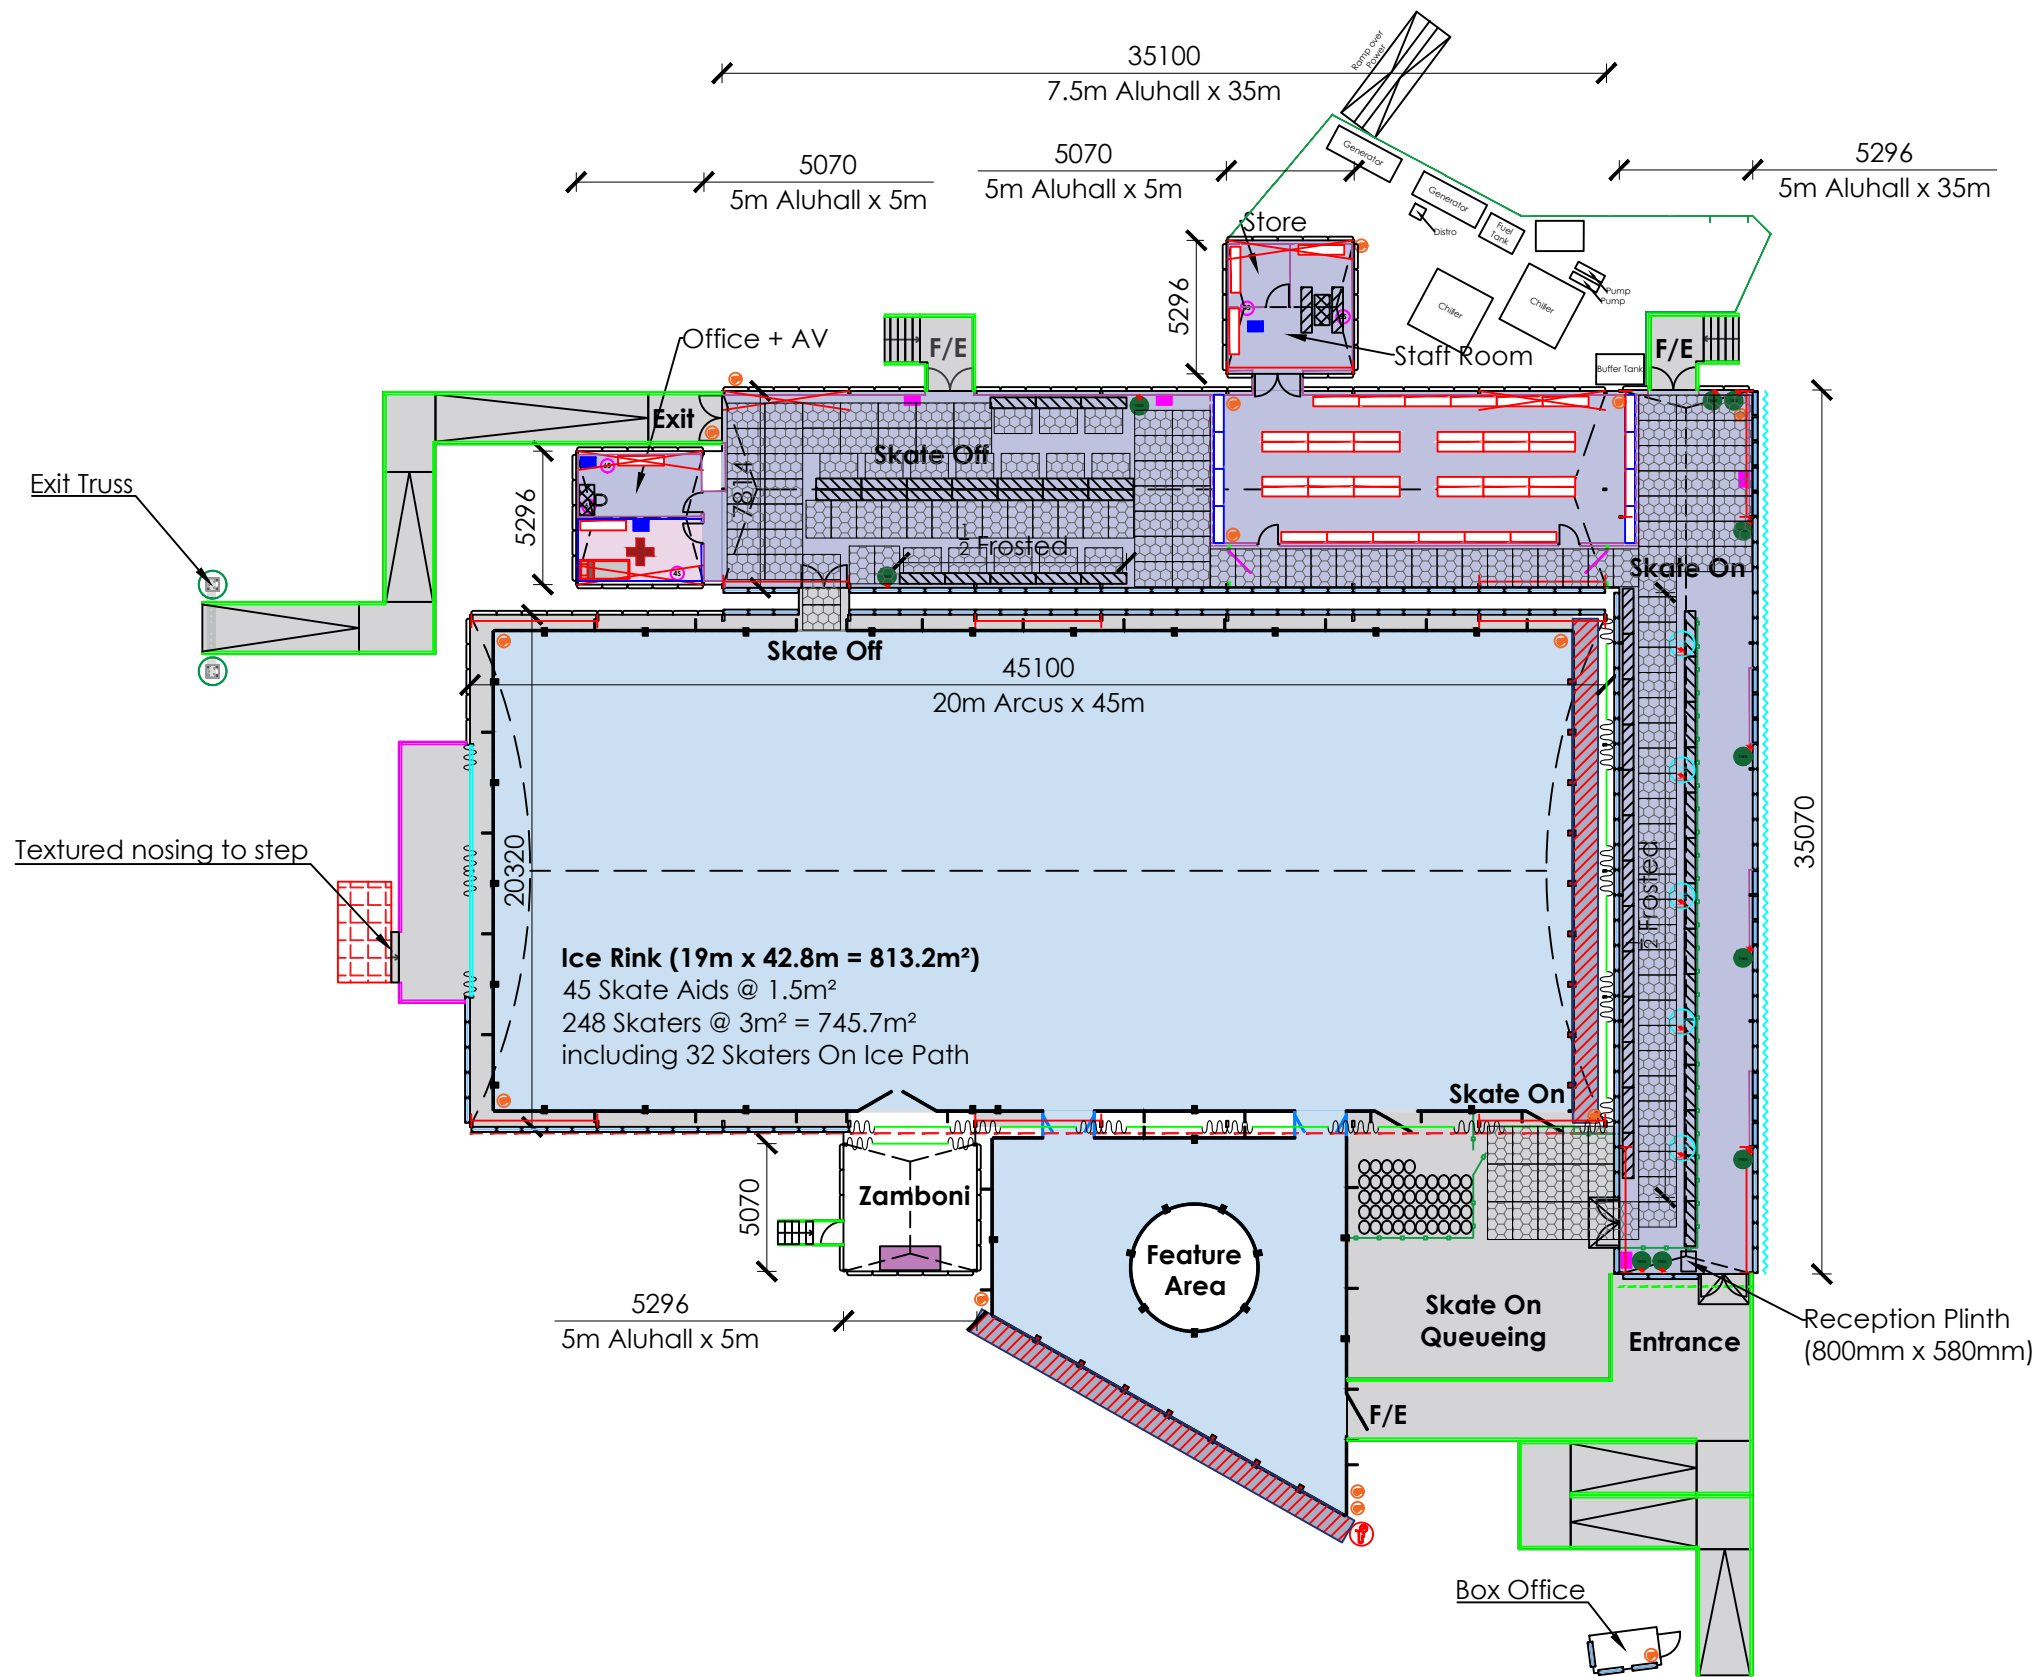

KEY:		 Solid Panel	 Portal Beam	 Counter	 Ranch Fencing
 Glazed Panel	 2m Door	 Skate Rack	 Arena Glass Handrail		
 Frosted Panel	 1m Door	 Bench			
 Night Sheets	 Ramp	 Table	 Scaff Handrail		
 Wire Brace	 Stairs	 Bed			

NOTES:

- 1/2 Frosted Panels behind benches.
- Tack-off Lining over Store, Staff Room, Office, & First Aid.


PROJECT	Manchester Ice Rink	
	2024 - 2025	
VENUE	Todd Street, Manchester, M4 3BG	
DRAWING TITLE	Ice Rink Floor Plan	

DRAWING NUMBER			
180383 - 1FP			
JOB N	ZONE	N.	CONTENT
180383-MC-01-MANCHESTER			
ICE-R14			
DATE	SCALE	DRAWN BY	
07.05.24	1:300 @ A3	LP	
REV	COMMENTS	DATE	DRAWN
R14	Various	25.10.24	SP

THE DESIGNS, CONCEPTS, AND MATERIALS (COLLECTIVELY REFERRED TO AS "DESIGNS") SUBMITTED HEREWITH ARE THE EXCLUSIVE AND PROPRIETARY PROPERTY OF ARENA GROUP ("PROPRIETOR"). THE DESIGNS ARE PROVIDED FOR THE SOLE PURPOSE OF EVALUATING AND CONSIDERING POTENTIAL COLLABORATION BETWEEN THE PROPRIETOR AND RECIPIENT OF THE DESIGNS AND MAY NOT BE REPLICATED, DISTRIBUTED OR OTHERWISE DISCLOSED TO ANY THIRD PARTY WITHOUT THE EXPRESS WRITTEN CONSENT OF THE PROPRIETOR. IN THE EVENT THAT THIS DESIGN FORMS PART OF A SUBMITTED PROPOSAL, THEN PLEASE NOTE THAT IT MAY BE SUBJECT TO FURTHER DESIGN DEVELOPMENT, COST ANALYSIS AND MATERIAL AVAILABILITY.

Arena

Needlingworth Industrial Estate
Needlingworth Road, St. Ives
Cambridgeshire PE27 4NB
Tel : 01480 468888
Fax : 01480 462888

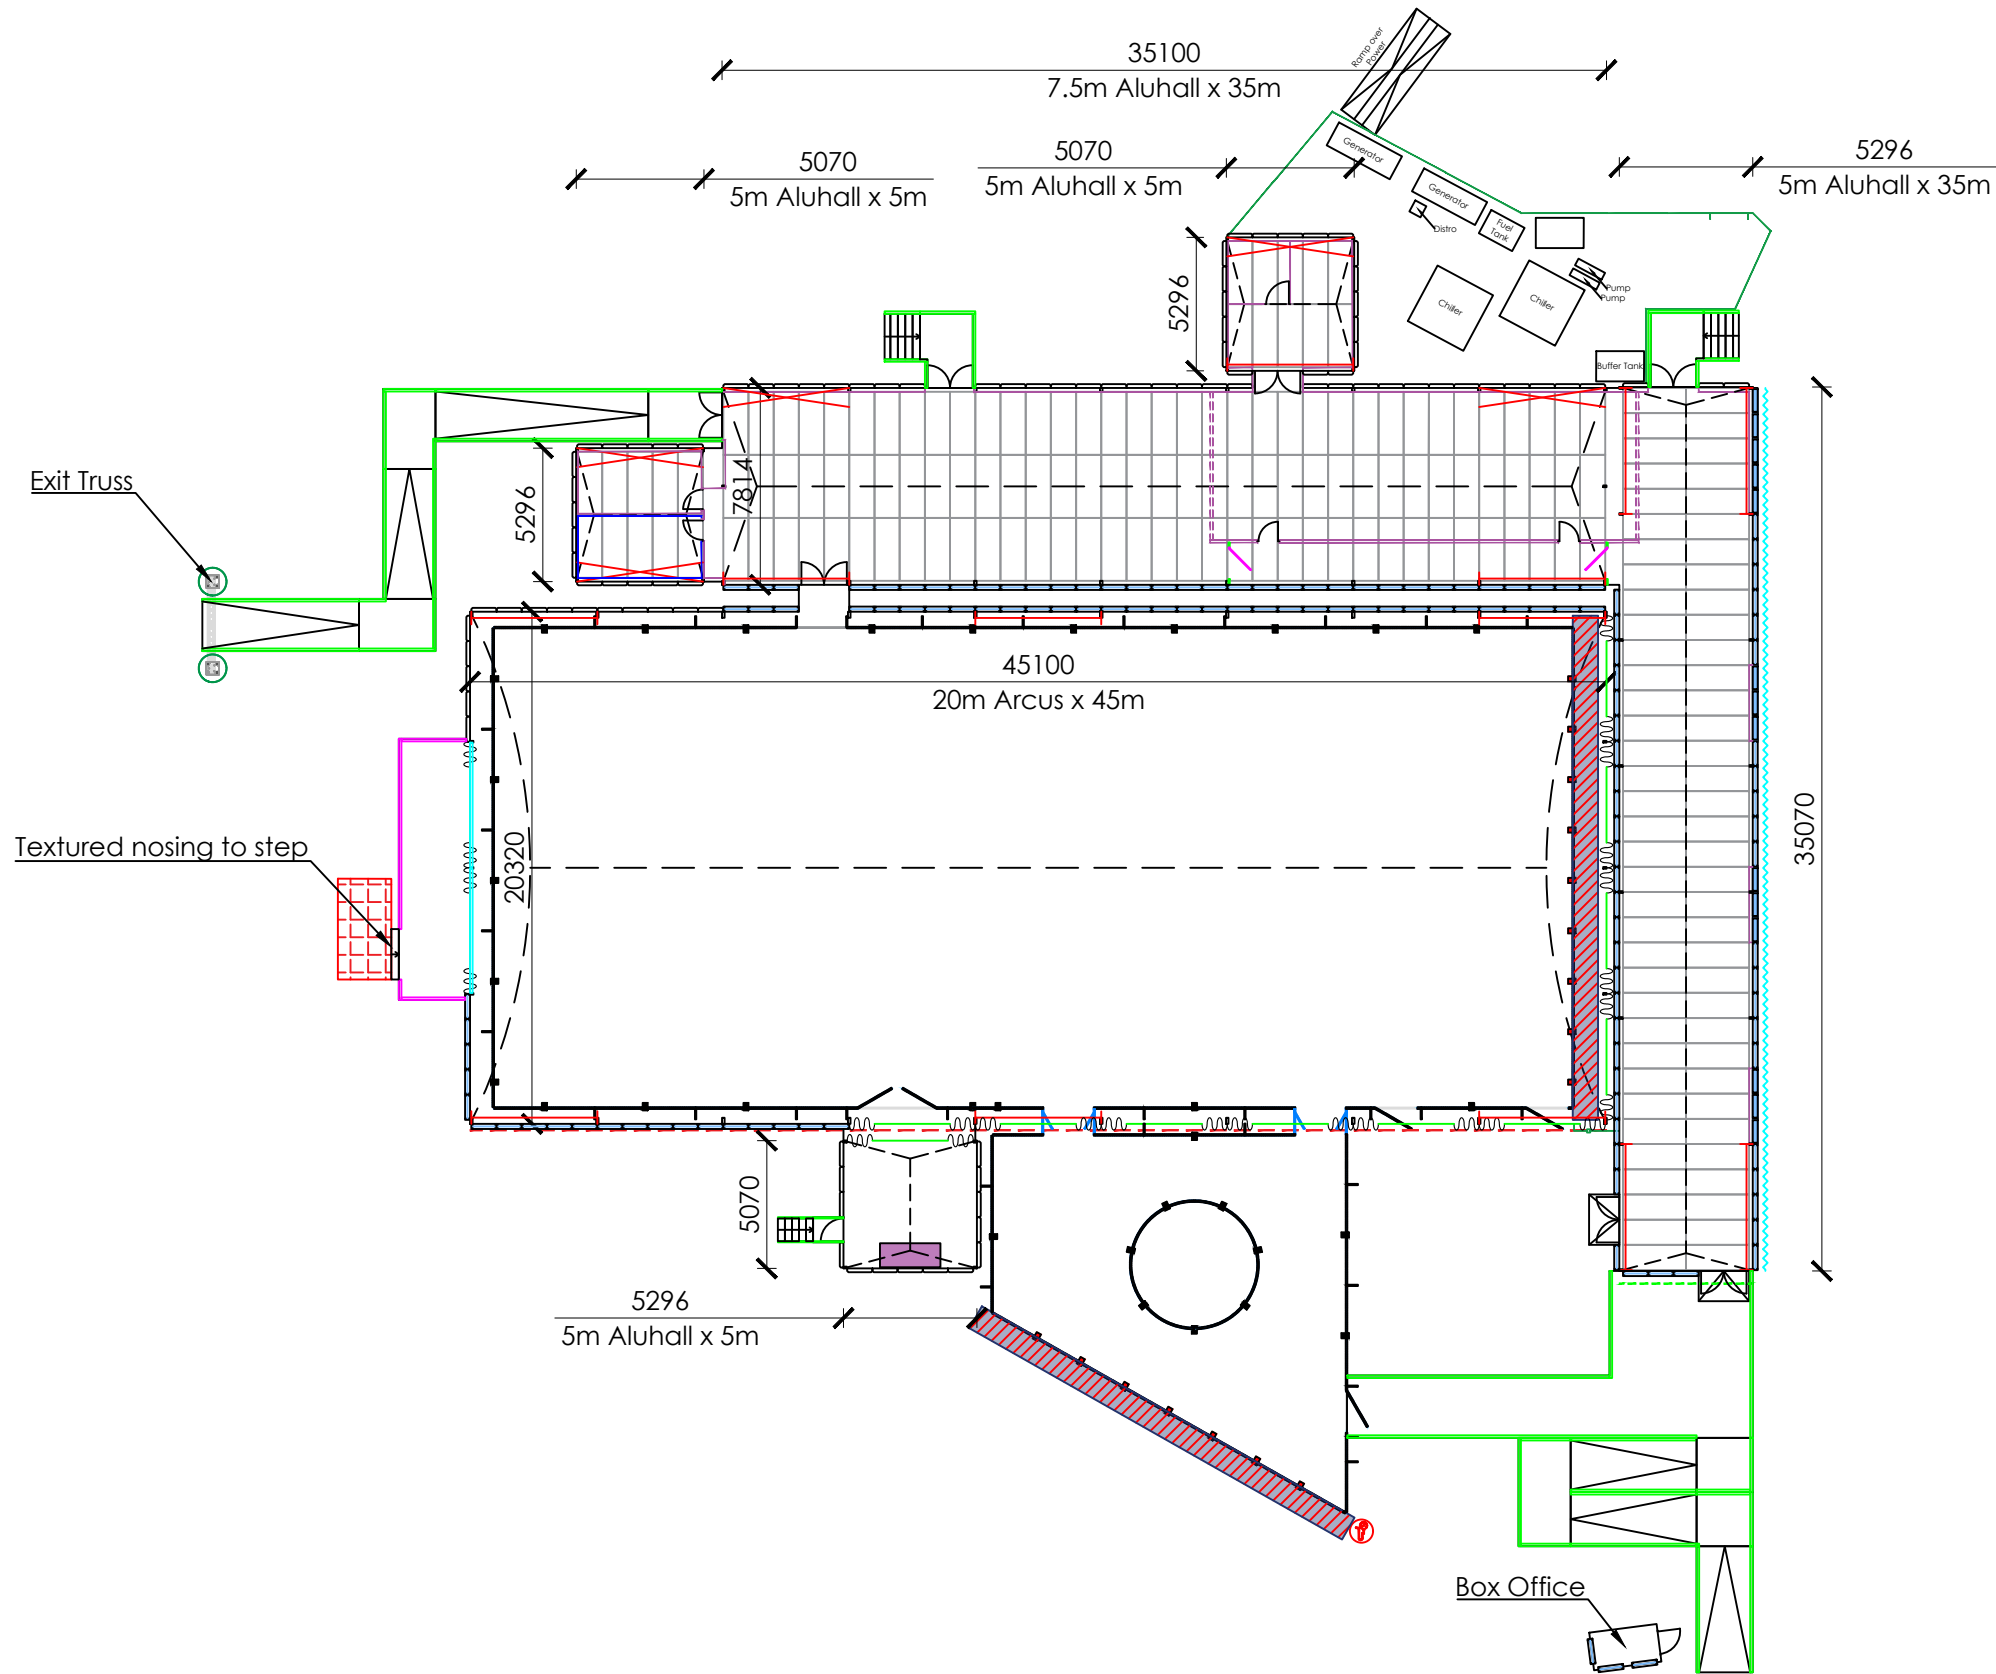

KEY:

	1m x 2.5m Cassette Board
	Cladding
	Fascia
	Guttering

- NOTES:
- All external 2m doors are one-piece doors.
 - Doka decking to support Rink and Zamboni areas.


PROJECT	Manchester Ice Rink 2024 - 2025
VENUE	Todd Street, Manchester, M4 3BG
DRAWING TITLE	Ice Rink Structural Plan Cassette Layout

DRAWING NUMBER 180383 - 2aST			
JOB N	ZONE	N.	CONTENT
180383-MC-01-MANCHESTER ICE-R14			
DATE	SCALE	DRAWN BY	
07.05.24	1:300 @ A3	LP	
REV	COMMENTS	DATE	DRAWN
R14	Various	25.10.24	SP

THE DESIGNS, CONCEPTS, AND MATERIALS (COLLECTIVELY REFERRED TO AS 'DESIGNS') SUBMITTED HERewith ARE THE EXCLUSIVE AND PROPRIETARY PROPERTY OF ARENA GROUP ('PROPRIETOR'). THE DESIGNS ARE PROVIDED FOR THE SOLE PURPOSE OF EVALUATING AND CONSIDERING POTENTIAL COLLABORATION BETWEEN THE PROPRIETOR AND RECIPIENT OF THE DESIGNS AND MAY NOT BE REPLICATED, DISTRIBUTED OR OTHERWISE DISCLOSED TO ANY THIRD PARTY WITHOUT THE EXPRESS WRITTEN CONSENT OF THE PROPRIETOR. IN THE EVENT THAT THIS DESIGN FORMS PART OF A SUBMITTED PROPOSAL, THEN PLEASE NOTE THAT IT MAY BE SUBJECT TO FURTHER DESIGN DEVELOPMENT, COST ANALYSIS AND MATERIAL AVAILABILITY.

Arena

Needlingworth Industrial Estate
Needlingworth Road, St. Ives
Cambridgeshire PE27 4NB
Tel : 01480 468888
Fax : 01480 462888

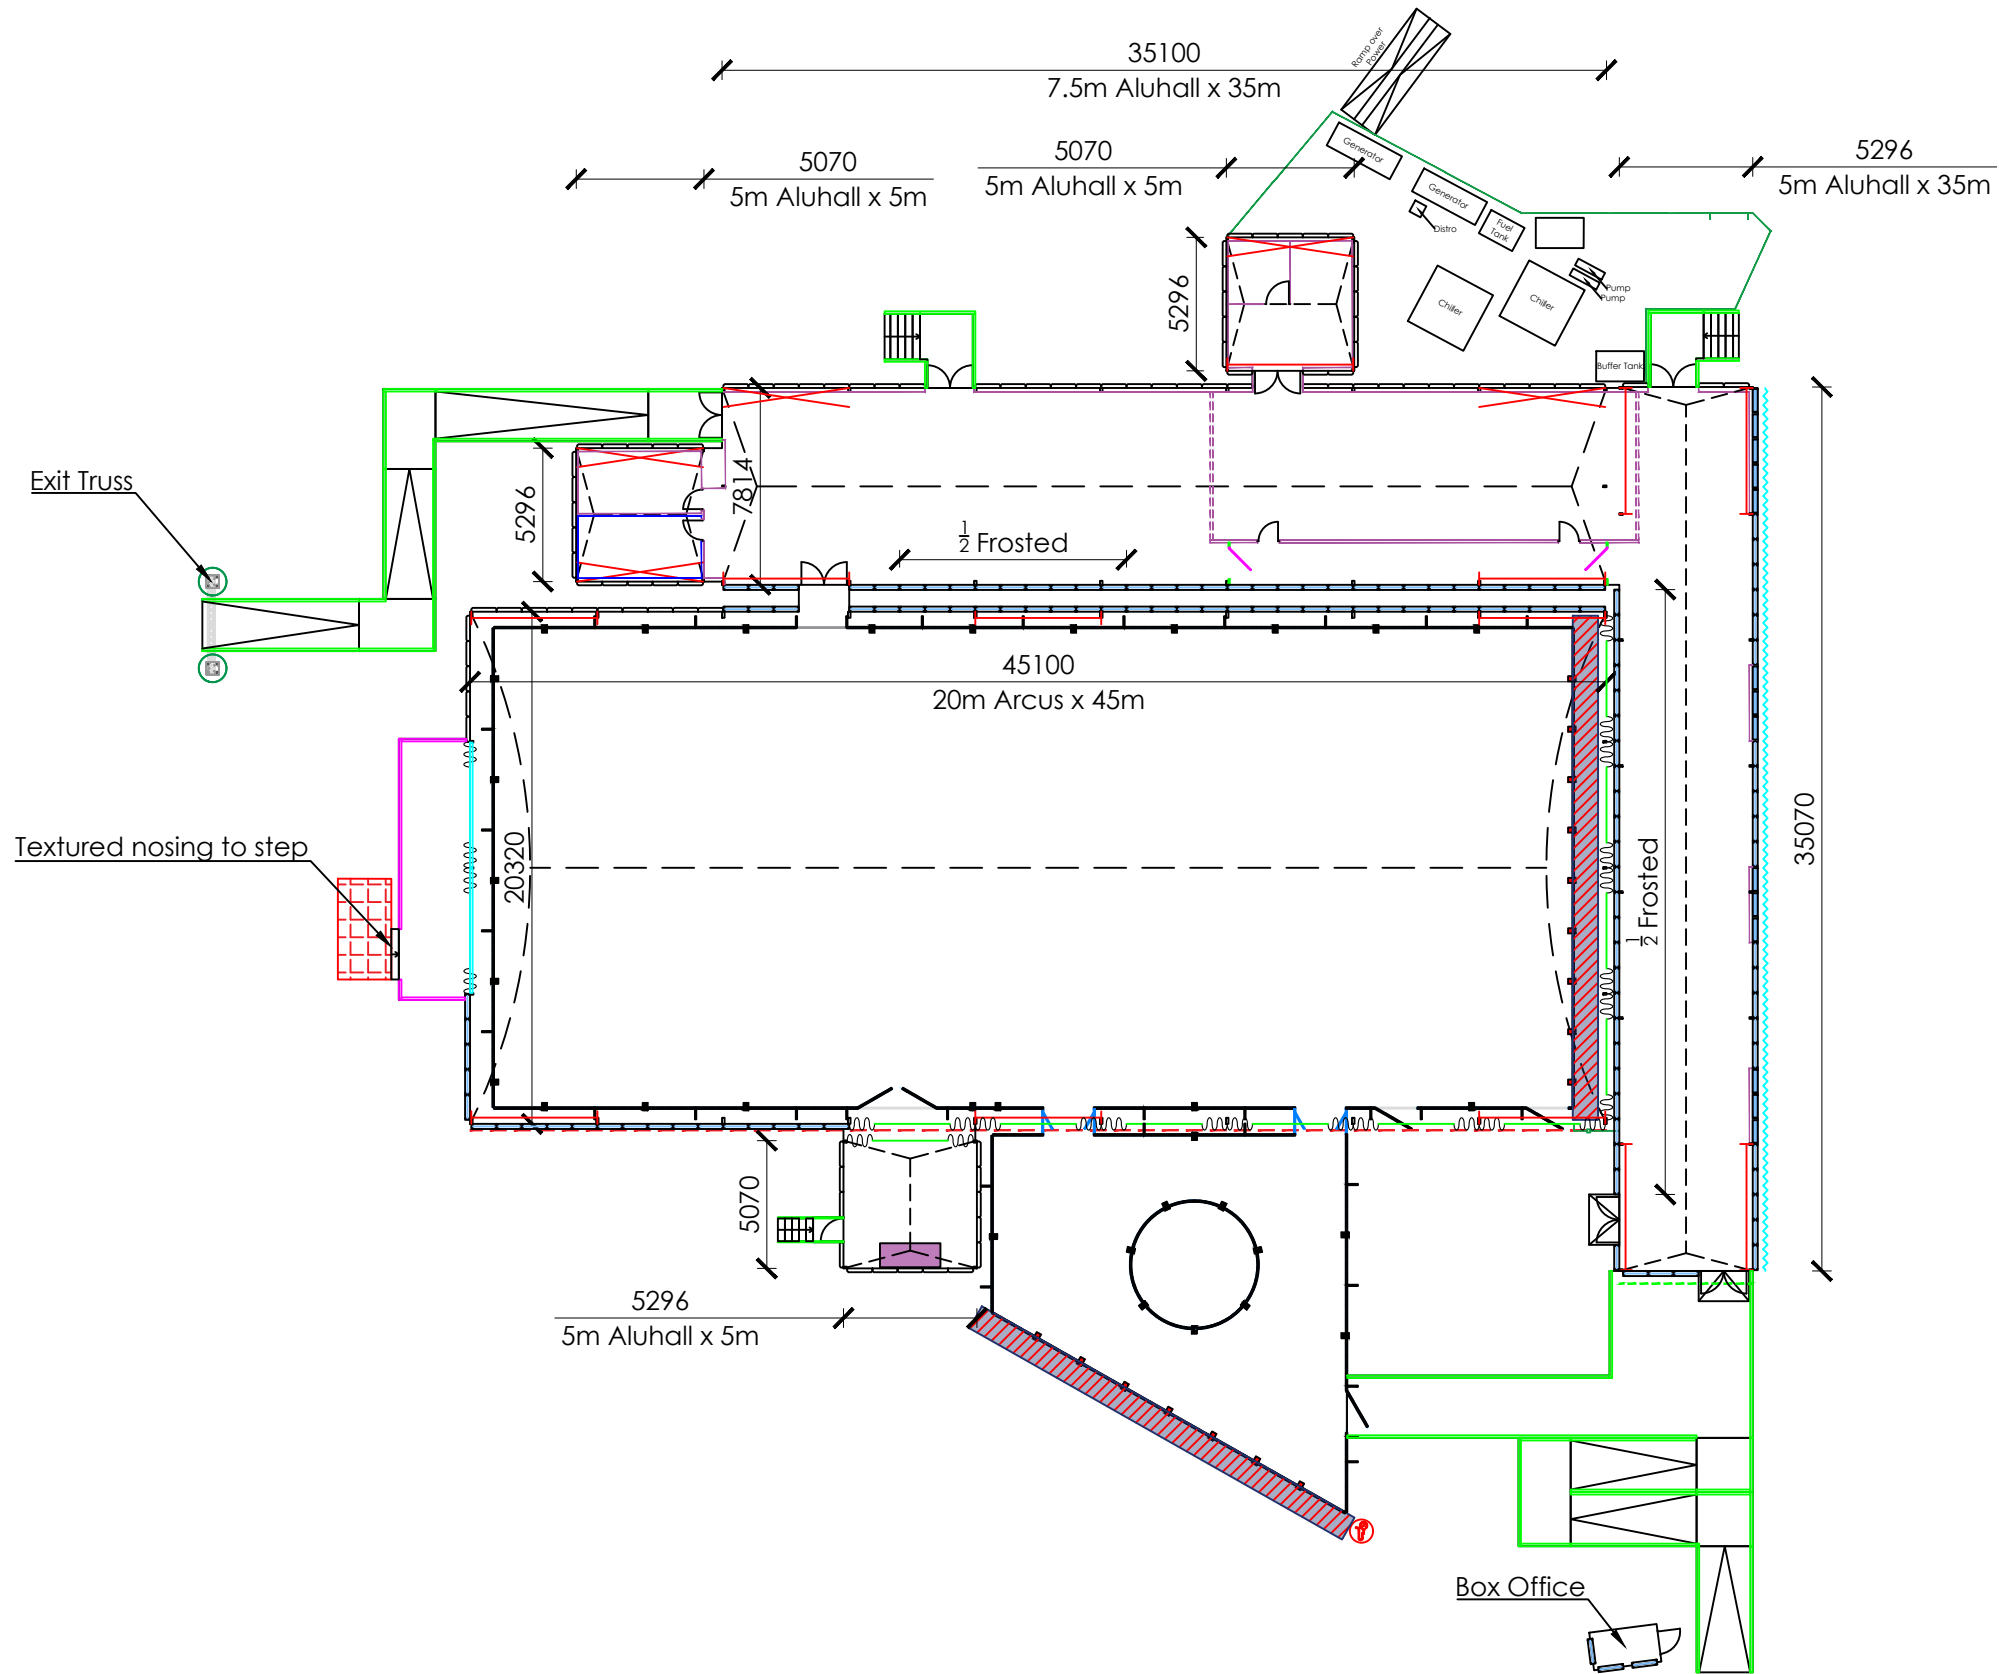

KEY:

	1m x 2.5m Cassette Board
	Cladding
	Fascia
	Guttering

NOTES:
- All external 2m doors are one-piece doors.


PROJECT	Manchester Ice Rink 2024 - 2025
VENUE	Todd Street, Manchester, M4 3BG
DRAWING TITLE	Ice Rink Structural Plan Frosting / Half Frosting Markup

DRAWING NUMBER 180383 - 2bST			
JOB N	ZONE	N.	CONTENT
180383-MC-01-MANCHESTER ICE-R14			
DATE	SCALE	DRAWN BY	
07.05.24	1:300 @ A3	LP	
REV	COMMENTS	DATE	DRAWN
R14	Various	25.10.24	SP


THE DESIGNS, CONCEPTS, AND MATERIALS (COLLECTIVELY REFERRED TO AS 'DESIGNS') SUBMITTED HERewith ARE THE EXCLUSIVE AND PROPRIETARY PROPERTY OF ARENA GROUP ('PROPRIETOR'). THE DESIGNS ARE PROVIDED FOR THE SOLE PURPOSE OF EVALUATING AND CONSIDERING POTENTIAL COLLABORATION BETWEEN THE PROPRIETOR AND RECIPIENT OF THE DESIGNS AND MAY NOT BE REPLICATED, DISTRIBUTED OR OTHERWISE DISCLOSED TO ANY THIRD PARTY WITHOUT THE EXPRESS WRITTEN CONSENT OF THE PROPRIETOR. IN THE EVENT THAT THIS DESIGN FORMS PART OF A SUBMITTED PROPOSAL, THEN PLEASE NOTE THAT IT MAY BE SUBJECT TO FURTHER DESIGN DEVELOPMENT, COST ANALYSIS AND MATERIAL AVAILABILITY.

Arena


Needlingworth Industrial Estate
Needlingworth Road, St. Ives
Cambridgeshire PE27 4NB
Tel : 01480 468888
Fax : 01480 462888

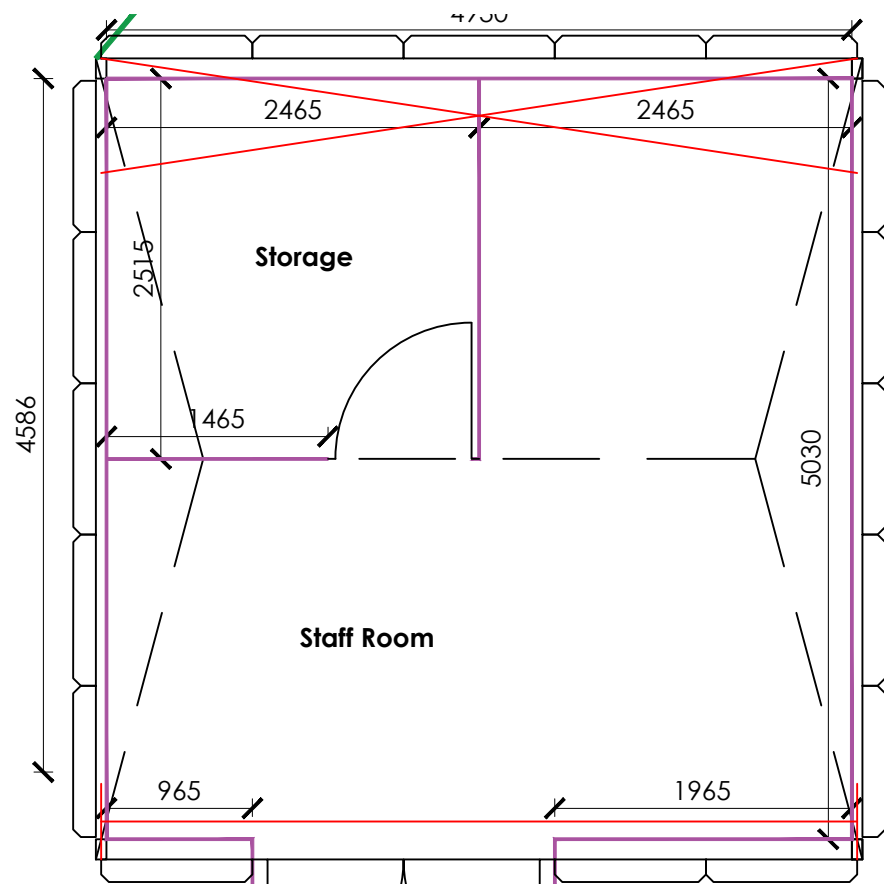

Storage & Staff Room - 1:50

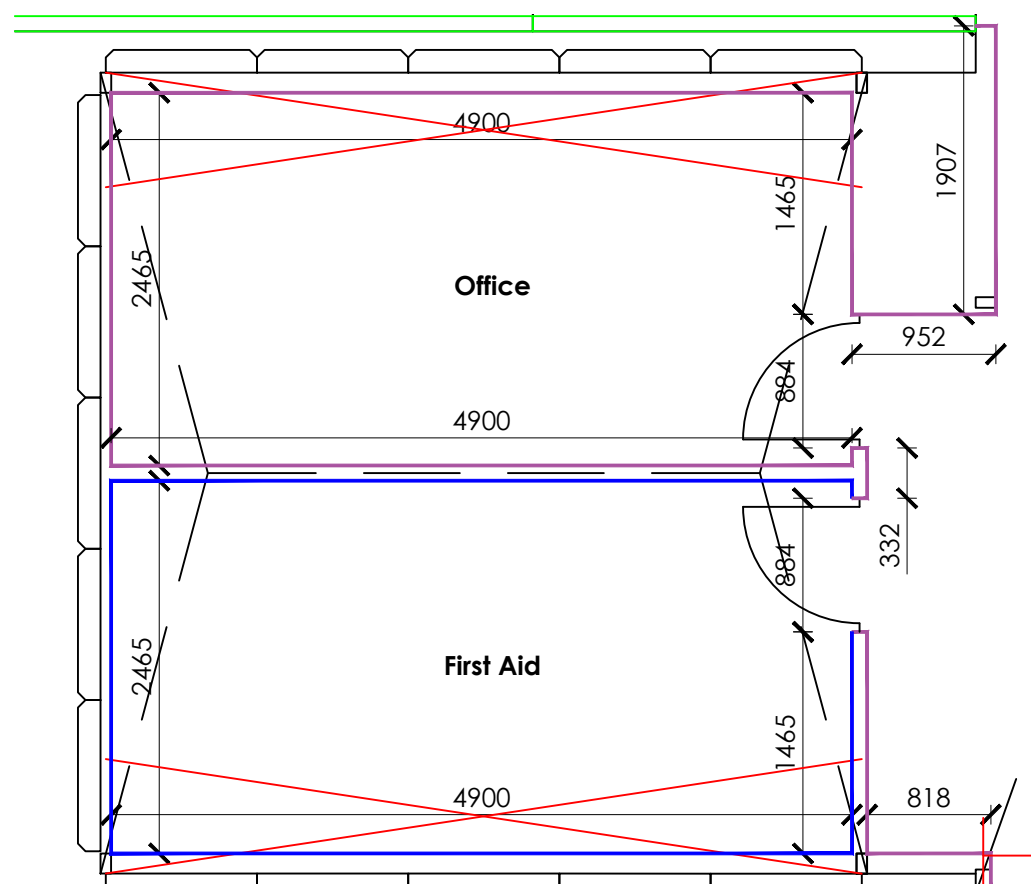

Office & First Aid - 1:50

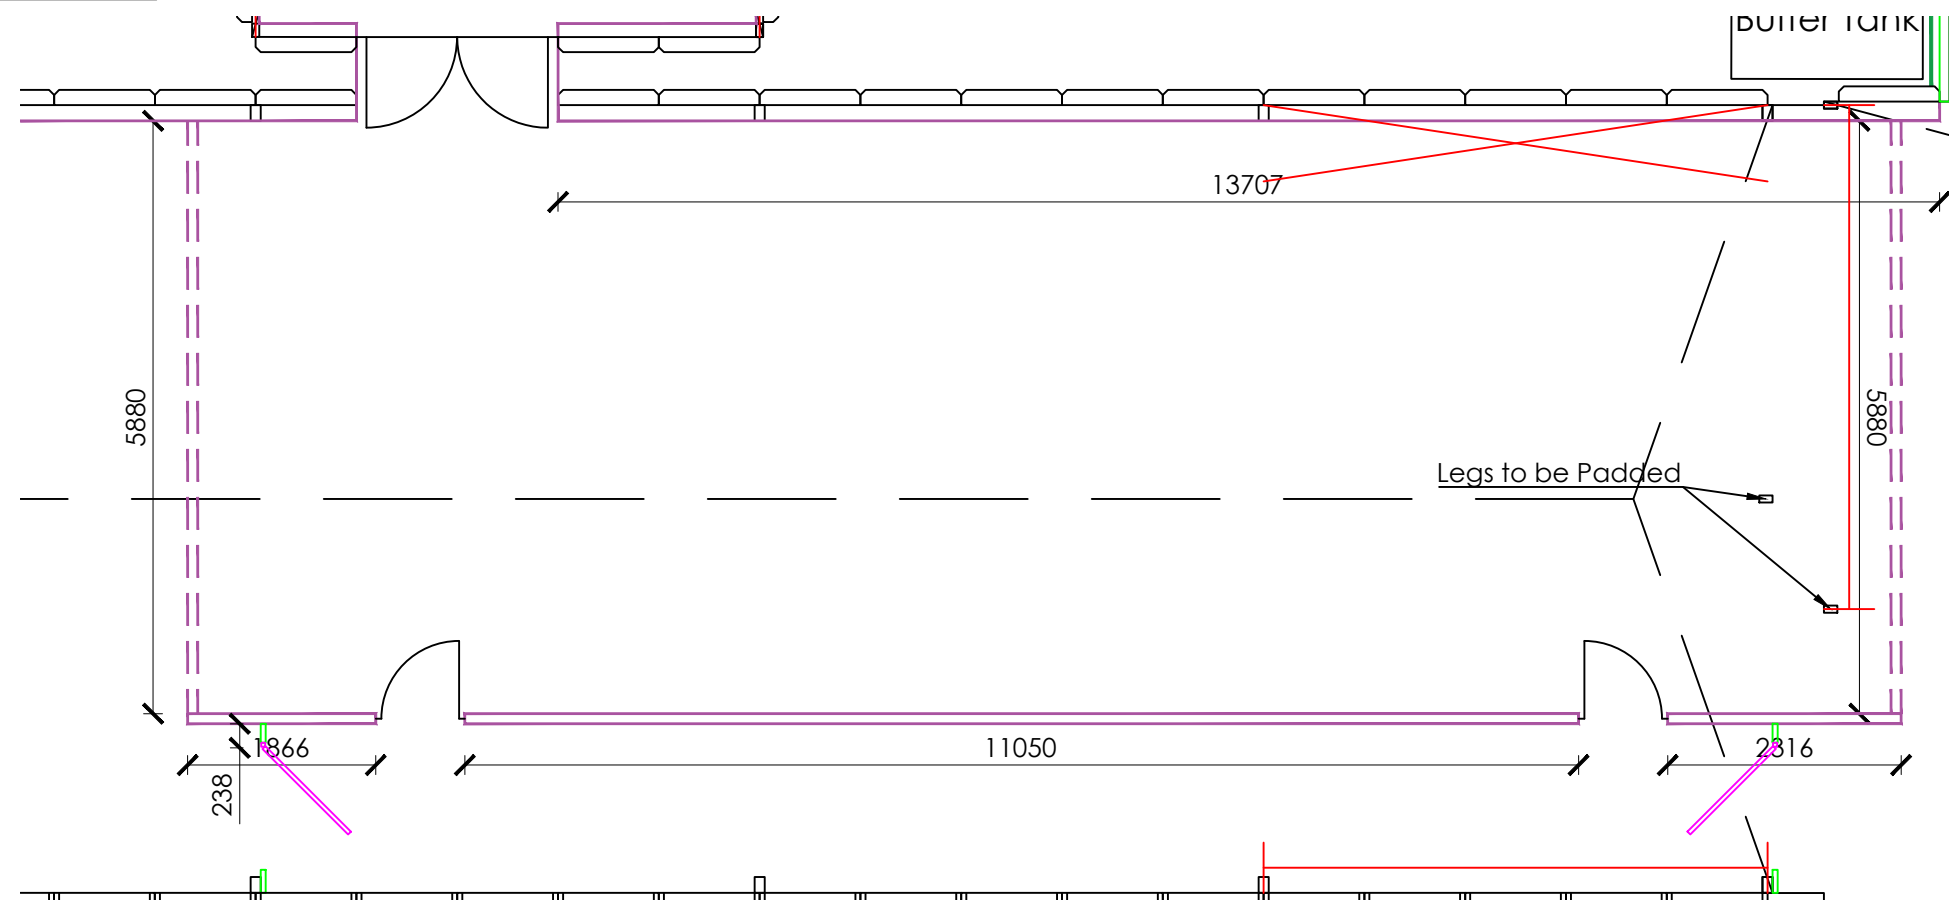

Skate Exchange Services - 1:75

- KEY:
- MDF Walling
 - MDF Header
 - Melamine Walling
 - 1.2m Swing Gate w Post (1.1m High)

NOTES:

- Tack-off Lining above Storage, Staff Room, Office, & First Aid.


PROJECT	Manchester Ice Rink 2024 - 2025
VENUE	Todd Street, Manchester, M4 3BG
DRAWING TITLE	Ice Rink Internal Walling Plan Detail

DRAWING NUMBER 180383 - 2IN			
JOB N	ZONE N	CONTENT	REV
180383-MC-01-MANCHESTER ICE-R14			
DATE	SCALE	DRAWN BY	
07.05.24	As Shown @ A3	LP	
REV	COMMENTS	DATE	DRAWN
R14	Various	25.10.24	SP


THE DESIGNS, CONCEPTS, AND MATERIALS (COLLECTIVELY REFERRED TO AS 'DESIGNS') SUBMITTED HERewith ARE THE EXCLUSIVE AND PROPRIETARY PROPERTY OF ARENA GROUP ('PROPRIETOR'). THE DESIGNS ARE PROVIDED FOR THE SOLE PURPOSE OF EVALUATING AND CONSIDERING POTENTIAL COLLABORATION BETWEEN THE PROPRIETOR AND RECIPIENT OF THE DESIGNS AND MAY NOT BE REPLICATED, DISTRIBUTED OR OTHERWISE DISCLOSED TO ANY THIRD PARTY WITHOUT THE EXPRESS WRITTEN CONSENT OF THE PROPRIETOR. IN THE EVENT THAT THIS DESIGN FORMS PART OF A SUBMITTED PROPOSAL, THEN PLEASE NOTE THAT IT MAY BE SUBJECT TO FURTHER DESIGN DEVELOPMENT, COST ANALYSIS AND MATERIAL AVAILABILITY.

Arena

Needlingworth Industrial Estate
Needlingworth Road, St. Ives
Cambridgeshire PE27 4NB
Tel : 01480 468888
Fax : 01480 462888

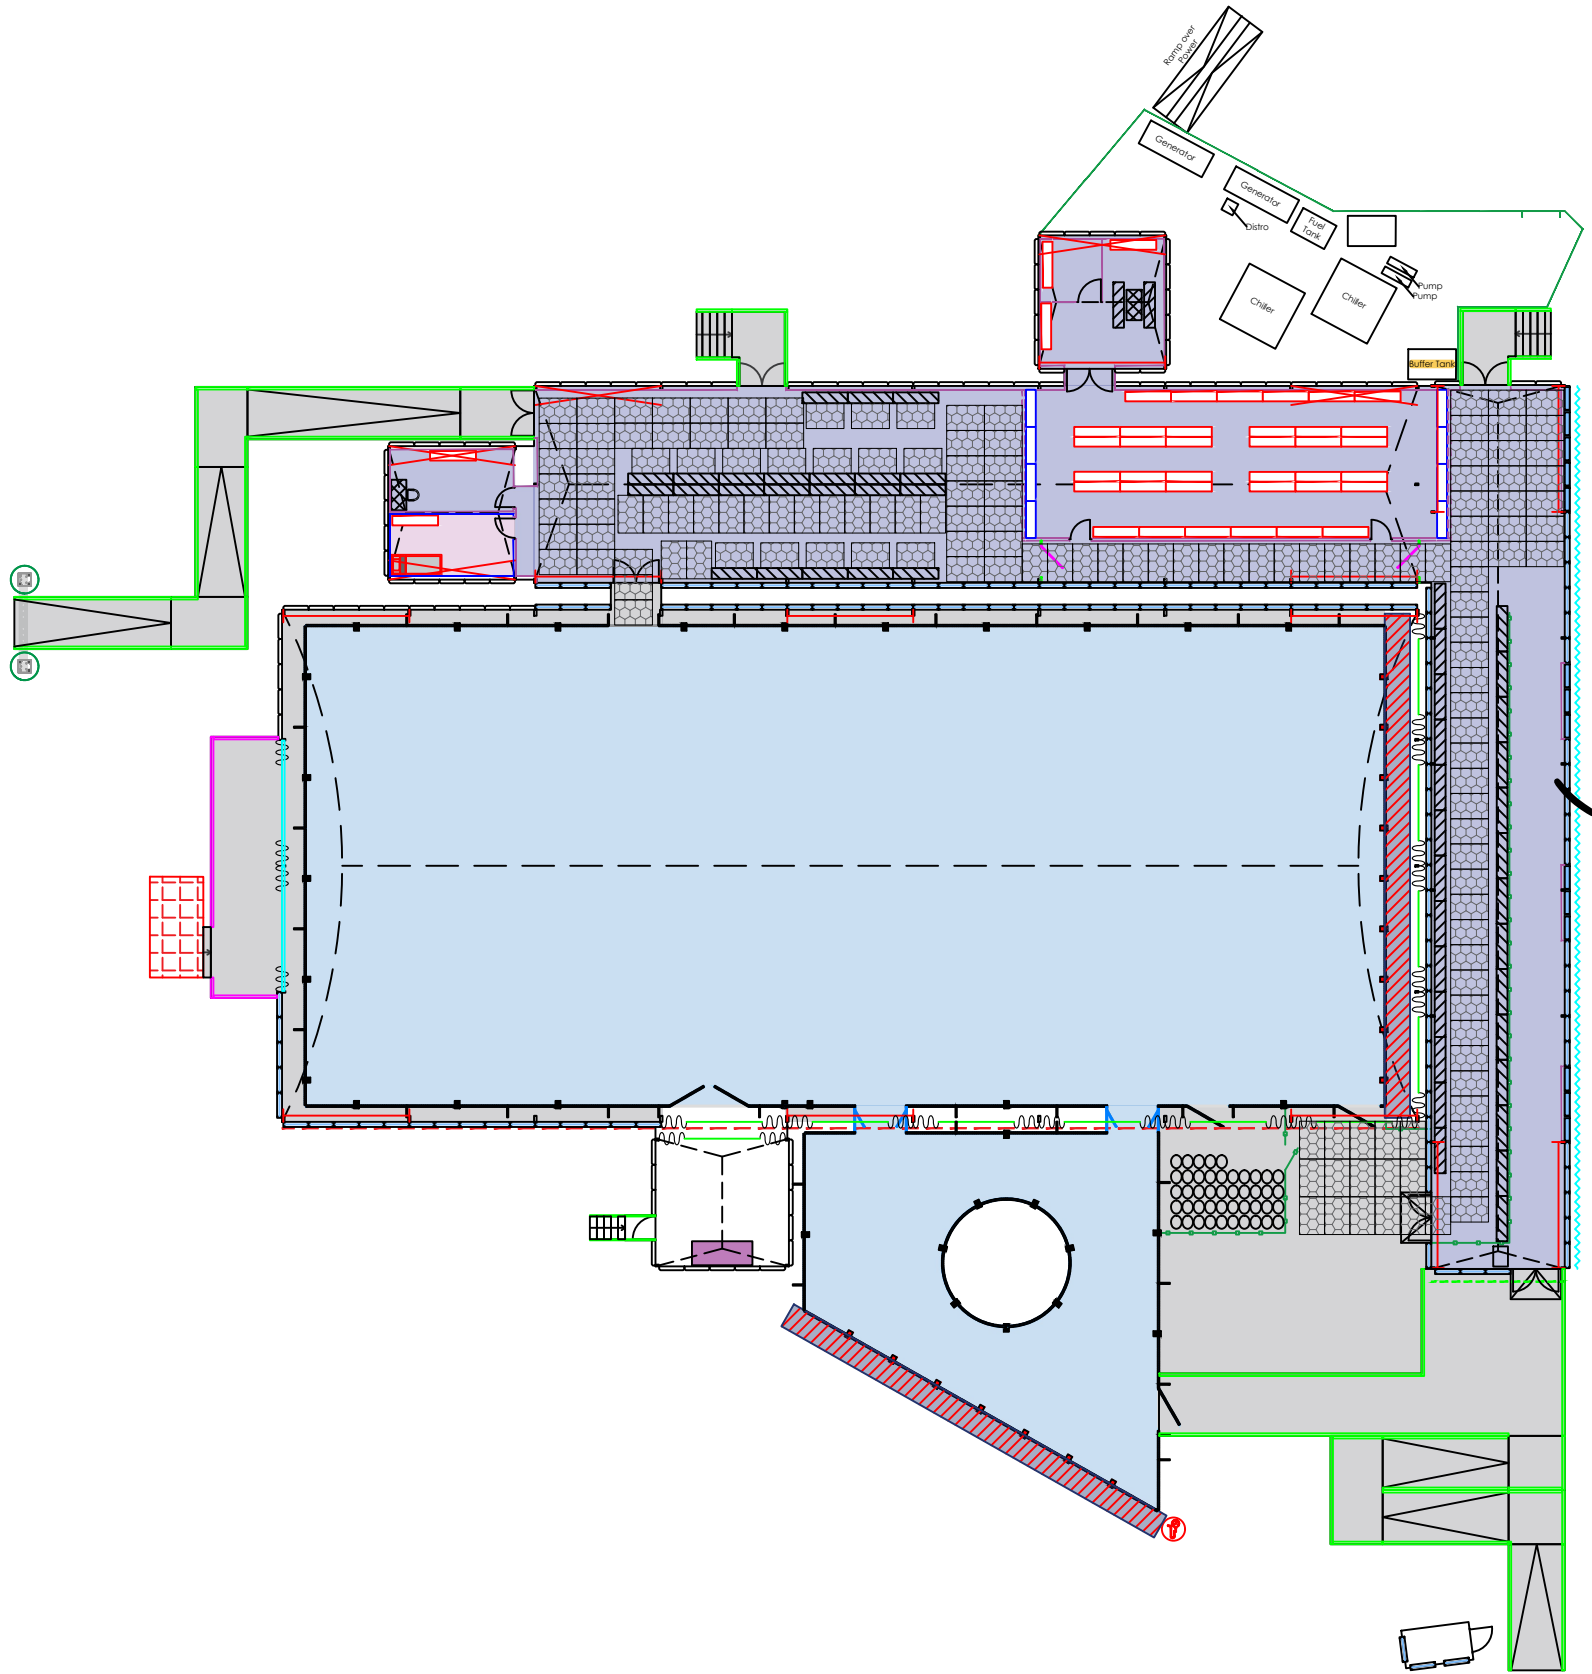

KEY:

 

Carpet
Astroturf
R10 Rated Vinyl
Ice
Honeycomb Rubber Matting



Trackway

NOTES:

- Honeycomb rubber matting to be overlaid on Zamboni floor and access to rink.

PROJECT	Manchester Ice Rink 2024 - 2025		
VENUE	Todd Street, Manchester, M4 3BG		
DRAWING TITLE	Ice Rink Floor Covering Plan		


DRAWING NUMBER 180383 - 3FC			
JOB N	ZONE	N.	CONTENT
180383-MC-01-MANCHESTER ICE-R14			
DATE	SCALE	DRAWN BY	
07.05.24	1:300 @ A3	LP	
REV	COMMENTS	DATE	DRAWN
R14	Various	25.10.24	SP

THE DESIGNS, CONCEPTS, AND MATERIALS (COLLECTIVELY REFERRED TO AS 'DESIGNS') SUBMITTED HEREWITH ARE THE EXCLUSIVE AND PROPRIETARY PROPERTY OF ARENA GROUP ('PROPRIETOR'). THE DESIGNS ARE PROVIDED FOR THE SOLE PURPOSE OF EVALUATING AND CONSIDERING POTENTIAL COLLABORATION BETWEEN THE PROPRIETOR AND RECIPIENT OF THE DESIGNS AND MAY NOT BE REPLICATED, DISTRIBUTED OR OTHERWISE DISCLOSED TO ANY THIRD PARTY WITHOUT THE EXPRESS WRITTEN CONSENT OF THE PROPRIETOR. IN THE EVENT THAT THIS DESIGN FORMS PART OF A SUBMITTED PROPOSAL, THEN PLEASE NOTE THAT IT MAY BE SUBJECT TO FURTHER DESIGN DEVELOPMENT, COST ANALYSIS AND MATERIAL AVAILABILITY.

Arena

Needlingworth Industrial Estate
Needlingworth Road, St. Ives
Cambridgeshire PE27 4NB
Tel : 01480 468888
Fax : 01480 462888

Item	Count
1.8m Clear Barrier (Belgium)	2
1m Clear Barrier (Belgium)	7
1m Clear Barrier (Belgium) - Header	1
1m Gate (UK)	4
2m Clear Barrier (Belgium)	55
2m Clear Barrier (Belgium) - Header	17
2m Clear Gate (Belgium)	3
2m Gap (Belgium)	1
4m Clear Gate (Belgium)	1
Flat Feet (Belgium)	33
Flat Feet (Header)	16
Kickback	34

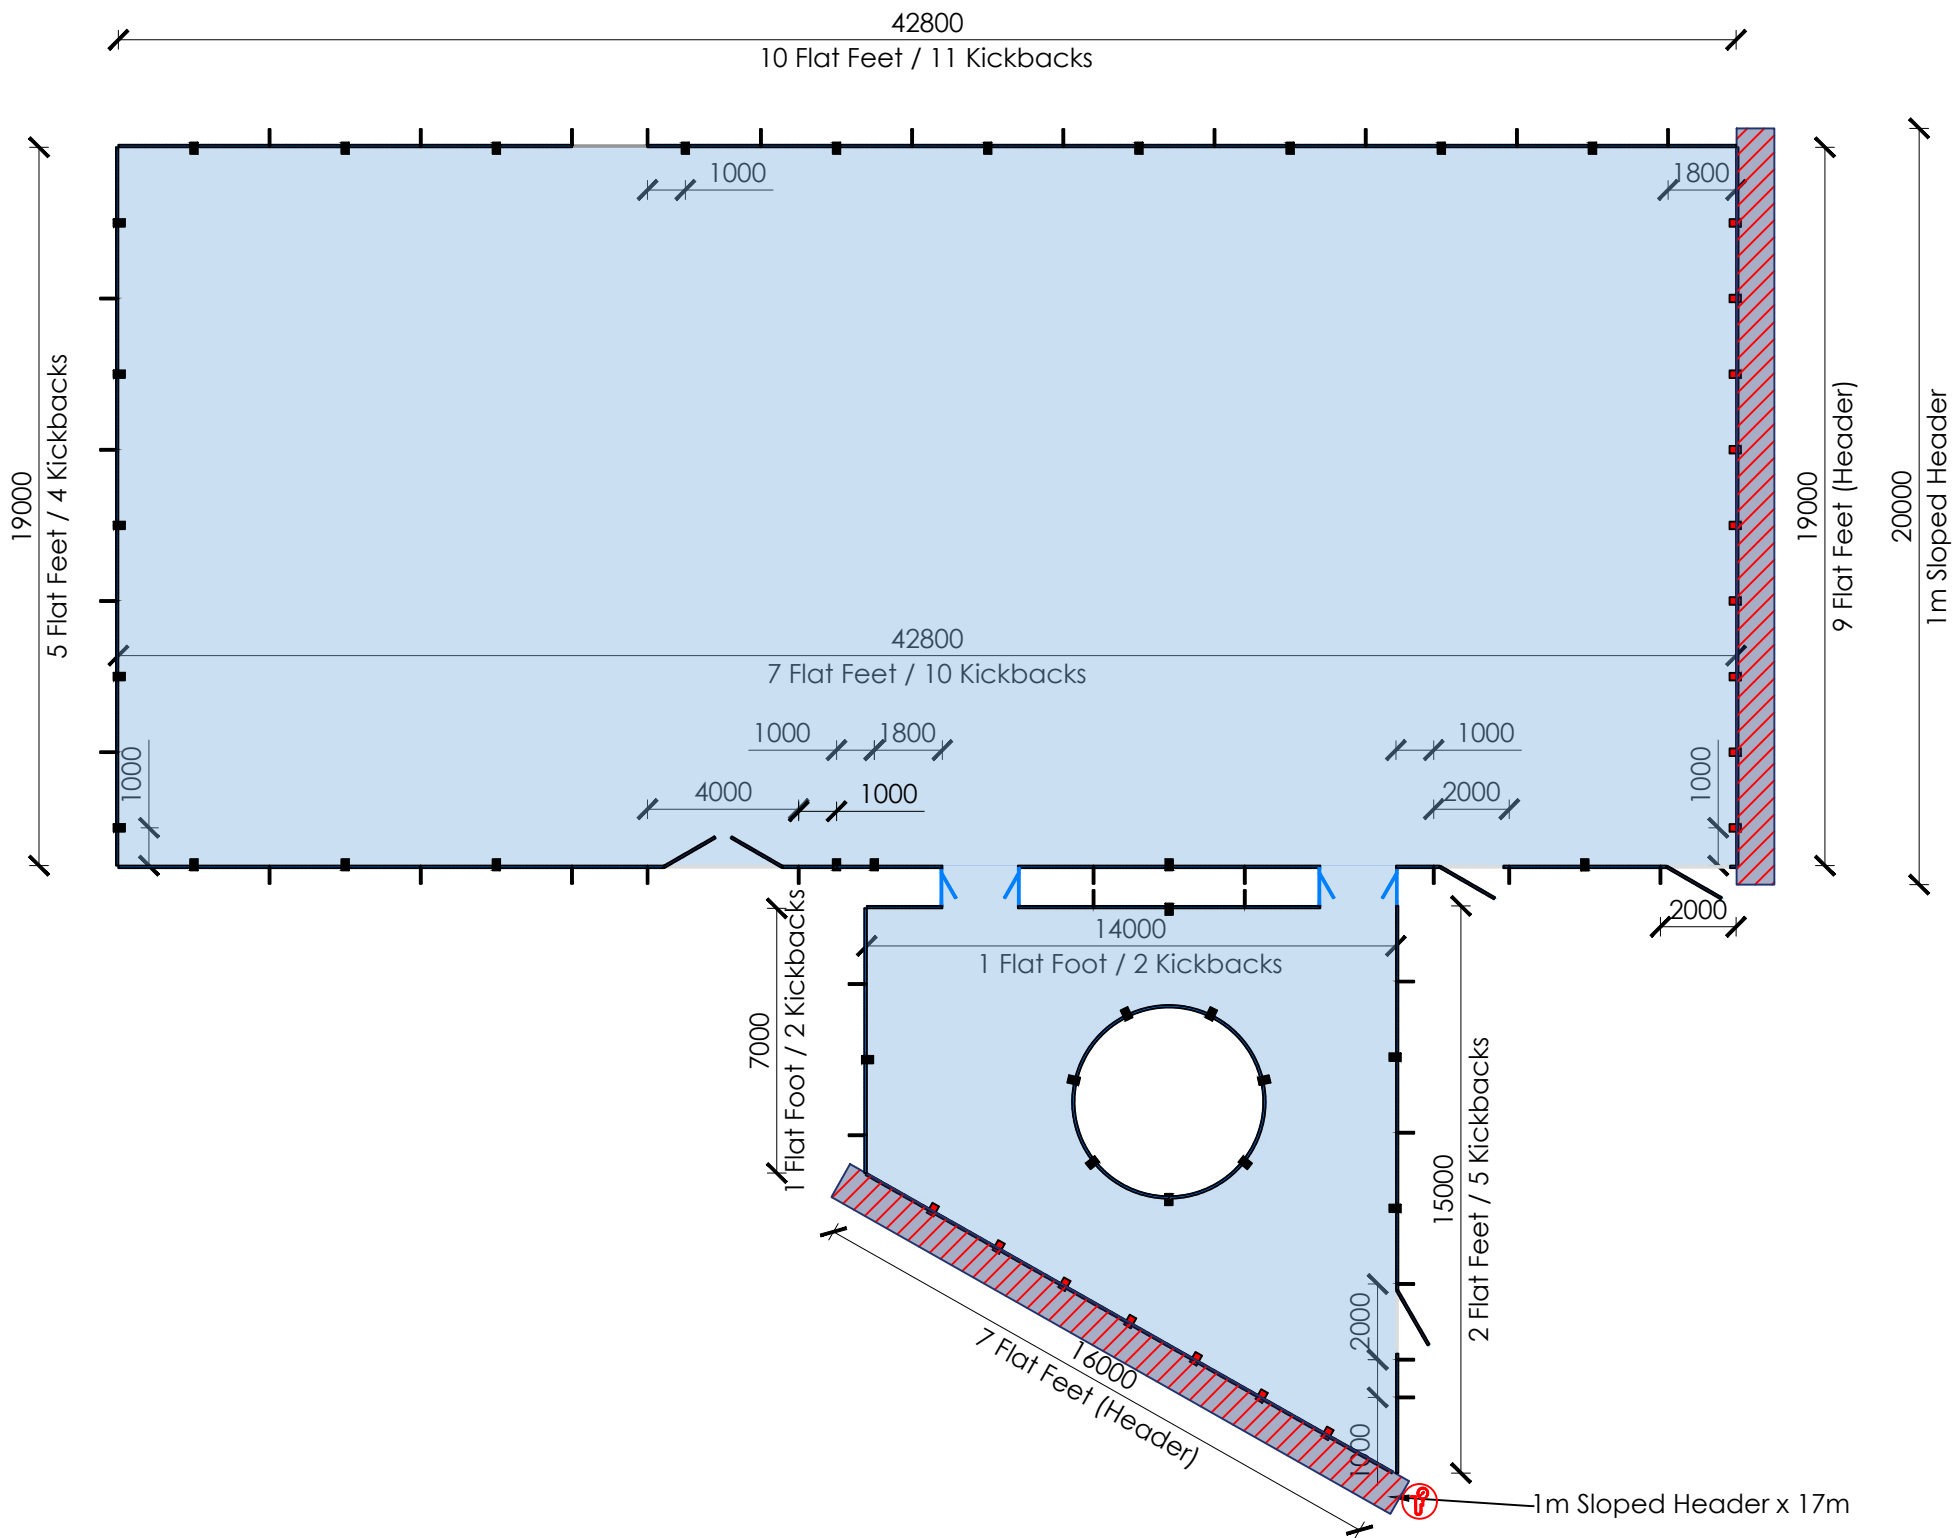


KEY:	Clear Barrier	2m Clear Gate
Clear Barrier (Header)	Flat Foot (Header)	
2m Gap	Flat Foot	
Clear Rounded Barrier	Kickback	
4m Clear Gate	Header Gauge	

NOTES:
- UK-style 1m Gates to seal off access to Ice Path at Night.

PROJECT	Manchester Ice Rink 2024 - 2025	DRAWING NUMBER	180383 - 4BA
VENUE	Todd Street, Manchester, M4 3BG	JOB N	ZONE N
DRAWING TITLE	Ice Rink Barrier Layout	CONTENT	180383-MC-01-MANCHESTER ICE-R14
DATE	07.05.24	SCALE	1:200 @ A3
REV	R14	COMMENTS	Various
DATE	25.10.24	DRAWN BY	SP

THE DESIGNS, CONCEPTS, AND MATERIALS (COLLECTIVELY REFERRED TO AS "DESIGNS") SUBMITTED HERewith ARE THE EXCLUSIVE AND PROPRIETARY PROPERTY OF ARENA GROUP ("PROPRIETOR"). THE DESIGNS ARE PROVIDED FOR THE SOLE PURPOSE OF EVALUATING AND CONSIDERING POTENTIAL COLLABORATION BETWEEN THE PROPRIETOR AND RECIPIENT OF THE DESIGNS AND MAY NOT BE REPLICATED, DISTRIBUTED OR OTHERWISE DISCLOSED TO ANY THIRD PARTY WITHOUT THE EXPRESS WRITTEN CONSENT OF THE PROPRIETOR. IN THE EVENT THAT THIS DESIGN FORMS PART OF A SUBMITTED PROPOSAL, THEN PLEASE NOTE THAT IT MAY BE SUBJECT TO FURTHER DESIGN DEVELOPMENT, COST ANALYSIS AND MATERIAL AVAILABILITY.

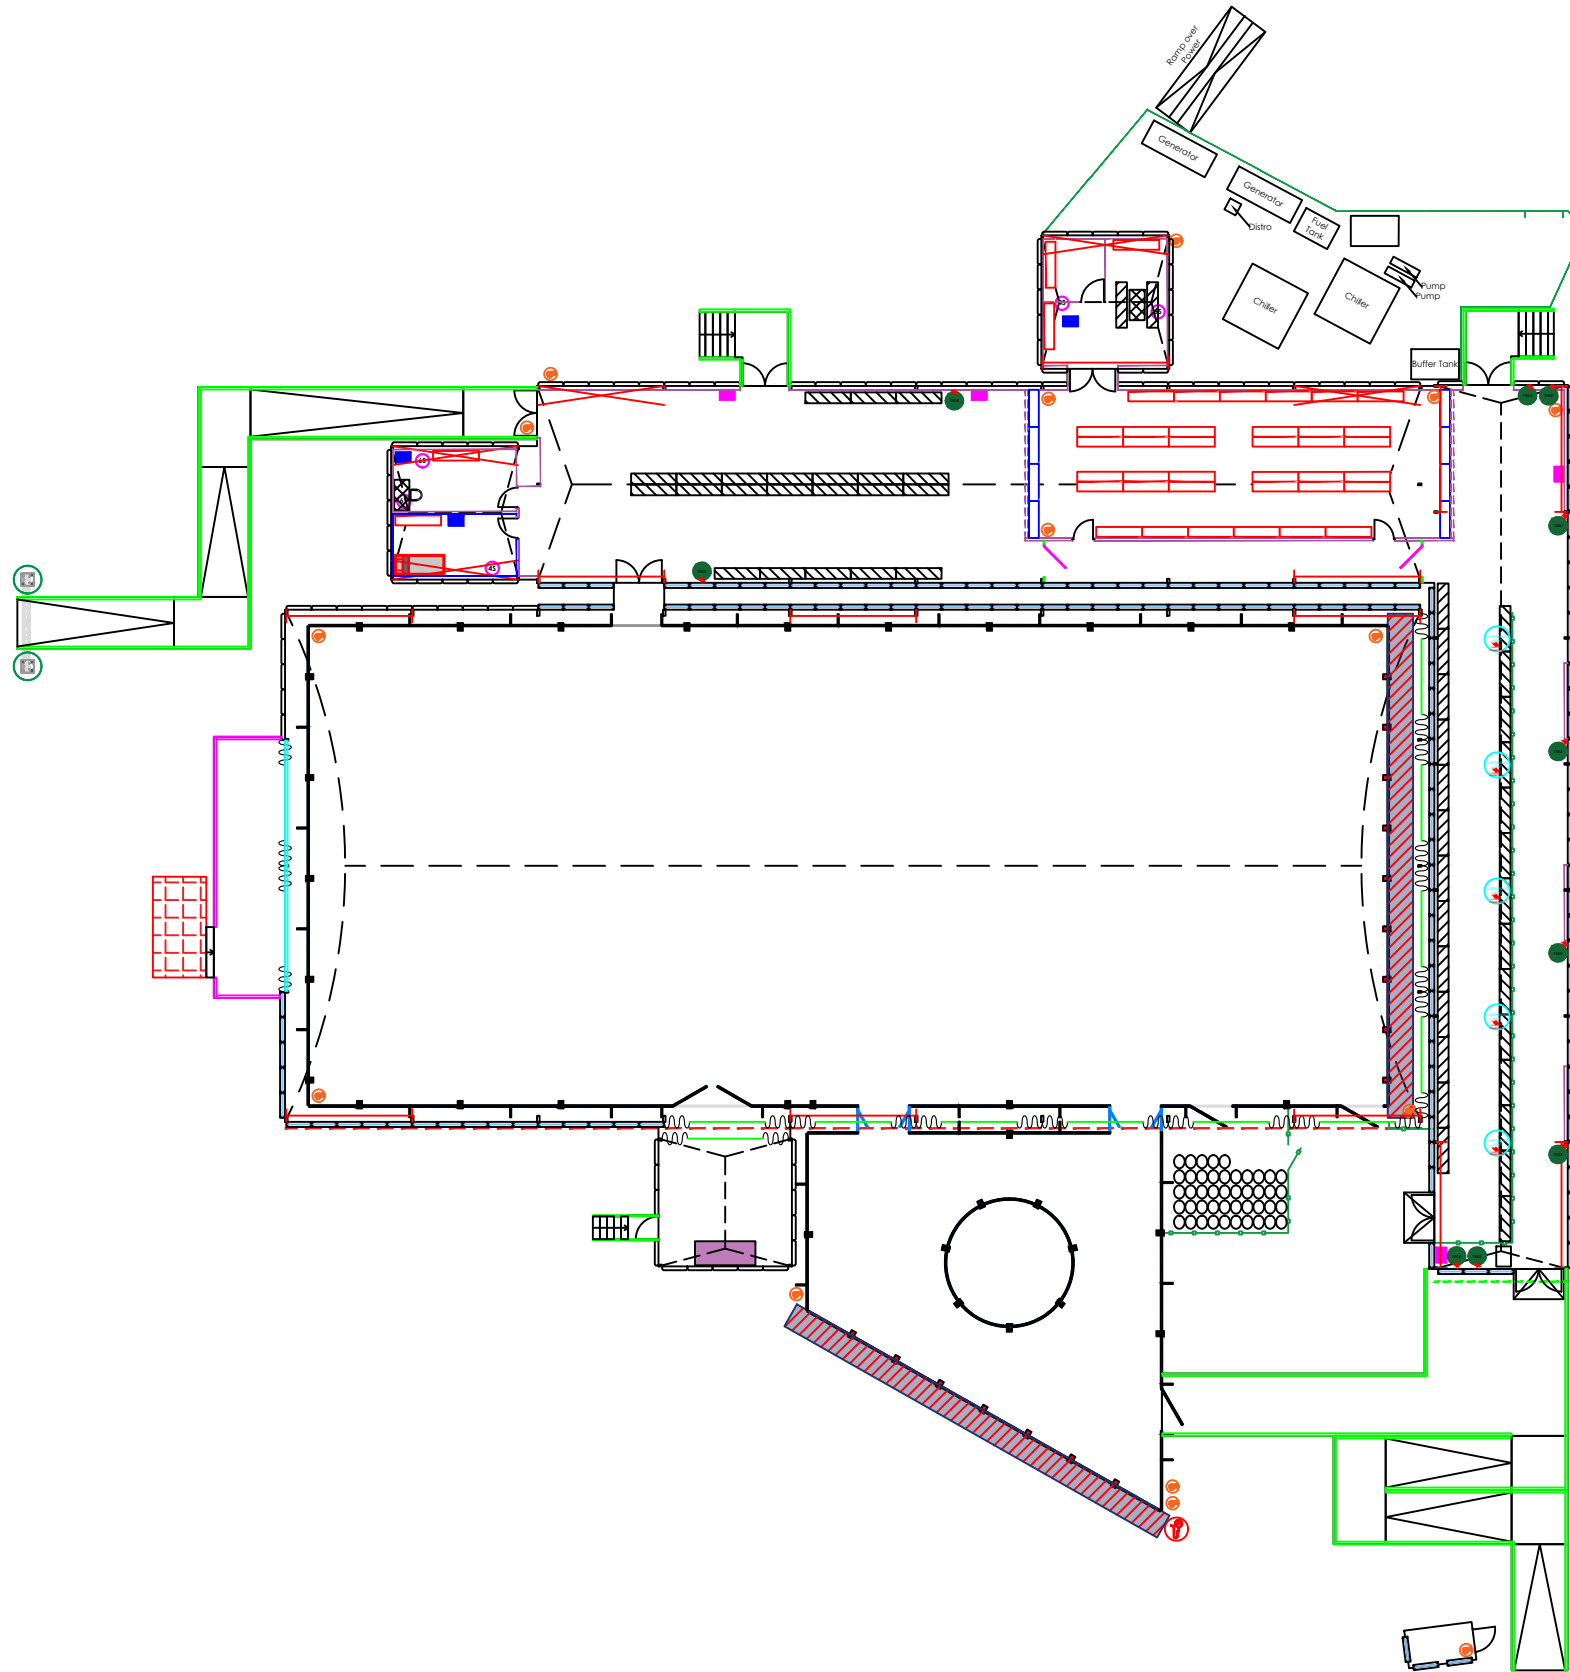

KEY:

-  Single 13 amp socket
-  Double 13 amp socket
-  No. of electrical sockets

-  Heater Small
-  Heater Large
-  CCTV

NOTES:


PROJECT	Manchester Ice Rink 2024 - 2025		
VENUE	Todd Street, Manchester, M4 3BG		
DRAWING TITLE	Ice Rink Electrical Plan		

DRAWING NUMBER 180383 - 5EL			
JOB N	ZONE	N.	CONTENT
180383-MC-01-MANCHESTER ICE-R14			
DATE	SCALE	DRAWN BY	
07.05.24	1:300 @ A3	LP	
REV	COMMENTS	DATE	DRAWN
R14	Various	25.10.24	SP

THE DESIGNS, CONCEPTS, AND MATERIALS (COLLECTIVELY REFERRED TO AS 'DESIGNS') SUBMITTED HERewith ARE THE EXCLUSIVE AND PROPRIETARY PROPERTY OF ARENA GROUP ('PROPRIETOR'). THE DESIGNS ARE PROVIDED FOR THE SOLE PURPOSE OF EVALUATING AND CONSIDERING POTENTIAL COLLABORATION BETWEEN THE PROPRIETOR AND RECIPIENT OF THE DESIGNS AND MAY NOT BE REPLICATED, DISTRIBUTED OR OTHERWISE DISCLOSED TO ANY THIRD PARTY WITHOUT THE EXPRESS WRITTEN CONSENT OF THE PROPRIETOR. IN THE EVENT THAT THIS DESIGN FORMS PART OF A SUBMITTED PROPOSAL, THEN PLEASE NOTE THAT IT MAY BE SUBJECT TO FURTHER DESIGN DEVELOPMENT, COST ANALYSIS AND MATERIAL AVAILABILITY.

Arena

Needlingworth Industrial Estate
Needlingworth Road, St. Ives
Cambridgeshire PE27 4NB
Tel : 01480 468888
Fax : 01480 462888

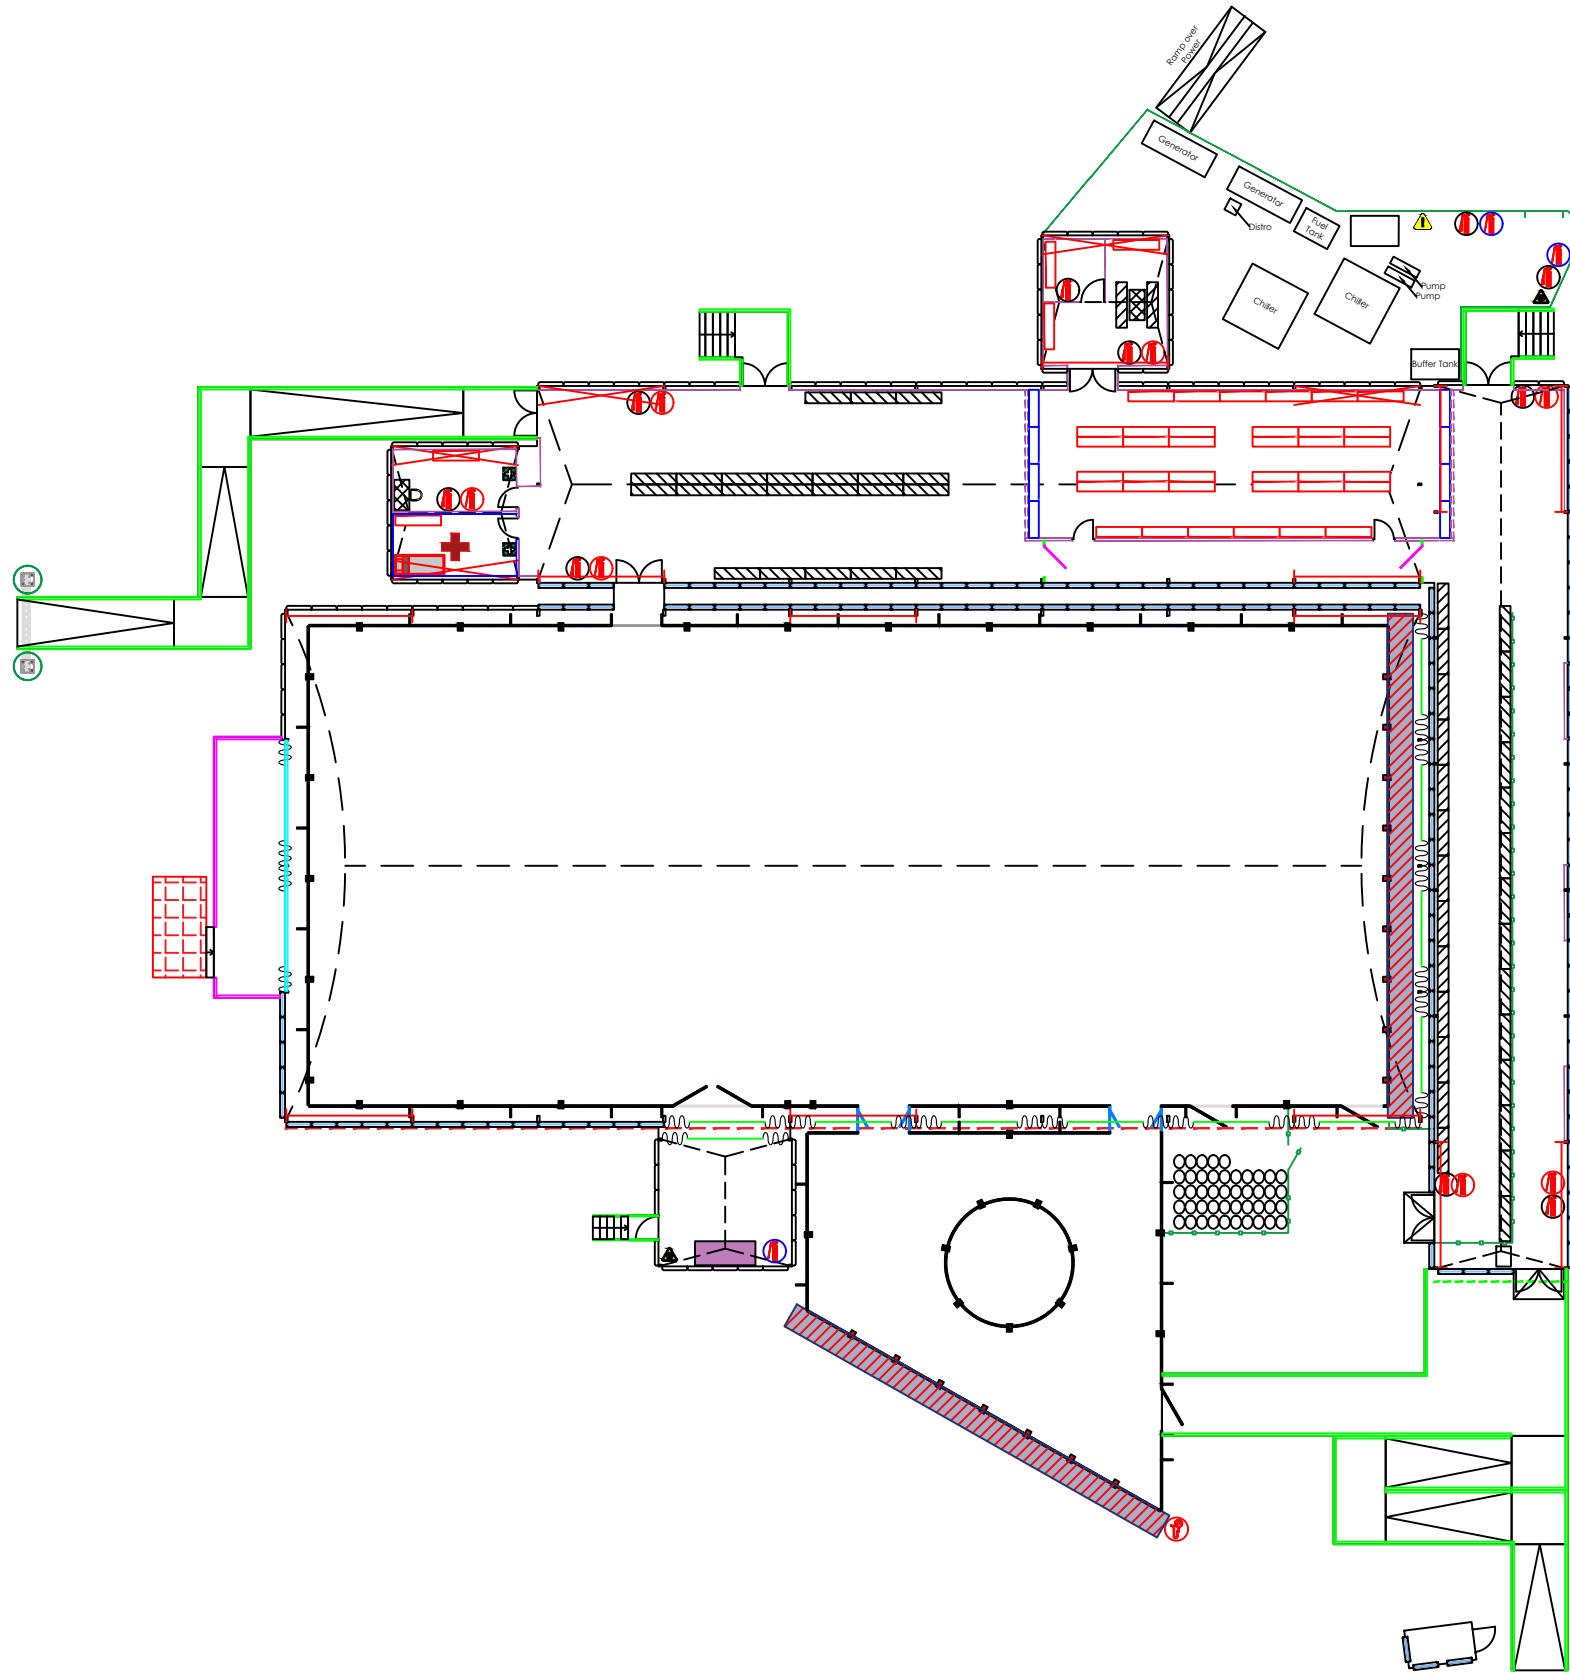

KEY:

- | | | | |
|--|--------------------------------------|--|--------------------------------|
| | Fire Extinguisher - H ₂ O | | First Aid Kit |
| | Fire Extinguisher - Foam | | Spill Kit |
| | Fire Extinguisher - CO ₂ | | 205 Litre Hazardous Waste Drum |
| | Fire Extinguisher - Dry Powder | | |
| | Fire Extinguisher - Wet Chemical | | |

NOTES:

- All internal single fire extinguishers in a single fire extinguisher stand.
- All internal double fire extinguishers in a double fire extinguisher stand.
- All fire extinguishers in Tech Zone to be in an extinguisher cabinet.

PROJECT	Manchester Ice Rink 2024 - 2025		
VENUE	Todd Street, Manchester, M4 3BG		
DRAWING TITLE	Ice Rink Health & Safety Plan		

DRAWING NUMBER 180383 - 6aHS			
JOB N	ZONE	N.	CONTENT
180383-MC-01-MANCHESTER ICE-R14			
DATE	SCALE	DRAWN BY	
07.05.24	1:300 @ A3	LP	
REV	COMMENTS	DATE	DRAWN
R14	Various	25.10.24	SP


THE DESIGNS, CONCEPTS, AND MATERIALS (COLLECTIVELY REFERRED TO AS 'DESIGNS') SUBMITTED HEREWITH ARE THE EXCLUSIVE AND PROPRIETARY PROPERTY OF ARENA GROUP ('PROPRIETOR'). THE DESIGNS ARE PROVIDED FOR THE SOLE PURPOSE OF EVALUATING AND CONSIDERING POTENTIAL COLLABORATION BETWEEN THE PROPRIETOR AND RECIPIENT OF THE DESIGNS AND MAY NOT BE REPLICATED, DISTRIBUTED OR OTHERWISE DISCLOSED TO ANY THIRD PARTY WITHOUT THE EXPRESS WRITTEN CONSENT OF THE PROPRIETOR. IN THE EVENT THAT THIS DESIGN FORMS PART OF A SUBMITTED PROPOSAL, THEN PLEASE NOTE THAT IT MAY BE SUBJECT TO FURTHER DESIGN DEVELOPMENT, COST ANALYSIS AND MATERIAL AVAILABILITY.

Arena

Needlingworth Industrial Estate
Needlingworth Road, St. Ives
Cambridgeshire PE27 4NB
Tel : 01480 468888
Fax : 01480 462888

Additional Signage Notes

- Caution: Hot Water" signage above Melt Pit in Zamboni.
- Gas Cages to have warning signage (where applicable).
- "Push Bar to Open" stickers on each push bar per door.
- Fire Assembly Location Signage (plastic & stickers) - 1 each in Office & Staff Room (where applicable).
- Fire Exit Left & Right stickers - 4 each per rink where necessary to guide people to nearest Fire Exit.
- Safe Manual Handling Signage - 2 per rink (Office & Staff Room where applicable).
- COSHH Signage - 2 per rink (Office & Staff Room where applicable).
- H&S Law Signage - 2 per rink (Office & Staff Room where applicable).
- First Aid Personnel Sign - 1 per rink in Office.
- Workplace First Aid Poster - 2 per rink (Office & Staff Room where applicable).
- Electric Shock First Aid Poster - 2 per rink (Office & Staff Room where applicable).

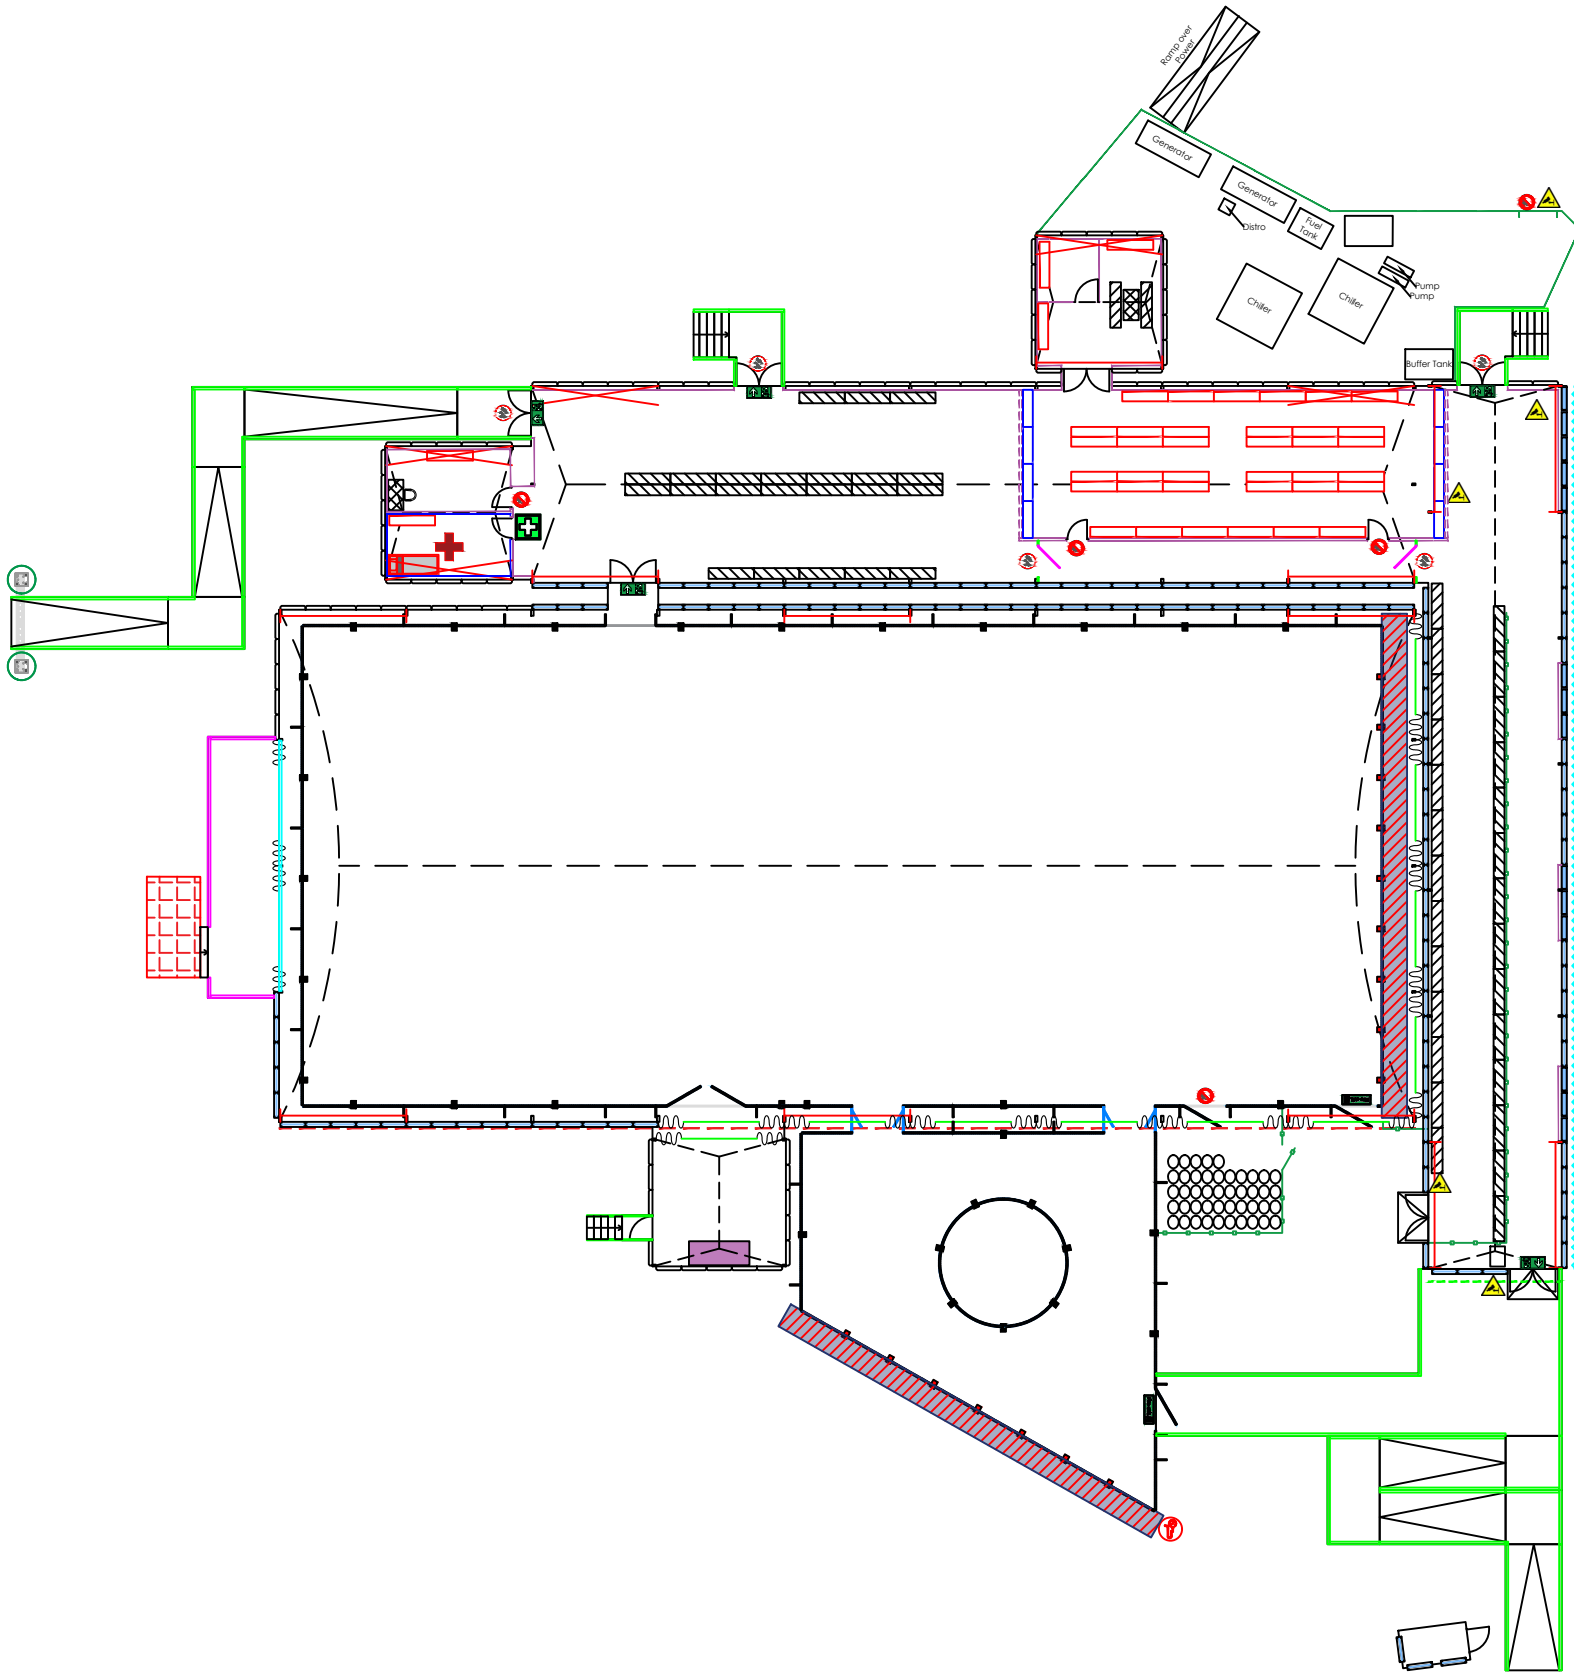

KEY:



No Unauthorised Personnel
No Entry
Fire Exit (Sticker)
Fire Exit (Door)
First Aid



CCTV Recording in Operation

Arena

Needlingworth Industrial Estate
Needlingworth Road, St. Ives
Cambridgeshire PE27 4NB
Tel : 01480 468888
Fax : 01480 462888

PROJECT

Manchester
Ice Rink
2024 - 2025

VENUE

Todd Street, Manchester, M4 3BG

DRAWING TITLE

Ice Rink
Signage Plan


DRAWING NUMBER
180383 - 6bHS

JOB N	ZONE	N.	CONTENT	REV
180383-MC-01-MANCHESTER				
ICE-R14				

DATE	SCALE	DRAWN BY
07.05.24	1:300 @ A3	LP

REV	COMMENTS	DATE	DRAWN
R14	Various	25.10.24	SP

THE DESIGNS, CONCEPTS, AND MATERIALS (COLLECTIVELY REFERRED TO AS "DESIGNS") SUBMITTED HERewith ARE THE EXCLUSIVE AND PROPRIETARY PROPERTY OF ARENA GROUP ("PROPRIETOR"). THE DESIGNS ARE PROVIDED FOR THE SOLE PURPOSE OF EVALUATING AND CONSIDERING POTENTIAL COLLABORATION BETWEEN THE PROPRIETOR AND RECIPIENT OF THE DESIGNS AND MAY NOT BE REPLICATED, DISTRIBUTED OR OTHERWISE DISCLOSED TO ANY THIRD PARTY WITHOUT THE EXPRESS WRITTEN CONSENT OF THE PROPRIETOR. IN THE EVENT THAT THIS DESIGN FORMS PART OF A SUBMITTED PROPOSAL, THEN PLEASE NOTE THAT IT MAY BE SUBJECT TO FURTHER DESIGN DEVELOPMENT, COST ANALYSIS AND MATERIAL AVAILABILITY.

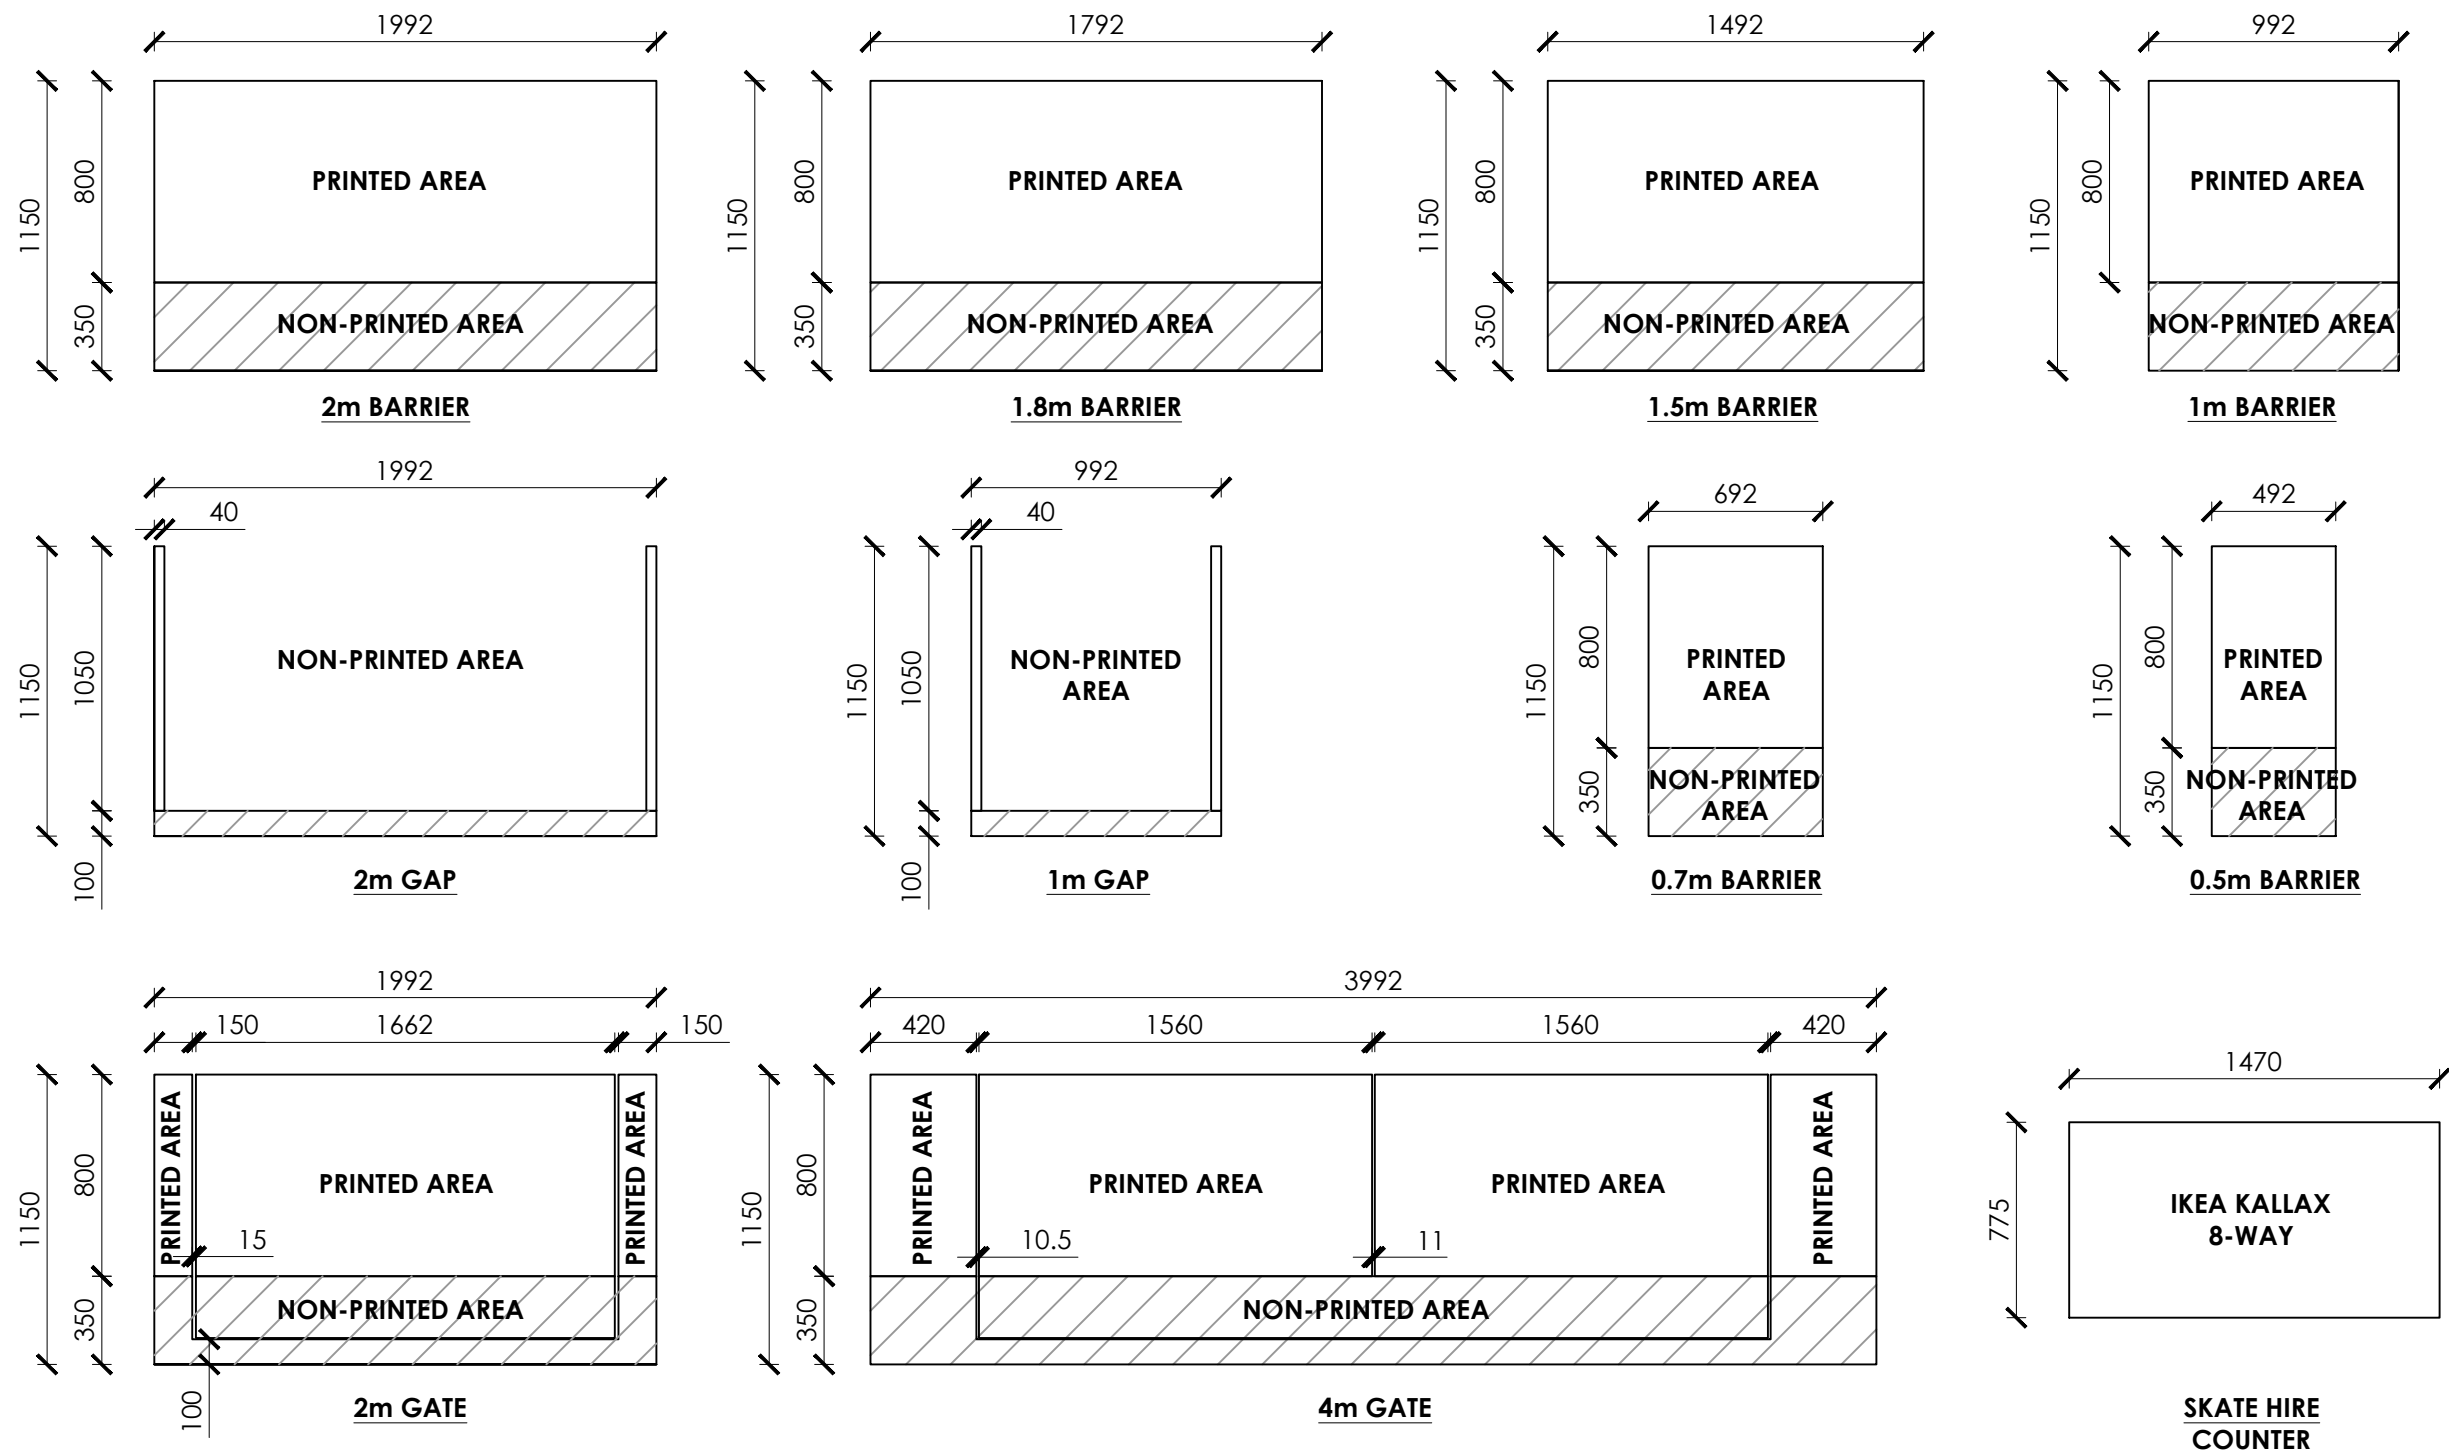

KEY:

Arena

Needingworth Industrial Estate
Needingworth Road, St. Ives
Cambridgeshire PE27 4NB
Tel : 01480 468888
Fax : 01480 462888

PROJECT Manchester Ice Rink 2024 - 2025	DRAWING NUMBER 180383 - 9PR			
	JOB N	ZONE	N.	CONTENT
VENUE Todd Street, Manchester, M4 3BG	180383-MC-01-MANCHESTER ICE-R14			
	DATE	SCALE	DRAWN BY	
DRAWING TITLE Ice Rink Printed Barrier Layout	07.05.24	1:30 @ A3	LP	
	REV	COMMENTS	DATE	DRAWN
	R14	Various	25.10.24	SP

THE DESIGNS, CONCEPTS, AND MATERIALS (COLLECTIVELY REFERRED TO AS 'DESIGNS') SUBMITTED HERewith ARE THE EXCLUSIVE AND PROPRIETARY PROPERTY OF ARENA GROUP ('PROPRIETOR'). THE DESIGNS ARE PROVIDED FOR THE SOLE PURPOSE OF EVALUATING AND CONSIDERING POTENTIAL COLLABORATION BETWEEN THE PROPRIETOR AND RECIPIENT OF THE DESIGNS AND MAY NOT BE REPLICATED, DISTRIBUTED OR OTHERWISE DISCLOSED TO ANY THIRD PARTY WITHOUT THE EXPRESS WRITTEN CONSENT OF THE PROPRIETOR. IN THE EVENT THAT THIS DESIGN FORMS PART OF A SUBMITTED PROPOSAL, THEN PLEASE NOTE THAT IT MAY BE SUBJECT TO FURTHER DESIGN DEVELOPMENT, COST ANALYSIS AND MATERIAL AVAILABILITY.